




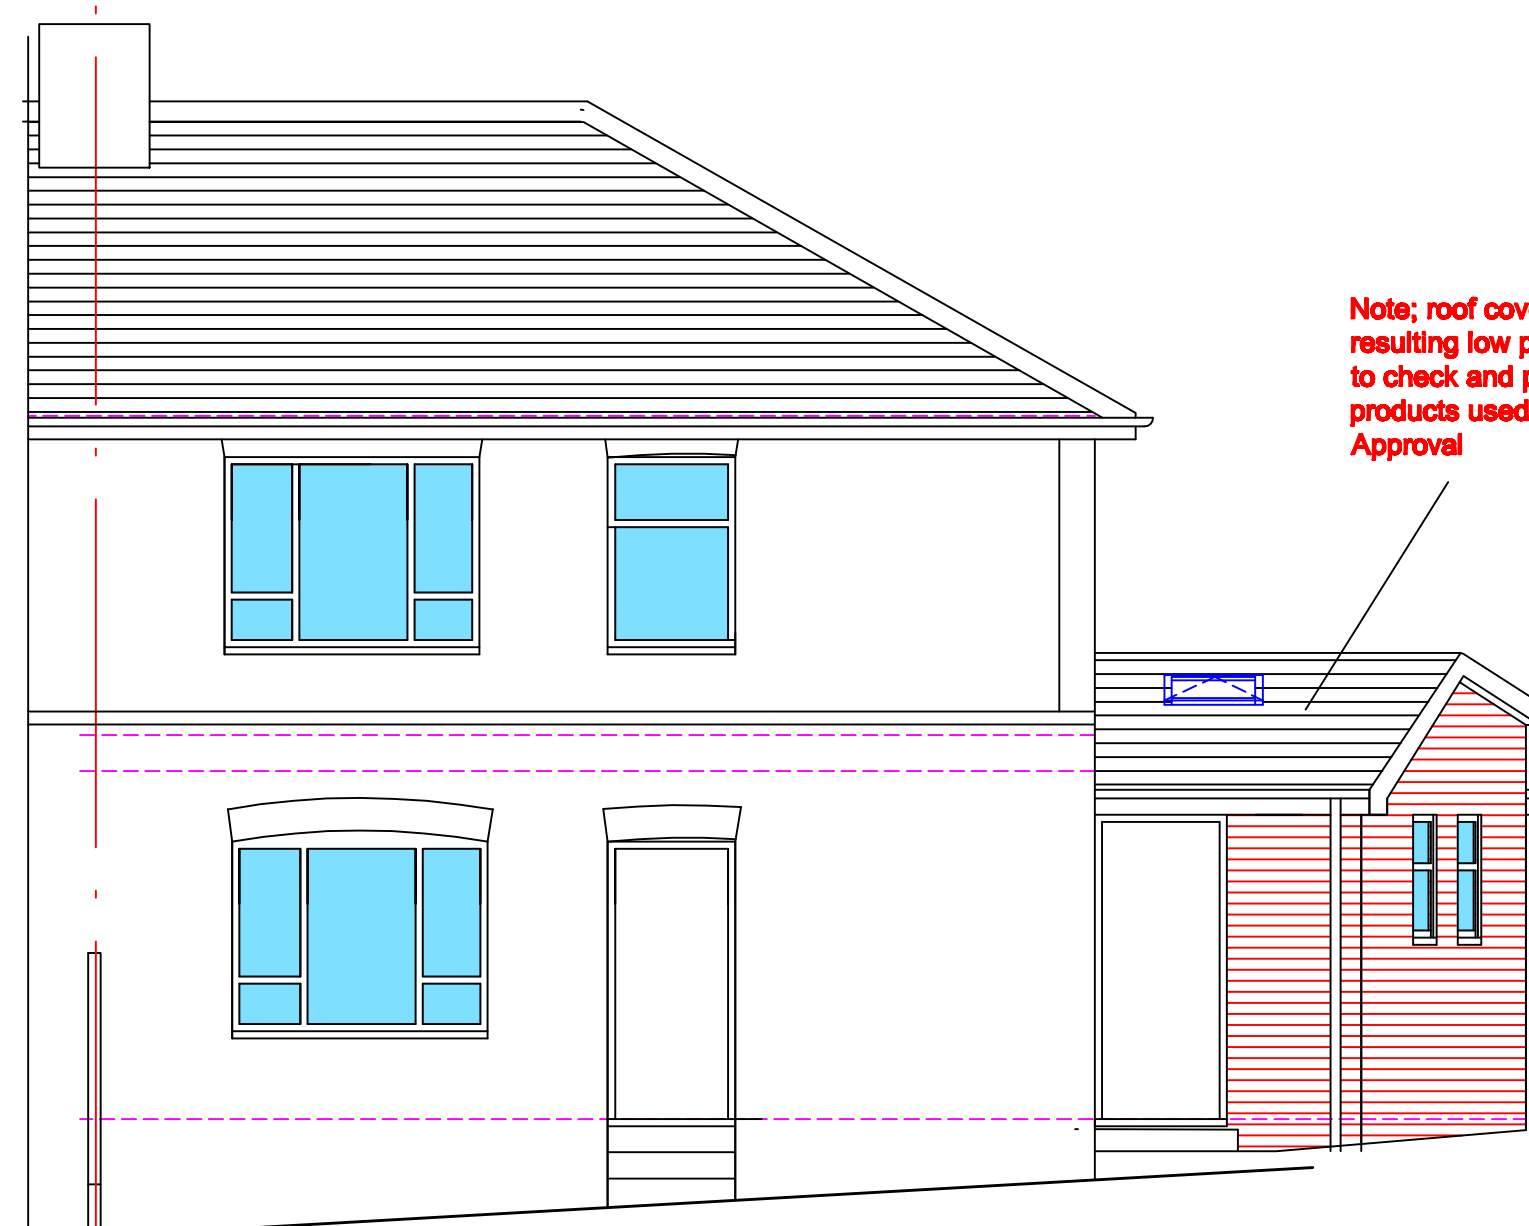


FRONT ELEVATION
as proposed

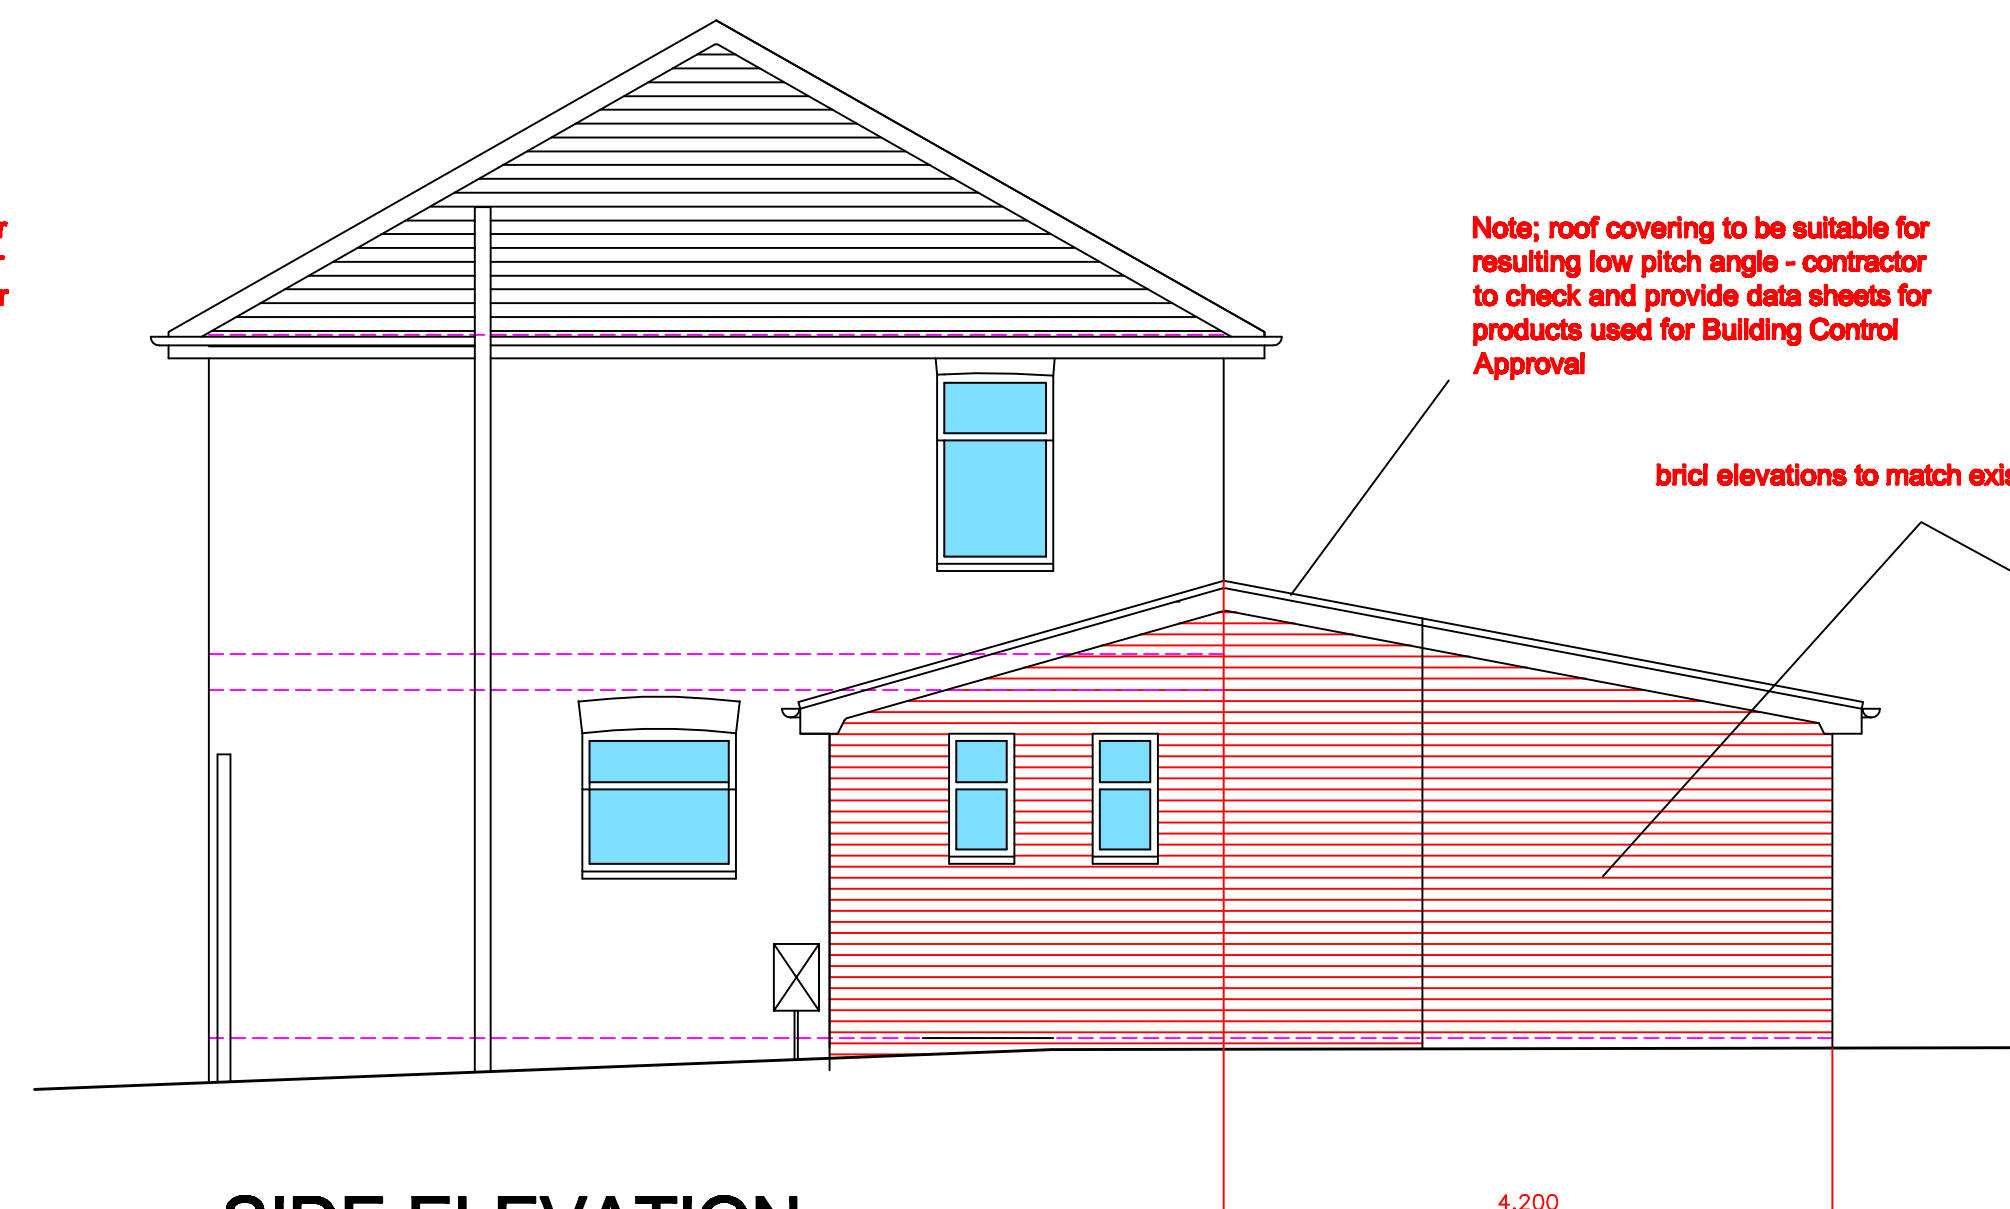


SIDE ELEVATION
as proposed

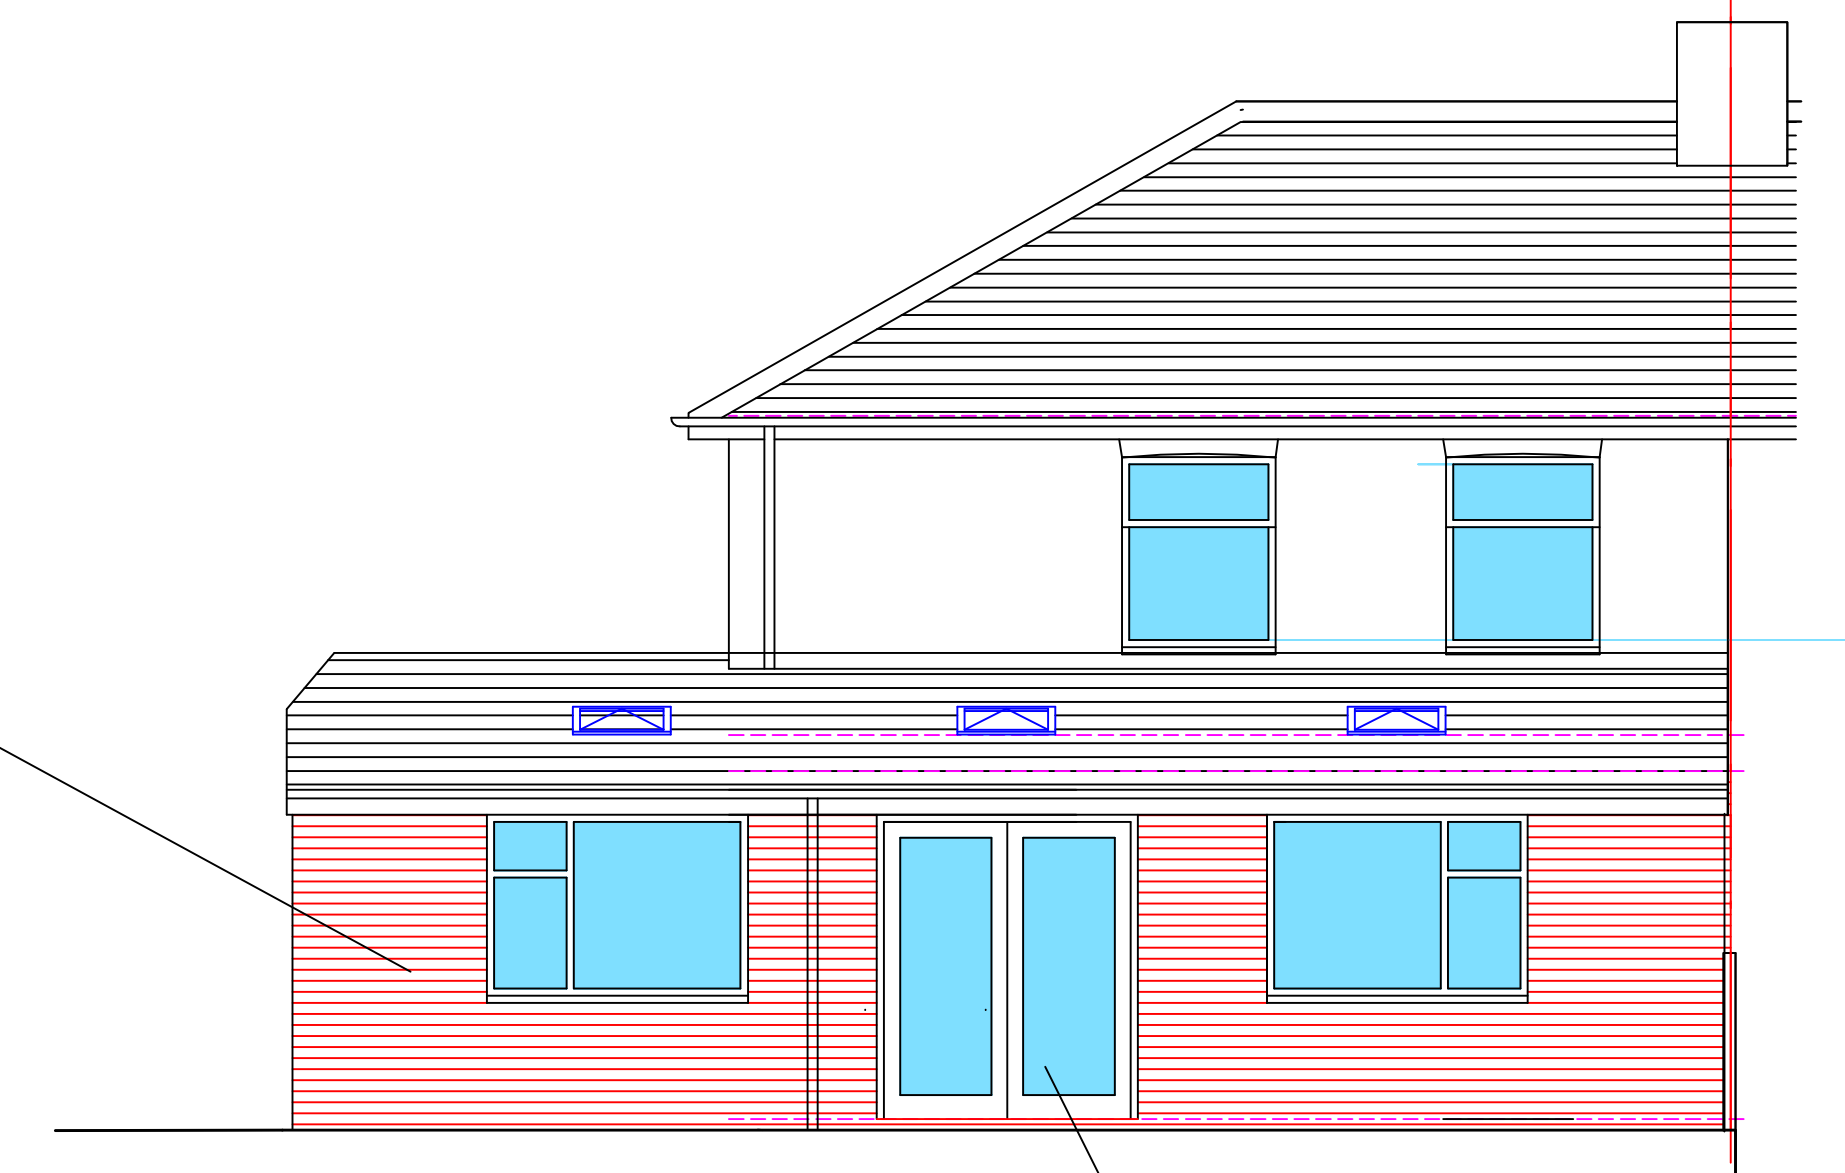

REAR ELEVATION
as proposed

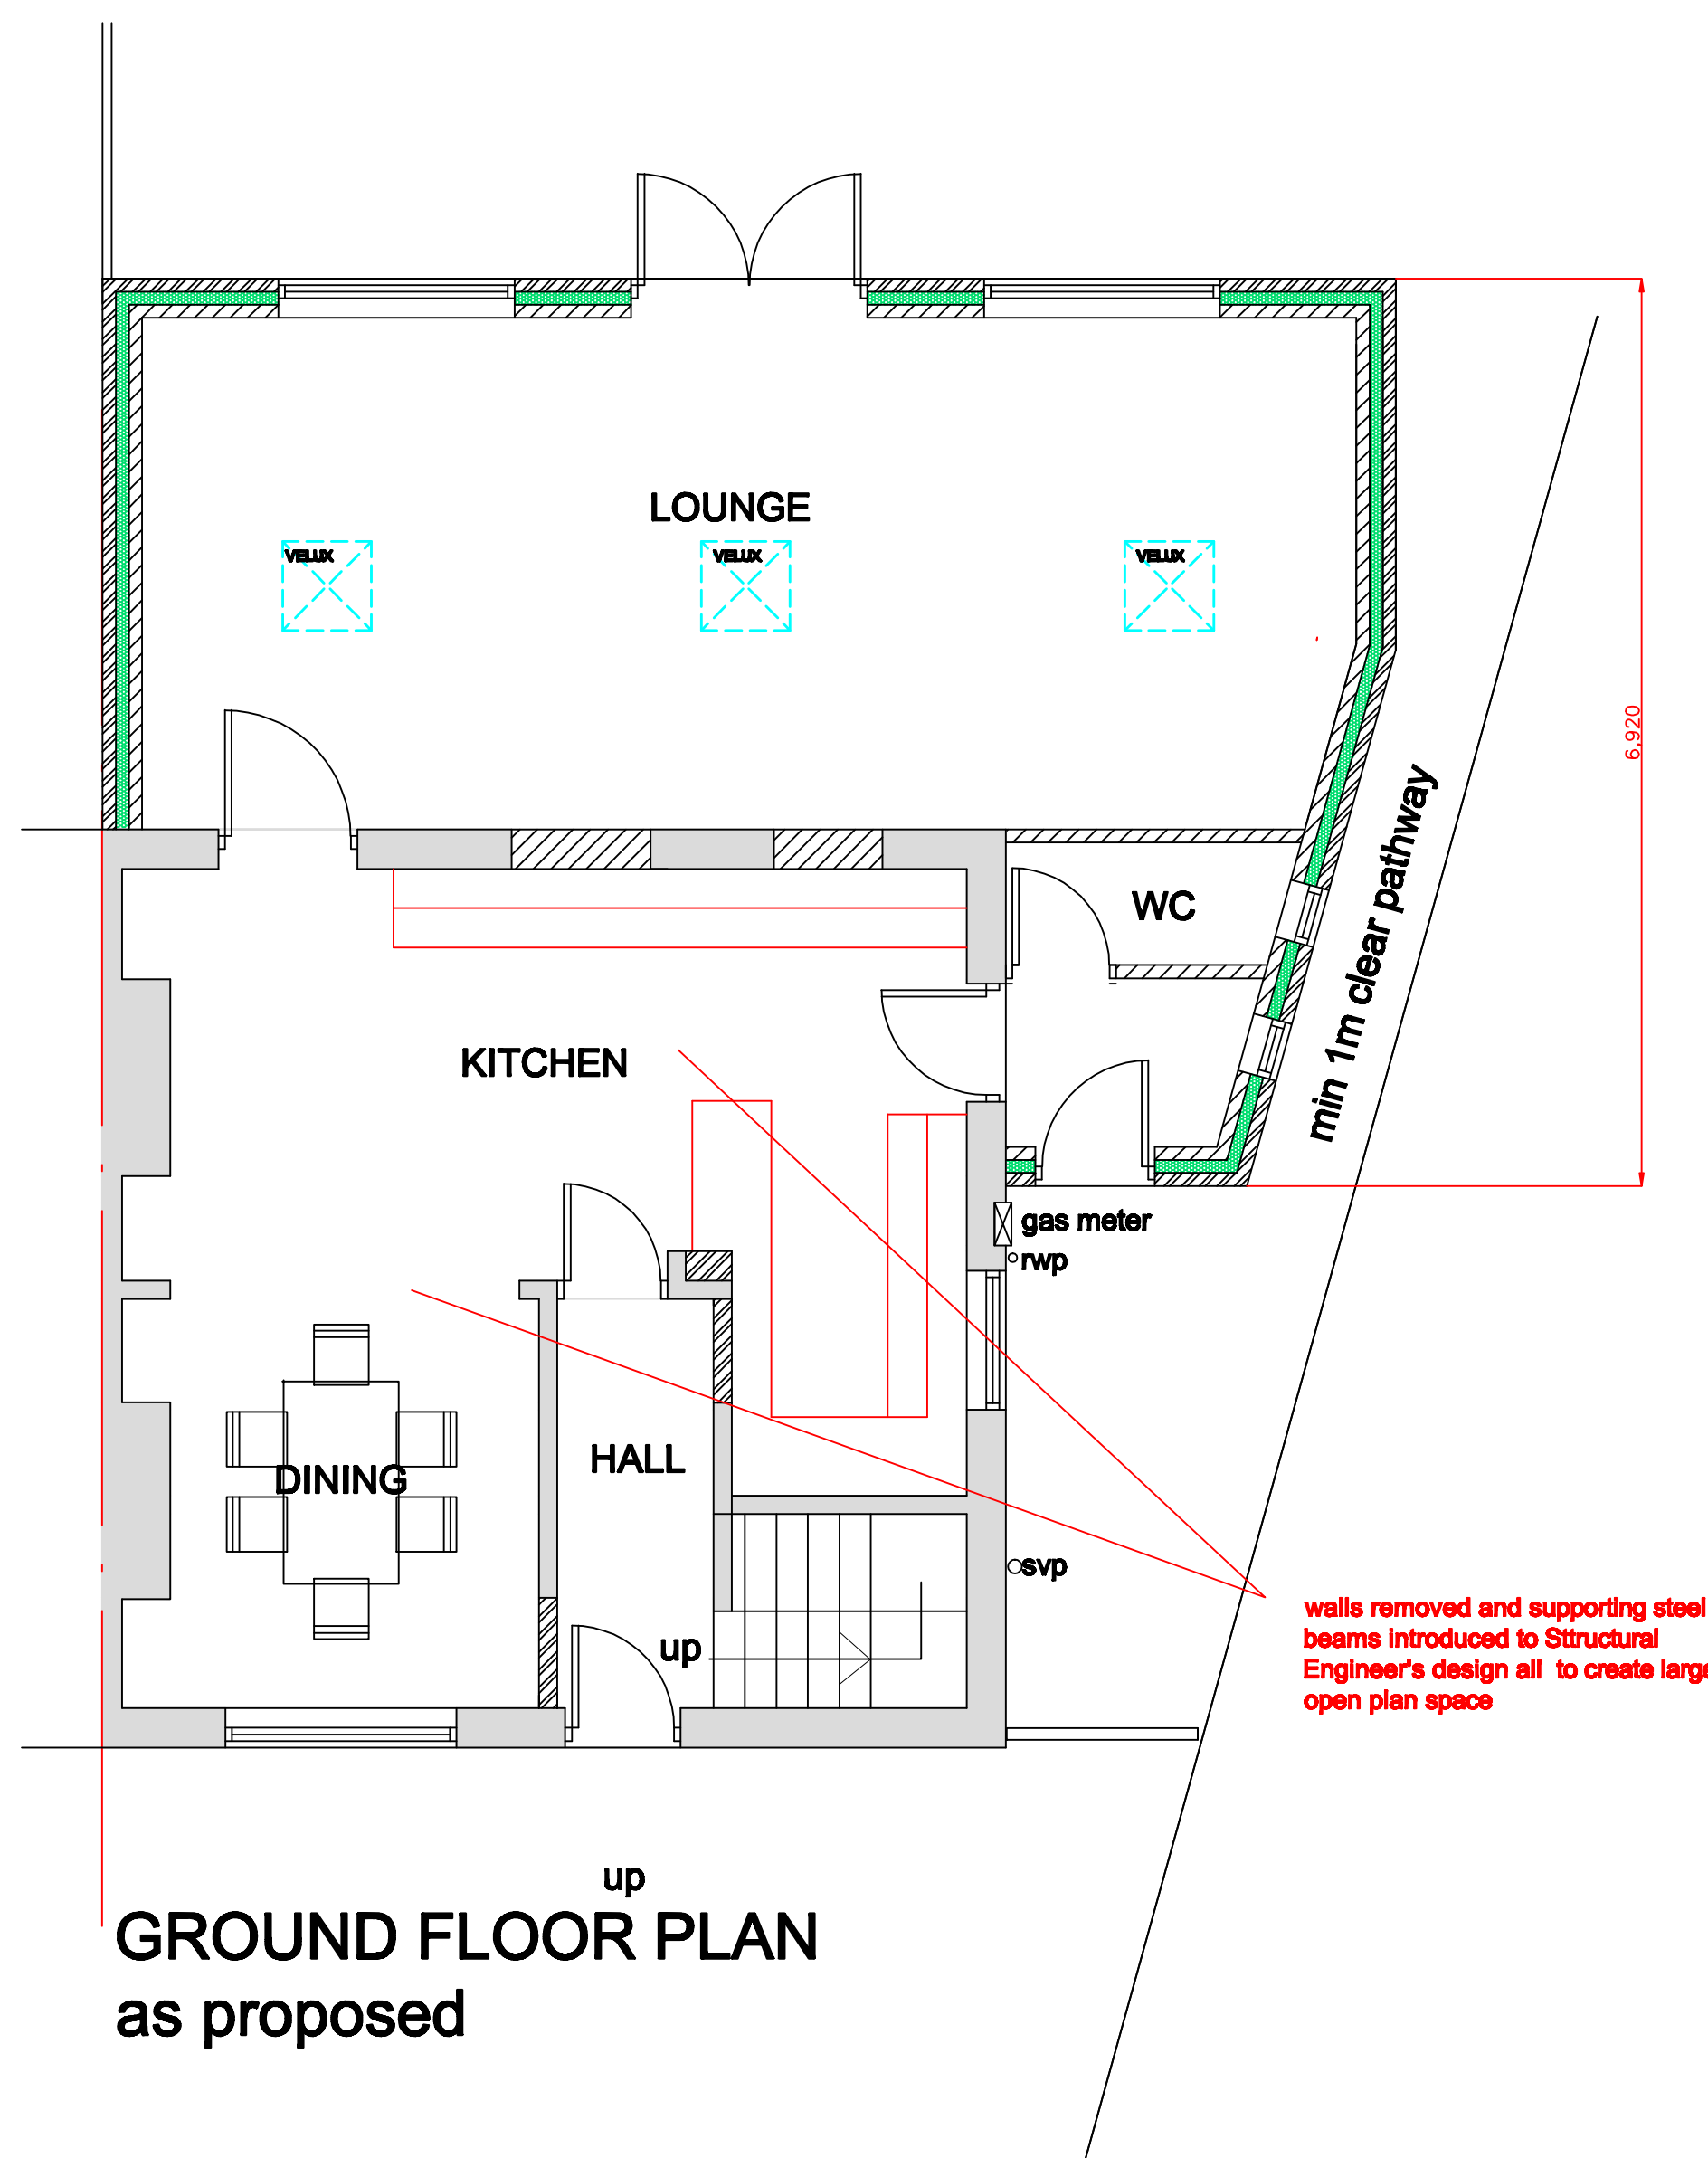


GROUND FLOOR PLAN
as proposed

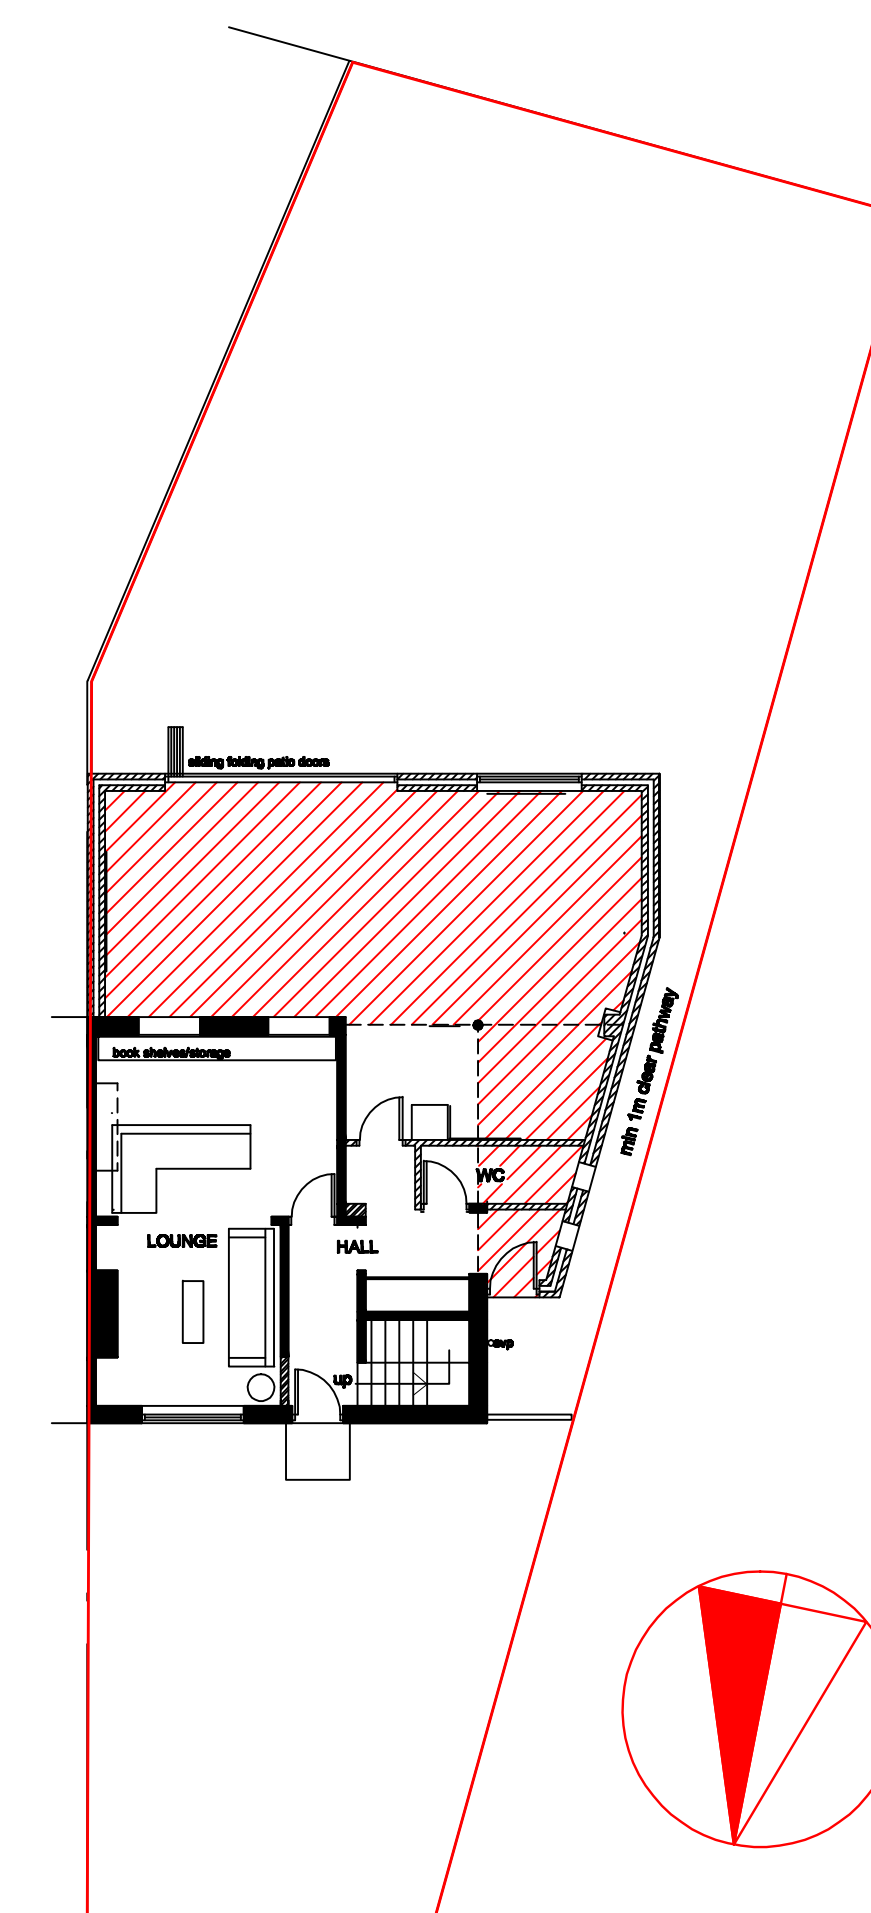

SAMUEL ROAD

BLOCK PLAN 1:200

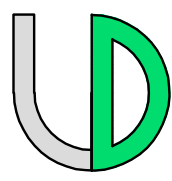Revisions:			
 LION DESIGN Building Services - Building Design Consultants - Model Makers CALUDON WORKS 43 MOWBRAY STREET SHEFFIELD S10 6BN Telephone and fax: 0114 273 0044 E-mail: lion.design@btconnect.com			
MR AND MRS SMITH PROPOSED EXTENSION TO SIDE AND REAR 12 SAMUEL ROAD GAWBER BARNLEY S75 2PB			
PLANS AND ELEVATIONS - PROPOSED			
Project no;	E1932	Date;	NOV 19
Drawing no;	02	Scale;	1:50@A1