

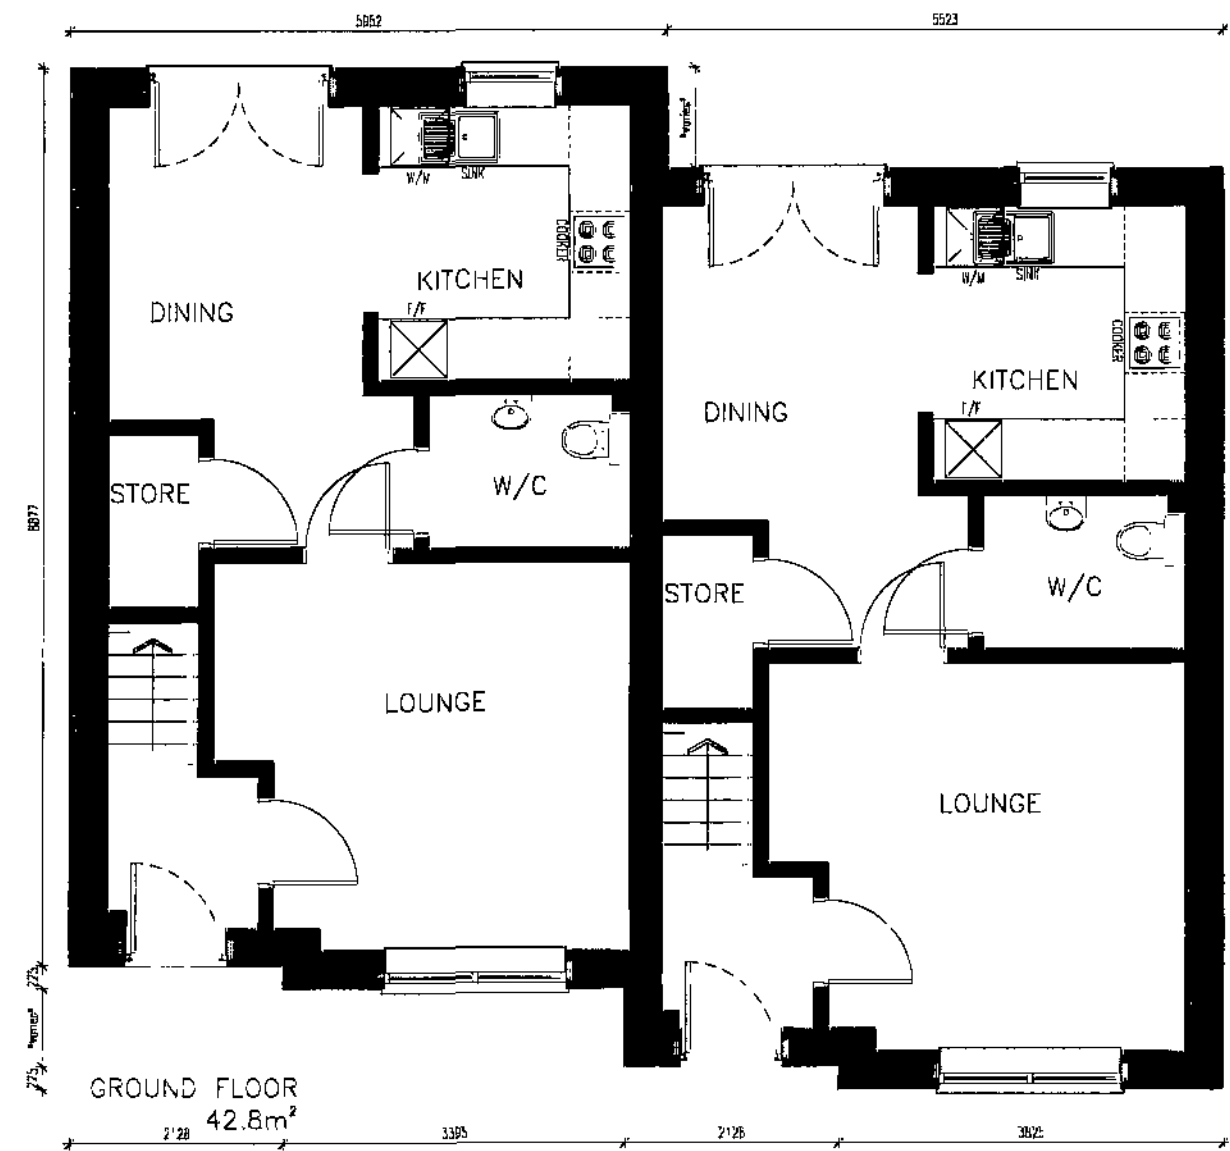
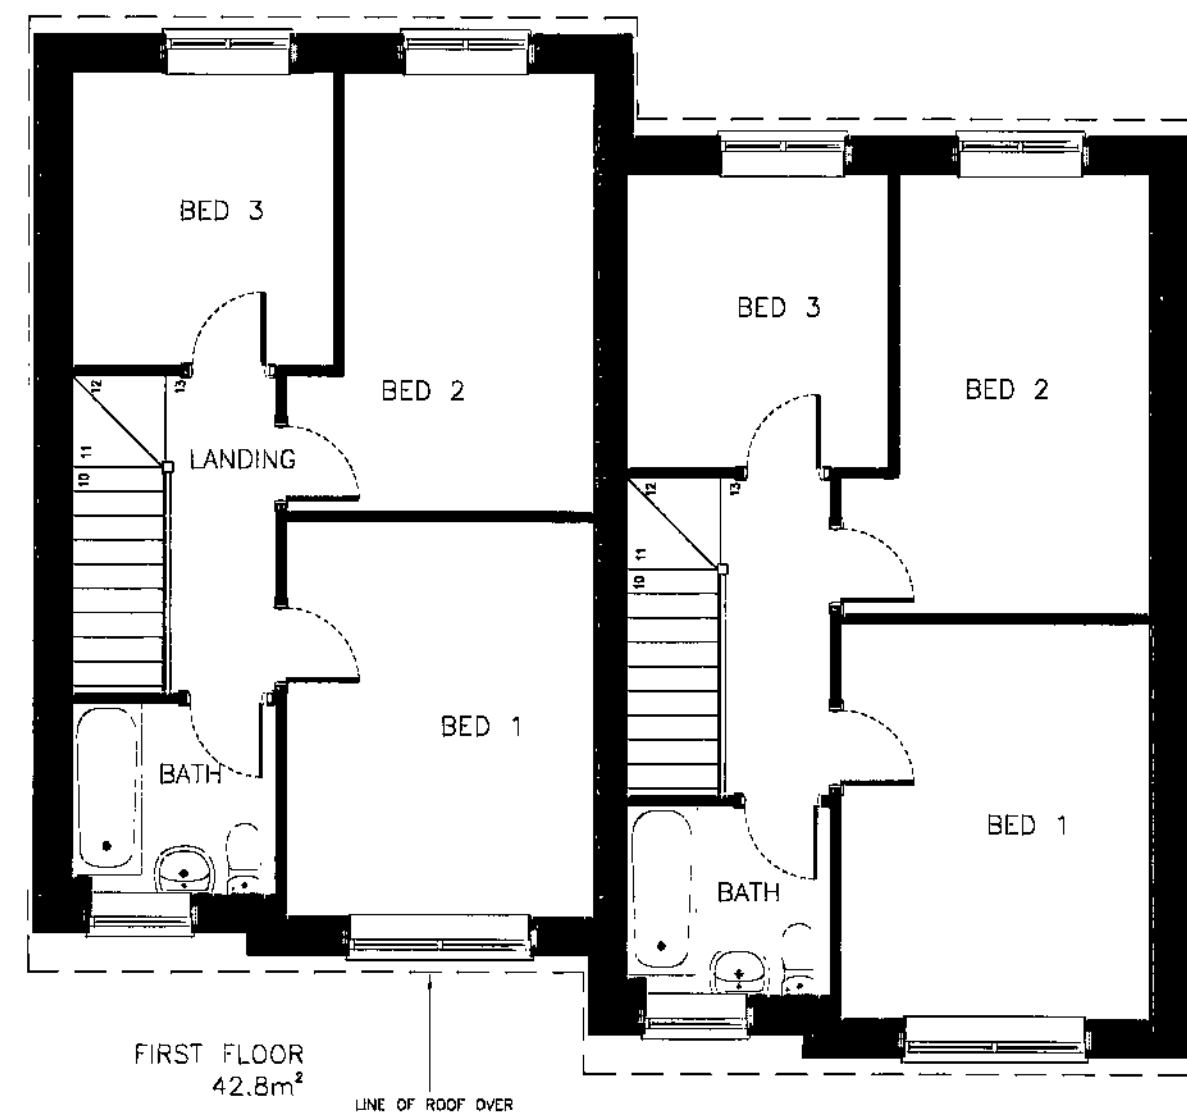
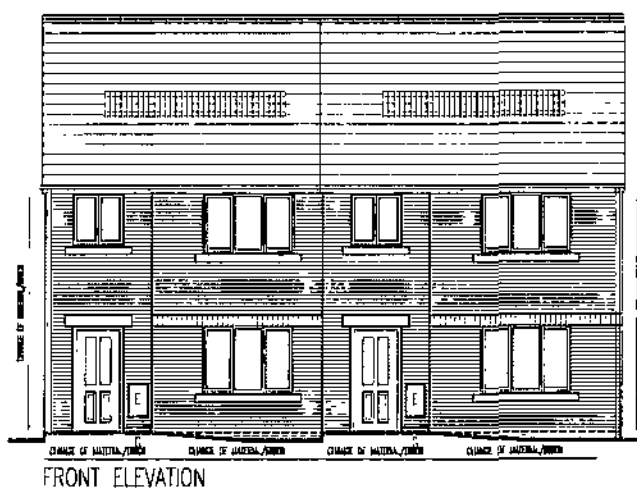
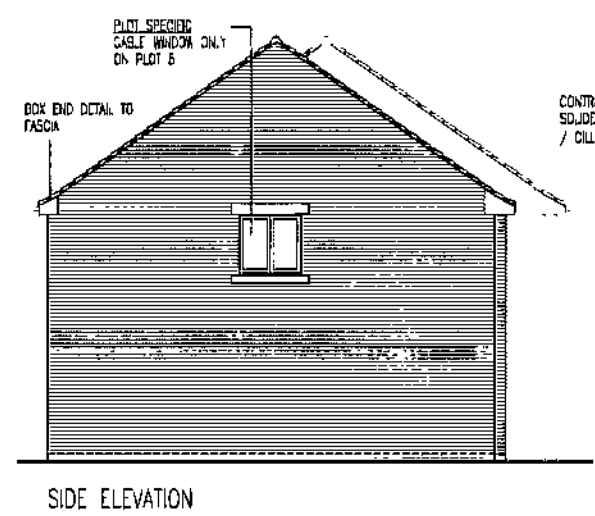


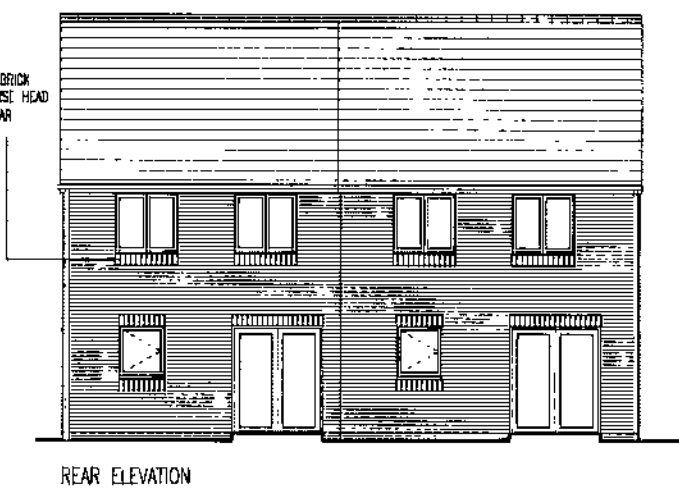

3Bed 5 Person
85.6m²

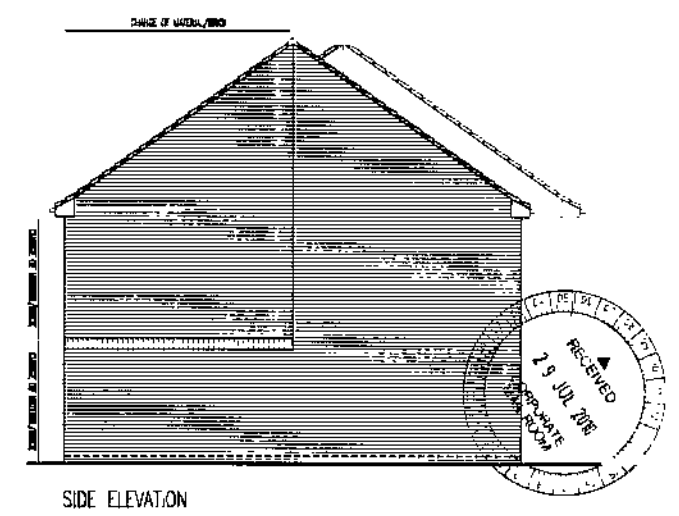

General Notes
1) To be read in conjunction with Specification / Project Drawings
2) The user shall verify the accuracy of the information provided in this document
3) All dimensions are to the face of the work unless otherwise stated
4) All dimensions are to the face of the work unless otherwise stated

Revisions	BY	DATE

For site plan, see drawing ZD01/004
Elevations are plot specific see drawing Drawing ZD01/005

SYHA Architects
43-47 Wellington Street
Barnsley
S70 4NP
Tel: 0114 2802 275
Fax: 0114 2802 280
Email: info@syha.co.uk
Web: www.syha.co.uk

Creation Date: 15.07.16
Drawn: SYHA
Checked: SYHA
Status: A2
House Type Details

280
Crest Avenue Phase 2, Roydon, Barnsley
SYHA Development Section

Draw No: ZD01/008
Rev: 01



Proposed Site Layout
1:200

General Notes

- 1) To be read in conjunction with Specification / Project Drawings
- 2) Do not scale from the drawing. Check all dimensions on site and report any discrepancies to the architect.
- 3) All structural and drainage work to be to the satisfaction of DfB on site.
- 4) If in doubt, ask.

Drawing Status
Planning Application

Revisions

BY DATE




Image showing path to rear of site
(NB - image pre-dates construction of bungalows)




Image showing existing tree to be retained




Image showing new bungalow to top of Croft Avenue
Proposed new houses to complement this development

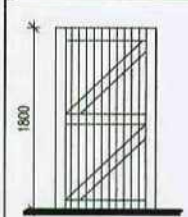

SIDE ACCESS GATE 1800MM HIGH

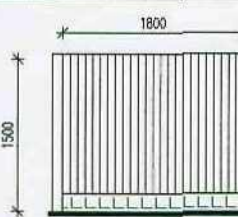


1500MM HIGH PLOT DIVISION PANEL FENCE

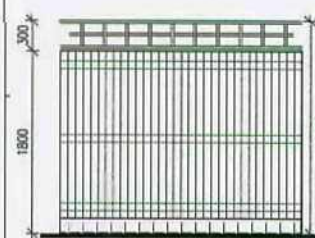

CLOSE BOARD FENCE 1800MM HIGH

Proposed Boundary Treatments
1:50

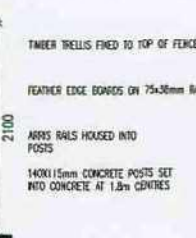


1800MM HIGH TIMBER TRELLIS FENCE

TIMBER TRELLIS FIRED TO TOP OF FENCE

FEATHER EDGE BOARDS ON 75x30mm RAILS

ABOVE RAILS HOUSED INTO POSTS

1400/15mm CONCRETE POSTS SET INTO CONCRETE AT 1.8m CENTRES

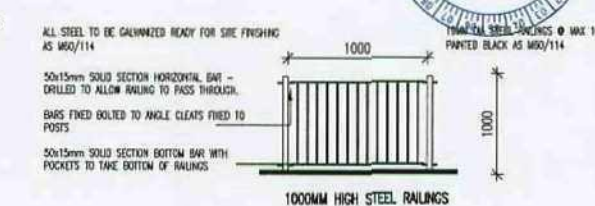

ALL STEEL TO BE GALVANIZED READY FOR SITE FINISHING AS M50/114

50x15mm SOLID SECTION HORIZONTAL BAY - DRILLED TO ALLOW BAILING TO PASS THROUGH

BAYS FIRED BOLTED TO ANGLE CLEATS FIRED TO POSTS

50x15mm SOLID SECTION BOTTOM BAY WITH POCKETS TO TAKE BOTTOM OF RAILINGS


1000MM HIGH STEEL RAILINGS

Boundary Treatment Key

- 1.8m timber close boarded fence with 0.3m trellis fixed to top
- 0.6m timber knee rail
- 1.5m timber close boarded fence
- 1.0m Wrought iron railings (black)



New Tree / Landscaping

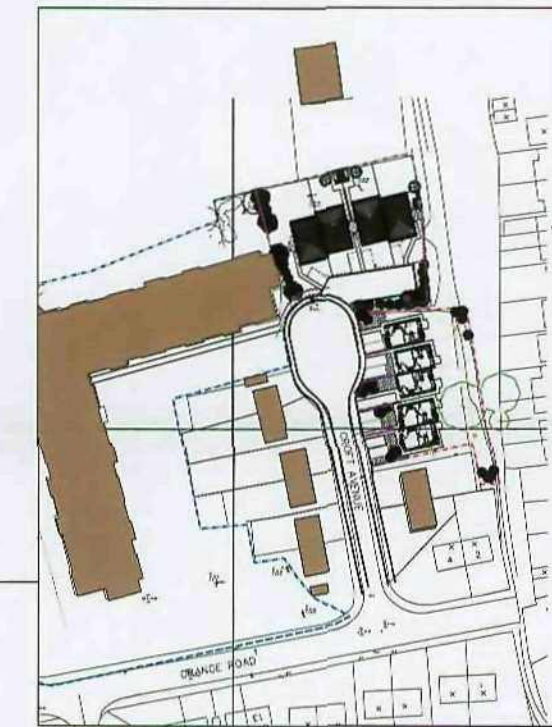

Site Location Plan
1:1250





For House type Details See Drawing
ZZ01/006

For Proposed Street Scene see drawing
Drawing ZZ01/005


SYHA Architects
43-47 Wallington Street
Sheffield
South Yorkshire
S1 4HF
Creation Date
18.07.10
By
SJK
Scale
Varies
A2

Job
Croft Avenue Phase 2, Royaton, Barnsley
Client
SYHA Development Section
Title
Site Plan
Dwg No
ZZ01/004
Rev
1

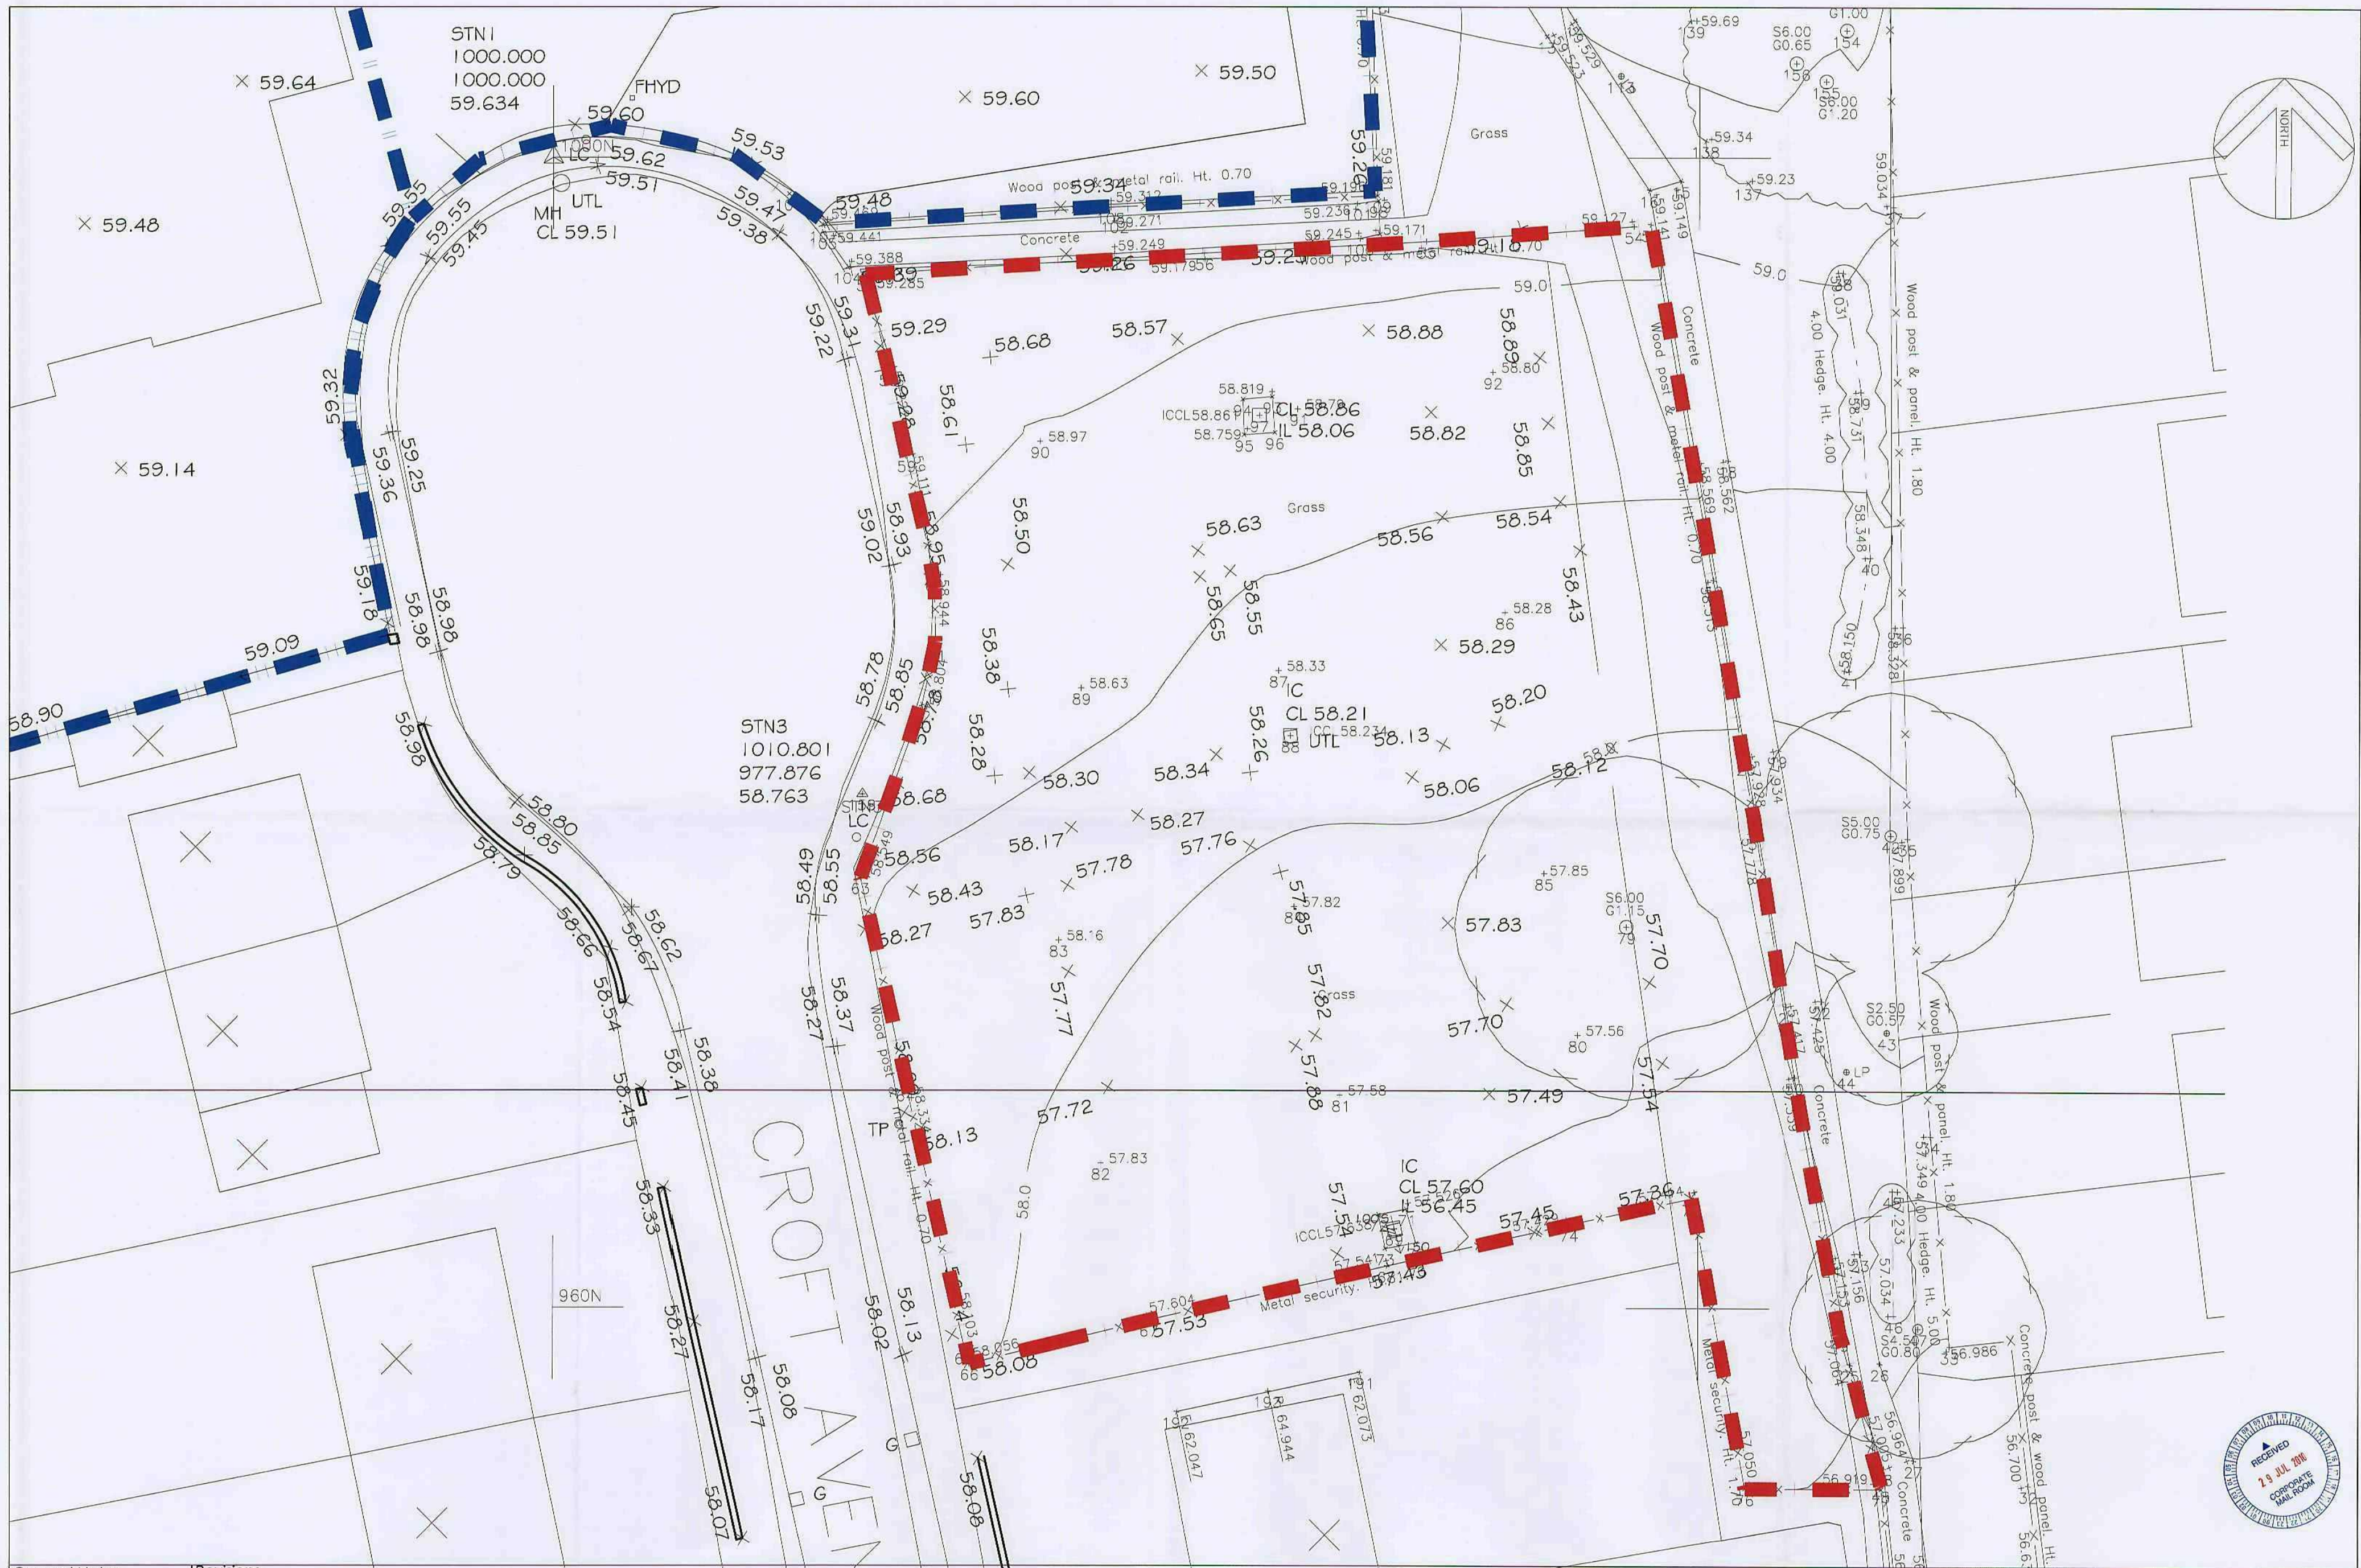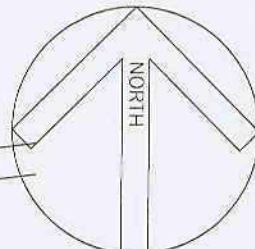



Proposed Street Scene
1:100

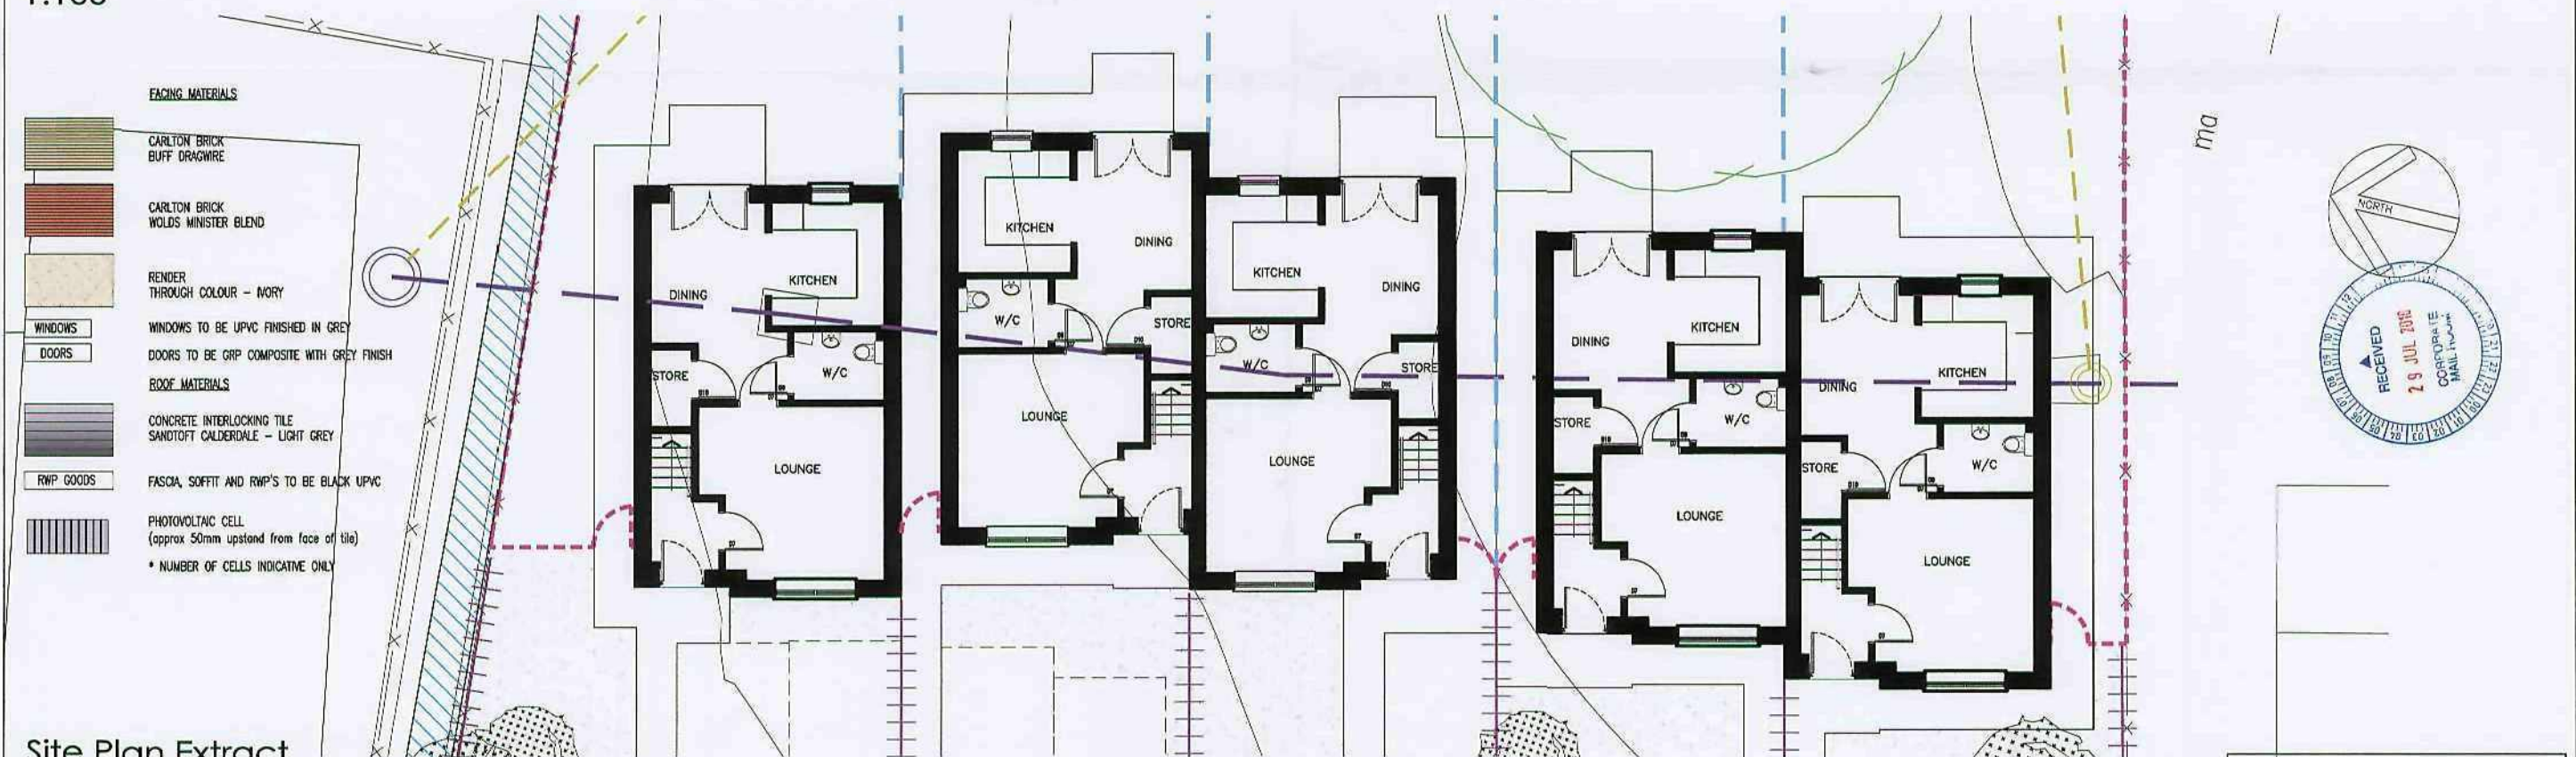

Site Plan Extract
1:100

General Notes

- To be read in conjunction with Specification / Project Drawing
- Do not scale from this drawing. Check all dimensions on site and report any discrepancies to the architect.
- All structural and drainage work to be to the satisfaction of DSS on site.
- If in doubt, ask.

Drawing Status
Planning Application

Revisions

BY	DATE

SYHA Architects
43-47 Wellington Street
Sheffield
South Yorkshire
S1 4HF
Tel: 0114 2800 278
Fax: 0114 2800 280
Web: www.syha.co.uk

Creation Date: 12.07.10
Client: Croft Avenue Phase 2, Rayston, Barnsley
Job: SYHA Development Section
Scale: 1:100
Drawn: JAZ
Proposed Street Scene

SYHA ARCHITECTS
Drawing No: ZZ01/005
Rev: 1

To Be Used in Conjunction with Site Plan
Drawing ZZ01/004