


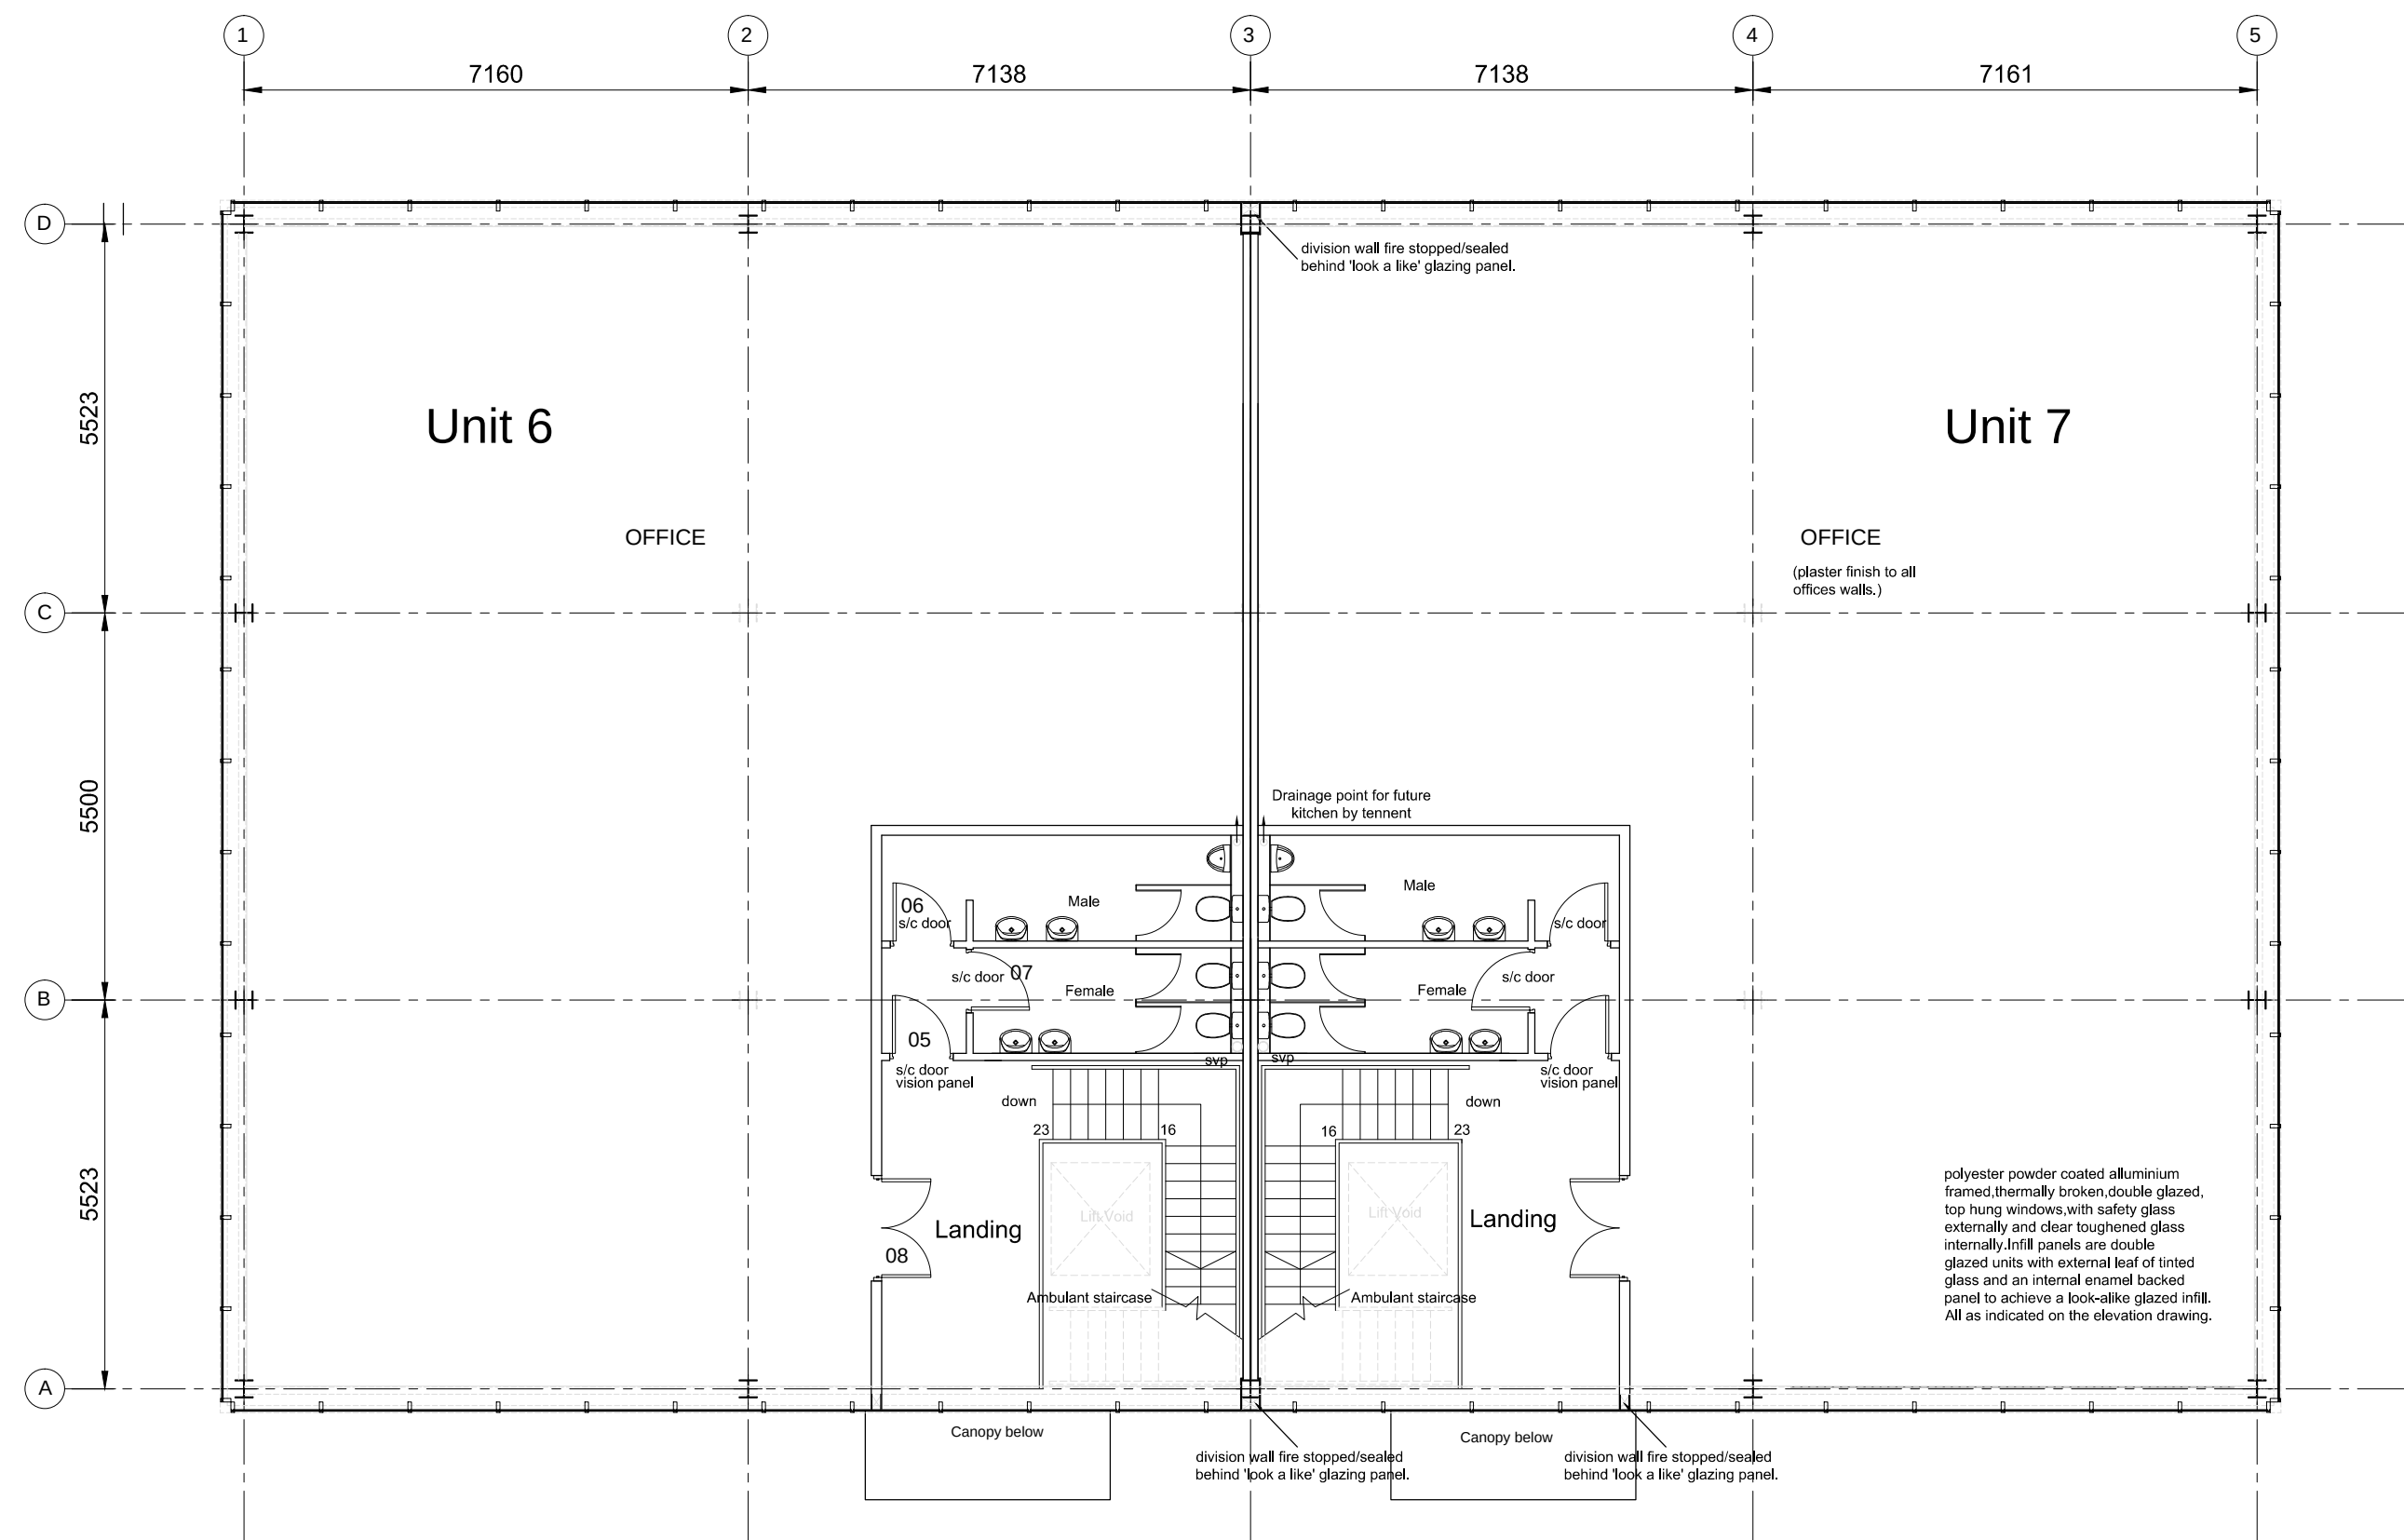
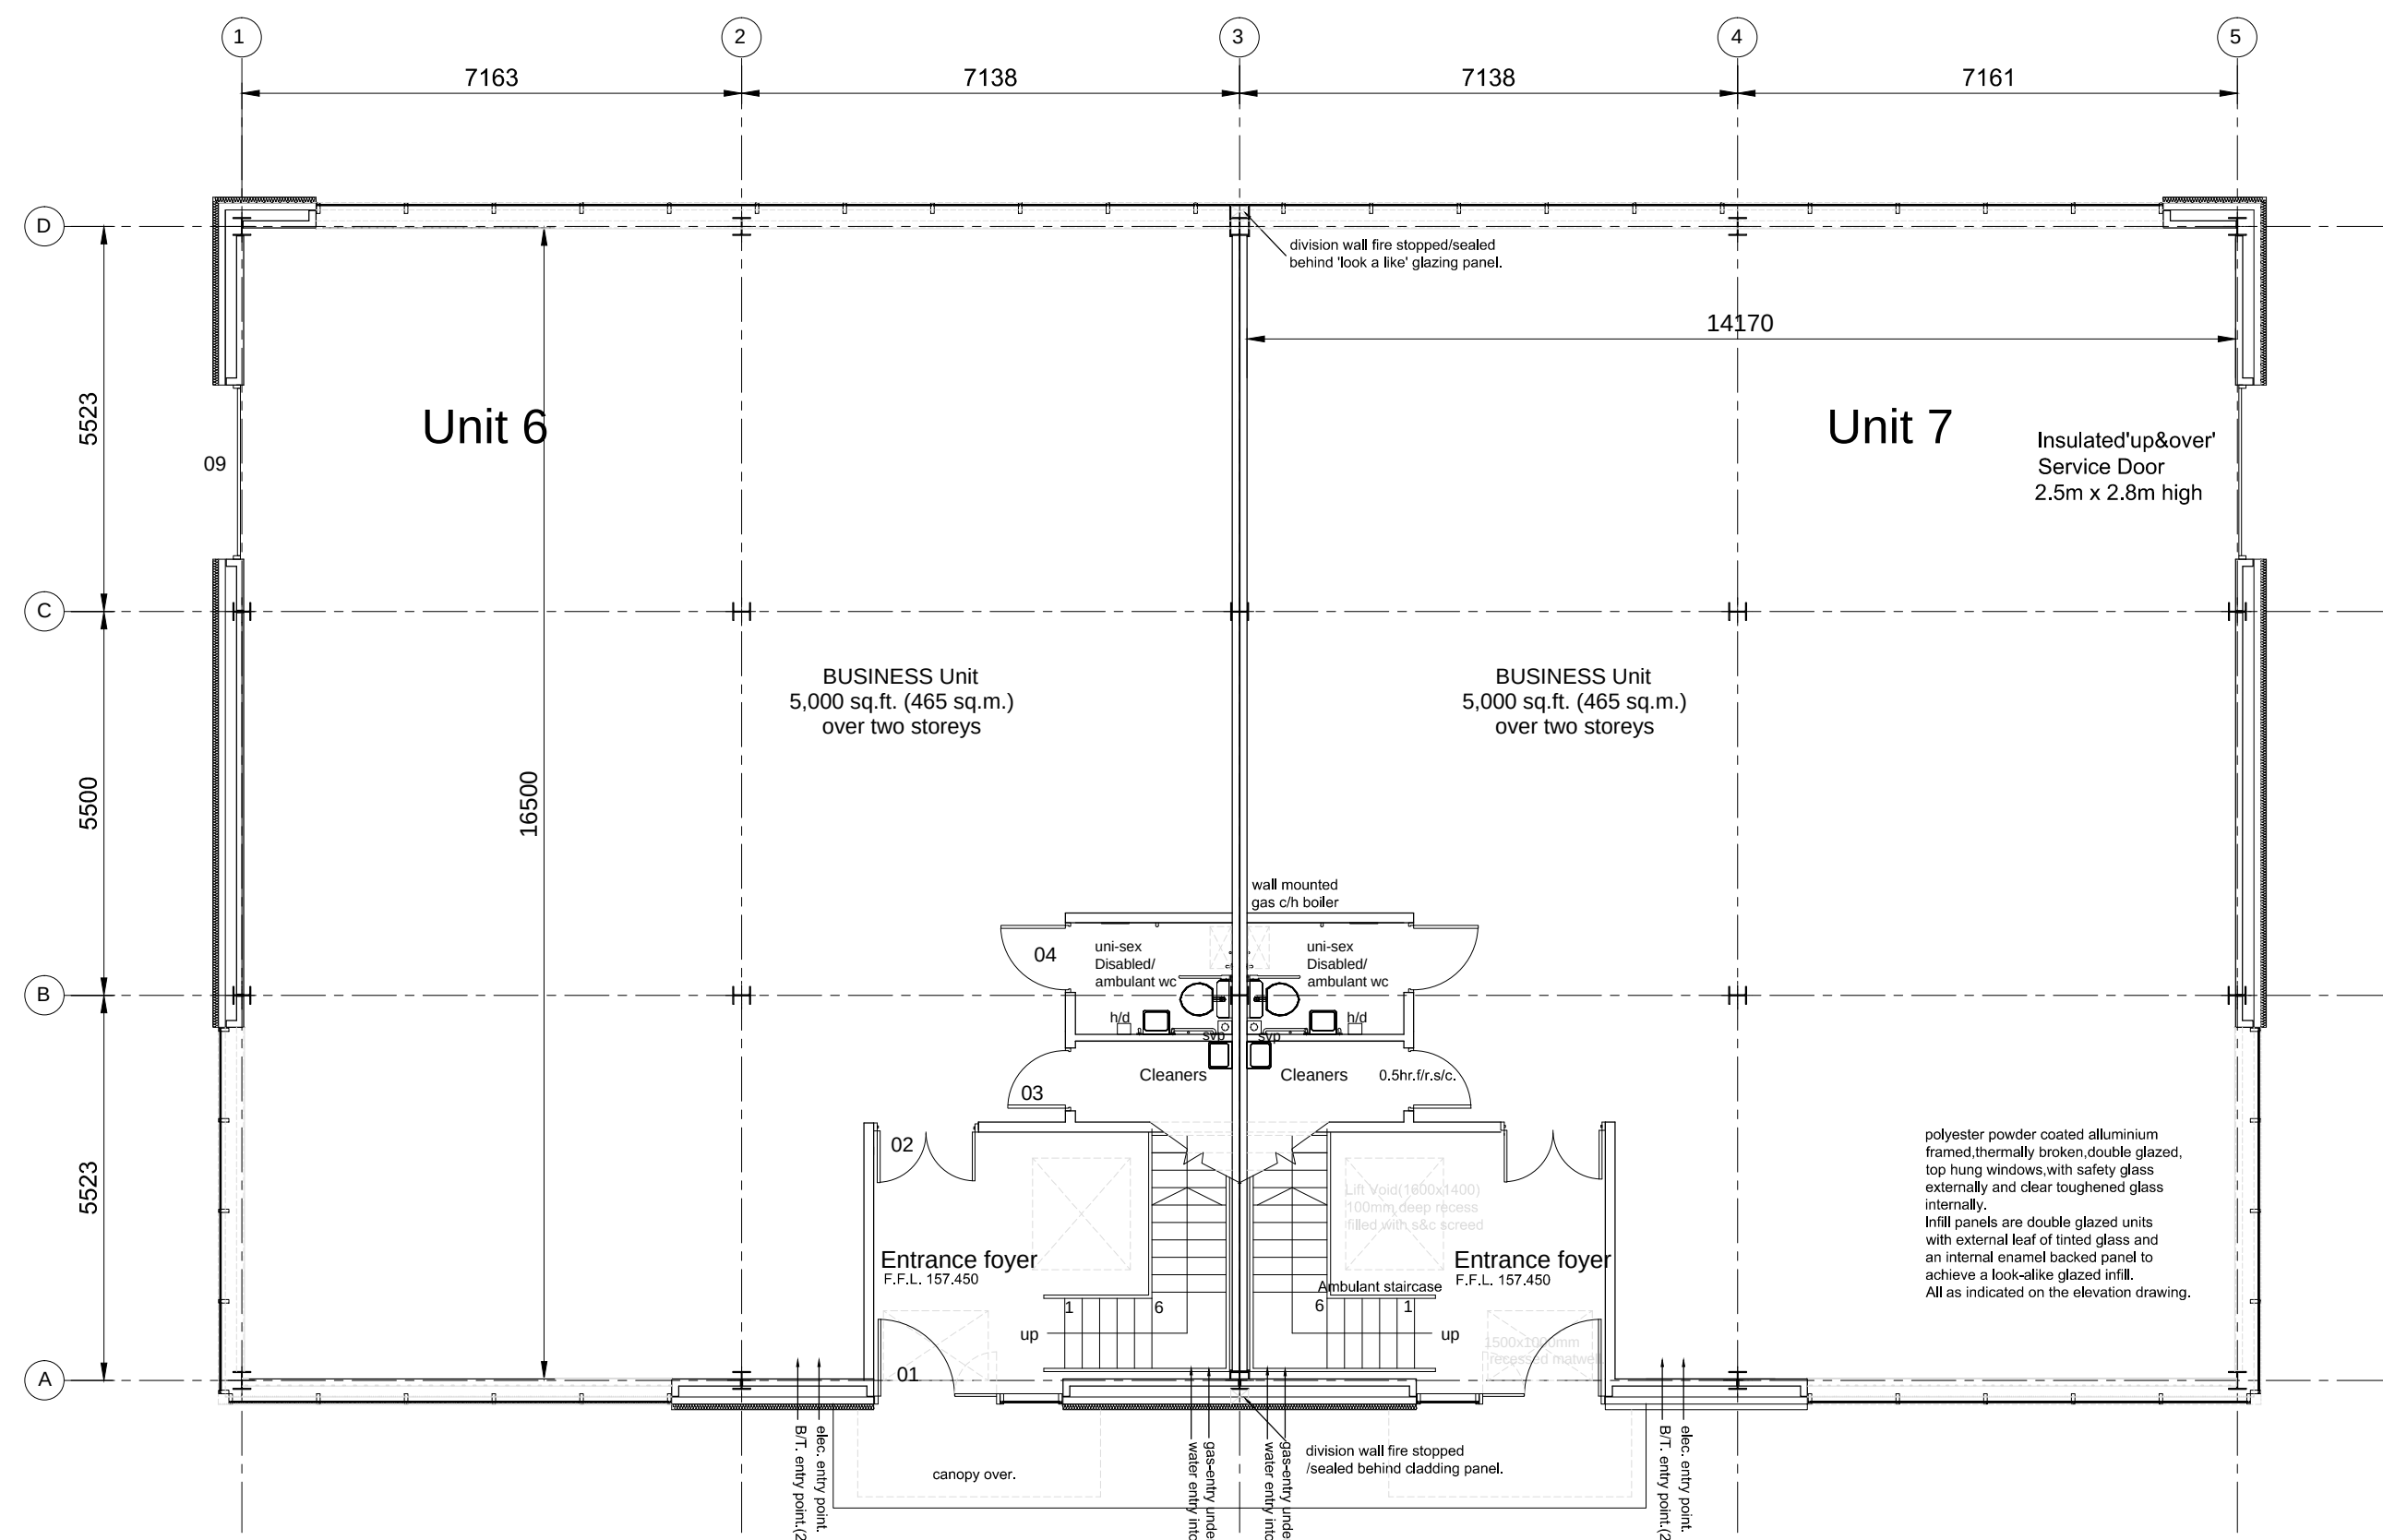


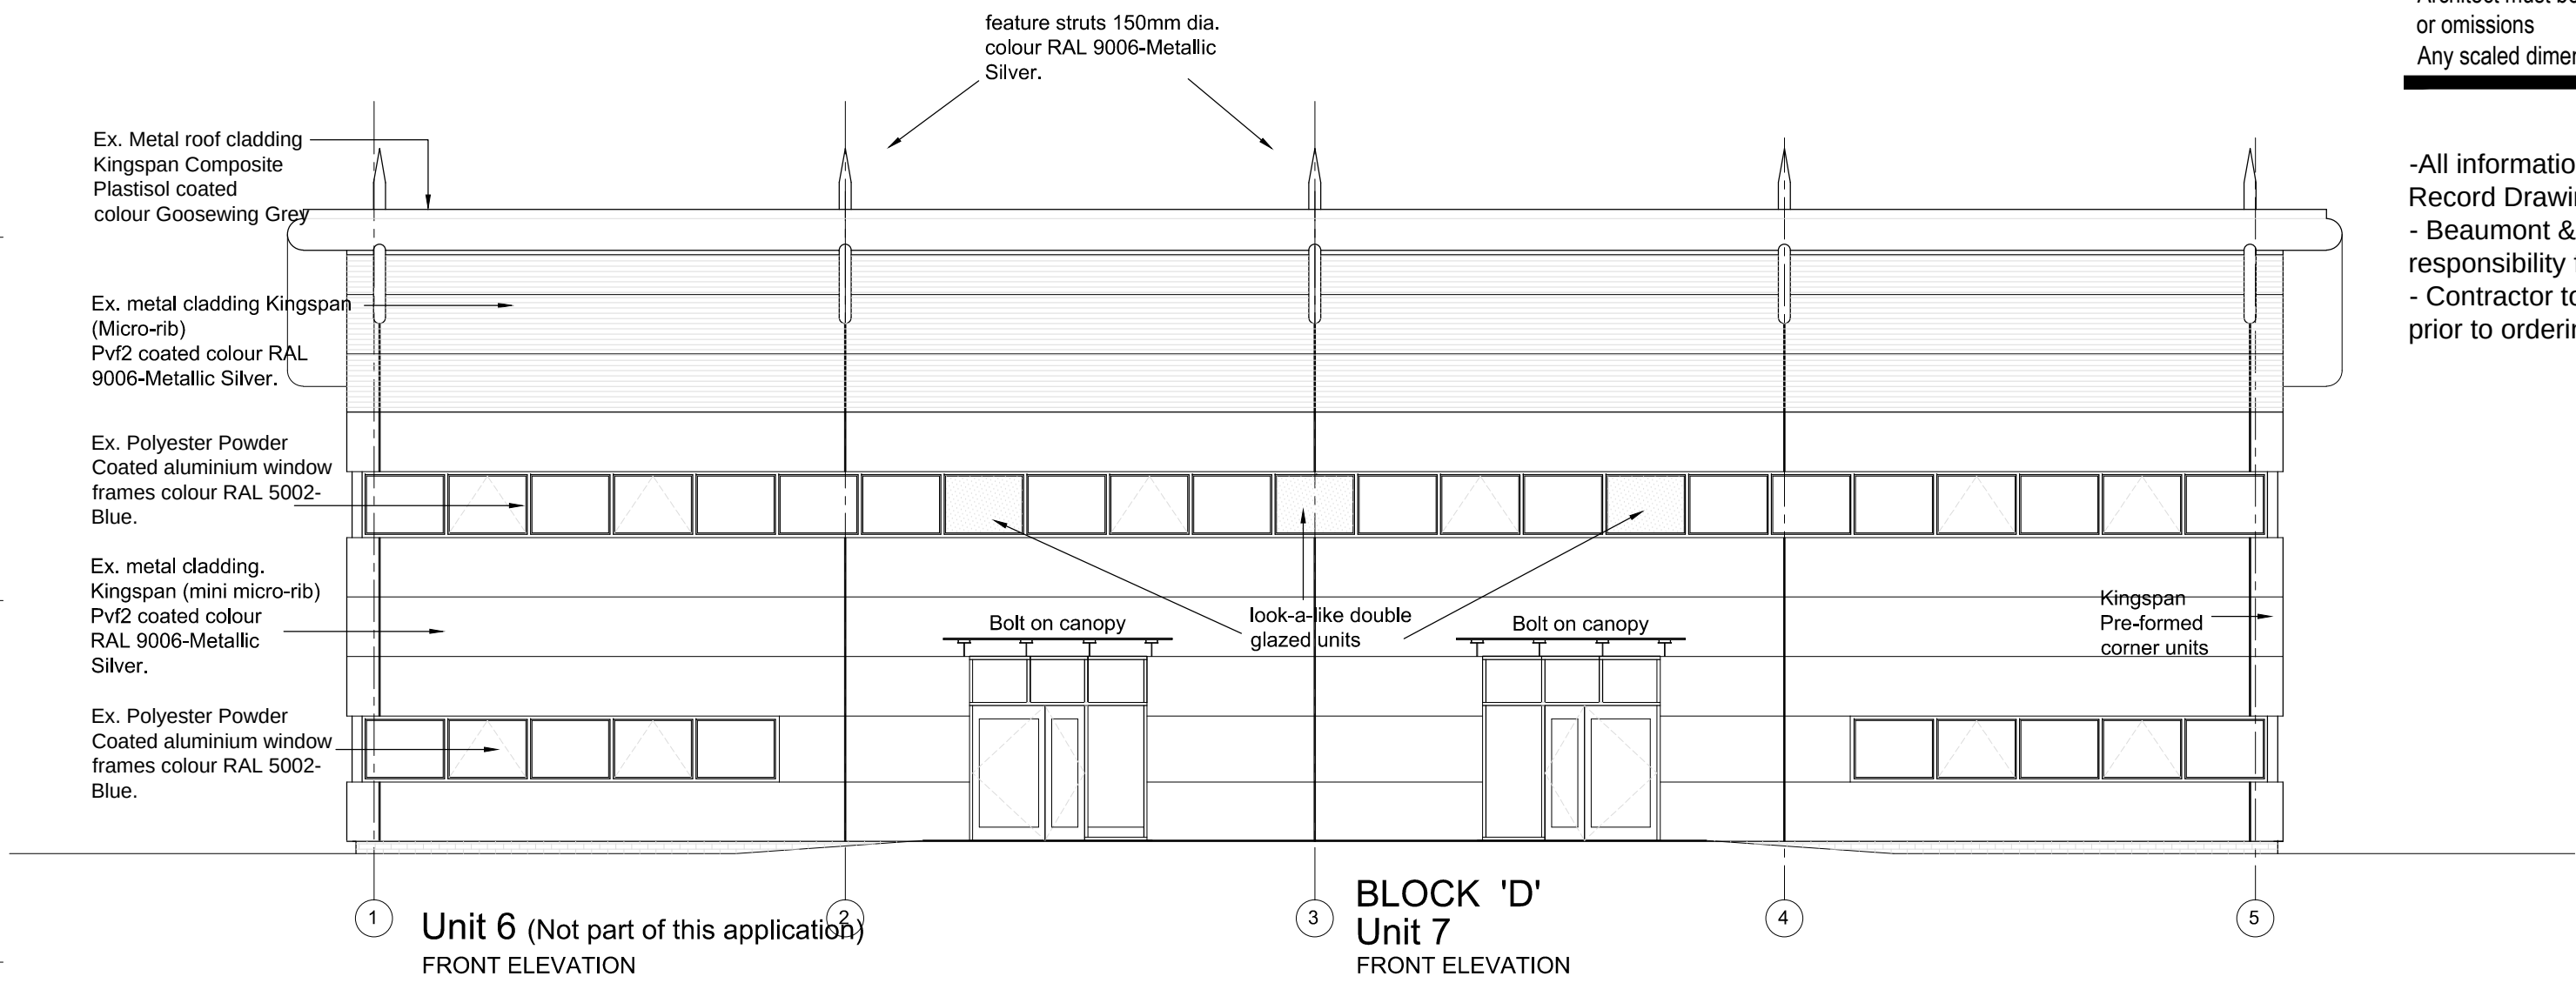

BLOCK 'D'
FIRST FLOOR PLANS

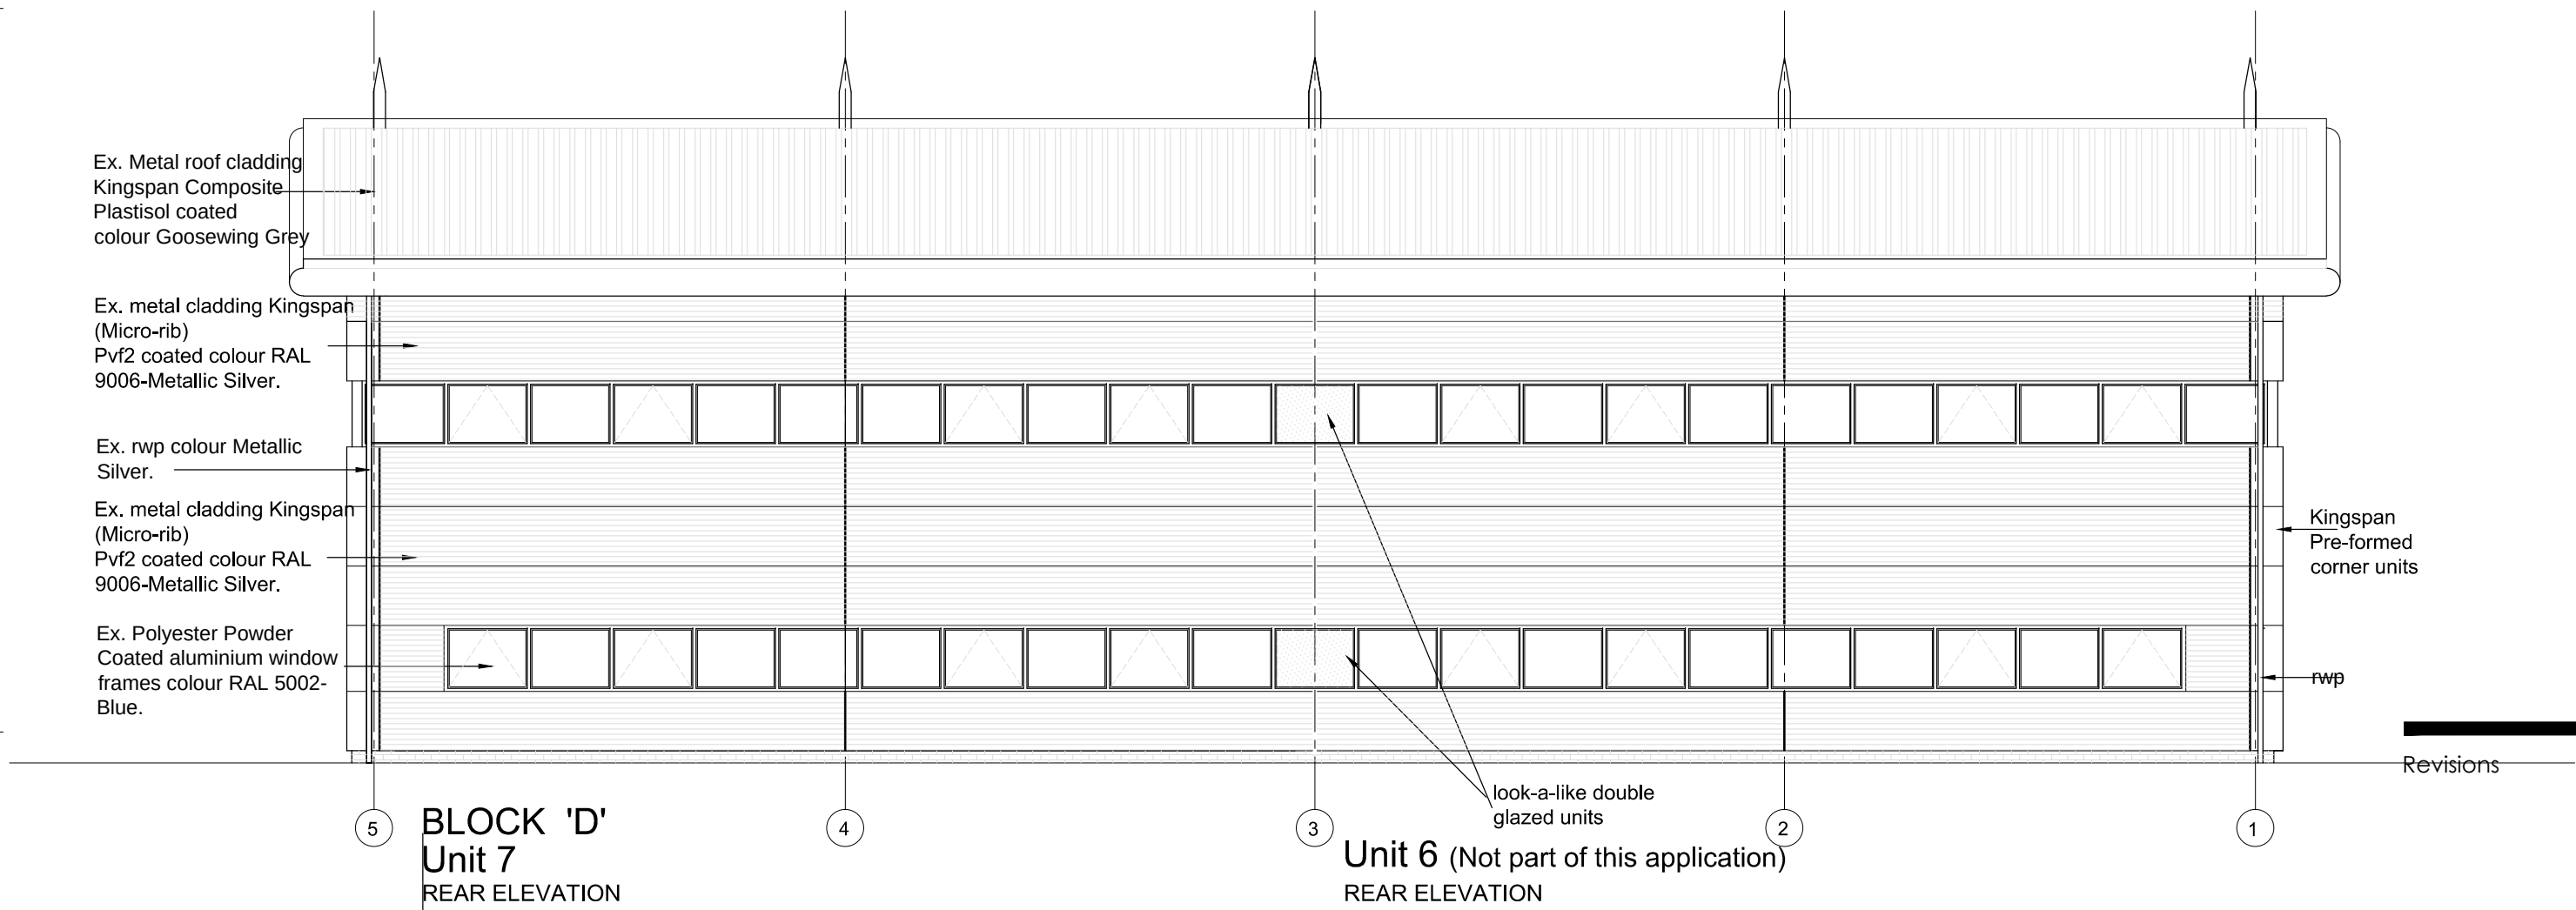

BLOCK 'D'
GROUND FLOOR PLANS

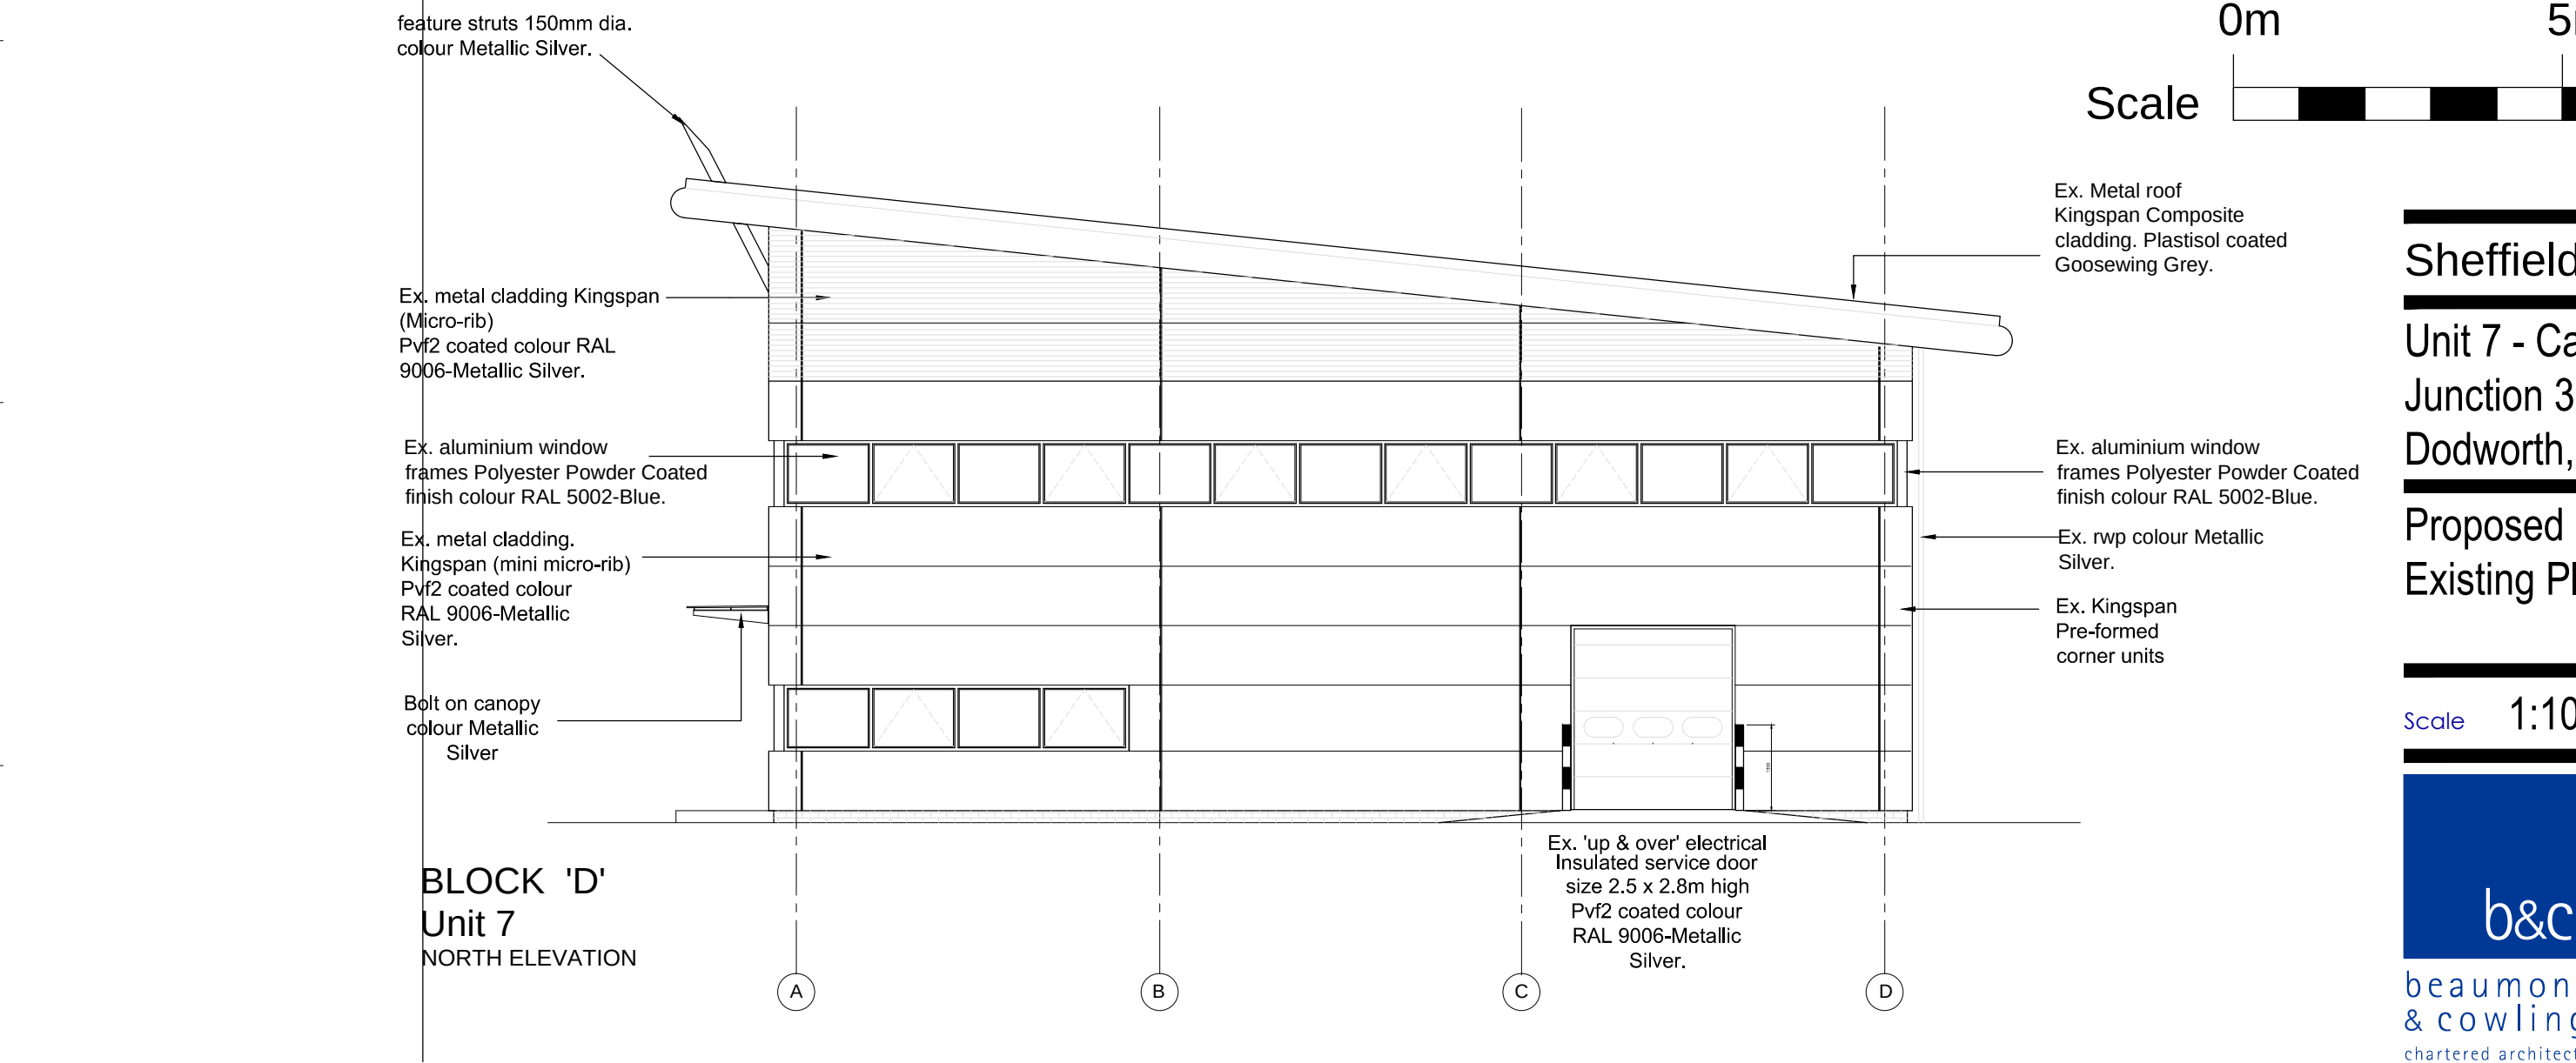

All dimensions in millimetres unless otherwise stated
The contractor must verify all dimensions on site before commencing on site
Architect must be notified of any suspected discrepancies or omissions
Any scaled dimensions to be confirmed by the Architect

-All information provided by client/landlord from Record Drawings.
- Beaumont & Cowling (Sheffield) Ltd accept no responsibility for accuracy.
- Contractor to verify all details and colours prior to ordering and commencing works.

Revisions



Sheffield Childrens Hospital
Unit 7 - Capitol Business Park
Junction 37 - M1
Dodworth, Barnsley
Proposed Patient Retrieval Station
Existing Plans and Elevations

Scale 1:100@A1



beaumont
& cowling
chartered architects

15 collegiate crescent
sheffield
S10 2BA
t: 0114 266 3001
f: 0114 266 3002

w: www.beaumontandcowling.co.uk
e: sheffield@beaumontandcowling.co.uk

Date 20.6.09 No. 3169/1 Rev.