



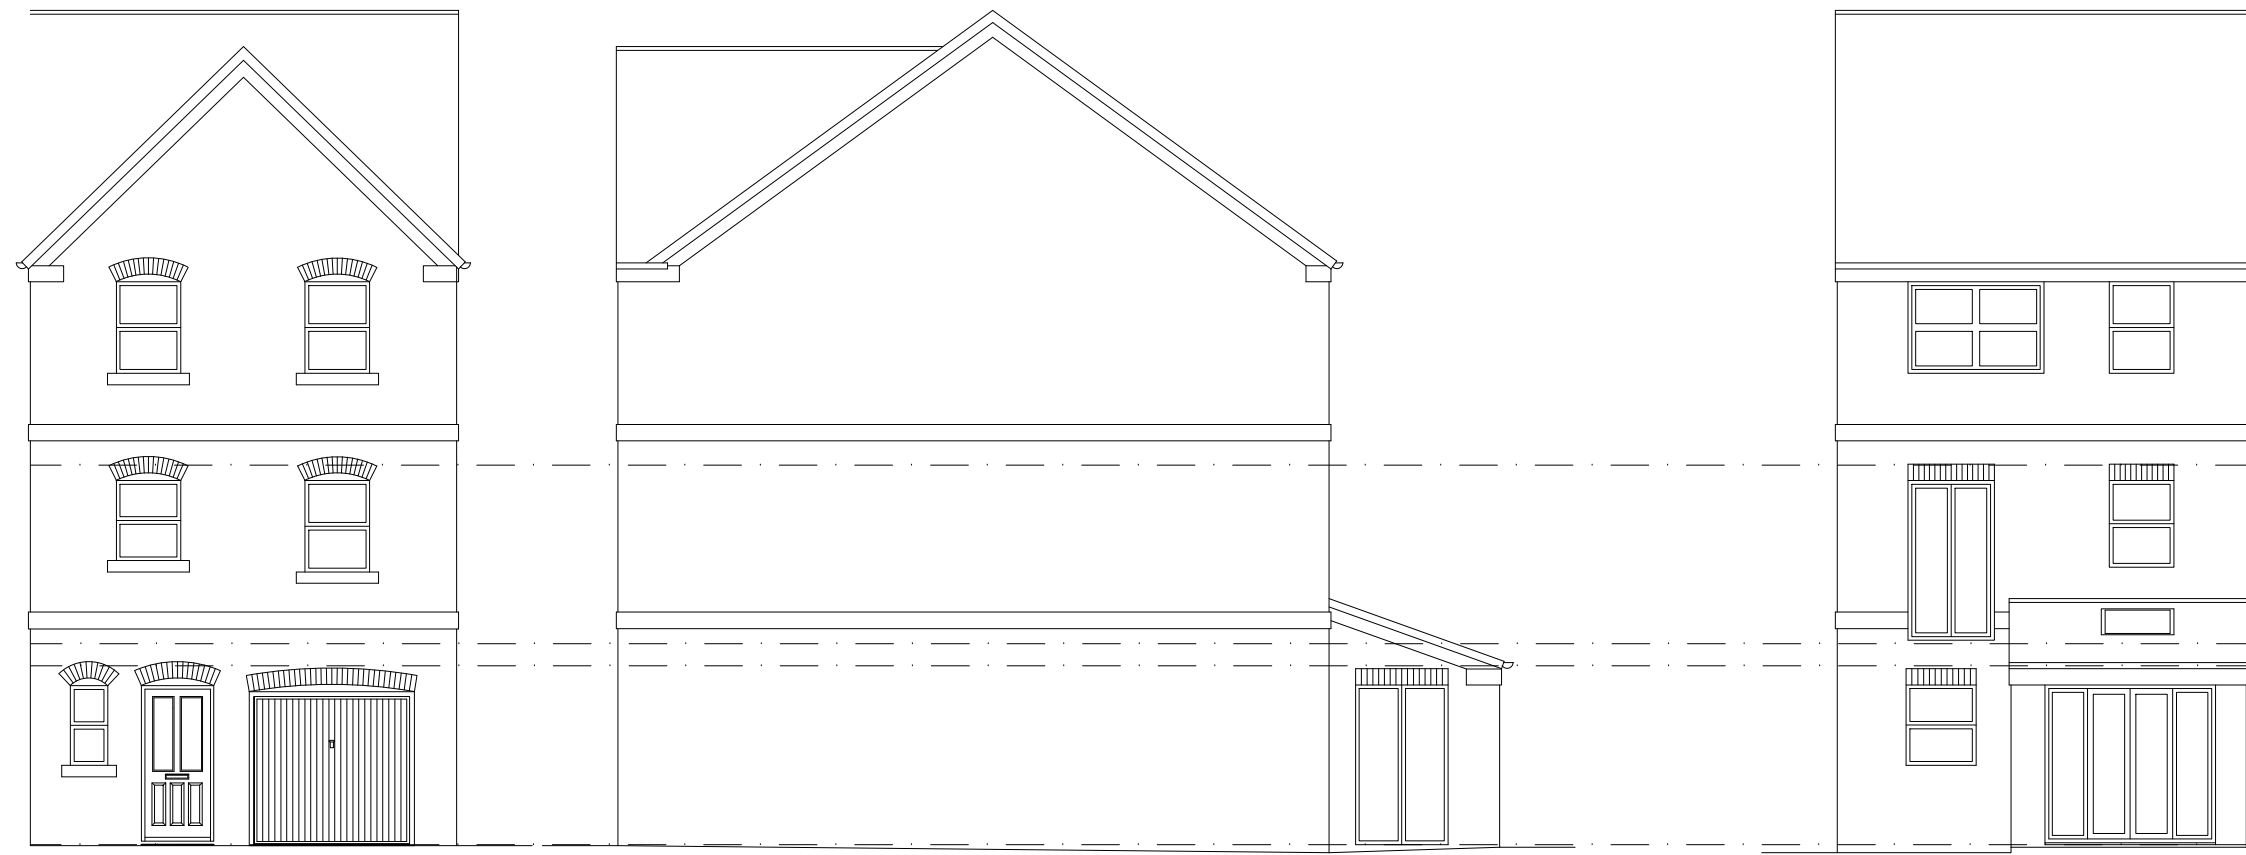

EXISTING
FRONT ELEVATION
SCALE 1:100

EXISTING
SIDE ELEVATION
SCALE 1:100


EXISTING
REAR ELEVATION
SCALE 1:100

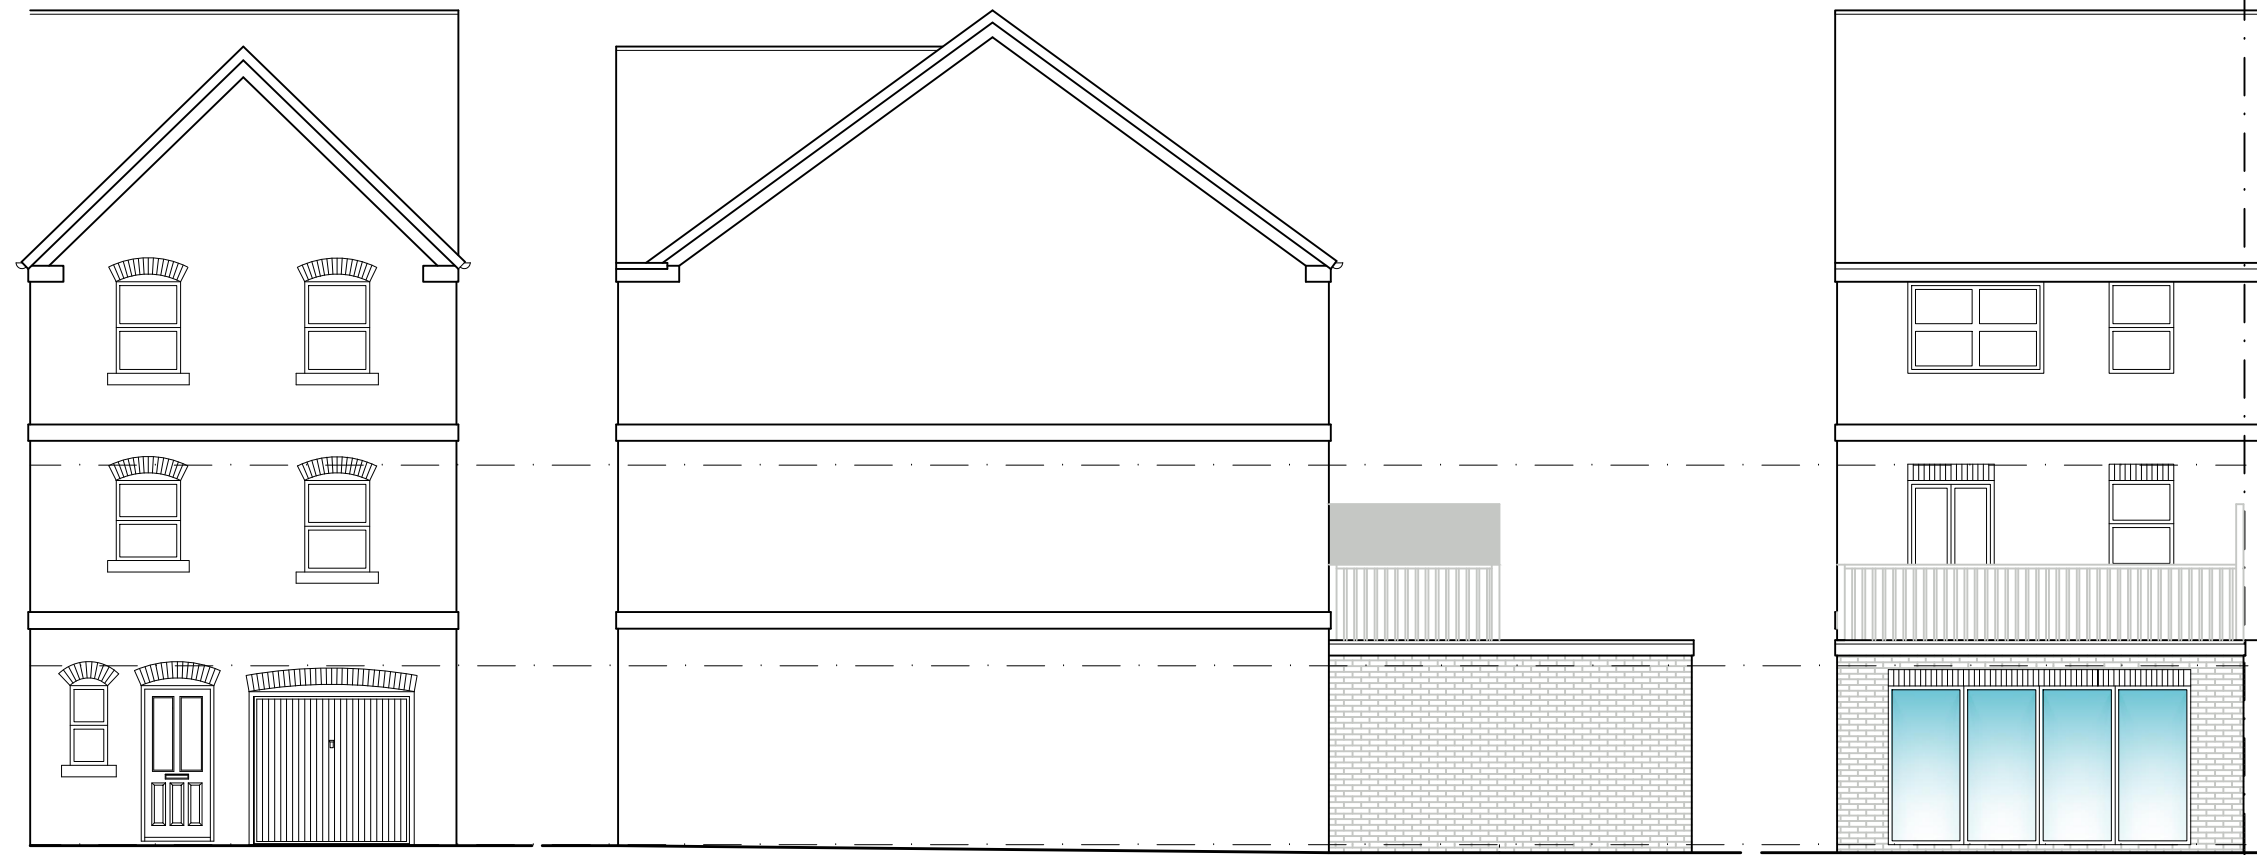


PROPOSED
FRONT ELEVATION
SCALE 1:100

PROPOSED
SIDE ELEVATION
SCALE 1:100



PROPOSED
REAR ELEVATION
SCALE 1:100

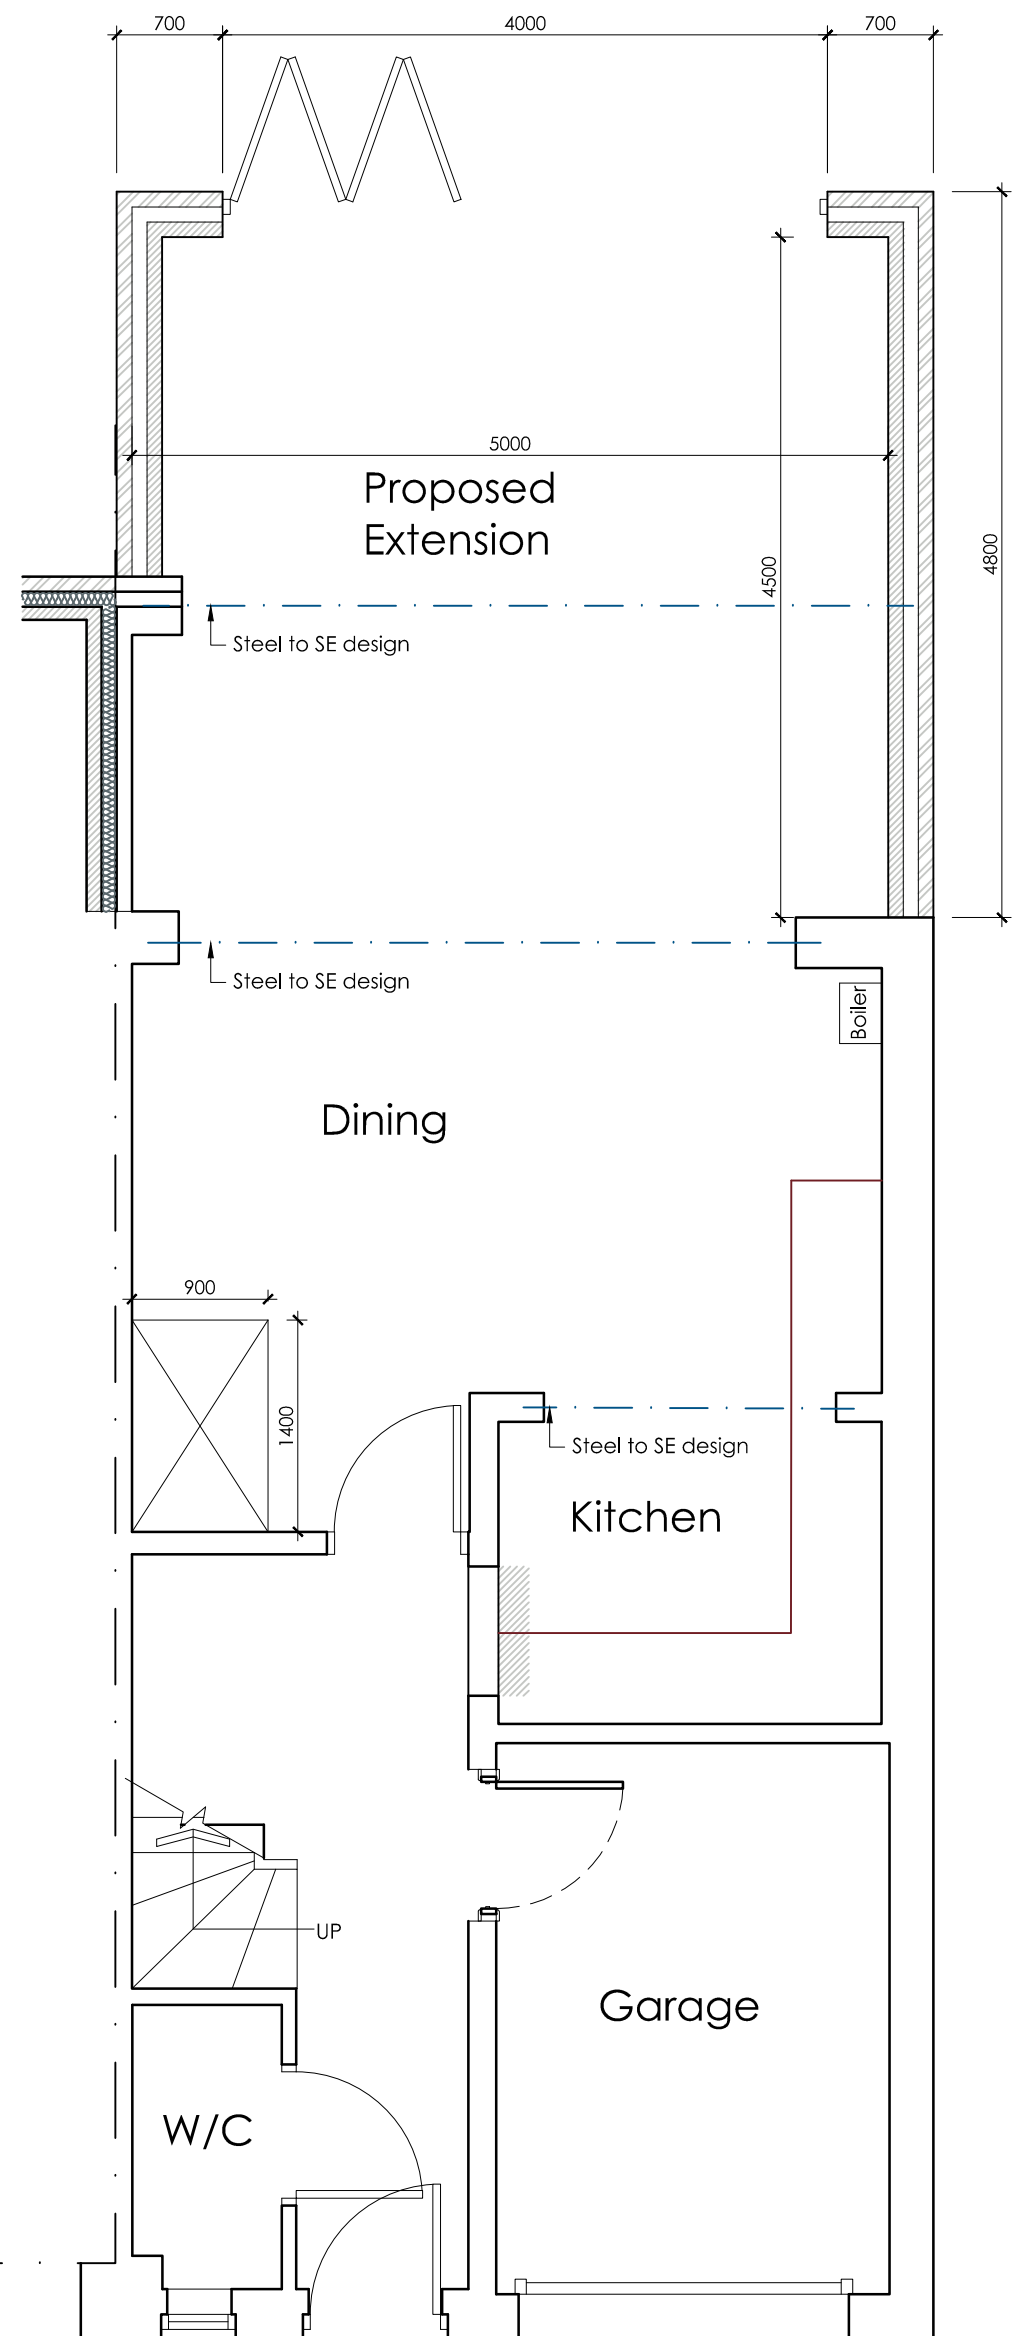


PROPOSED GROUND
FLOOR PLAN
SCALE 1:50

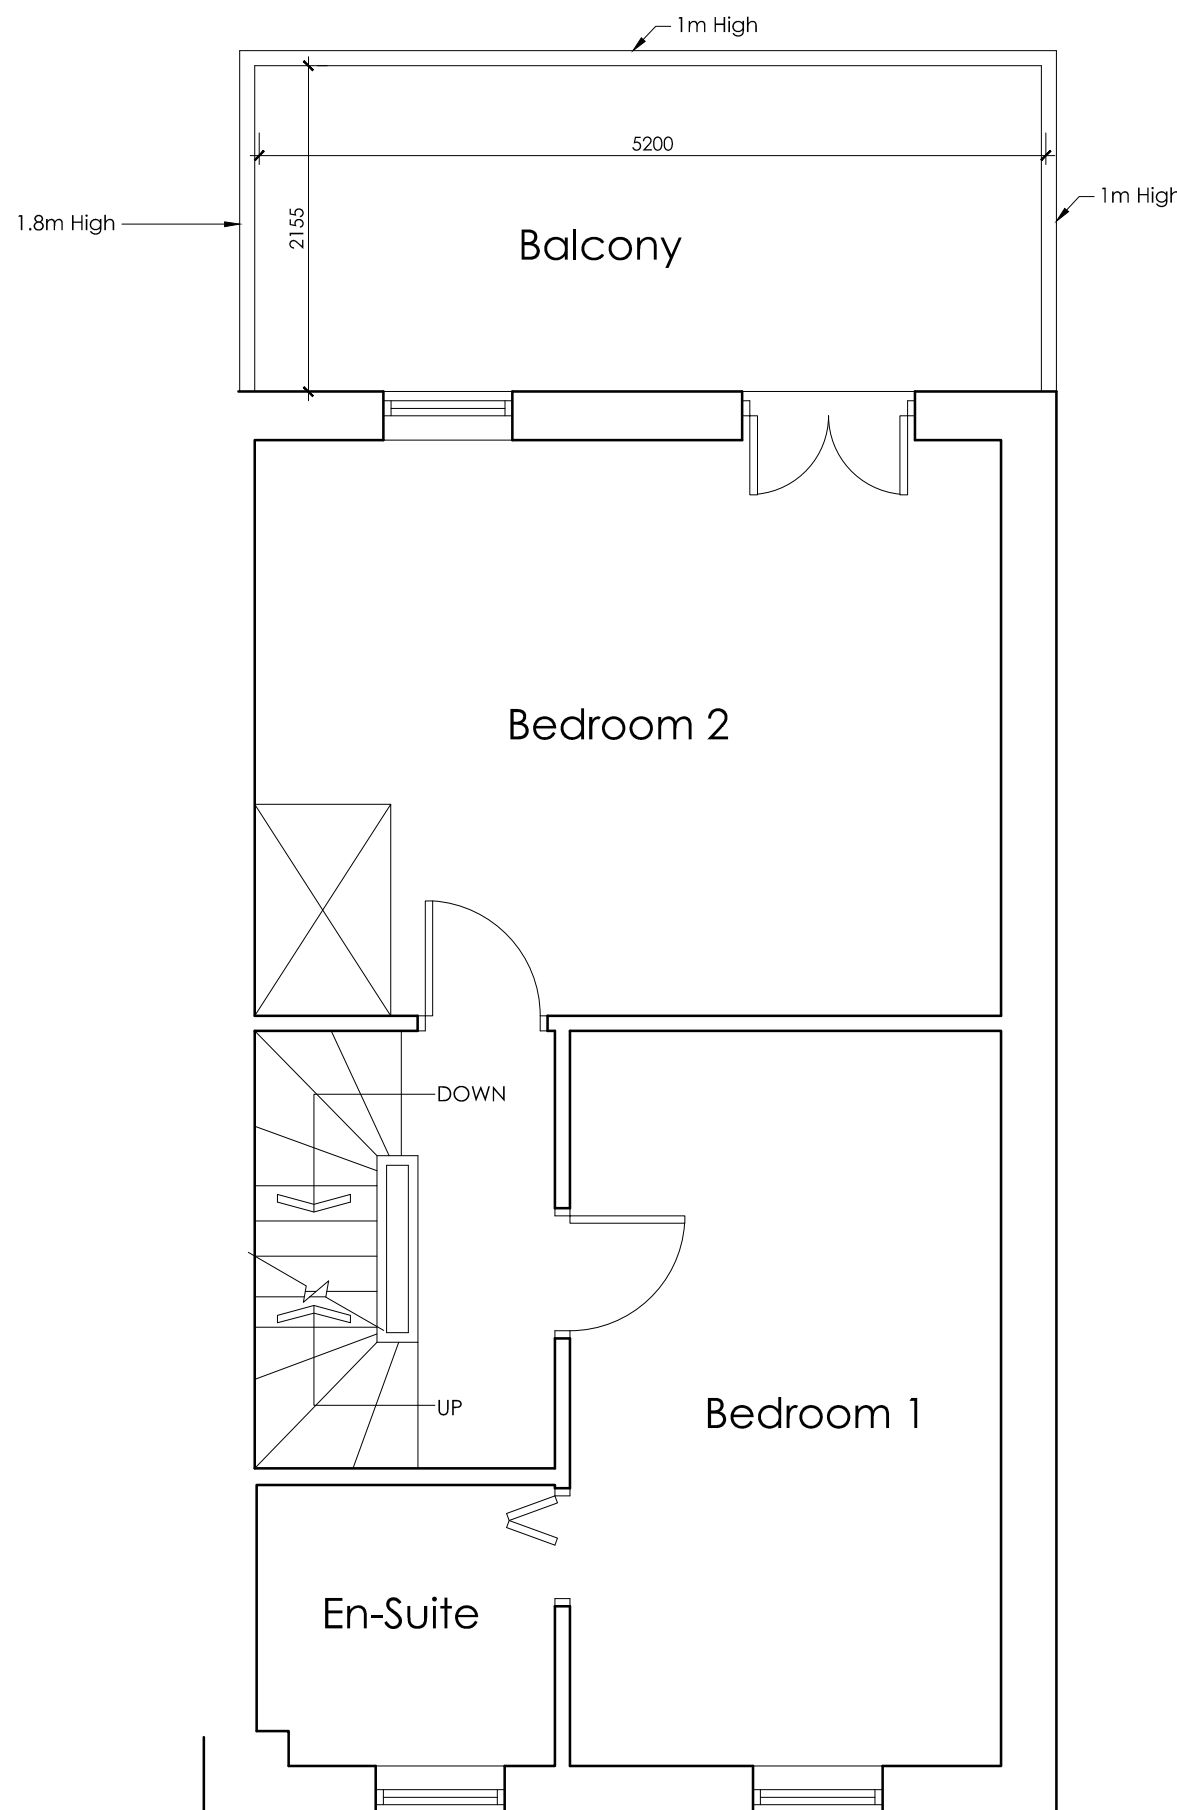


PROPOSED FIRST
FLOOR PLAN
SCALE 1:50

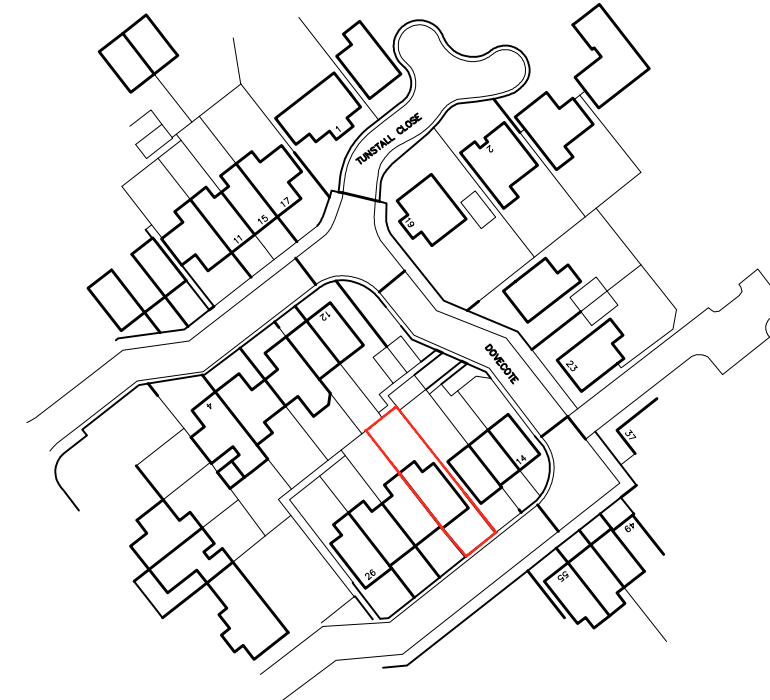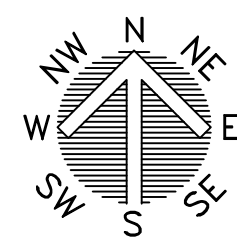


LOCATION PLAN
SCALE 1:1250

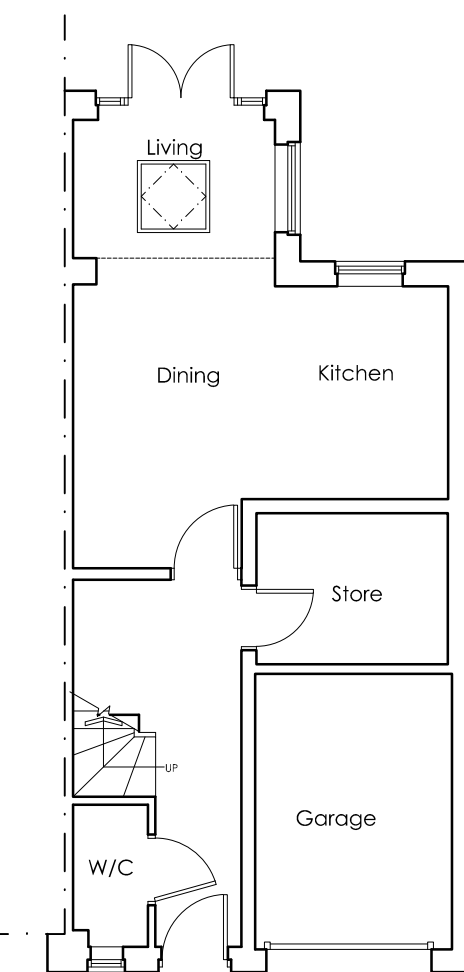

EXISTING GROUND
FLOOR PLAN
SCALE 1:100

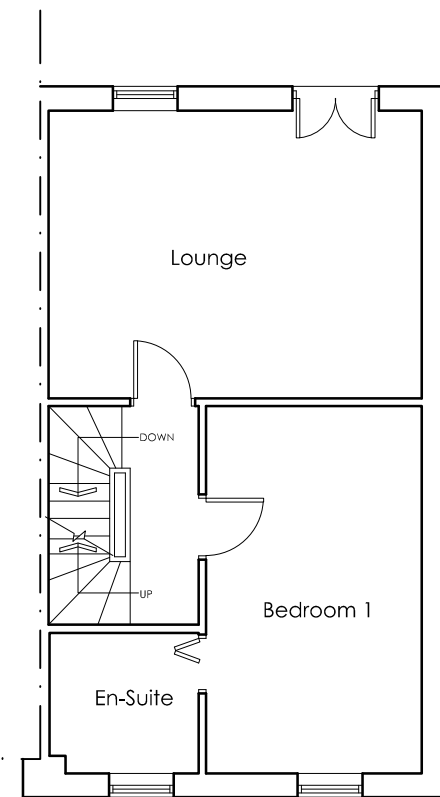

EXISTING FIRST
FLOOR PLAN
SCALE 1:100

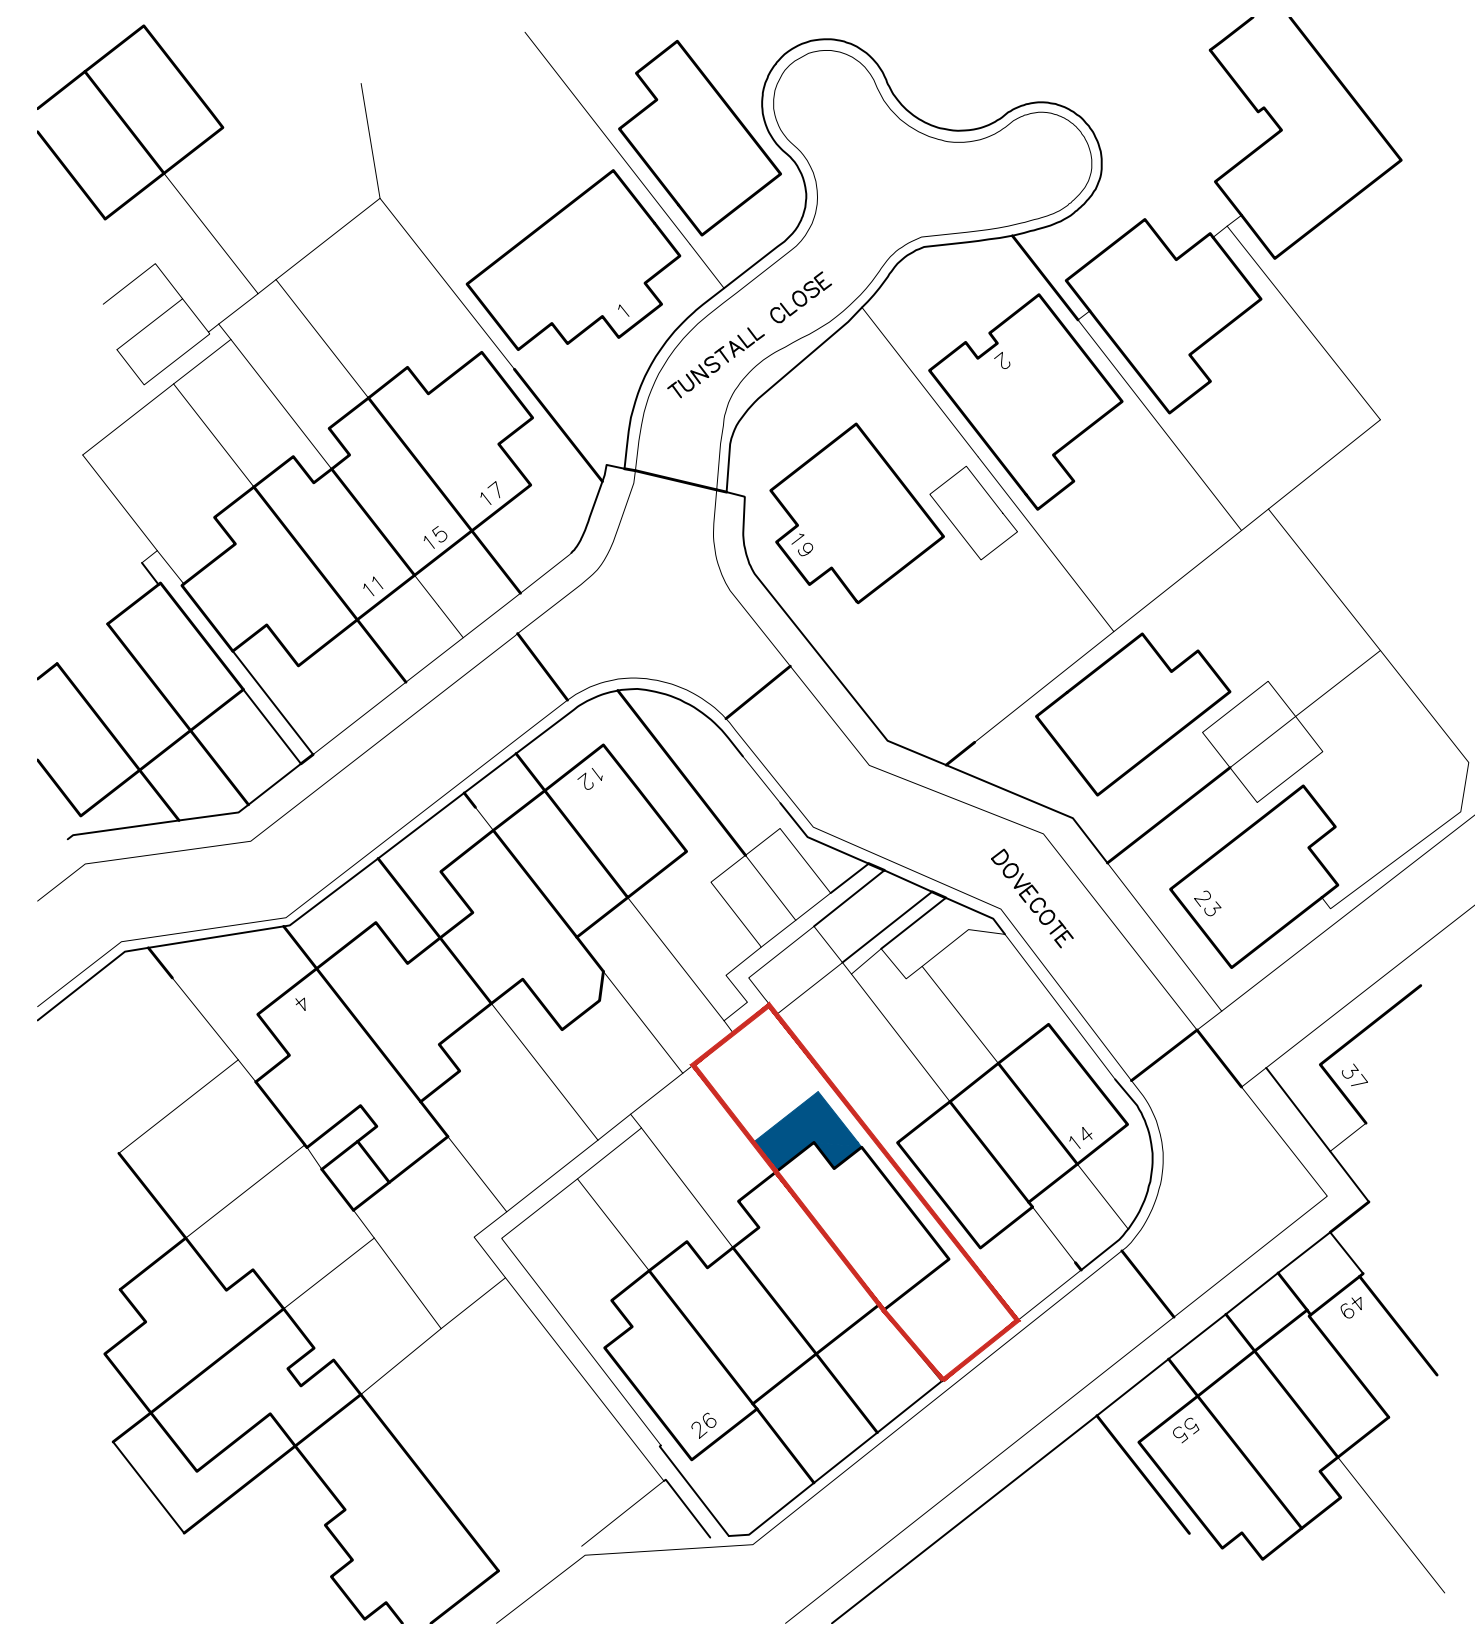

BLOCK PLAN
SCALE 1:500

			OFFICE ONE, 34 VICTORIA ROAD, BARNSELEY, S70 2BU			Phone: 01226 208482		
ARCHITECTURAL SERVICES			Email: info@whiteaguspartnership.co.uk			Web: www.whiteaguspartnership.co.uk		
Project.			Client.					
PROPOSED ALTERATIONS AT 20 DOVECOTE, WOMBWELL BARNSELEY, S73 0LS			MRS PILKINGTON					
Drawing Title.			Date.			Scale.		
PLANS AND ELEVATIONS			DECEMBER 2021			1:50 & 1:100 @ A1		
Ref.			Dwg. No.			Rev.		
21-160			01			A		
Date	Suffix	Description	Date	Suffix	Description			
21/12/2021	A	REVISED BOUNDARY						