




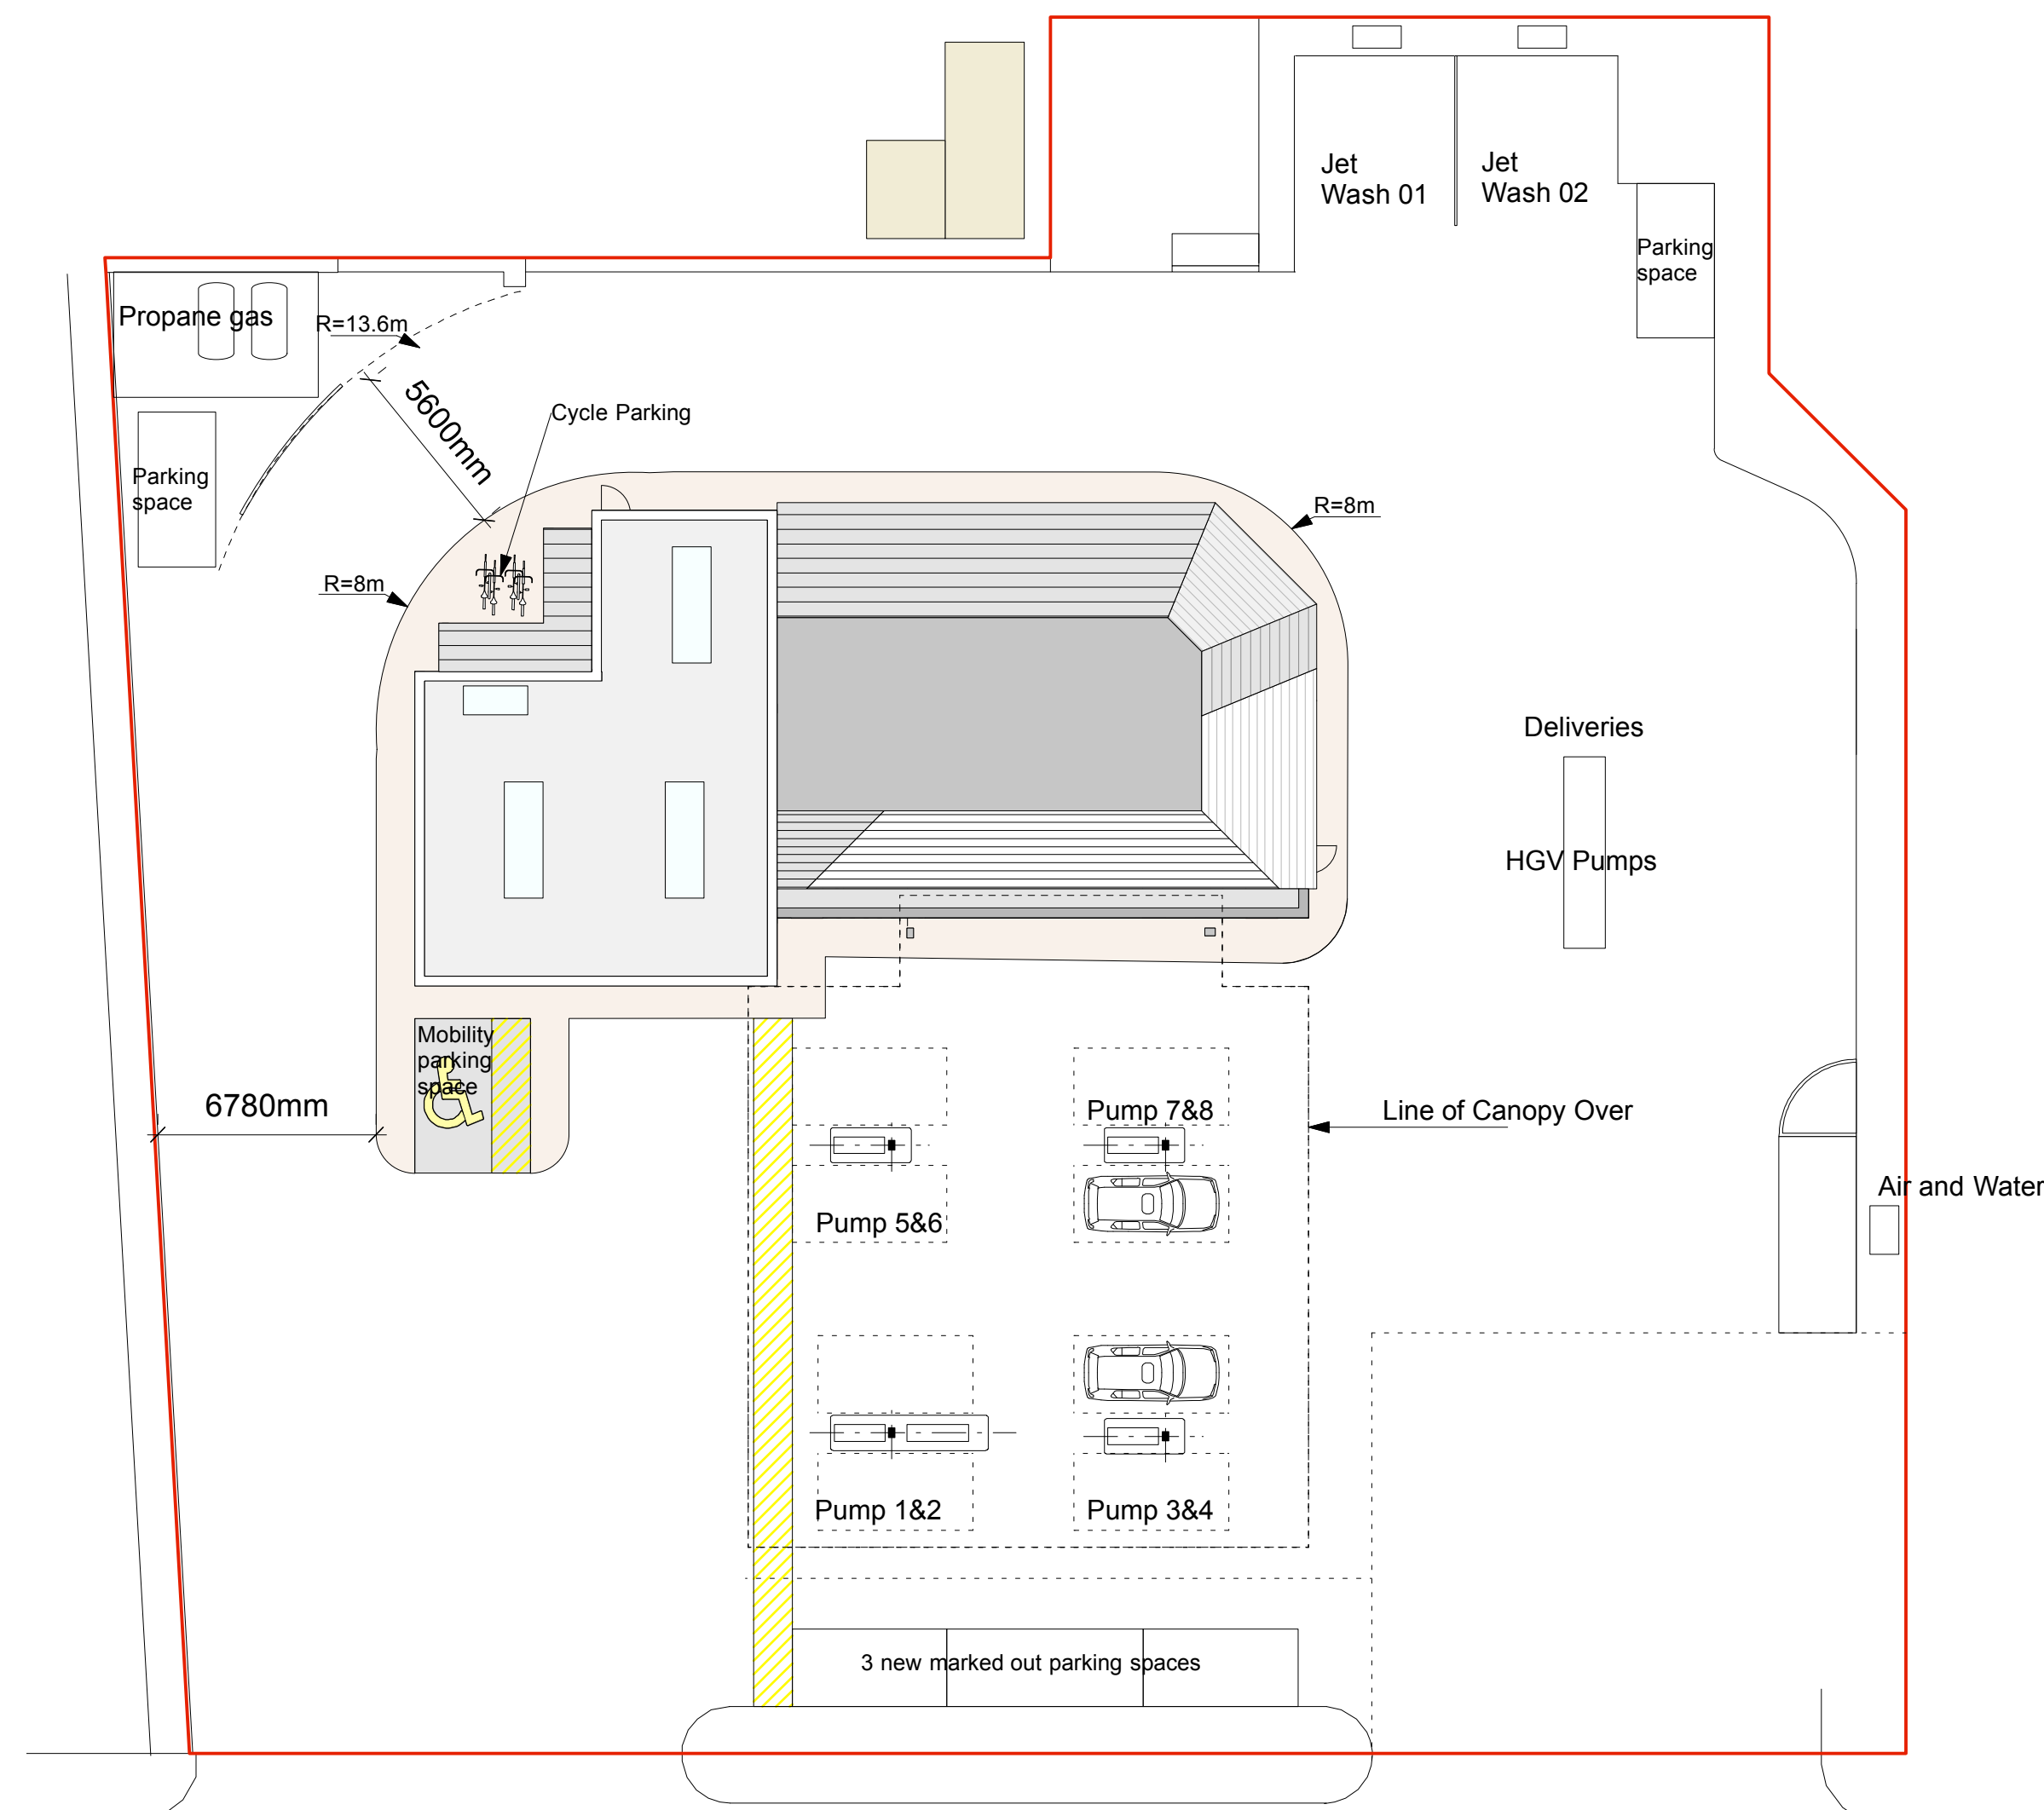


Site/ Roof Plan As Proposed
Scale 1:200

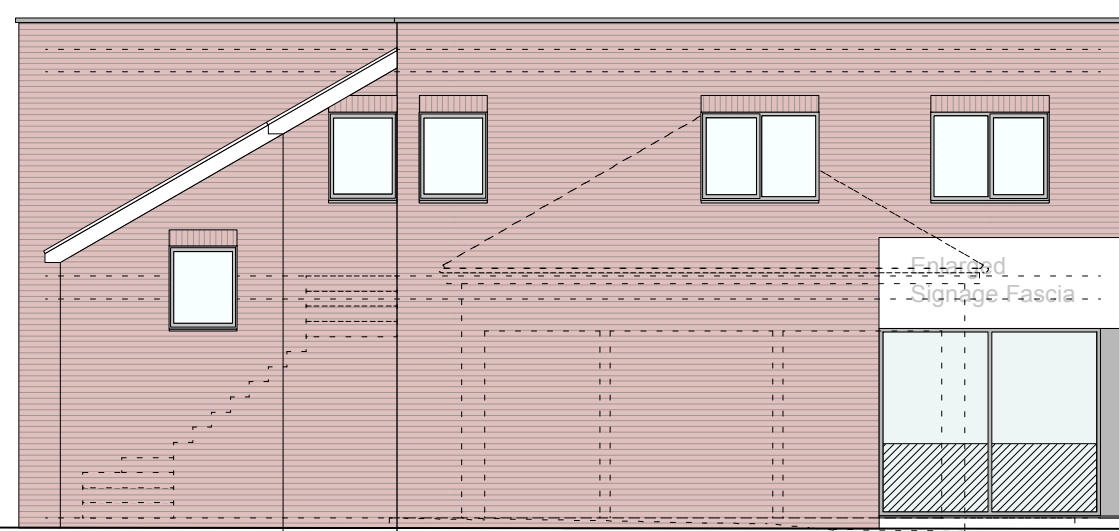


Side/ North Elevation As Proposed
Scale 1:100

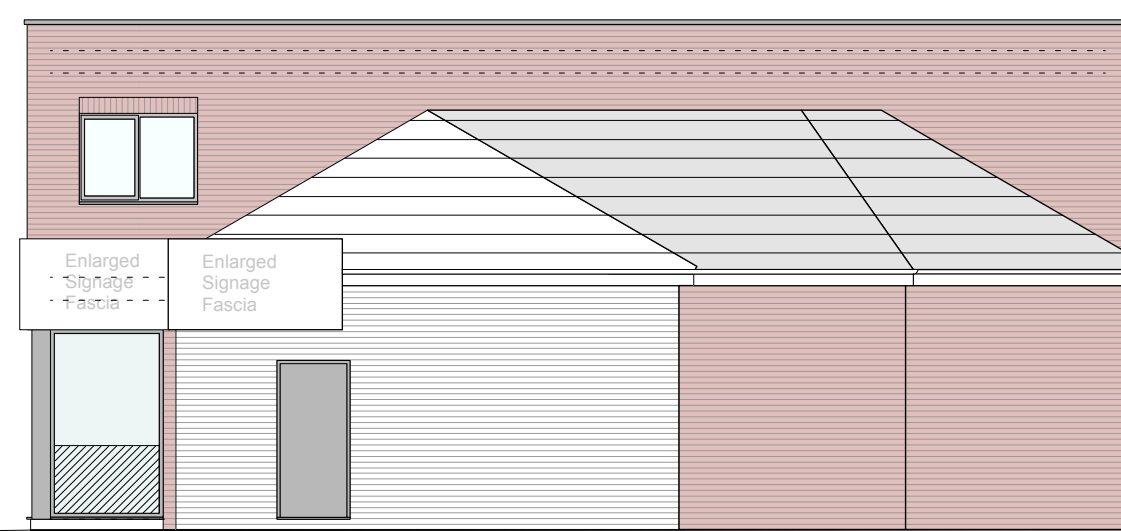


Side/ South Elevation As Proposed
Scale 1:100

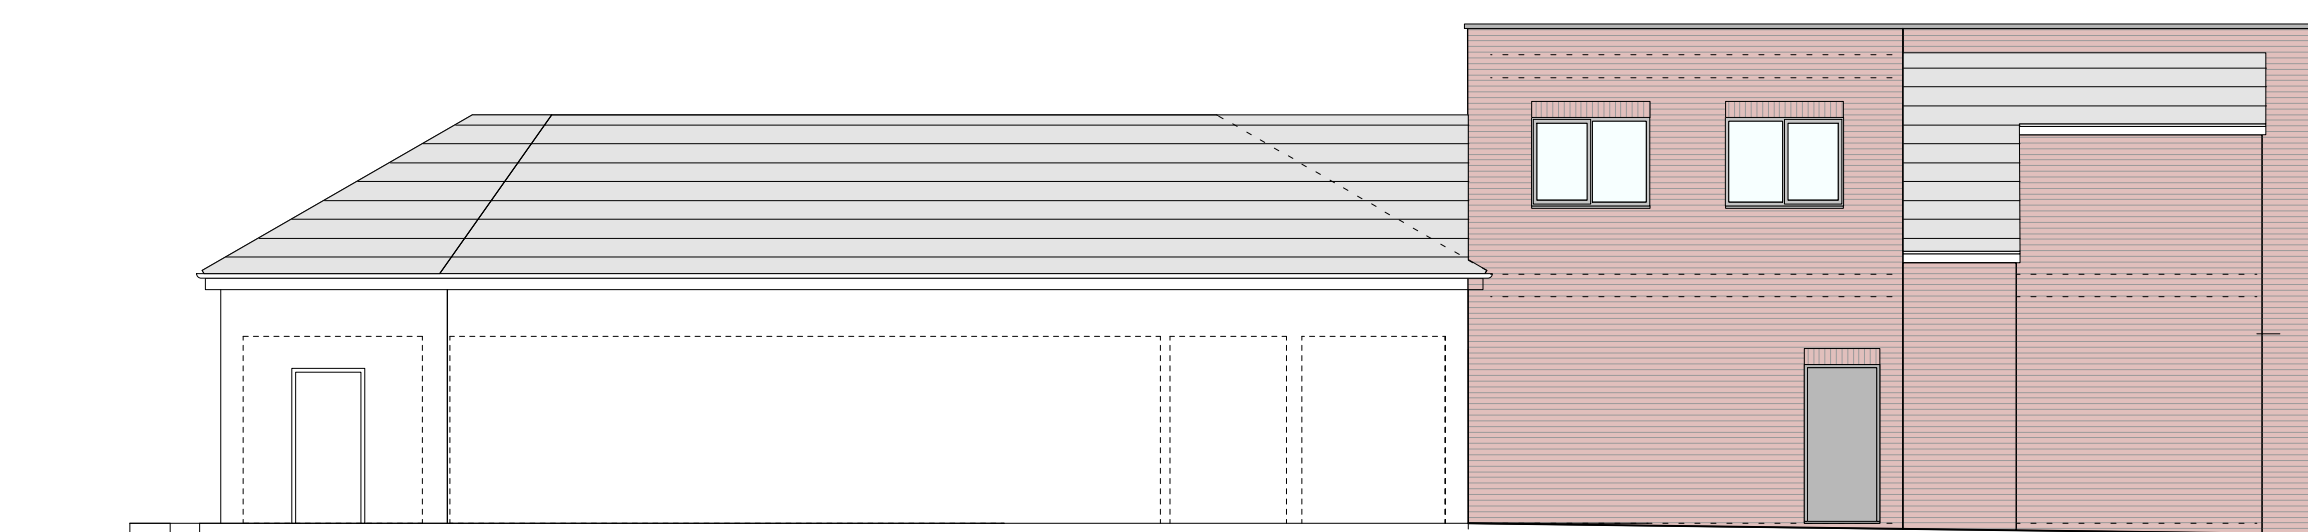

Front/ East Elevation As Proposed
Scale 1:100

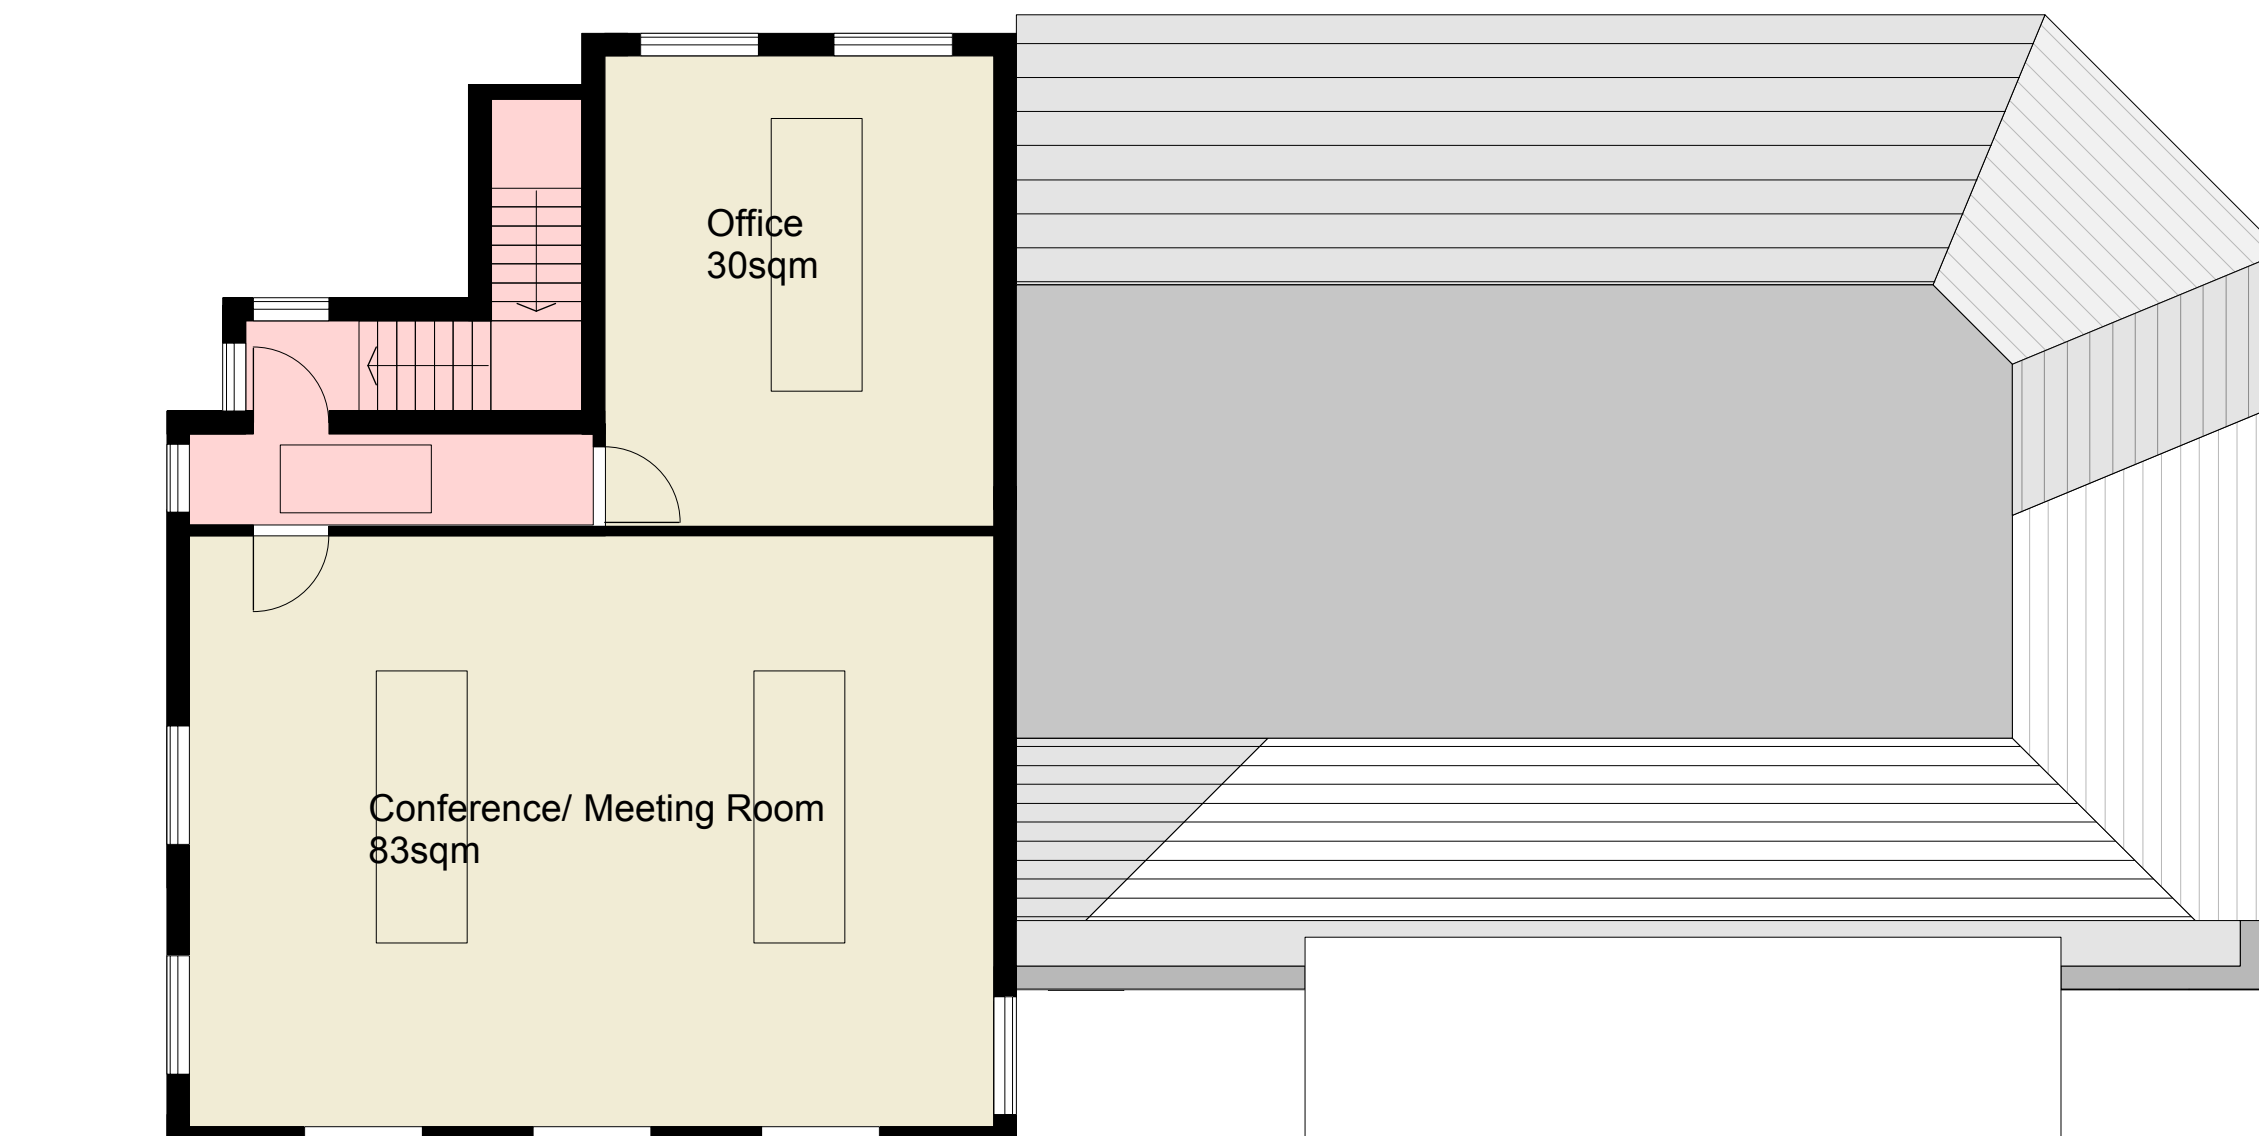


First Floor Plan As Proposed
Scale 1:100

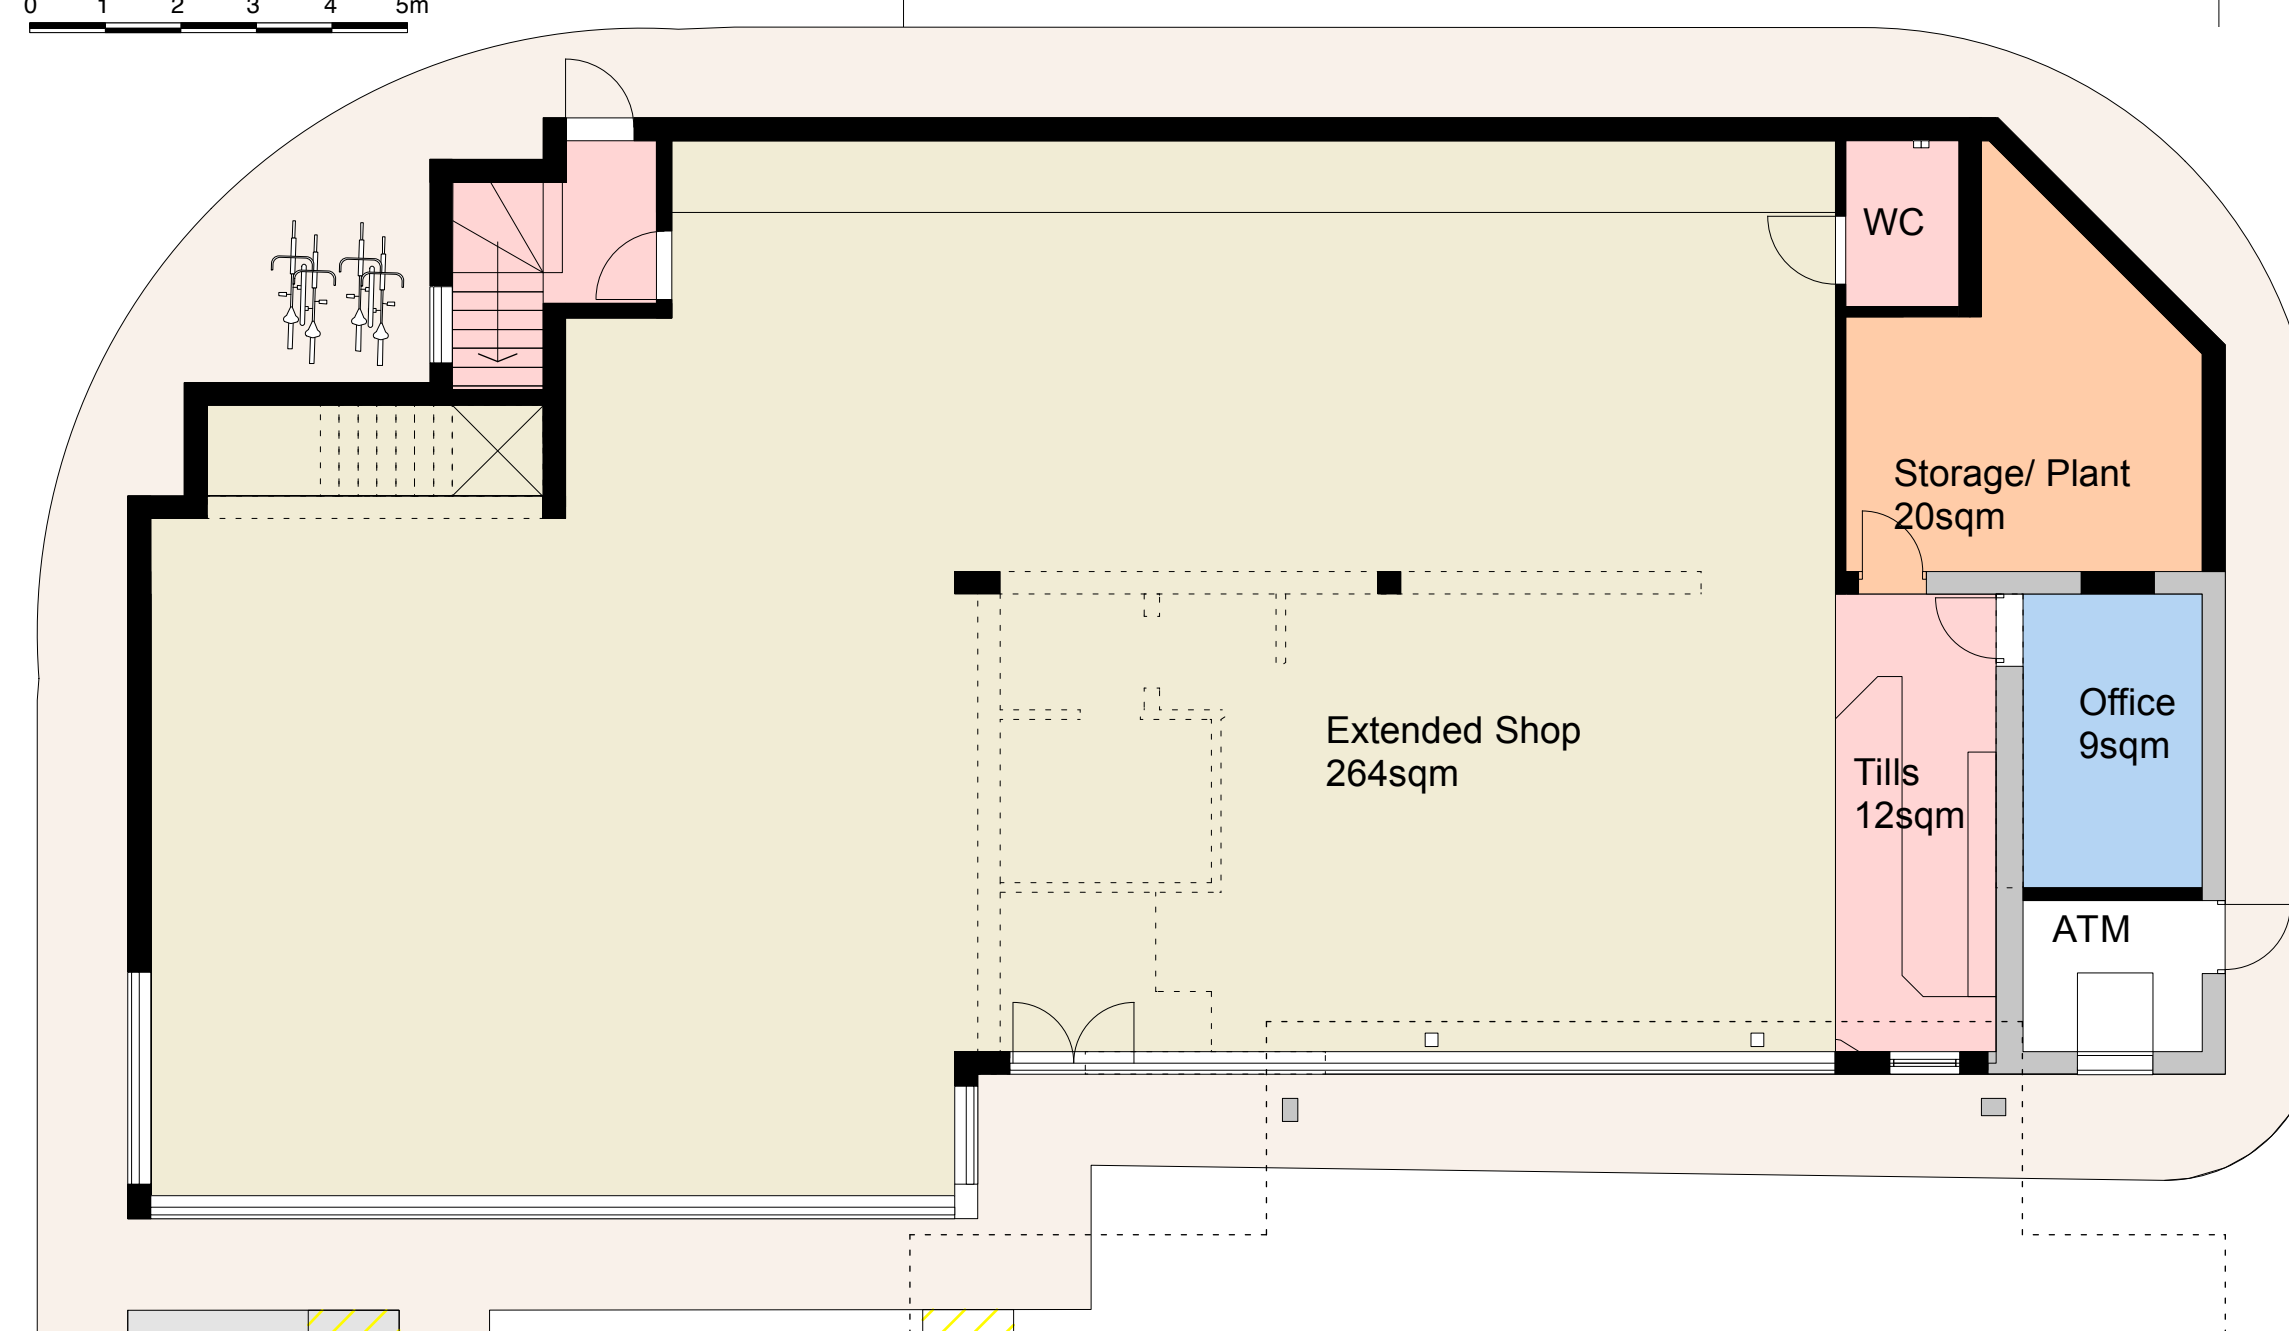

Ground Floor Plan As Proposed
Scale 1:100

Materials:

Walls:	Red brick to Match Existing
Roof:	Grey Single Ply Membrane
Windows:	Grey Polyester powder coated
Doors:	Grey Polyester powder coated
Rainwater Goods:	Grey Polyester powder coated

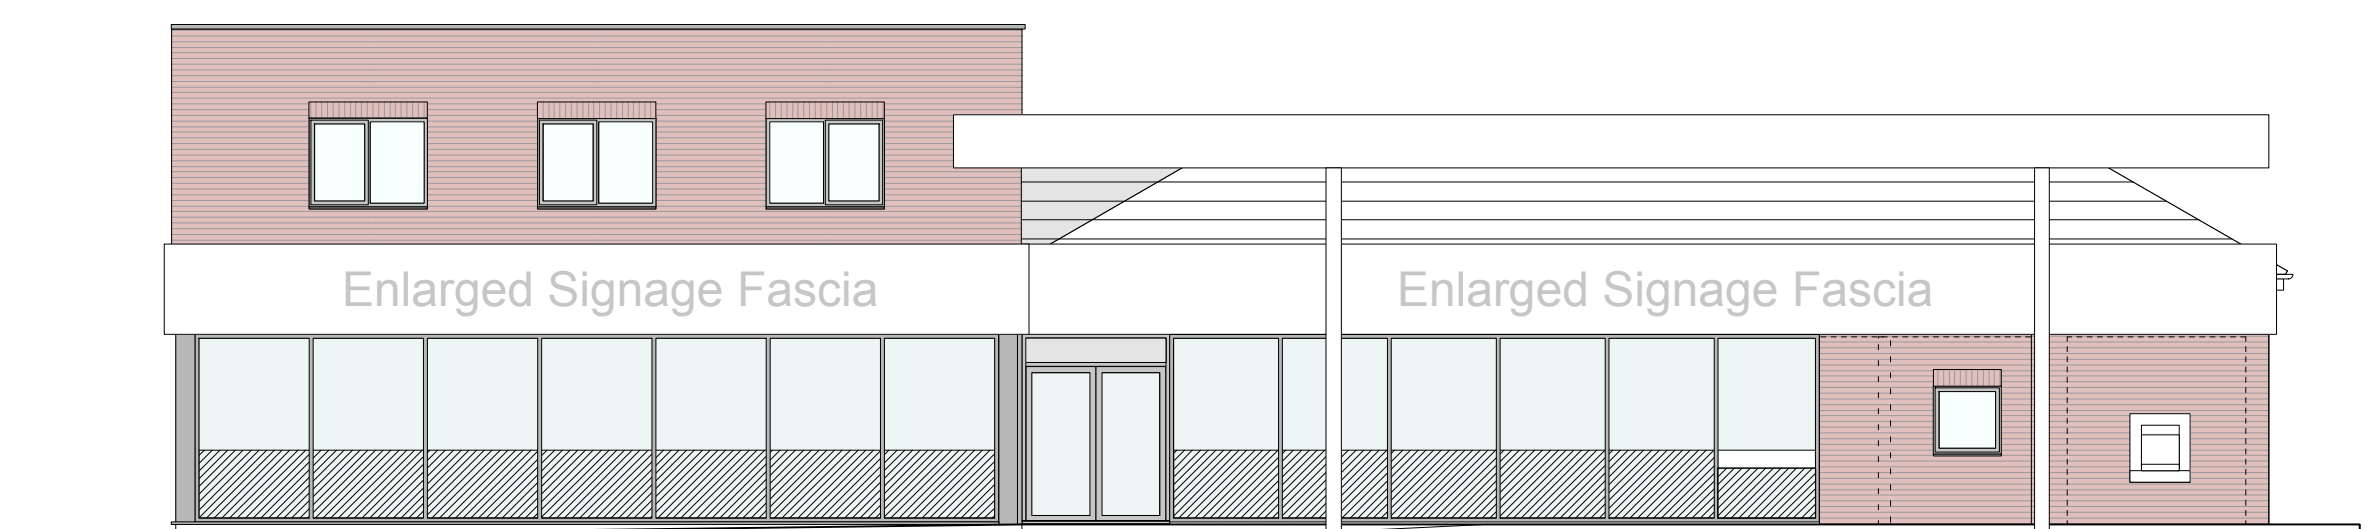

Front/ West Elevation As Proposed
Scale 1:100

NOTES:
Any errors or omissions to be reported to Code L6 immediately.
This drawing and design is the copyright of Code L6 and is not to be used for any purpose without their consent.

Planning Submission
rev details date
Code L6 Architecture
31 Halifax Road Brighouse
West Yorkshire HD6 2AA
T: 01484 714 870
E: codeL6@btinternet.com
W: www.CODEL6.com

RIBA
Chartered Practice

Project:
Wentworth Service Station
Maple Road,
S75 3DL

Client:

Drawing:
Plans as Proposed Option 04

Date:	Scale:	Size:
20/09/14	Varies	A1

Drawing Number:

14-228 - 10