



VERNON
CLOSE

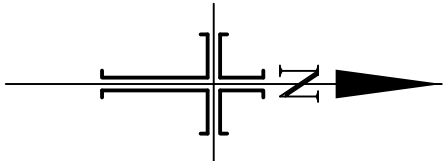

REV	DATE	DESCRIPTION

The contractor is to comply in all respects with the current Building Regulations and is to check all site dimensions and levels. Do not scale from the drawing. Use written dimensions. To be read in conjunction with Pre-Tender Health & Safety Plan / Preliminary Section (Section A34, etc.) Maps are produced from Ordnance Survey material with the permission of Ordnance Survey on behalf of the Controller of Her Majesty's Stationery Office © Crown copyright. Unauthorised reproduction infringes Crown copyright and may lead to prosecution or civil proceedings 10002284 (2011)

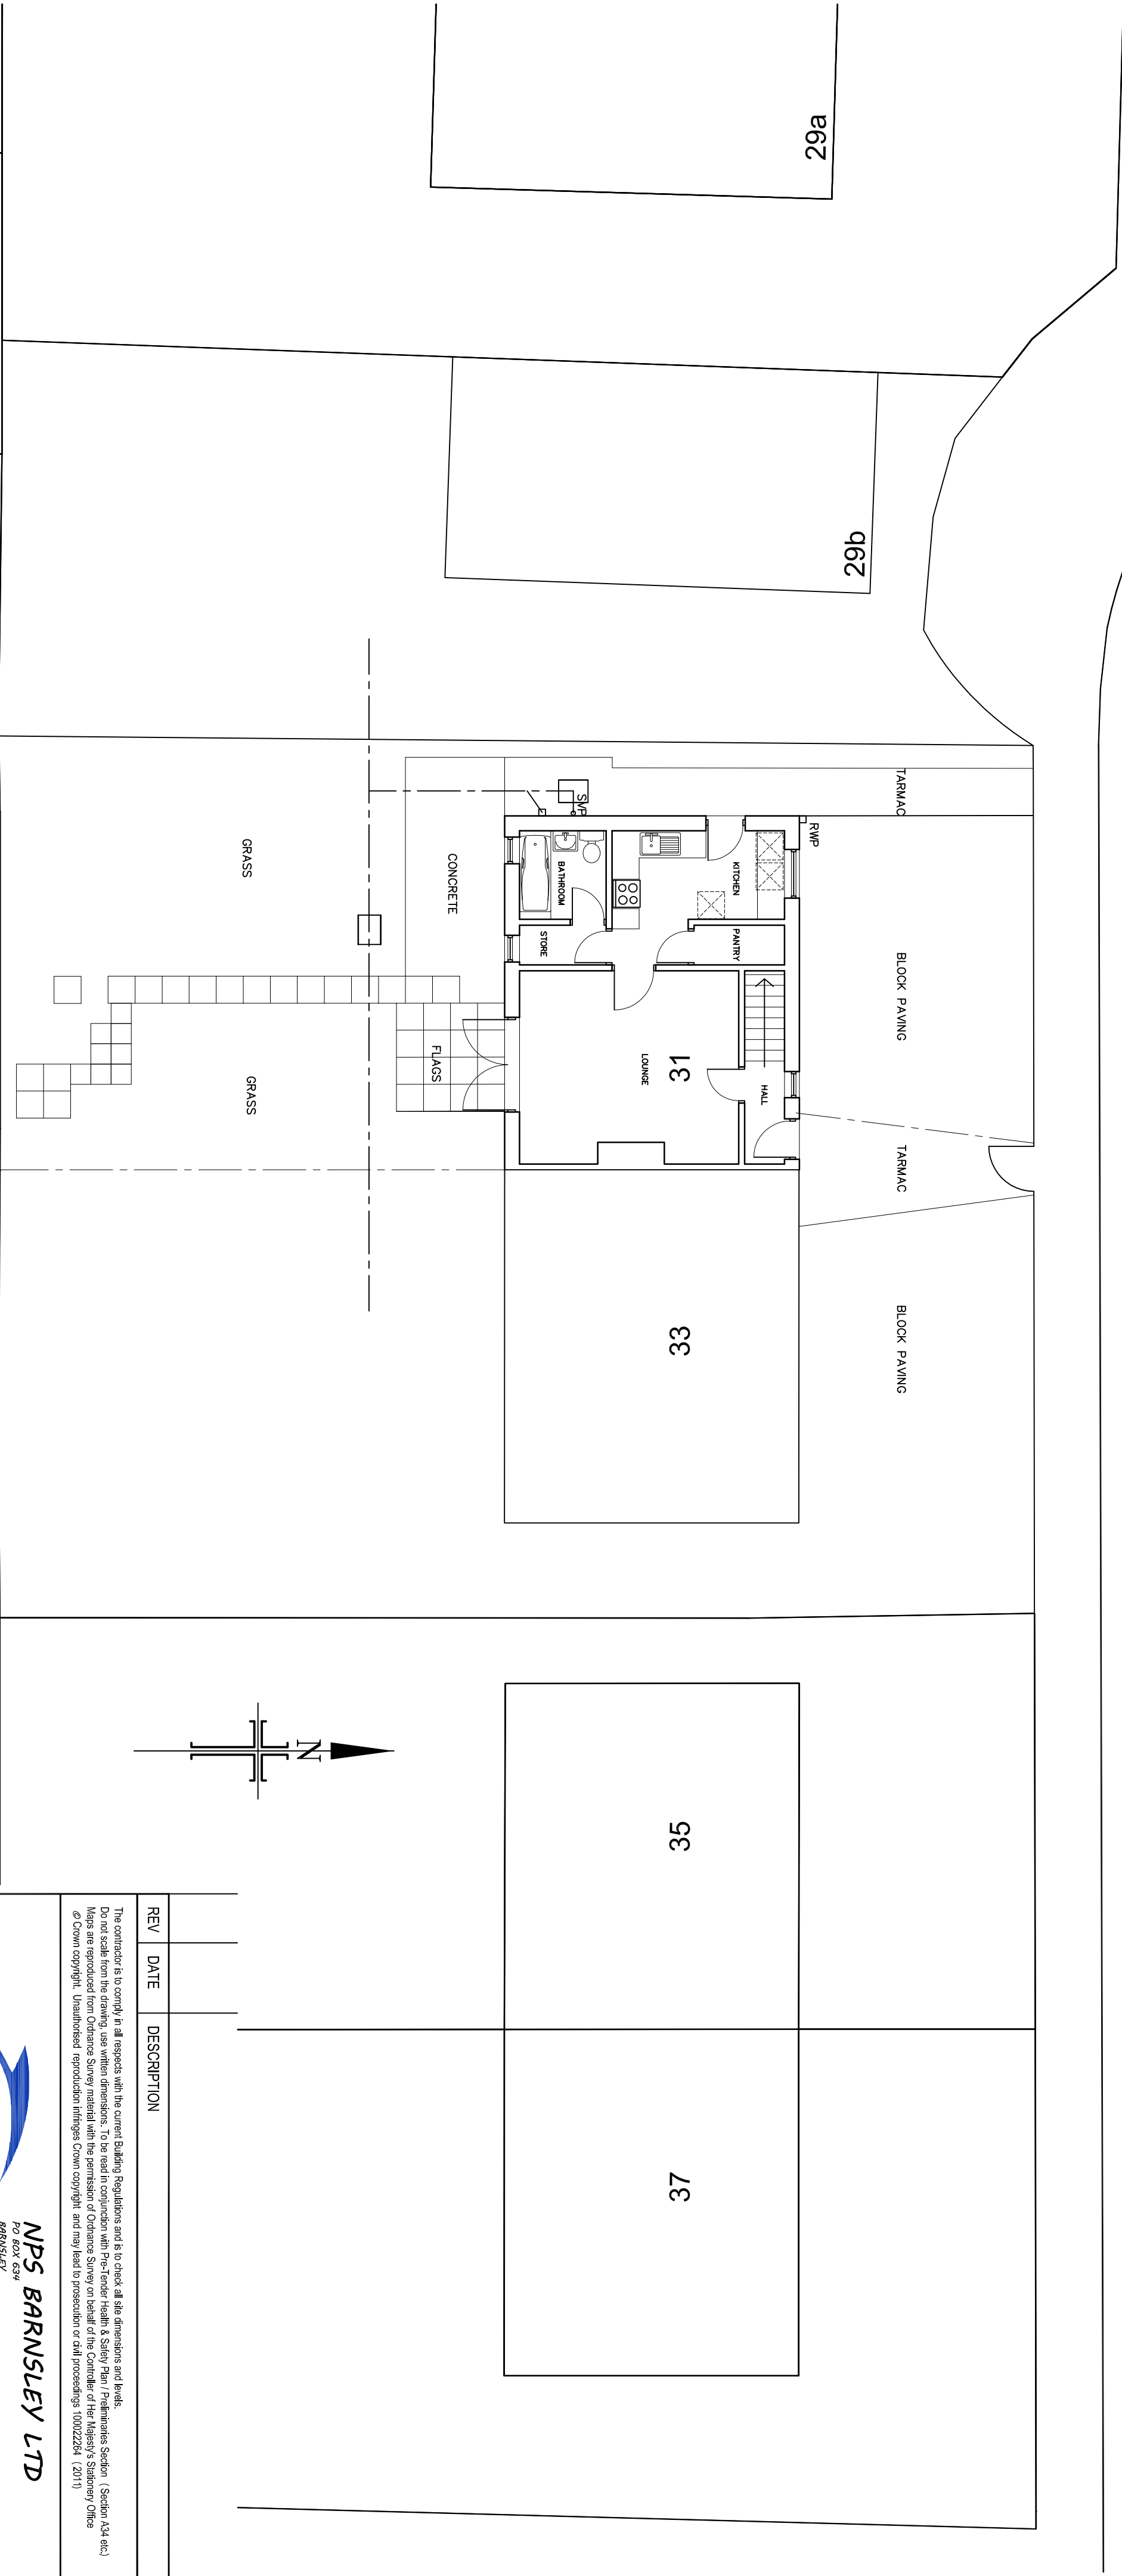

NPS BARNESLEY LTD
PO BOX 654
BARNESLEY
SOUTH YORKSHIRE S70 9GG
TEL: 01226 779605 FAX: 01226 779399
EMAIL: enquiries@nps.co.uk

Head Office:
Lancaster House, 16 Central Avenue, St Andrew's Business Park,
Newcastle, NE7 6HR. Tel: 01663 706000 Fax: 01663 706001
Other Office locations can be found on website: www.nps.co.uk

PROJECT		CLIENT	
EXTENSION TO 31 VERNON CLOSE WORSBROUGH COMMON HSG 4318		Berneslai Homes	
SUBJECT EXISTING SITE PLAN		CAD FILE REF	DATE SCALE
		REV	DATE SCALE
		DRAWN	CHECKED
PROJECT NR 07-17-13-1-1231 02		DRAWING NR	02