
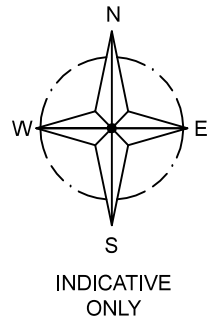



Drawing No.	Rev No.
MMP001 -001	B

DO NOT SCALE: Contractor to check all dimensions and report any omissions or errors

NOTES

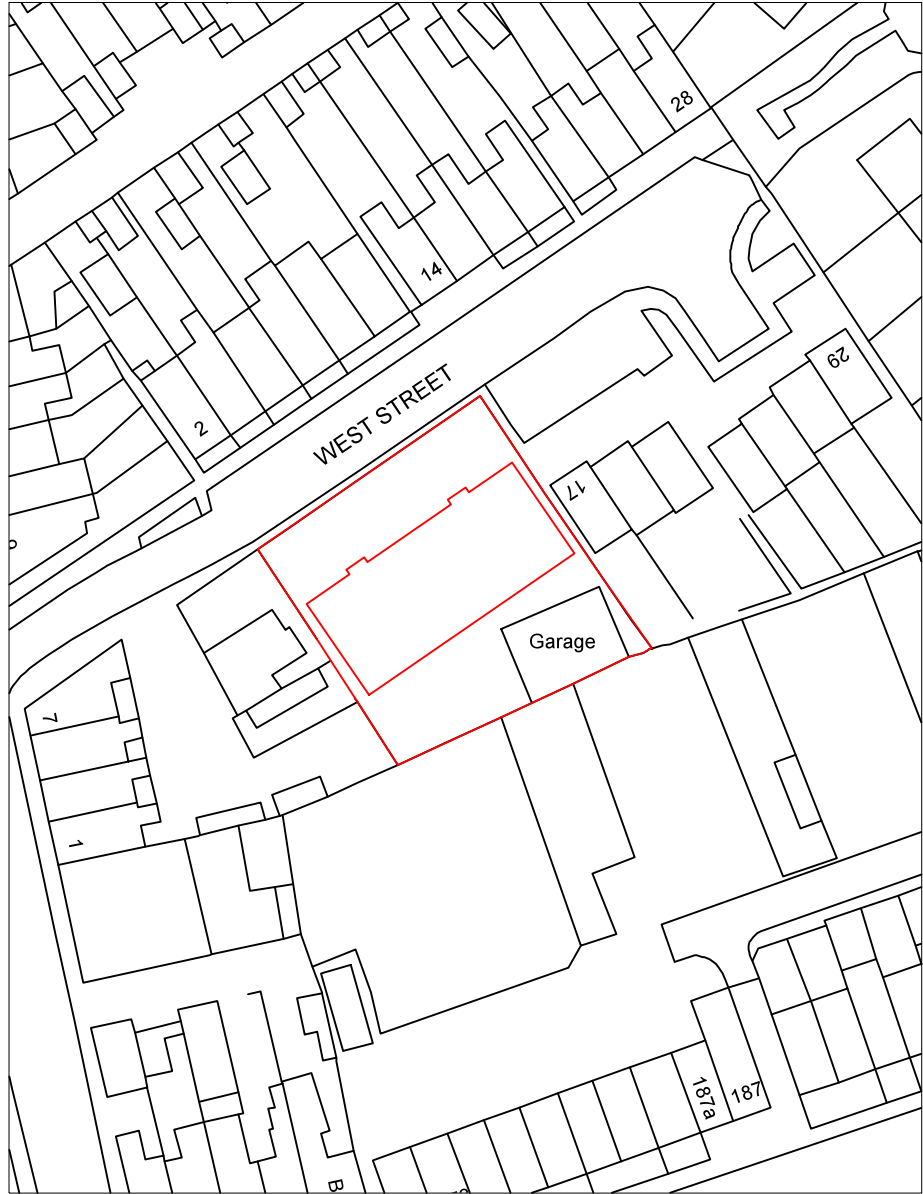

LOACATION PLAN
SCALE 1:1250 AT A3

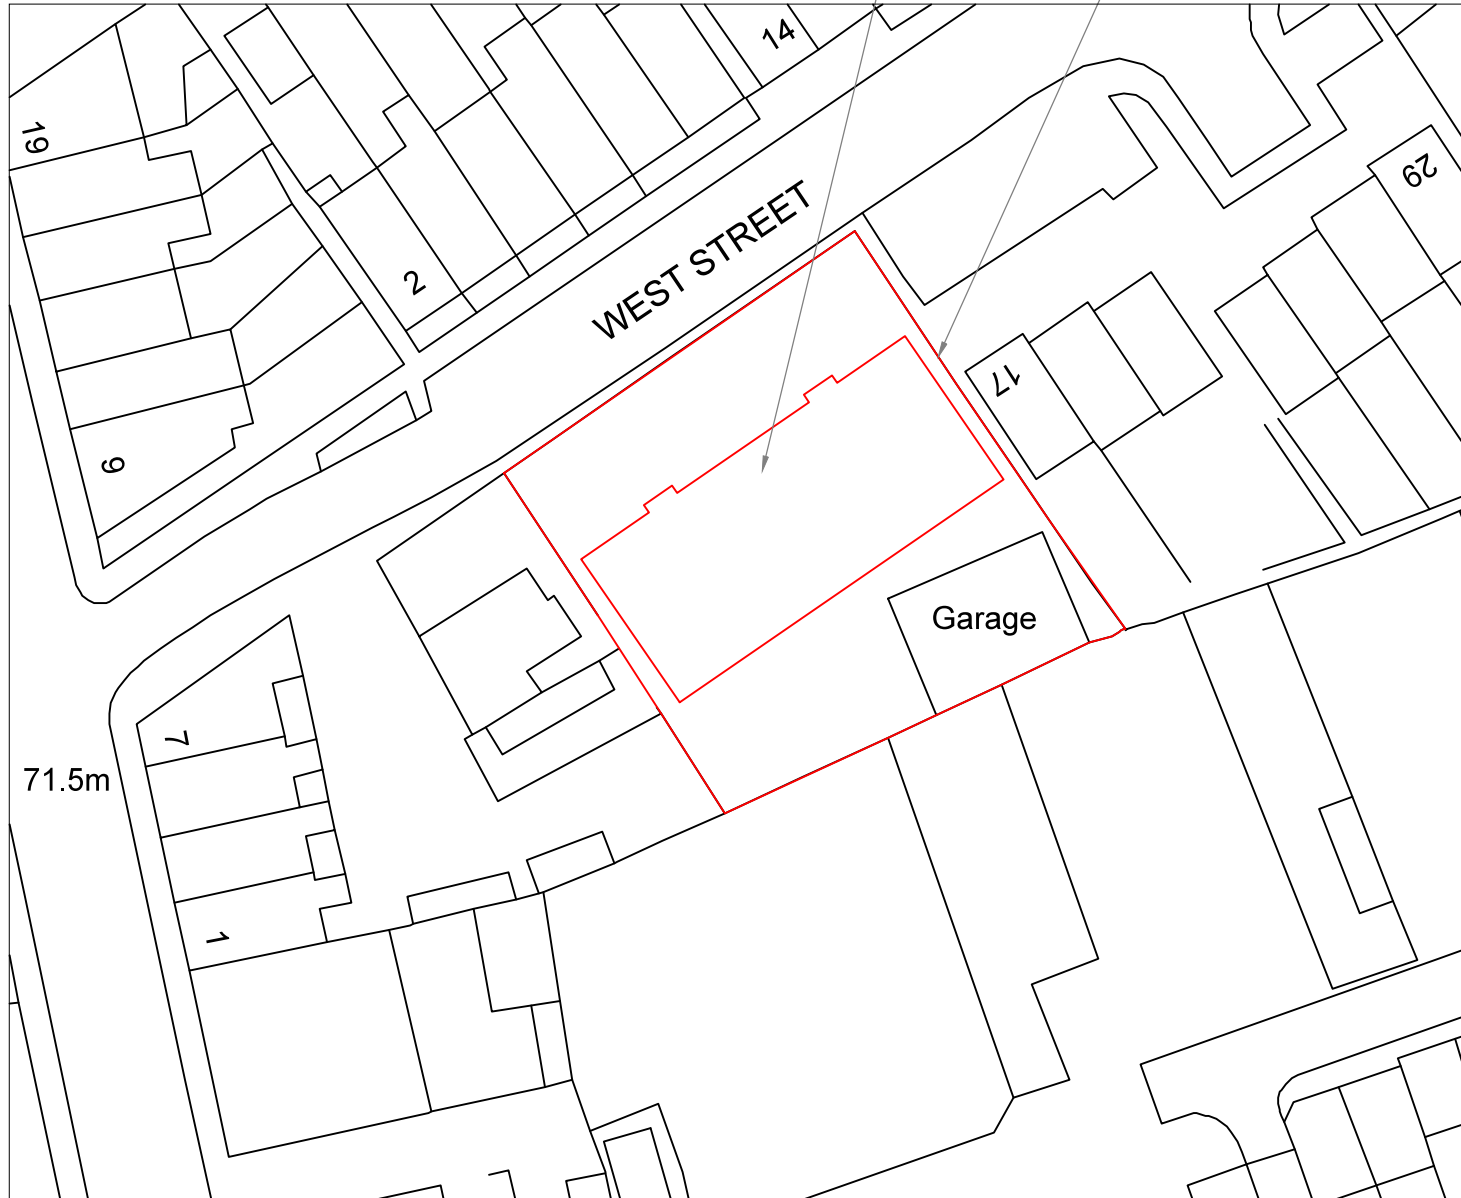

SITE PLAN
SCALE 1:500 AT A3

B	Redesigned	JRB			02/08/16
A	Redesigned	JRB			09/06/16
Rev	Description	By	Chk	App	Date

JRB DESIGNS Ltd
1 Saville Road
Cudworth
Barnsley
S72 8LT
Tel: 01226 383542
Fax: 01226 380078
Mob: 07970 541192
Email: john@jrbdesigns.co.uk
This drawing is copyright. © jrbdesigns Ltd.

Client	MR. M PATTISON		
Drawing Title	SITE PLANS		
Address	WEST STREET ROYSTON BARNSELY		
Project Title:	RESIDENTIAL DEVELOPMENT OF 12 APARTMENTS		
Purpose of Issue:	PLANNING		
Drawing Status	FIRST ISSUE		
Scale at A3 AS SHOWN	Drawn By JRB	Date 18/12/2015	
Checked By	Date 18/12/2015	Approved By	Date 18/12/2015
Project No. MMP001	Drawing No. 001	Revision B	
APPROVAL ☐	INFORMATION ☐	TENDER ☐	CONTRACT ☐
CONSTRUCTION ☐			