


1 Don Terrace Site Plan

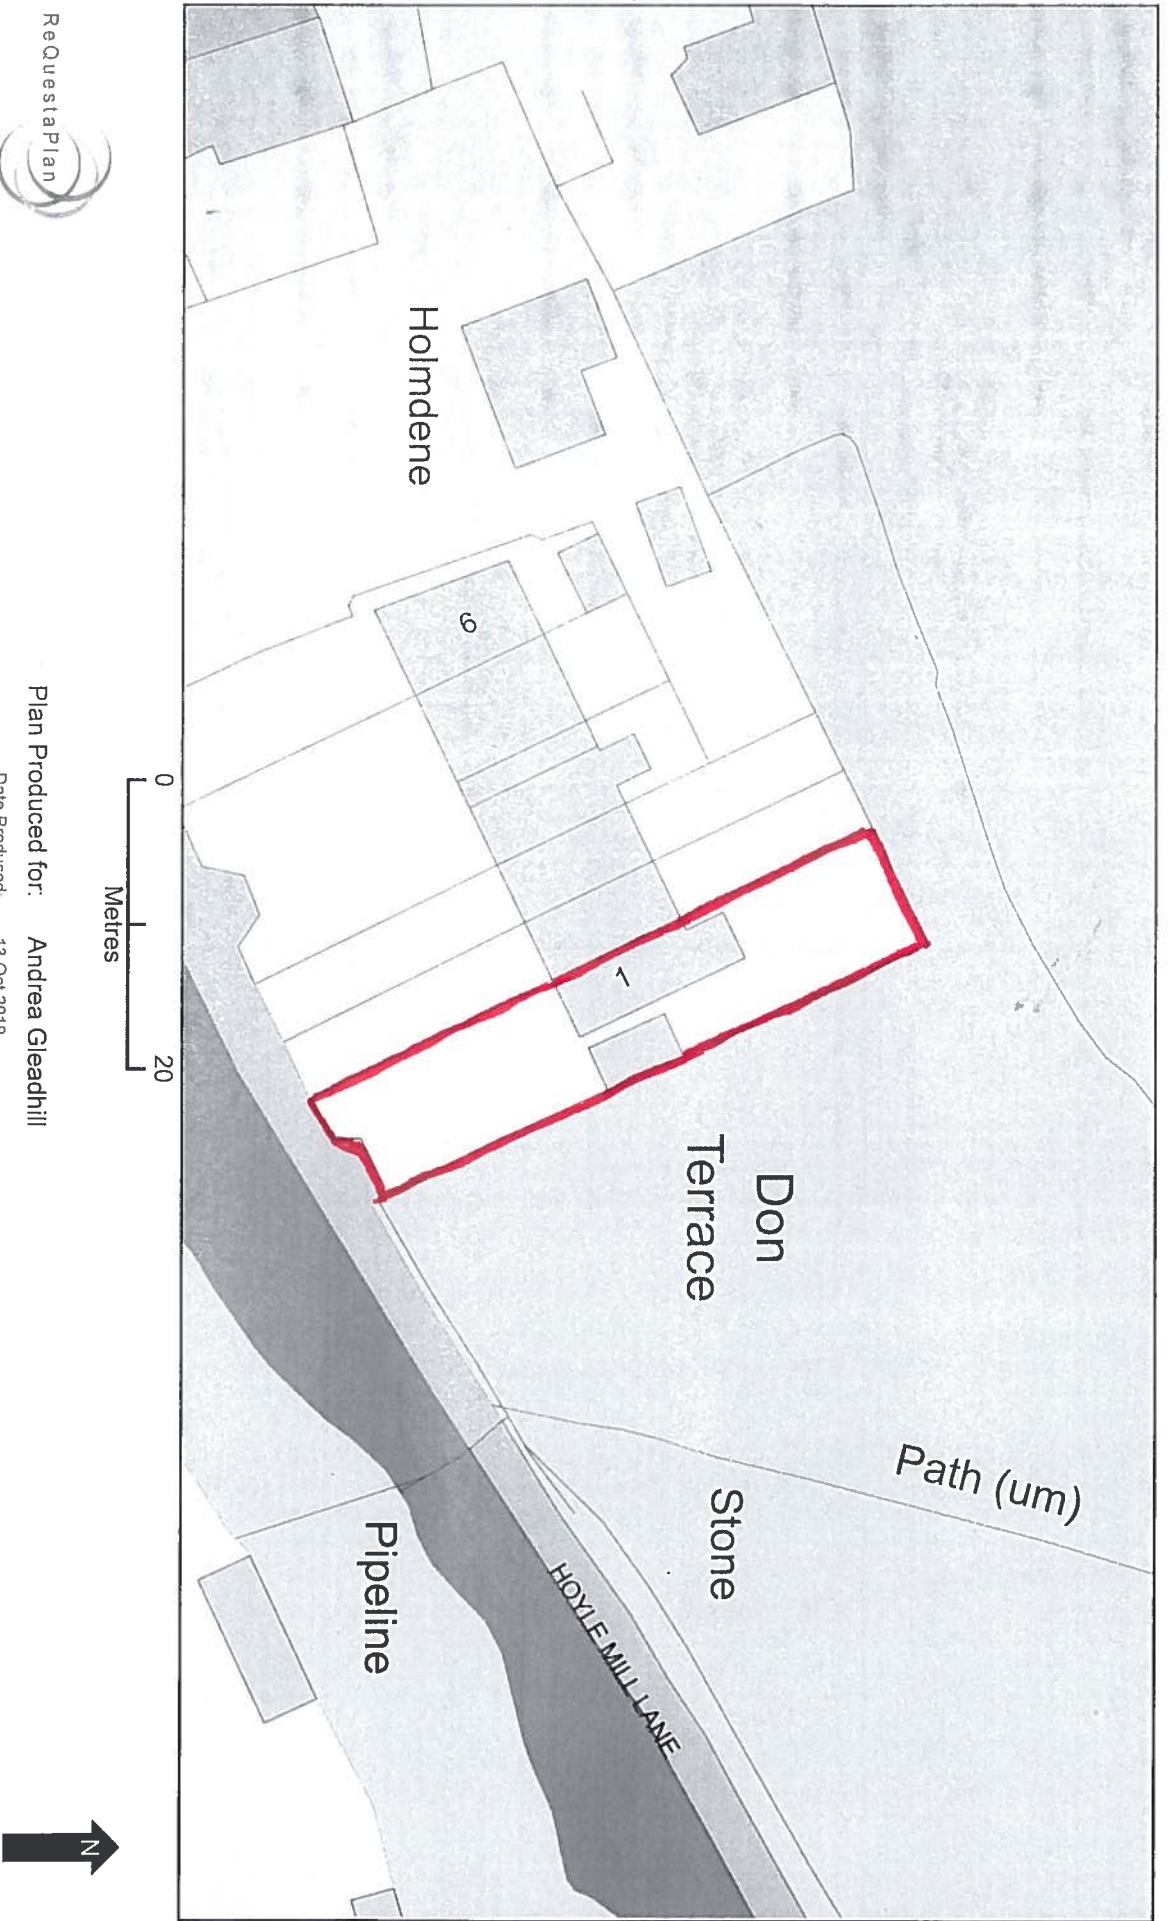

ReQuest a Plan

Plan Produced for: **Andrea Gleadhill**

Date Produced: 13 Oct 2019

Plan Number/Project ID: TQRQM19286210330213

Scale: 1:500 @ A4

© Crown copyright. All rights reserved. 2019 Licence number 0100042766