

plans as existing
site plan



A 628 BARNSELEY ROAD

SHARED ACCESS

ACCESS


GARDEN

HOUSE

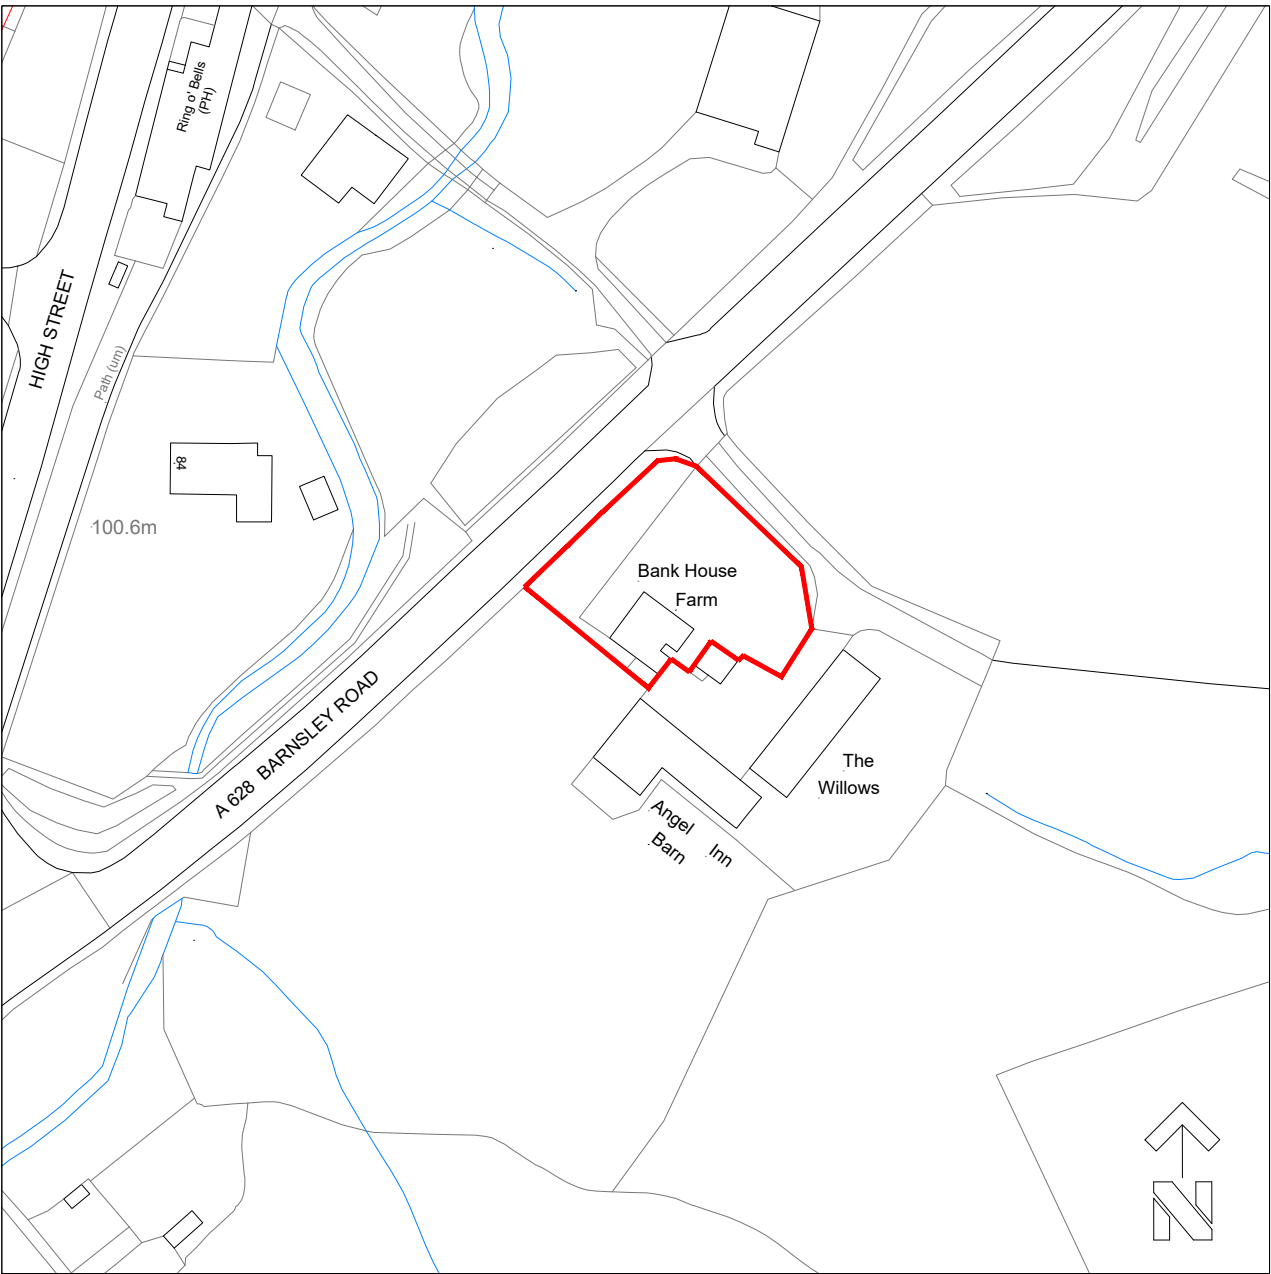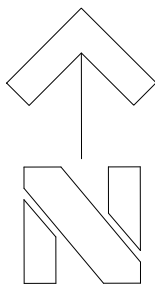

location plan 1:1250

Scale 1 to 100 @A1

 

J MURRAY
4 BROOKSIDE CLOSE, HACKENTHORPE
SHEFFIELD S12 4LE 0114 247 0602

TITLE

installation of velux windows
two storey rear extension, garage
new boundary wall and gate
Bank House Farm, Barnsley Road
Silkstone S75 4FZ
CLIENT Mr C Carr

planning drawing

DATE: 14/02/21 SCALE: 1:100@A1

DRAWING No:

c/21/P1

REVISION

| | | | |