


RESPONSIBILITY IS NOT ACCEPTED FOR OTHERS SCALING DIRECTLY FROM THIS DRAWING. DO NOT SCALE FROM THIS DRAWING. USE WRITTEN DIMENSIONS ONLY.

0m 0.5 1.0 1.5 3.0m
1:50
ORIGINAL SHEET SIZE A1

KEY PLAN

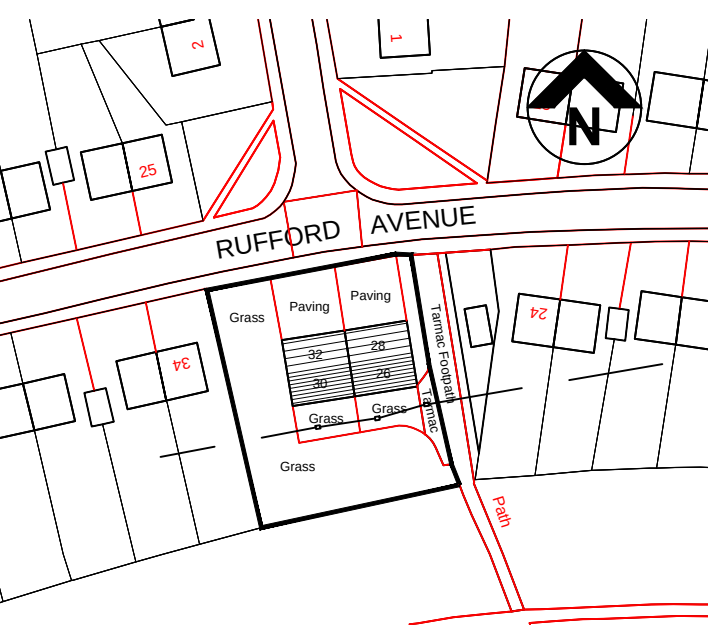


THIS DRAWING IS PRODUCED FOR USE IN THIS PROJECT ONLY AND MAY NOT BE USED FOR ANY OTHER PURPOSE. NPS PROPERTY CONSULTANTS LTD ACCEPT NO LIABILITY FOR THE USE OF THIS DRAWING OTHER THAN THE PURPOSE FOR WHICH IT WAS INTENDED IN CONNECTION WITH THIS PROJECT AS RECORDED IN THE 'PURPOSE FOR ISSUE' AND 'FILE STATUS CODE'.

THIS DRAWING MAY NOT BE REPRODUCED IN ANY FORM WITHOUT PRIOR WRITTEN AGREEMENT OF NPS PROPERTY CONSULTANTS LTD.

© CROWN COPYRIGHT AND DATABASE RIGHTS 2017 ORDNANCE SURVEY LICENCE NUMBER 100022264


Notes:

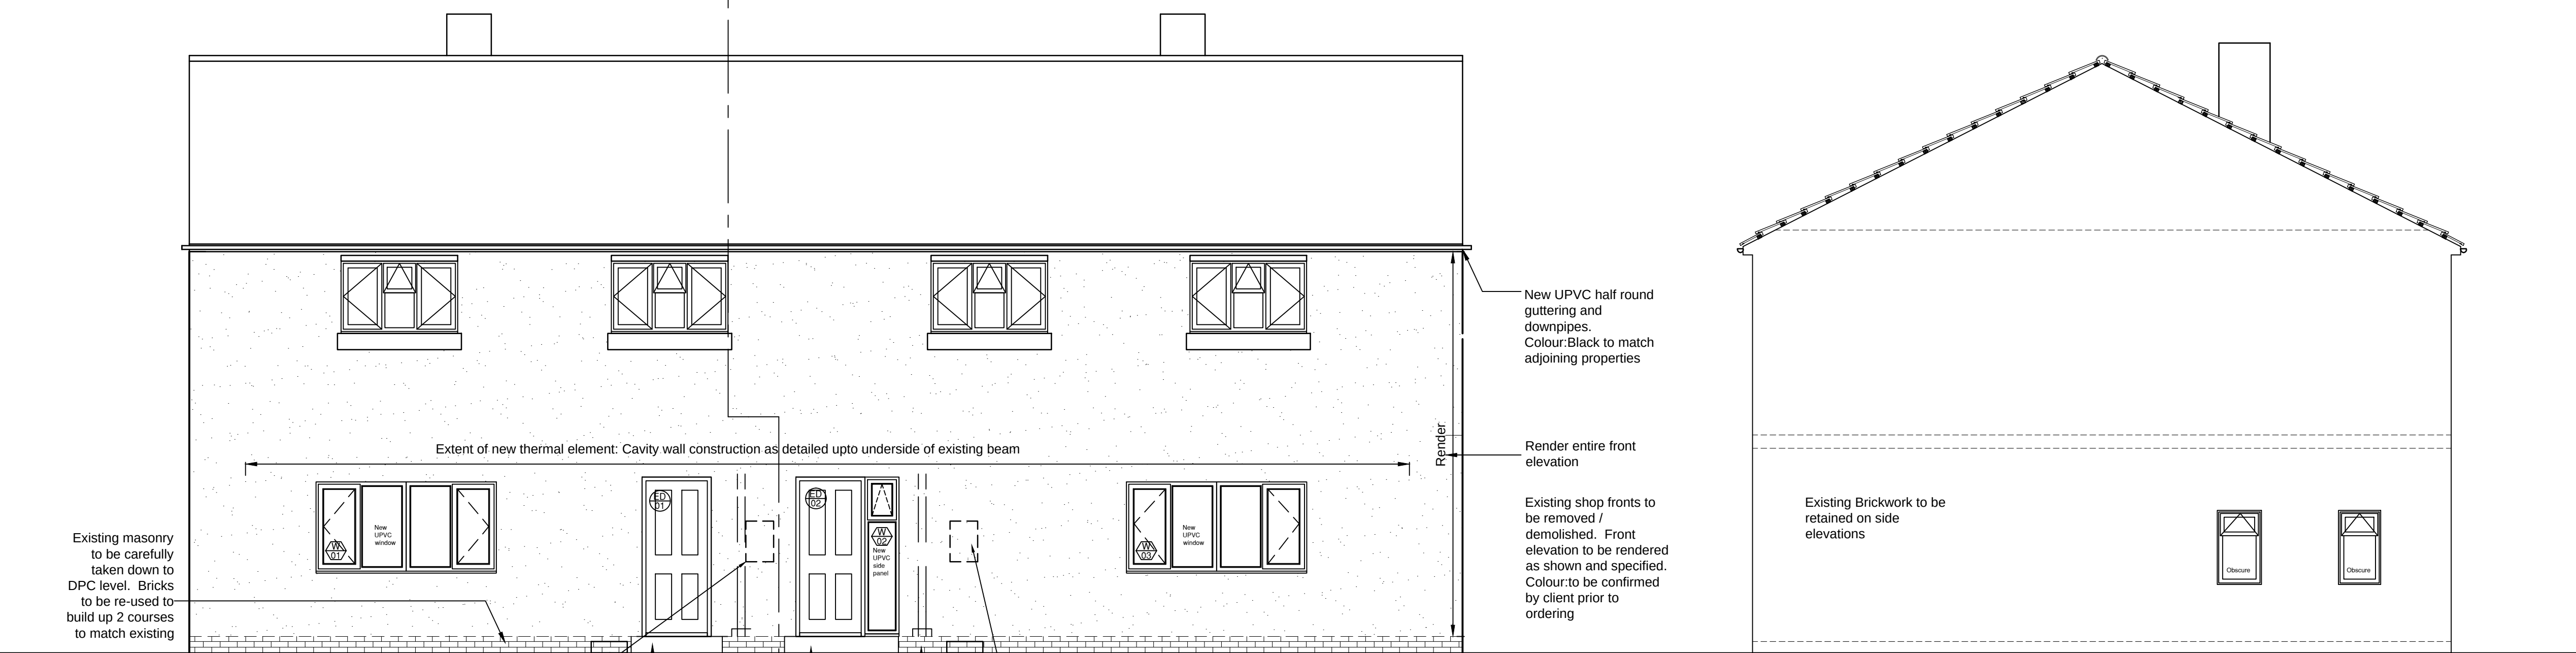

FRONT ELEVATION - DWELLING 1
North facing

FRONT ELEVATION - DWELLING 2

WEST ELEVATION - (DWELLING 2)

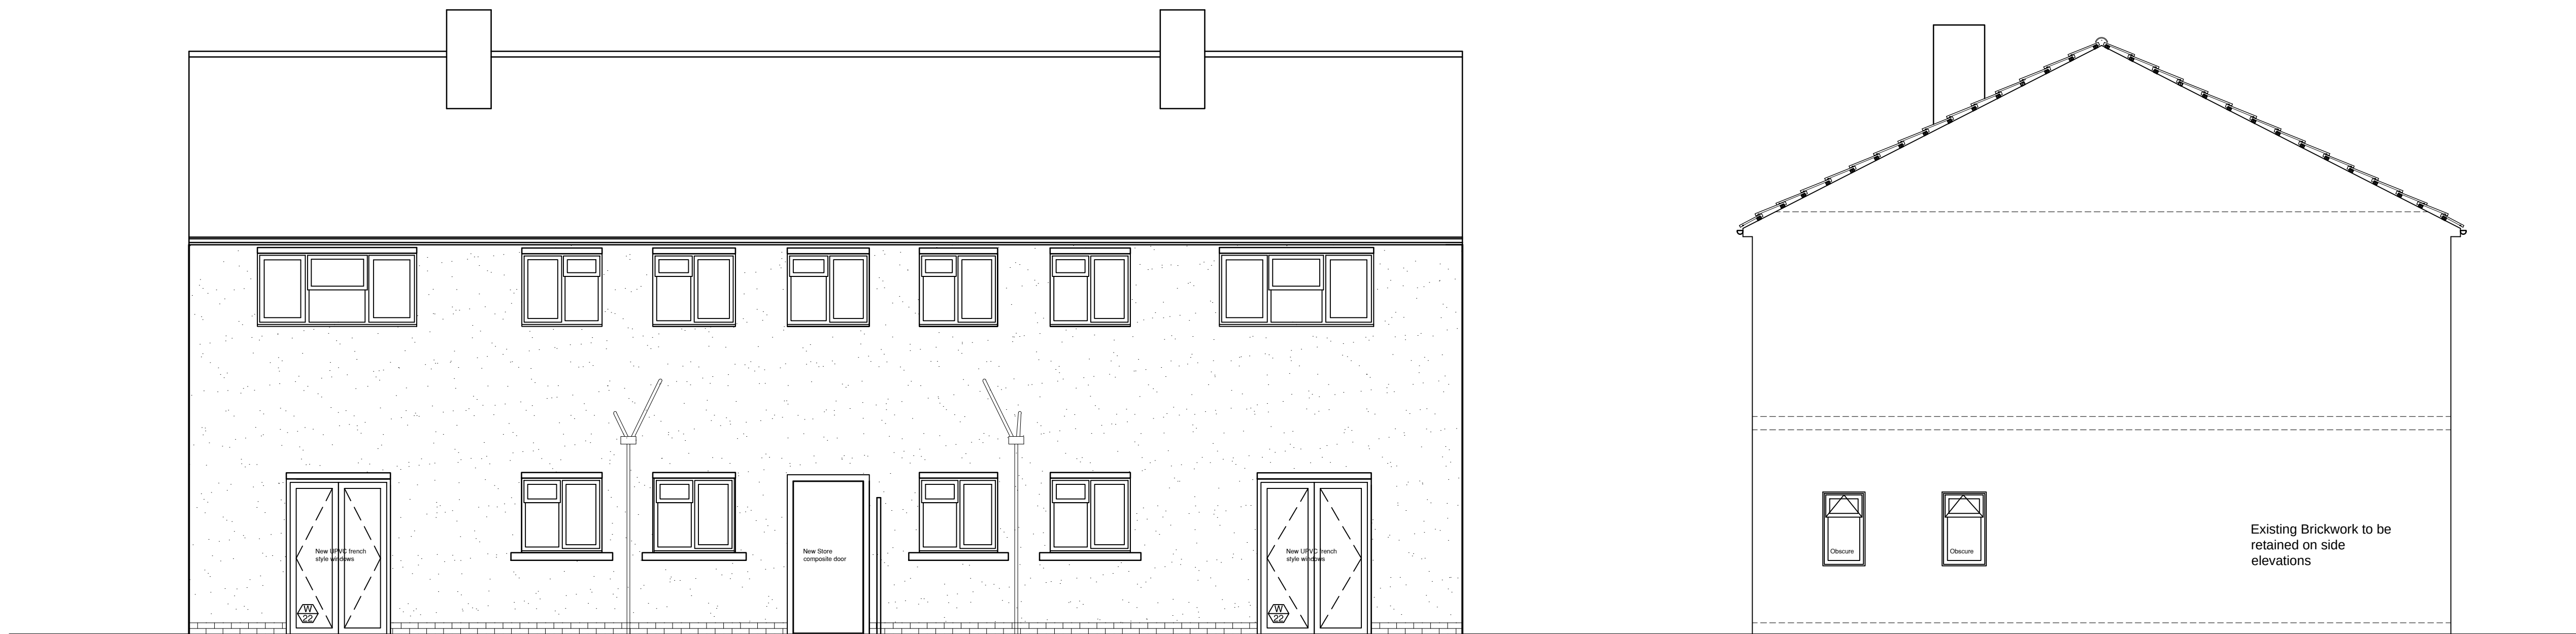

FRONT ELEVATION - DWELLING 2
South facing

FRONT ELEVATION - DWELLING 1

EAST ELEVATION - (DWELLING 1)

FIRST ISSUE

REV	DRAWN	DATE	CHECKED	DATE	APPROVED	DATE
P1						

COMMENT

nps group

NPS Barnsley Ltd
Gateway Plaza, Sackville St, Barnsley, South Yorkshire, S70 2RD,
Tel: 01226 774605, Email: barnsley@nps.co.uk, web: www.nps.co.uk

CLIENT
Berneslai Homes

PROJECT
Proposed Shop Conversion,
Rufford Avenue, Athersley North

TITLE
Proposed GF and FF Elevations

SCALES	DISCIPLINE	PROJECT NUMBER
1:50	ARCHITECT	17-1-1189
DRAWING NUMBER	REV CODE	
NPS- DR- A-(00) -023	P1	
STATUS CODE	PURPOSE OF ISSUE	DRAWN BY
S2	PLANNING APPROVAL	GH