



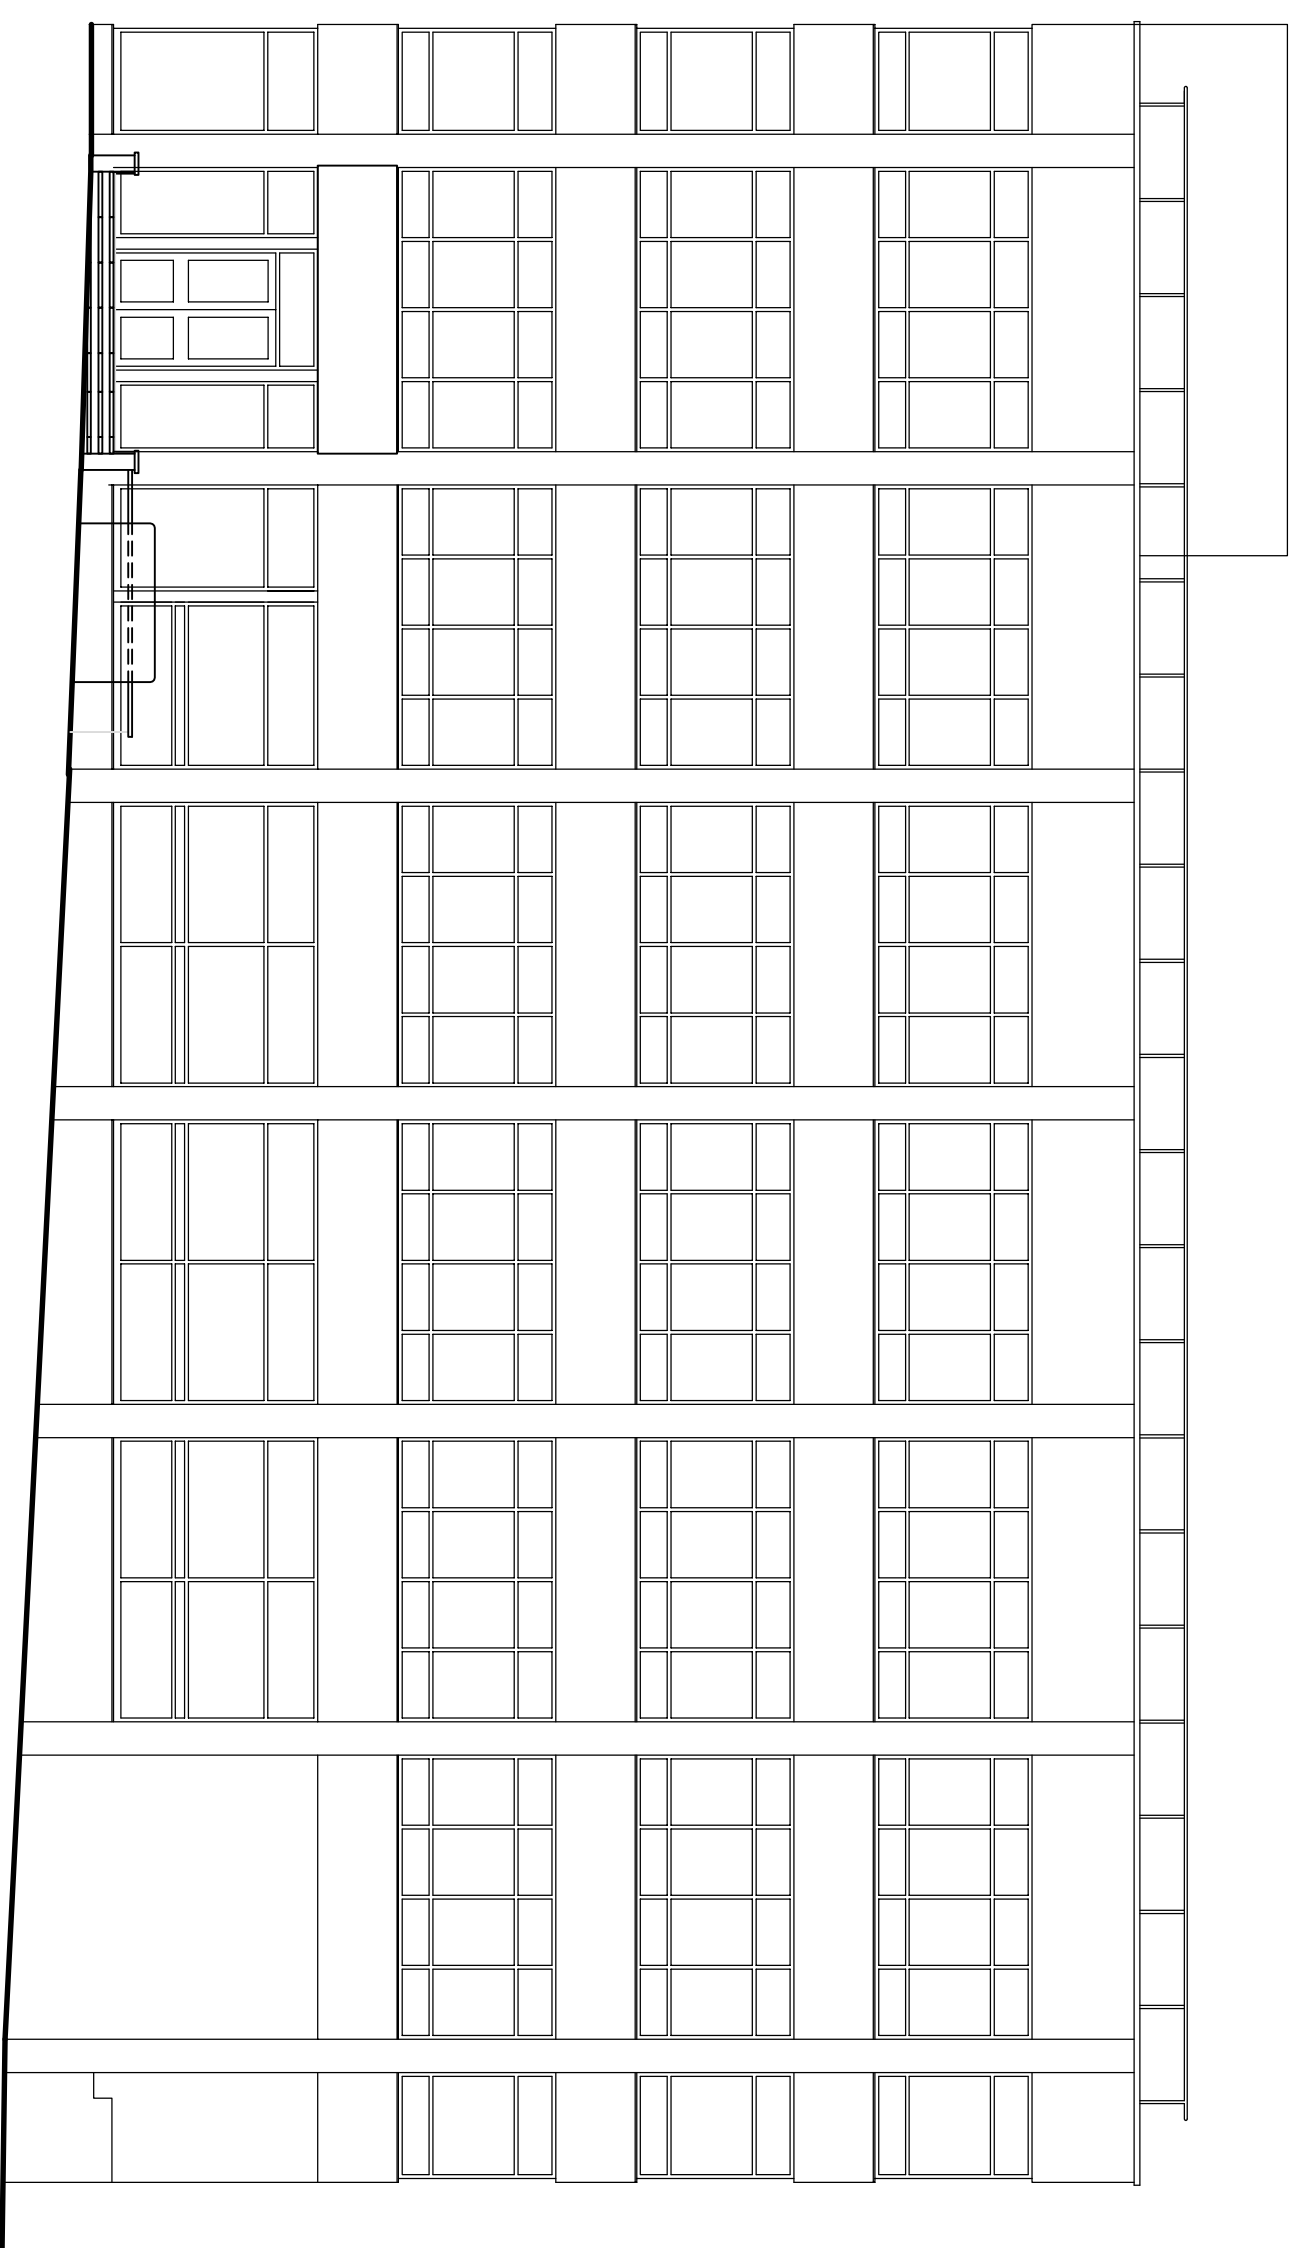


Existing South Elevation

Scale 1:100

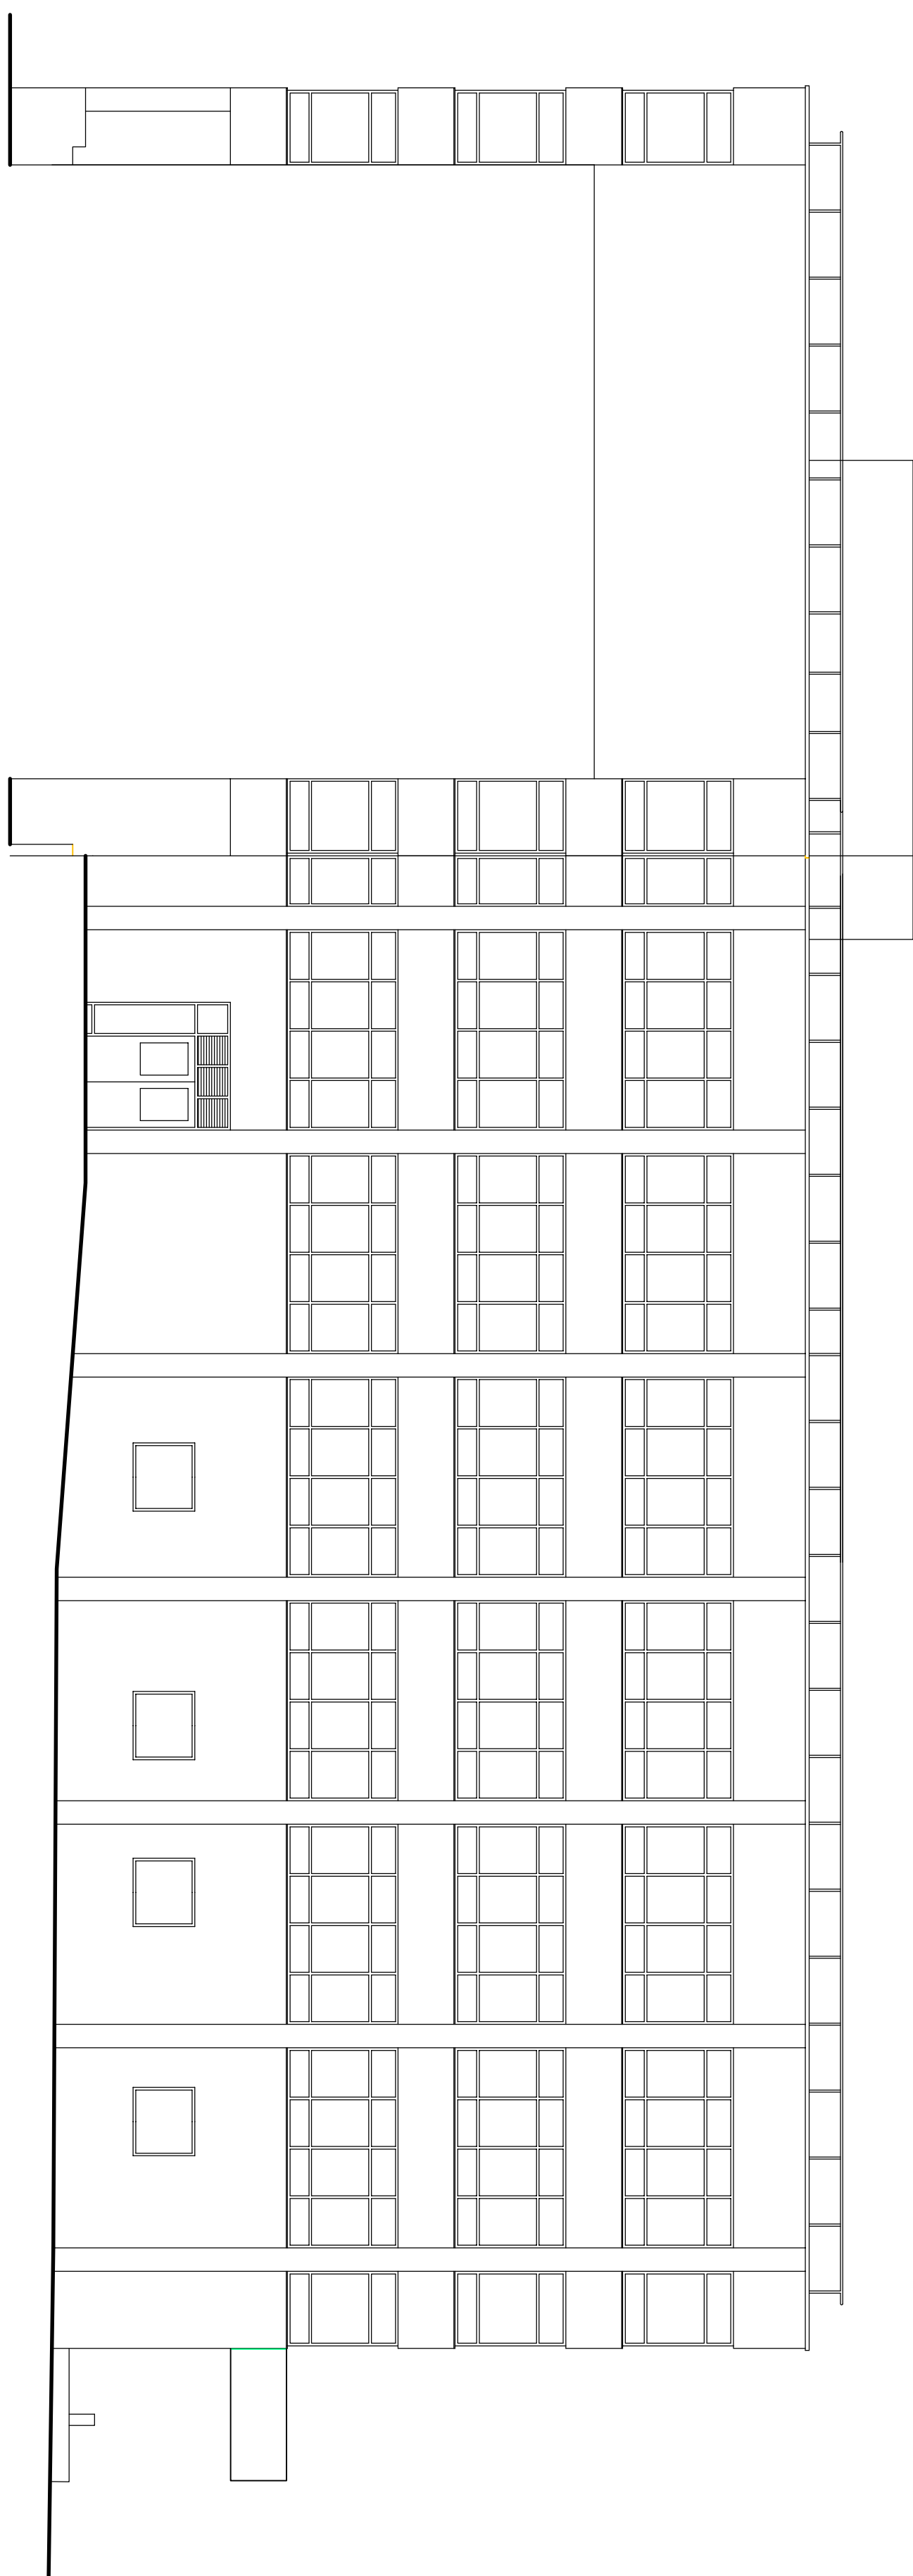


Existing West Elevation

Scale 1:100

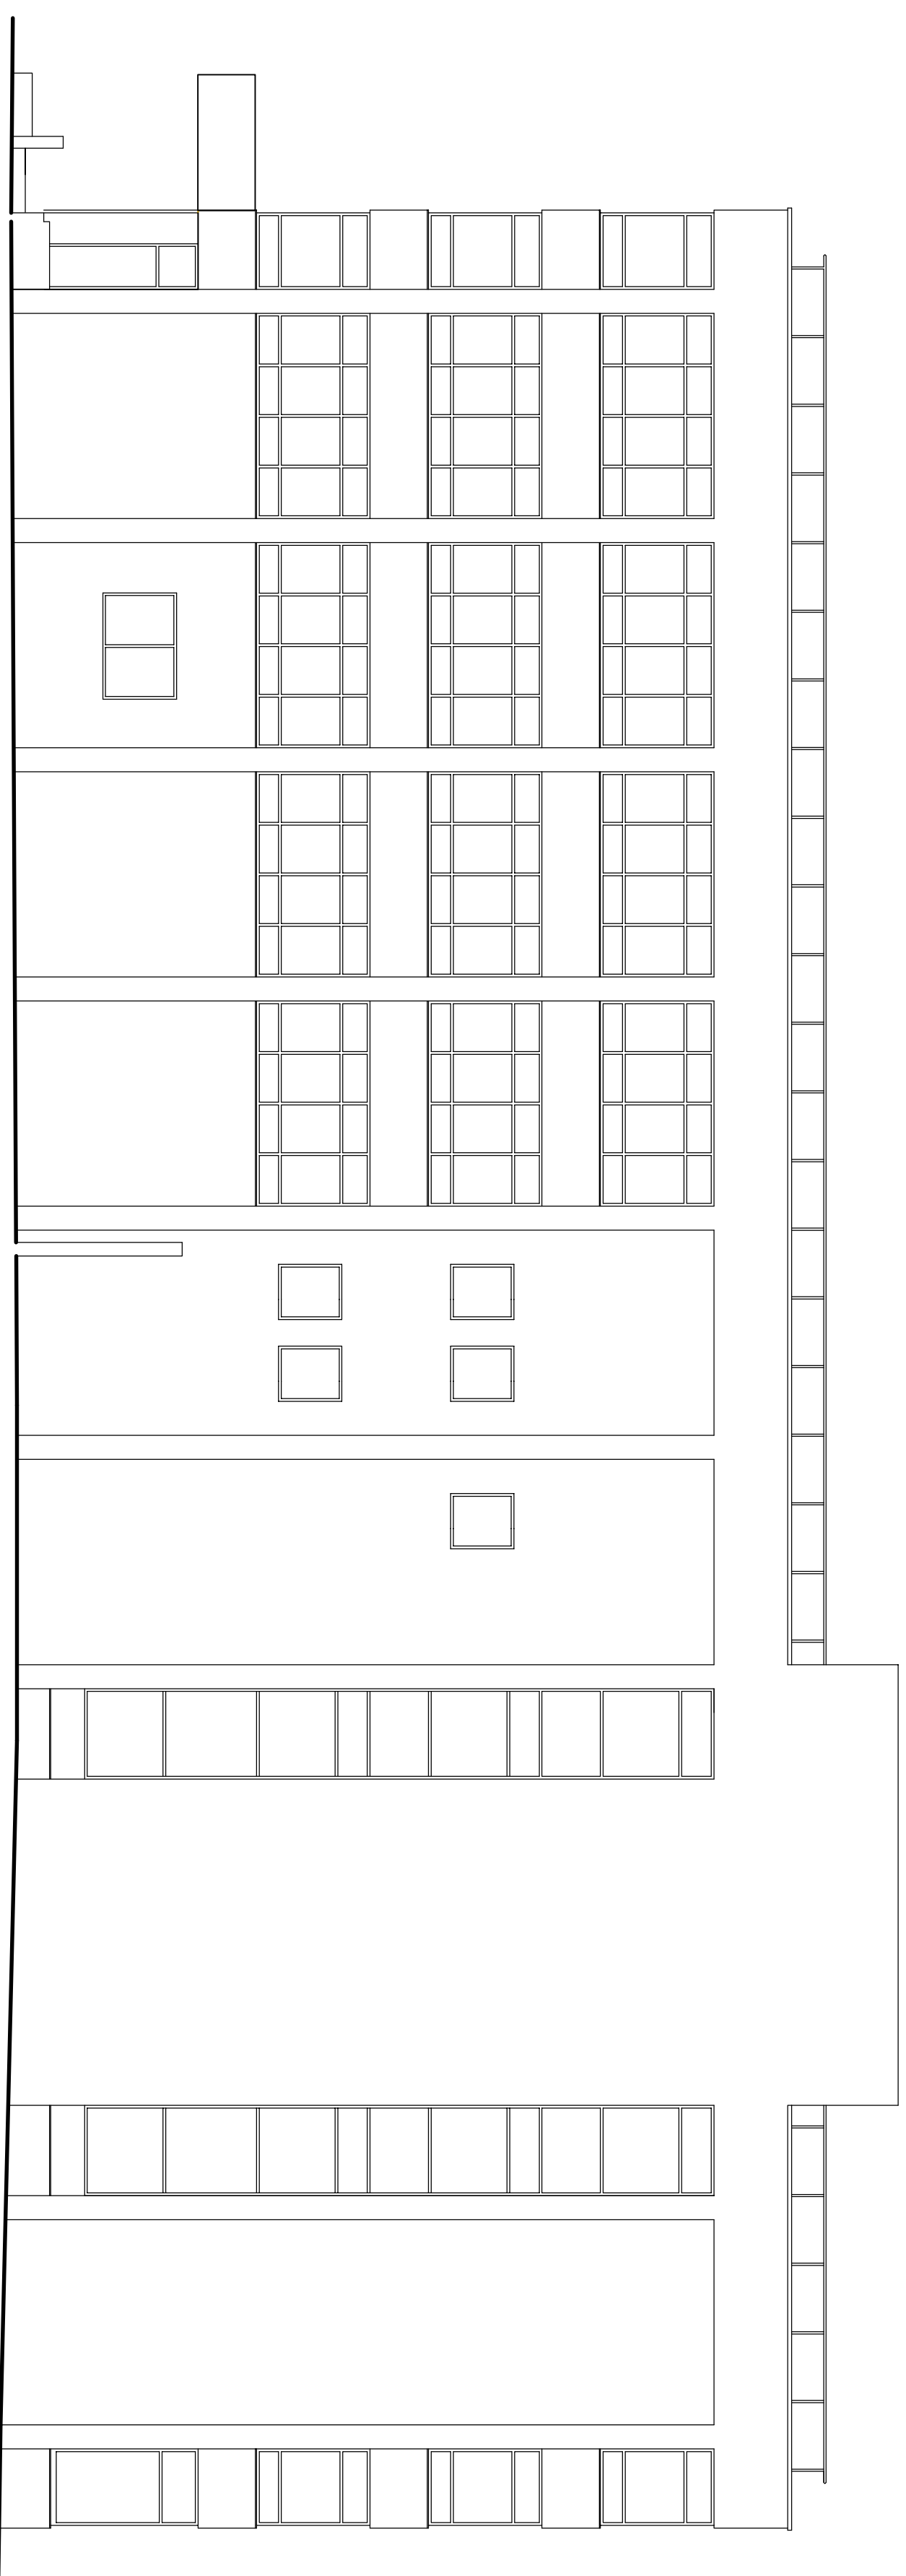


Existing East Elevation

Scale 1:100

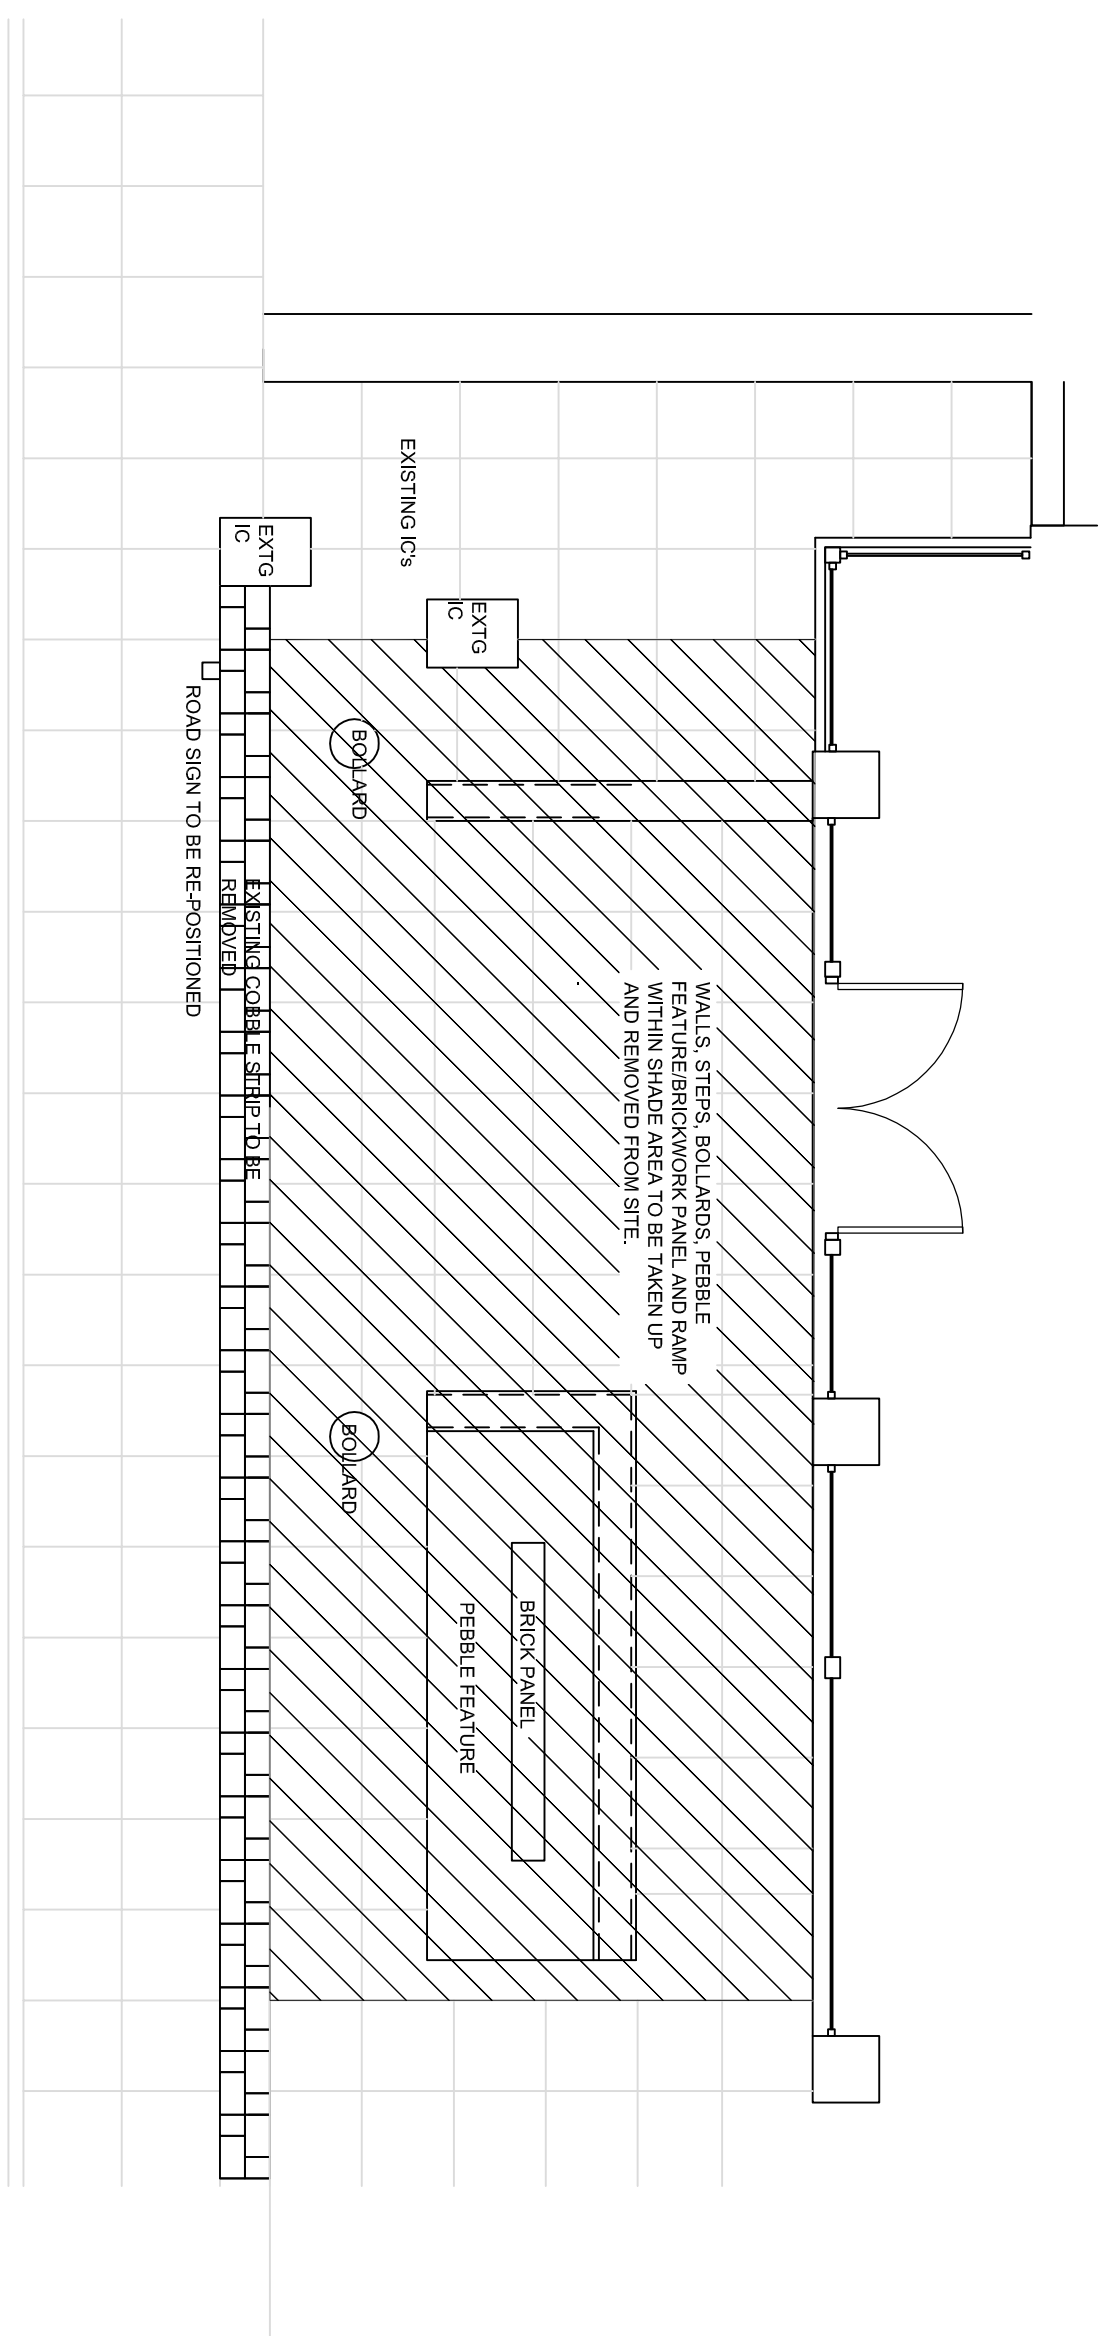

Existing Plan

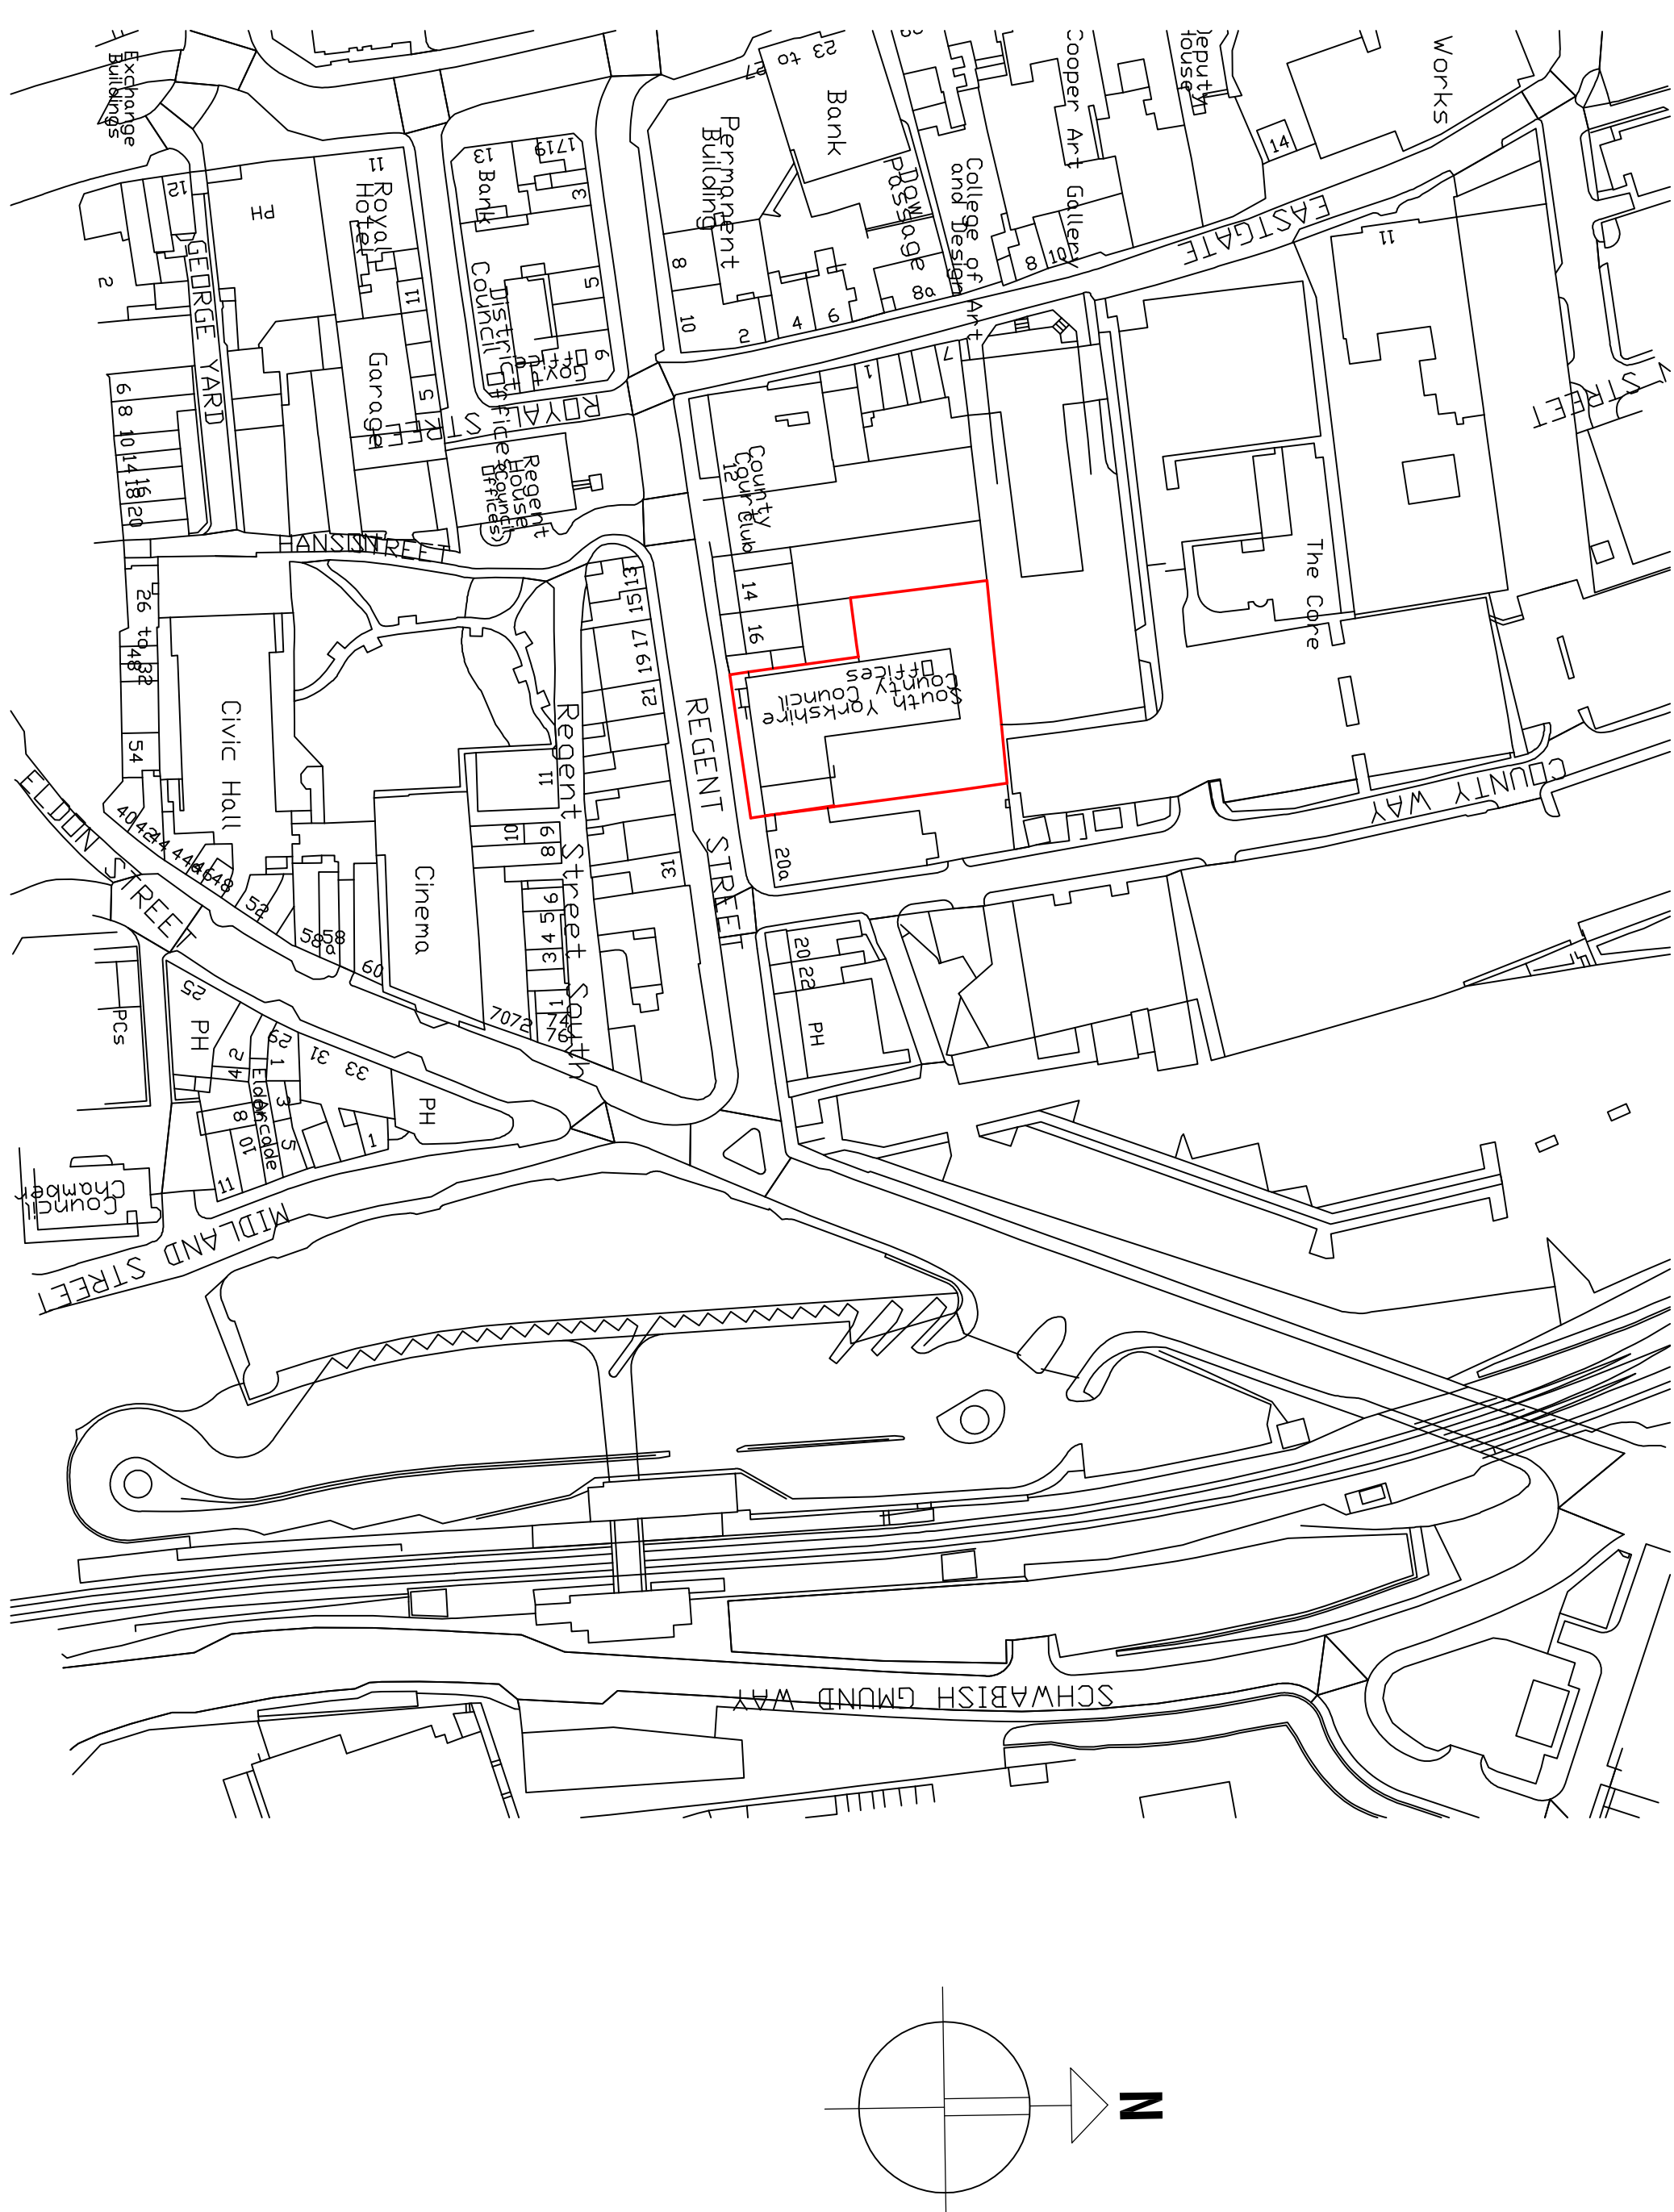

Location Plan

Scale 1:1250

REV	DATE	DESCRIPTION
1	11/10/2014	Initial Estimate
On 11/10/2014, the following information was received from the Project and the Client: Project Name: Barmsley MOC Client: Barmsley MOC Project Location: 18 Regent Street, Birmingham, B1 1AB Project Manager: Barmsley MOC Project Description: Standardised specification for the replacement of the existing Barmsley MOC Project Status: Not Started		
PROJECT Barmsley MOC 18 Regent Street Birmingham		
SUBJECT Proposed New Access Ramp and Steps		
PROJECT NO. AG11.156 FM213.01 ISSUING OFFICE JSM DATE 18/06/2014 SCALE 1:50 CHECKED JSM		