



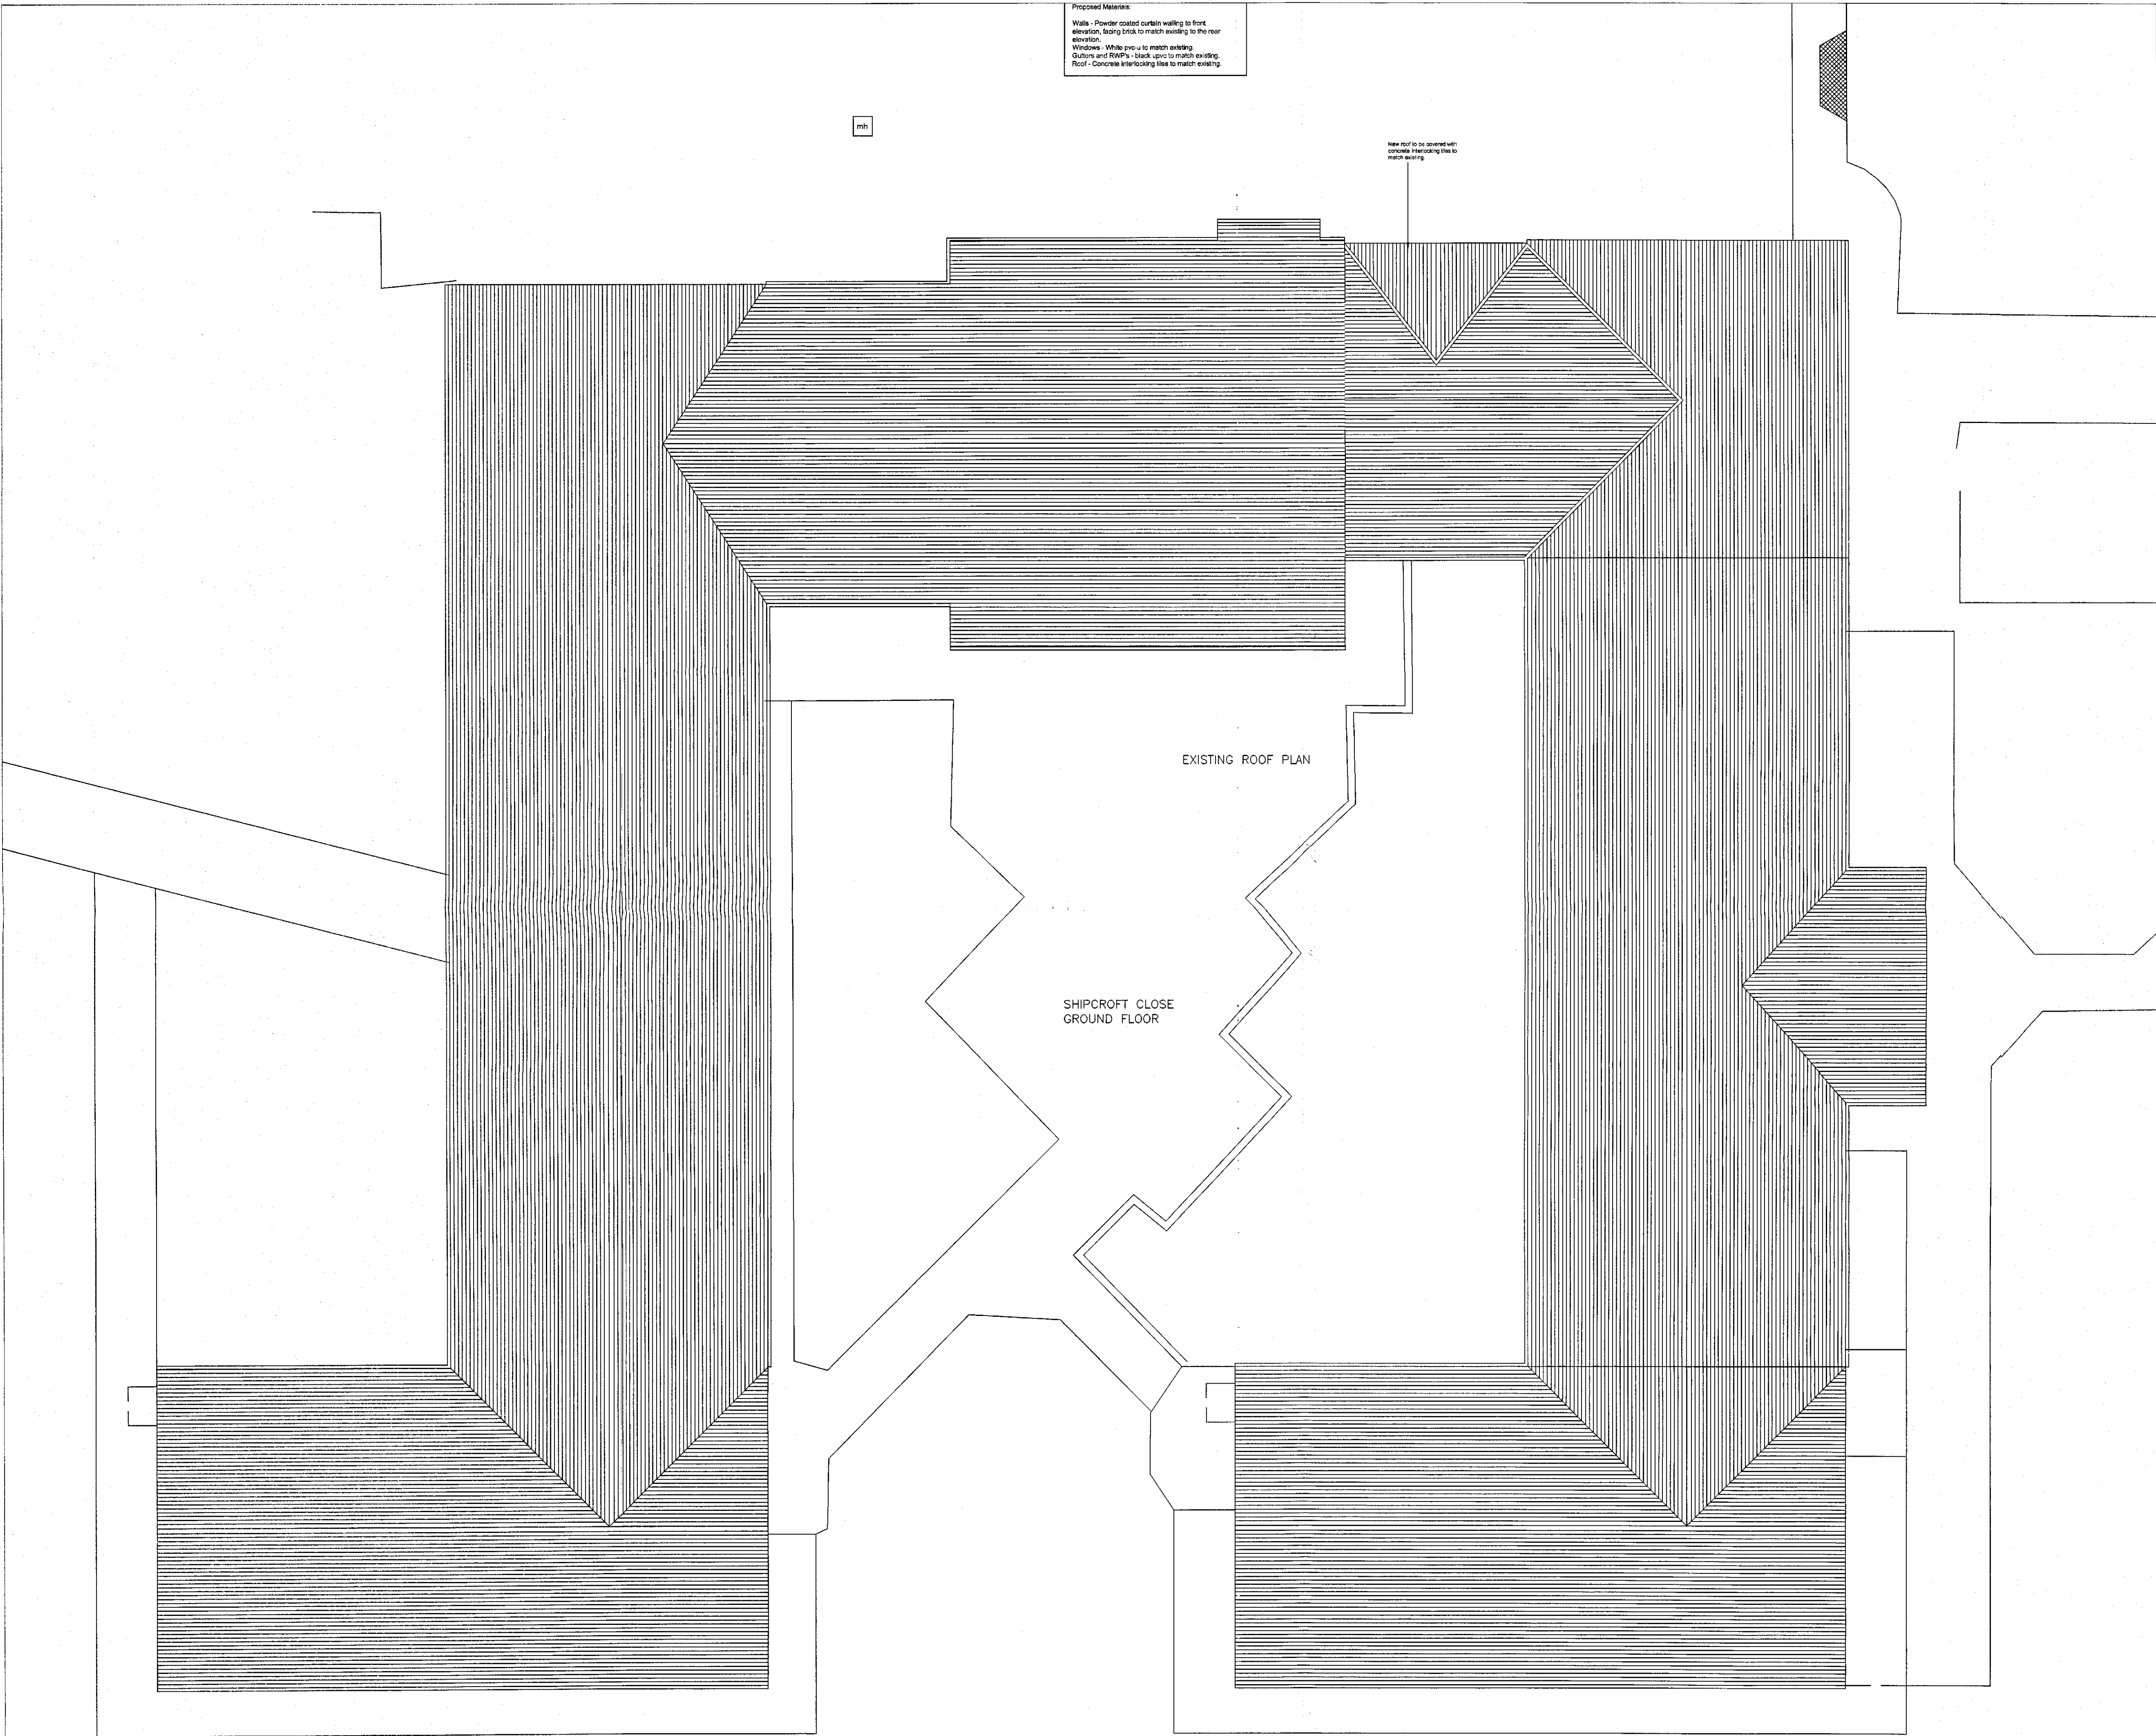

Proposed Materials:
Walls - Powder coated curtain walling to front elevation, facing brick to match existing to the rear elevation.
Windows - White PVC-U to match existing.
Gutters and RWPs - black upvc to match existing.
Roof - Concrete interlocking tiles to match existing.


New roof to be covered with concrete interlocking tiles to match existing.

KEY PLAN

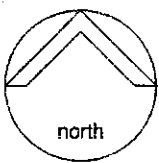


NOTES:

This drawing is produced for use in this project only and may not be used for any other purpose. NPS Property Consultants Ltd accept no liability for the use of this drawing other than the purpose for which it was intended in connection with the project as recorded on the title block (its Purpose for Issue and File Status Code).
This drawing may not be reproduced in any form without prior written agreement.
Do not scale from this drawing. Use written dimensions only.

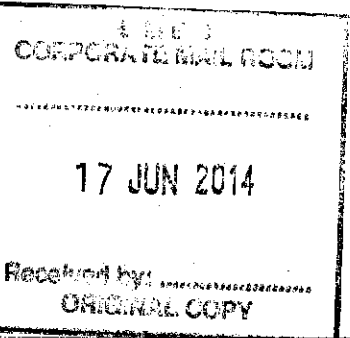

REVISED BY:	DATE:	CHECKED BY:	DATE:
SCALE BAR			
PURPOSE OF ISSUE			
FILE STATUS CODE			
© COPYRIGHT NPS GROUP			A1
Ordnance Survey mapping reproduced by permission of & Controller of HM Stationery Office Crown Copyright. Ordnance Survey Licence No: 100029594.			
		NPS Property Consultants Ltd GATEWAY PLAZA BARKVILLE STREET, BARNESLEY SOUTH YORKSHIRE, S70 9QS TEL: 01226 774605 FAX: 01226 774399 EMAIL: barnesley@nps.co.uk Head Office: Lancaster House, 18 Colston Avenue, St Andrews Business Park, Newnham, NRY 21 1R Tel: 01203 756600 Fax: 01203 752201 Other Office locations can be found on our website: www.nps.co.uk	
Property Design and Management Services			
CLIENT Berneslai Homes			
PROJECT Proposed Scooter Store and Internal Alterations Shipcroft Wombwell			
TITLE Proposed Roof Plan			
SCALES 1:100	DATE 13.06.14	DRAWN SPC	CHECKED
FILE / DRAWING NAME			REV CODE
PROJECT NR 14-1-1225	ZONE -	LEVEL -	TYPE DR
ROLE A	UNIQUE NR 33		

KEY PLAN

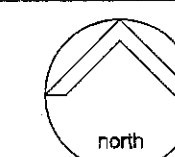


NOTES:

This drawing is produced for use in this project only and may not be used for any other purpose. NPS Property Consultants Ltd accept no liability for the use of this drawing other than the purposes for which it was intended in connection with this project as recorded on the title block. Purpose for issue and File Status Code.

This drawing may not be reproduced in any form without prior written agreement.

Do not scale from the drawing, use written dimensions only.

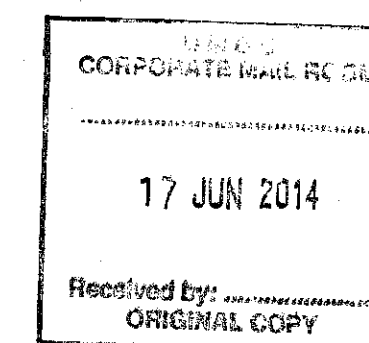

REVISED BY:	DATE:	CHECKED BY:	DATE:
-------------	-------	-------------	-------

SCALE BAR

PURPOSE OF ISSUE

FILE STATUS CODE

© COPYRIGHT NPS GROUP

A1

Ordnance Survey mapping reproduced by permission of the Controller of HM Stationery Office Crown Copyright.
Ordnance Survey Licence No. 100022254

NPS Property Consultants Ltd
GATEWAY PLAZA
SACKVILLE STREET, BARNESLEY
SOUTH YORKSHIRE, S70 9QG
TEL: 01228 774605 FAX: 01228 774399
EMAIL: berneslai@nps.co.uk
Head Office:
Lombard House, 18 Central Avenue, St Andrews Business Park,
Norwich, NR7 6JH. Tel: 01603 706000 Fax: 01603 706001
Other Office locations can be found on our website: www.nps.co.uk

Property Design and Management Services



CLIENT
Berneslai Homes

PROJECT
**Proposed Scooter Store and Internal Alterations
Shipcroft
Wombwell**


TITLE
Proposed Ground Floor Plan

SCALES 1:100	DATE 13.06.14	DRAWN SPC	CHECKED
-----------------	------------------	--------------	---------

FILE / DRAWING NAME	ZONE	LEVEL	TYPE	ROLE	UNIQUE NR	REV CODE
PROJECT NR 14-1-1225	-	-	DR	A	32	

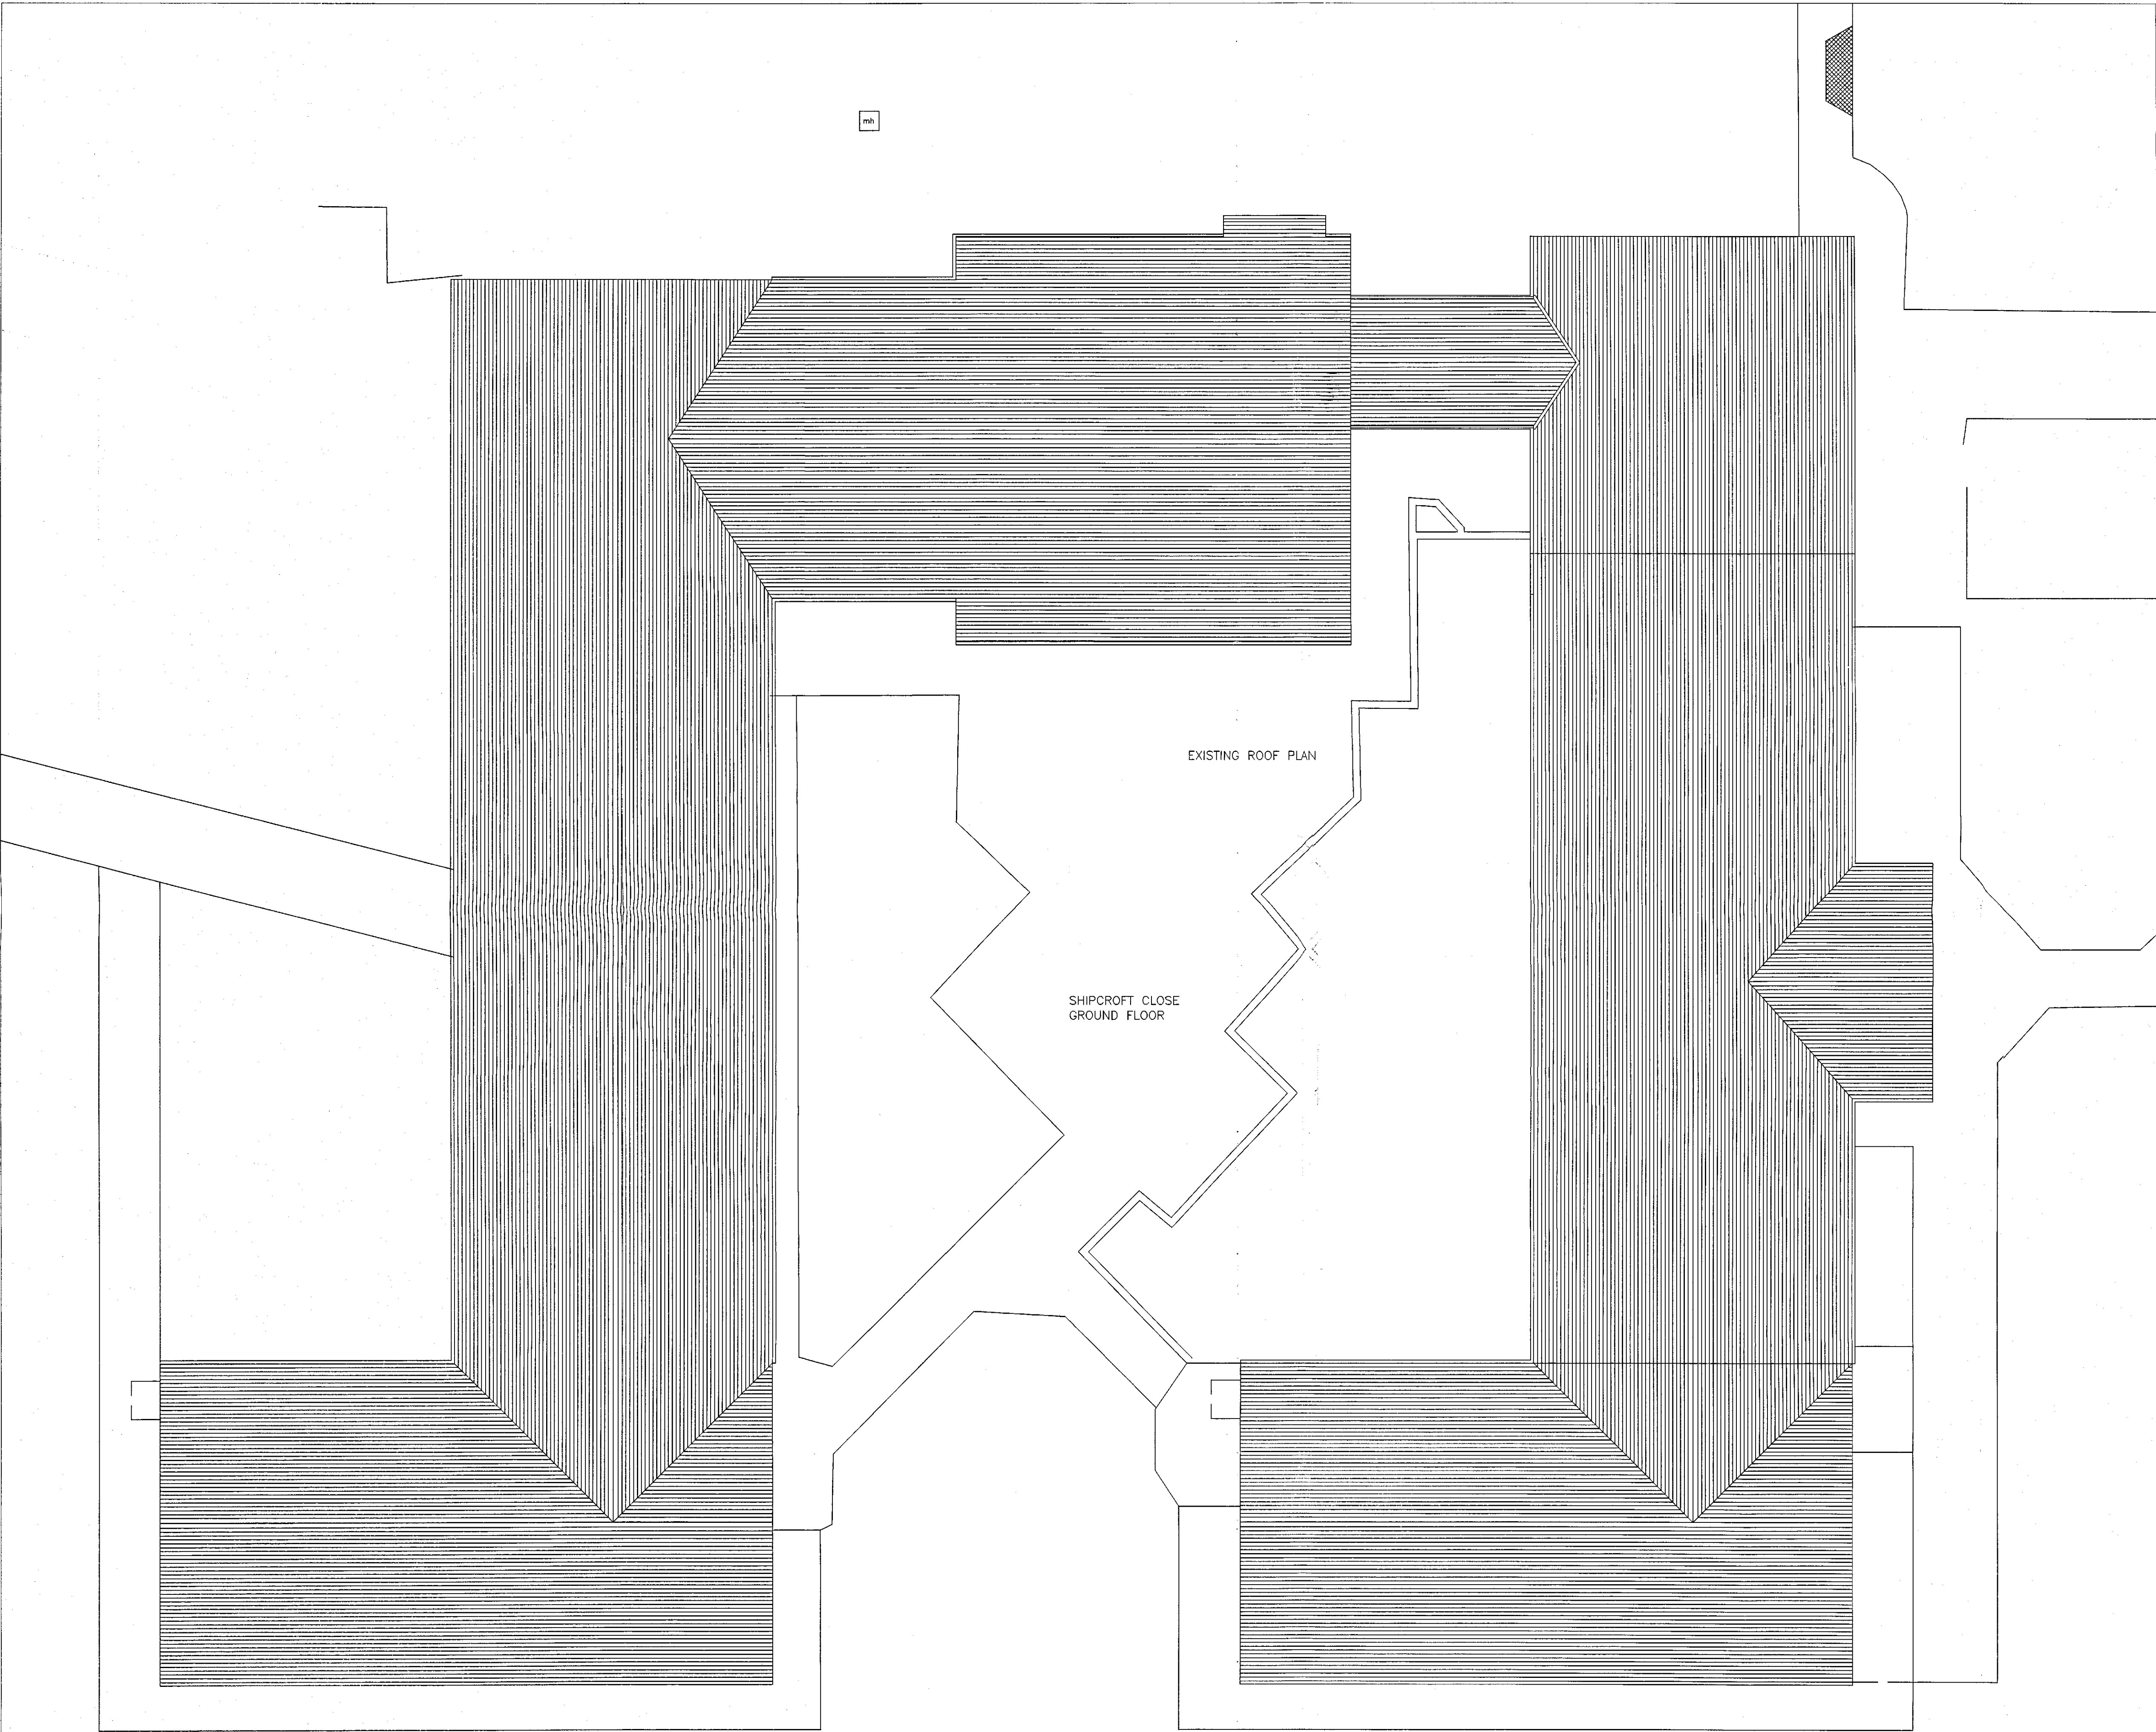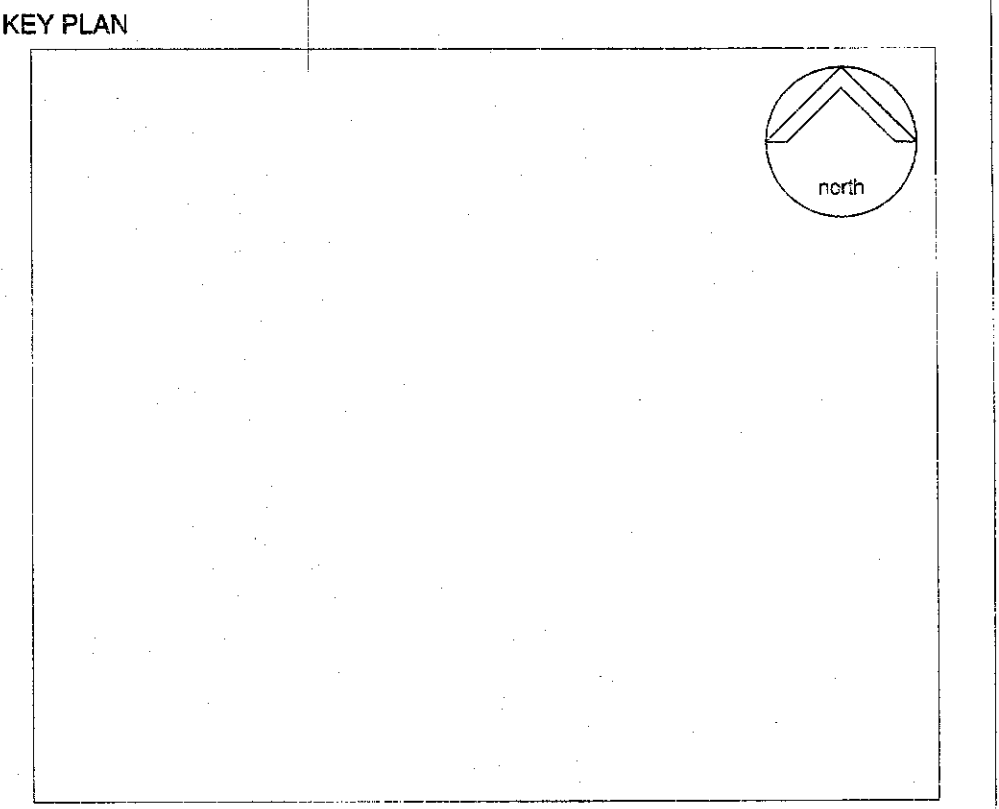

NOTES:
This drawing is produced for use in this project only and may not be used for any other purpose. NPS Property Consultants Ltd accept no liability for the use of this drawing other than the purpose for which it was intended in connection with the project or recorded on the title block fields 'Purpose for Issue' and 'File Status Code'.
This drawing may not be reproduced in any form without prior written agreement.
Do not scale from the drawing, use written dimensions only.

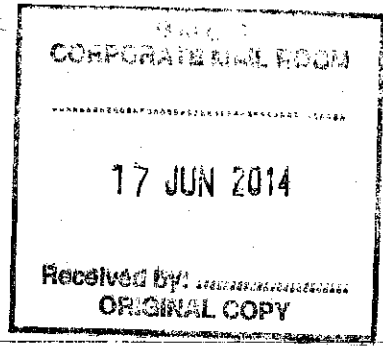

REVISED BY:	DATE:	CHECKED BY:	DATE:
-------------	-------	-------------	-------

SCALE BAR

PURPOSE OF ISSUE

FILE STATUS CODE

© COPYRIGHT NPS GROUP **A1**

Ordnance Survey mapping reproduced by permission of a Controller of HM Stationary Office Crown Copyright.
Ordnance Survey Licence No: 101022394



NPS Property Consultants Ltd
GATEWAY PLAZA
SACKVILLE STREET, BARNSLLEY
SOUTH YORKS: R15 8QG
TEL: 01226 774805 FAX: 01226 774399
EMAIL: barnsley@nps.co.uk
Head Office:
Lindfield House, 18 Central Avenue, St Andrews Business Park,
Runcorn, W17 0HR Tel: 01803 705002 Fax: 01803 706001
Other Office locations can be found on our website: www.nps.co.uk

Property Design and Management Services

CLIENT
Berneslai Homes


PROJECT
**Proposed Scooter Store and Internal Alterations
Shipcroft
Wombwell**

TITLE
Existing Roof Plan

SCALES	DATE	DRAWN	CHECKED
1:100	13.06.14	SFC	

FILE / DRAWING NAME

PROJECT NR	ZONE	LEVEL	TYPE	ROLE	UNIQUE NR	REV CODE
14-1-1225	-	-	DR	A	31	

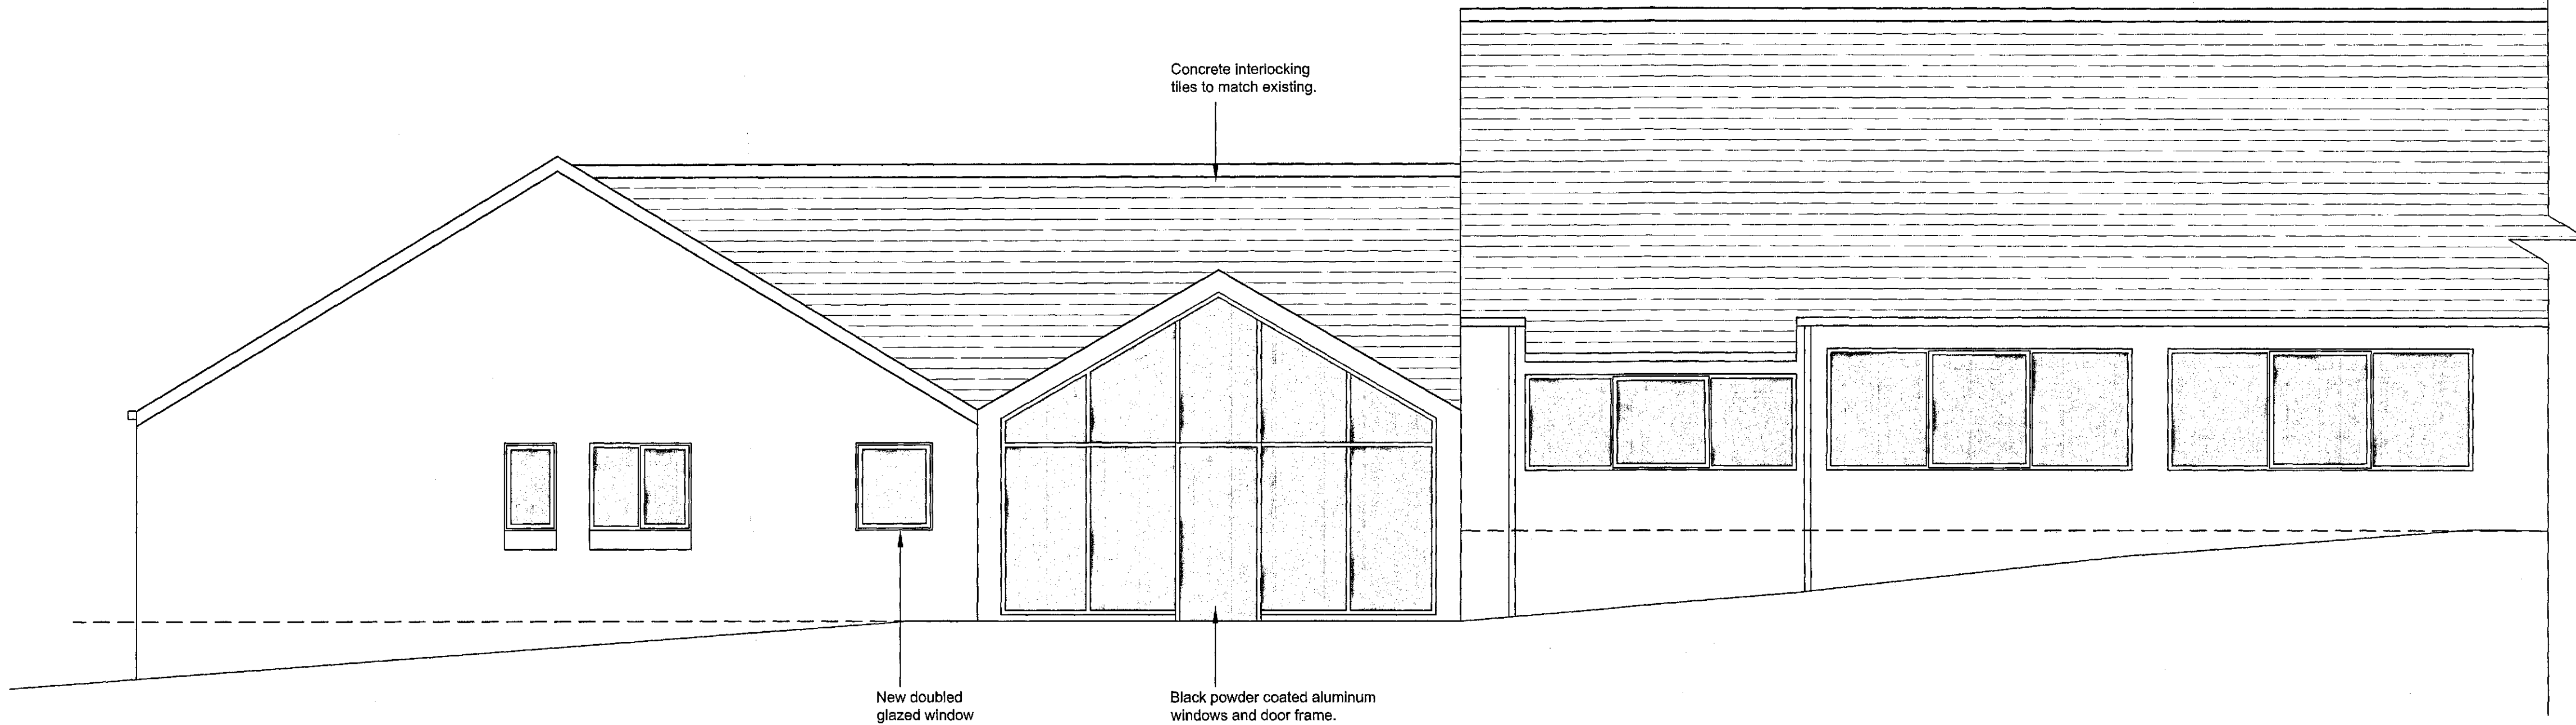


Front Elevation
as proposed

Existing Building

New Build reception
and scooter store.

Existing Building

Proposed Materials:
Walls - Powder coated curtain walling to front
elevation, facing brick to match existing to the rear
elevation.
Windows - White pvc-u to match existing.
Gutters and RWP's - black upvc to match existing.
Roof - Concrete interlocking tiles to match existing.

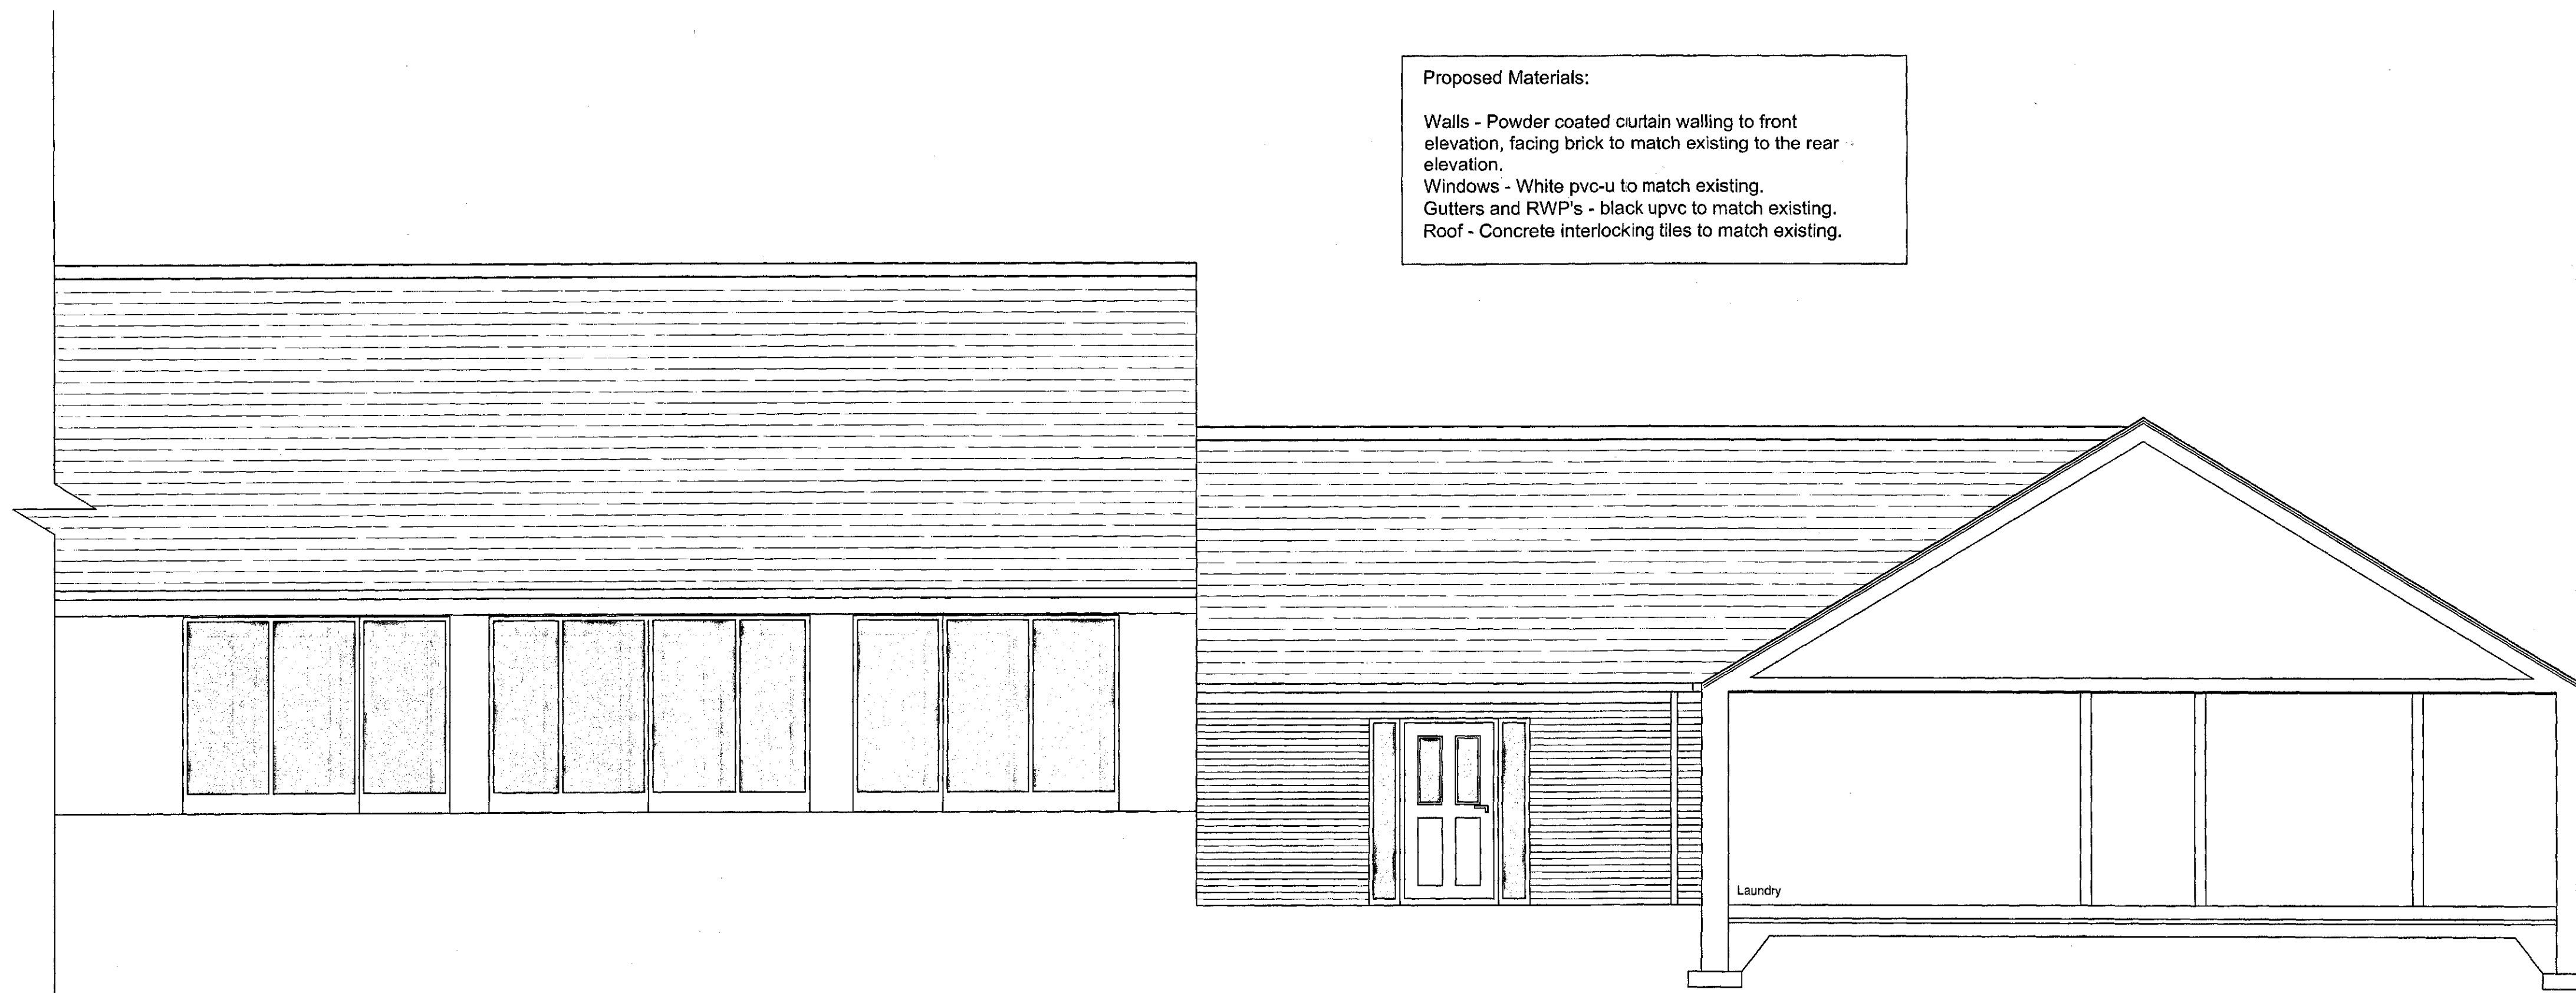


Rear Sectional Elevation
as proposed


Existing Building

New Build reception
and scooter store.

Existing Building

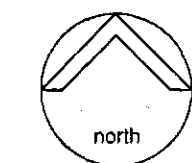

NOTES:
This drawing is produced for use in this project only and may not be used for any other purpose. NPS Property Consultants Ltd accept no liability for the use of this drawing other than the purpose for which it was intended in connection with this project as recorded on the title block fields 'Purpose for Issue' and 'File Status Code'.
This drawing may not be reproduced in any form without prior written agreement.
Do not scale from the drawing, use written dimensions only.

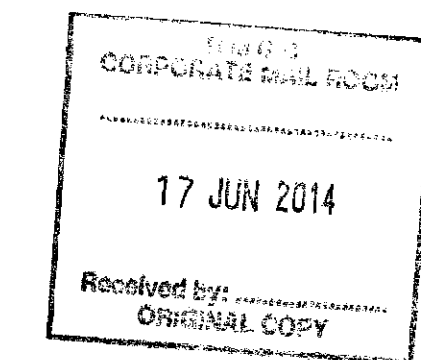

REVISED BY: DATE: CHECKED BY: DATE:

SCALE BAR

PURPOSE OF ISSUE

FILE STATUS CODE

© COPYRIGHT NPS GROUP A1

Ordnance Survey mapping reproduced by permission of the Controller of HM Stationery Office Crown Copyright.
Ordnance Survey Licence No: 100020564



nps group
Property Design and Management Services
CLIENT
Berneslai Homes
PROJECT
**Proposed Scooter Store and Internal Alterations
Shipcroft
Wombwell**
TITLE
Proposed Elevations

NPS Property Consultants Ltd
GATEWAY PLAZA
SACKVILLE STREET, BARNESLEY
SOUTH YORKSHIRE, S70 9GG
TEL: 01226 774605 FAX: 01226 774399
EMAIL: barnesley@nps.co.uk
Head Office:
Lancaster House, 18 Central Avenue, St Andrews Business Park,
Northwich, N.W. 91PH. Tel: 01823 786000 Fax: 01823 729800
Other Office locations can be found on our website: www.nps.co.uk


SCALES 1:100 DATE 13.06.14 DRAWN SPC CHECKED

FILE / DRAWING NAME PROJECT NR 14-1-1225

PROJECT NR 14-1-1225 ZONE - LEVEL - TYPE DR ROLE A UNIQUE NR 101

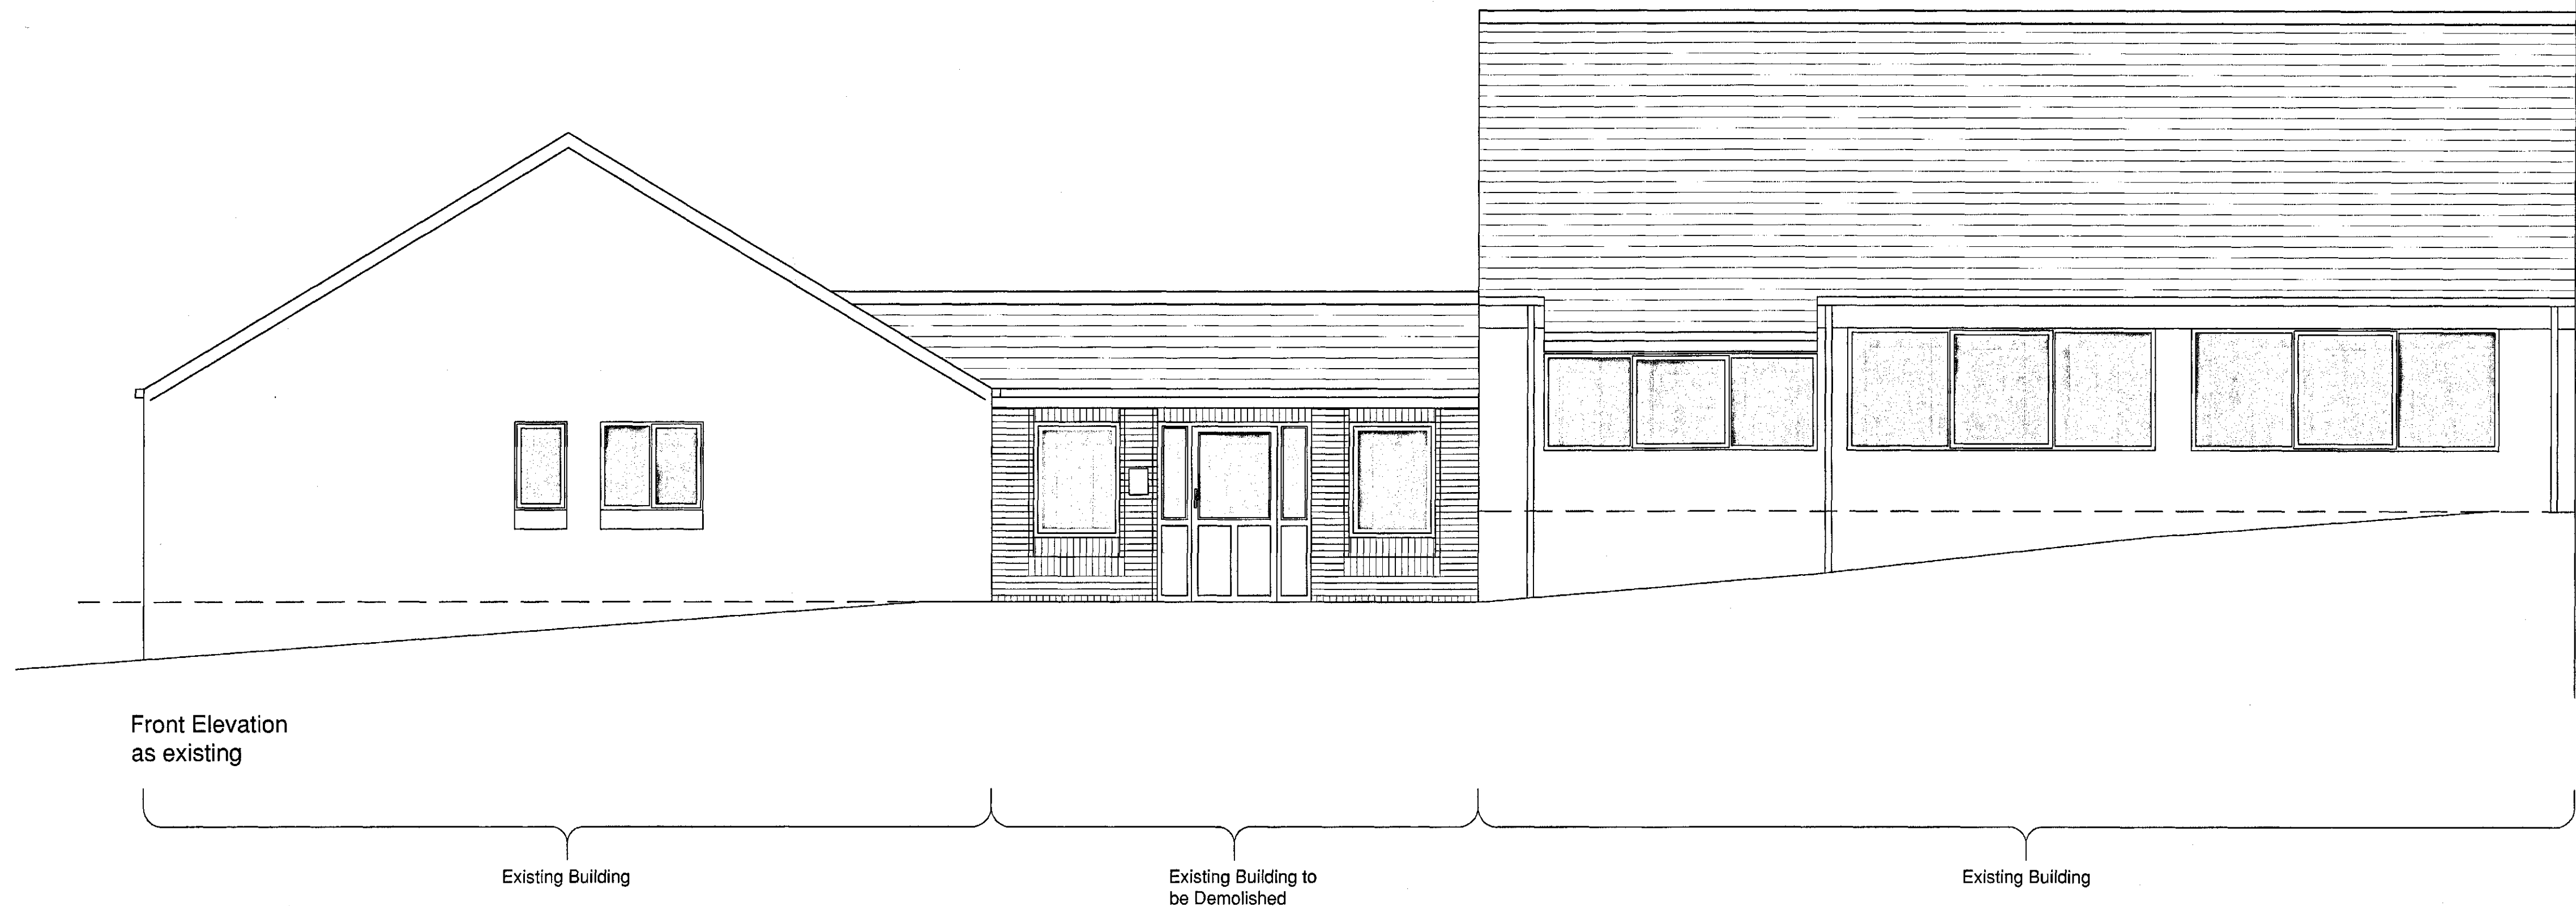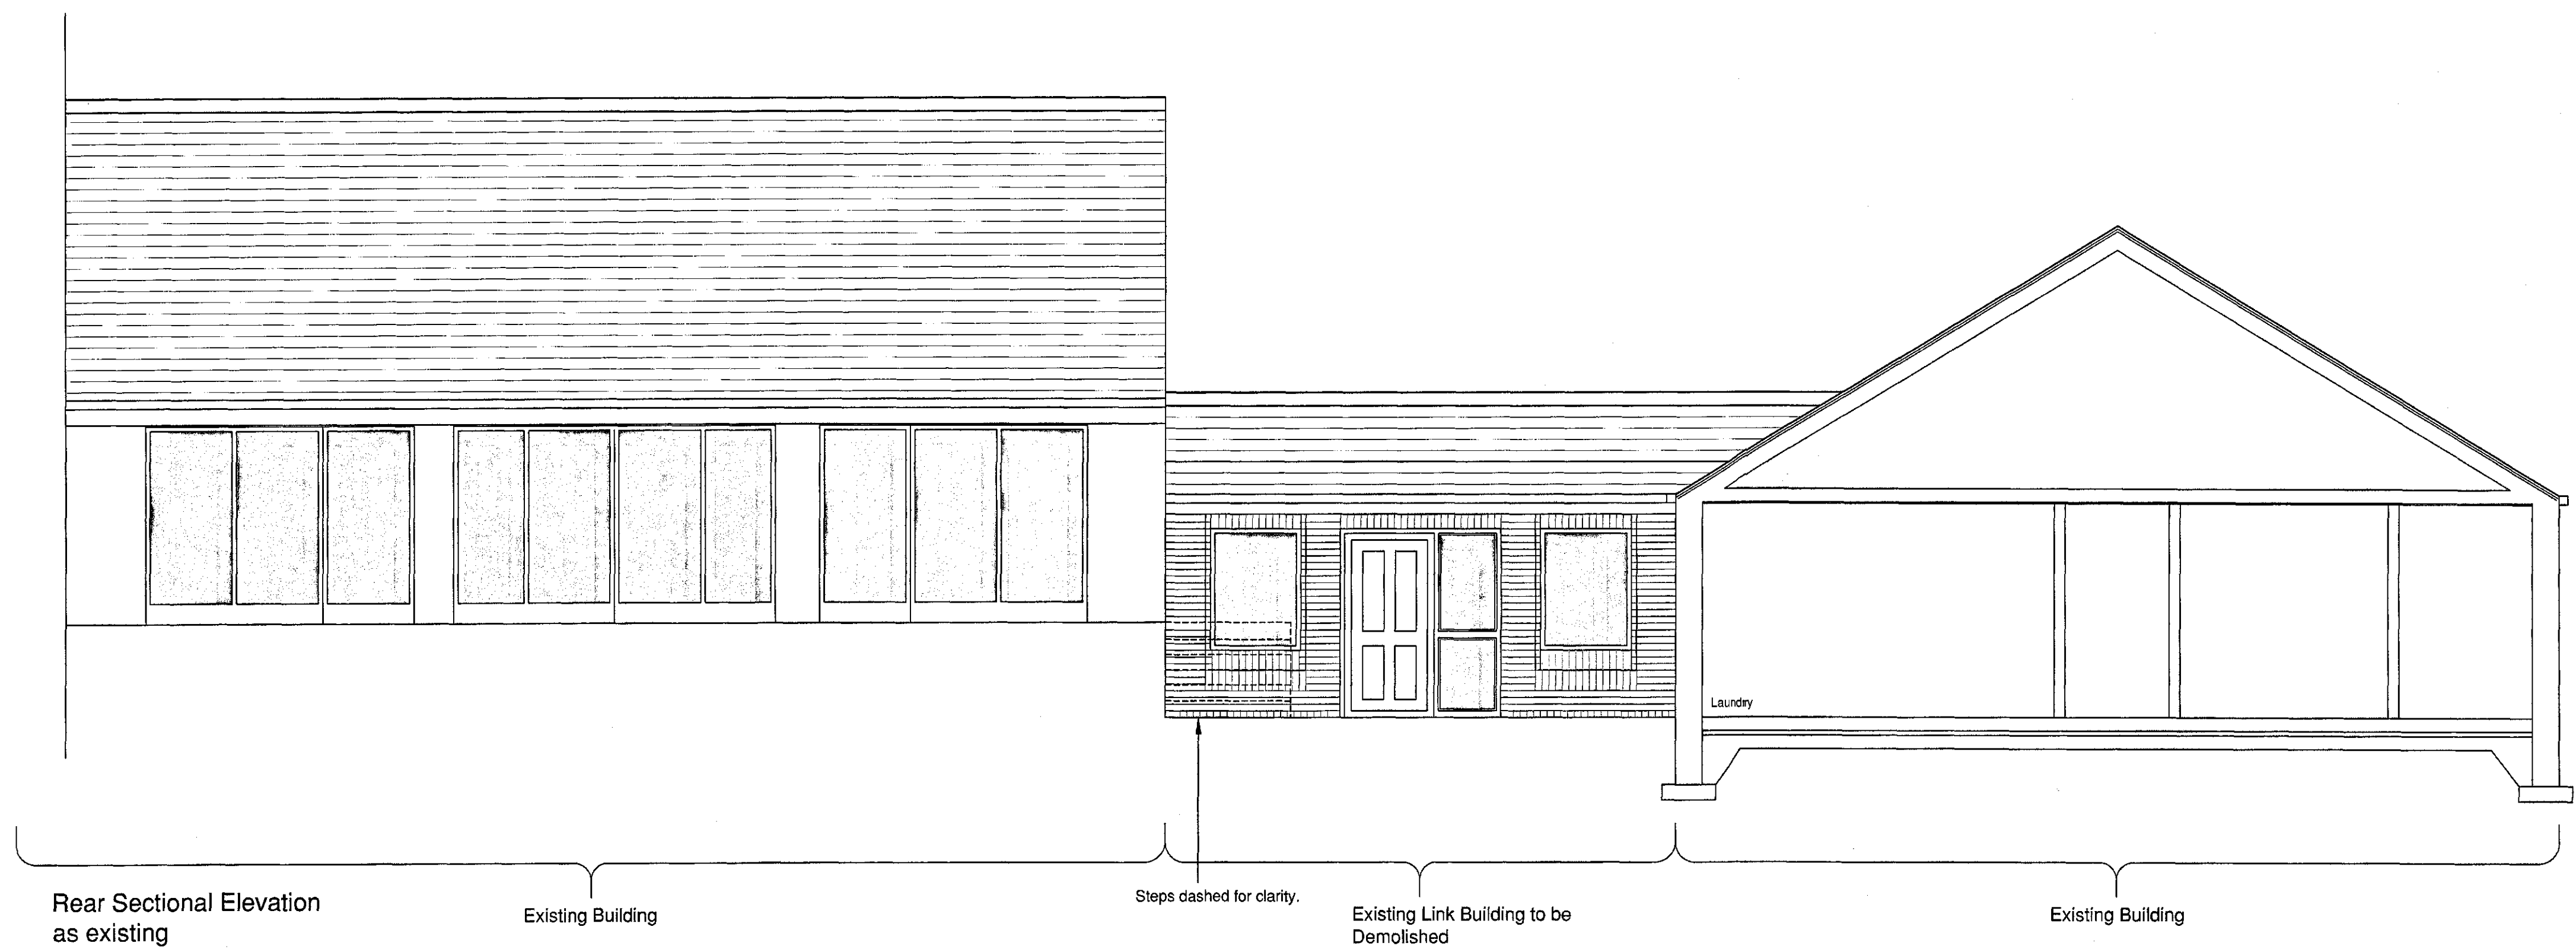

KEY PLAN

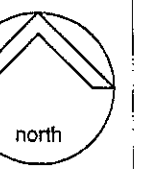


NOTES:

This drawing is produced for use in this project only and may not be used for any other purpose. NPS Property Consultants Ltd accept no liability for the use of this drawing other than the purpose for which it was intended in connection with this project as recorded on the title block fields Purpose for Issue and The Status Code.

This drawing may not be reproduced in any form without prior written agreement.

Do not scale from the drawing, use written dimensions only.

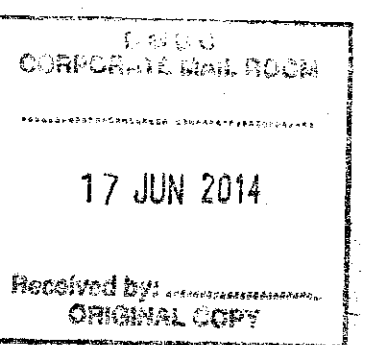

REVISED BY:	DATE:	CHECKED BY:	DATE:
SCALE BAR			
PURPOSE OF ISSUE			
FILE STATUS CODE			
© COPYRIGHT NPS GROUP			A1
<small>Ordinance Survey mapping reproduced by permission of a Controller of HM Stationery Office Crown Copyright. Ordnance Survey Licence No: 100022264</small>			
		NPS Property Consultants Ltd GATEWAY PLAZA SACKVILLE STREET, BARNSELY SOUTH YORKSHIRE, S70 5GG TEL: 01225 774555 FAX: 01225 774399 EMAIL: barnsley@nps.co.uk <small>Head Office: Lancaster House, 15 Central Avenue, St Andrews Road, West Park, Norwich, NR7 2LR Tel: 01603 705000 Fax: 01603 705001 Other Office locations can be found on our website: www.nps.co.uk</small>	
Property Design and Management Services			
CLIENT Berneslai Homes			
PROJECT Proposed Scooter Store and Internal Alterations Shipcroft Wombwell			
TITLE Existing Elevations			
SCALES 1:100	DATE 13.06.14	DRAWN SPC	CHECKED
FILE / DRAWING NAME	ZONE	LEVEL	TYPE
PROJECT NR 14-1-1225	-	-	DR A
UNIQUE NR 100	REV CODE		