



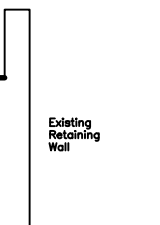


END ELEVATION

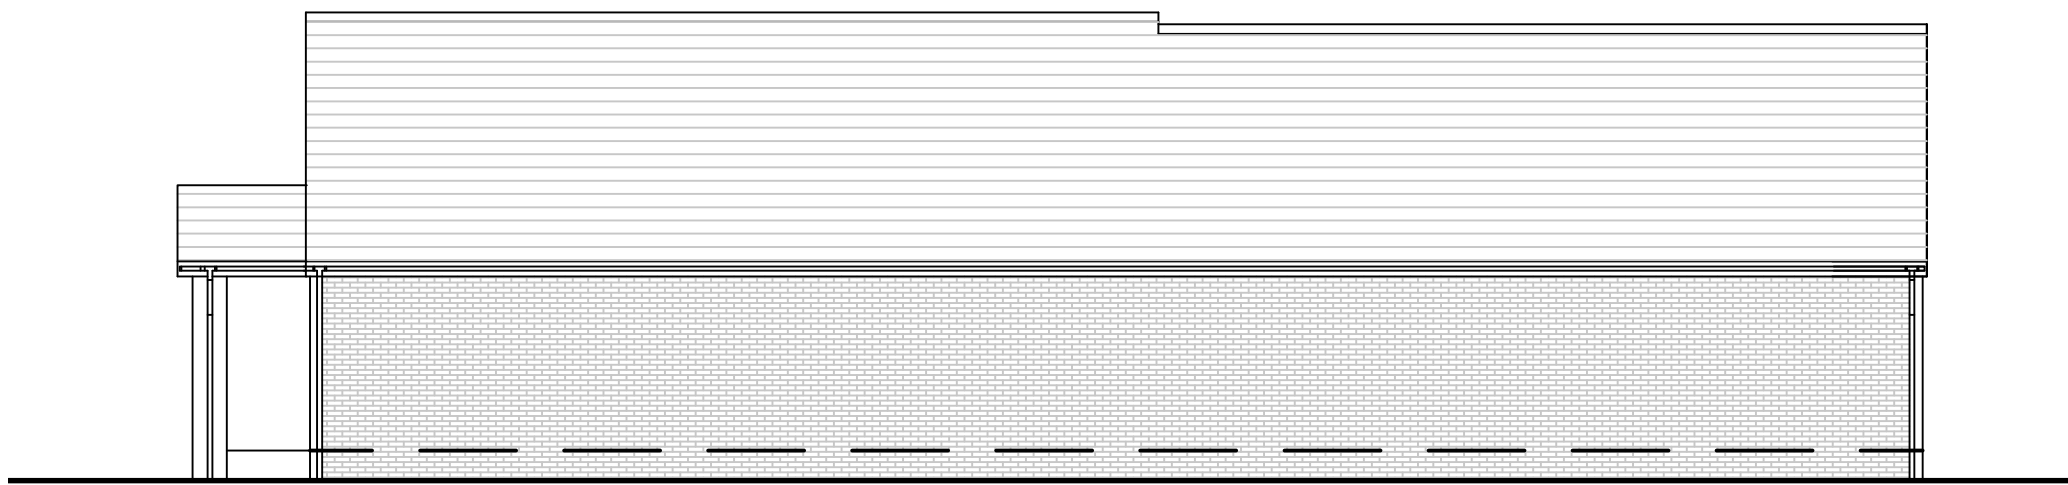


SIDE ELEVATION



SIDE ELEVATION

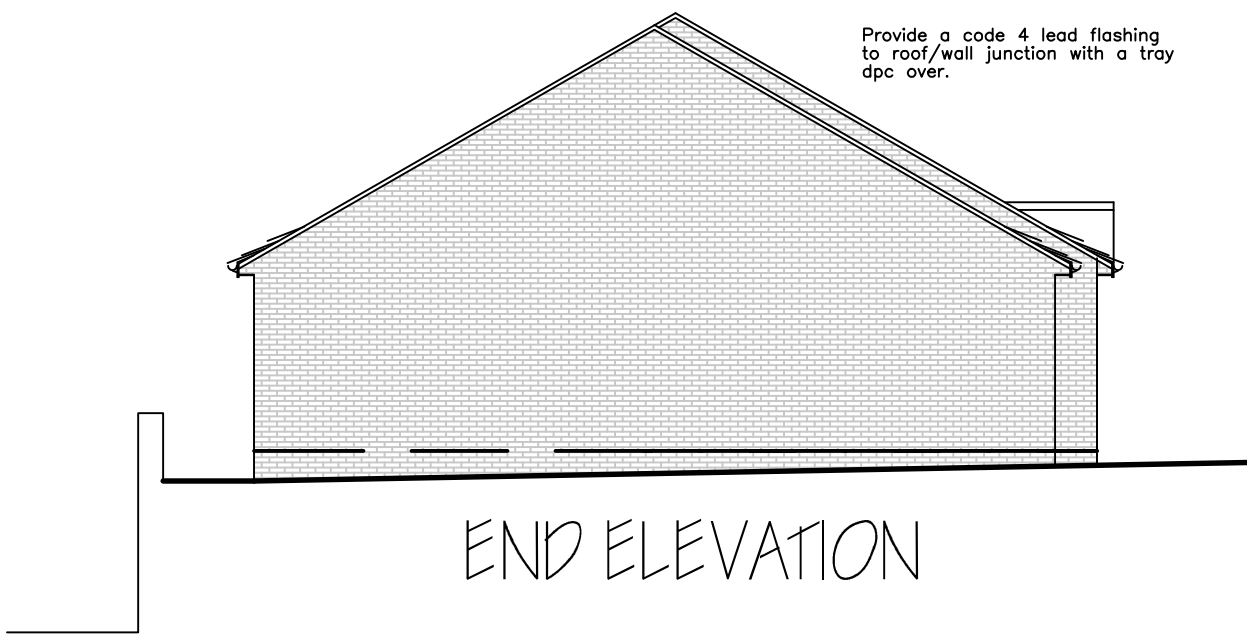

END ELEVATION

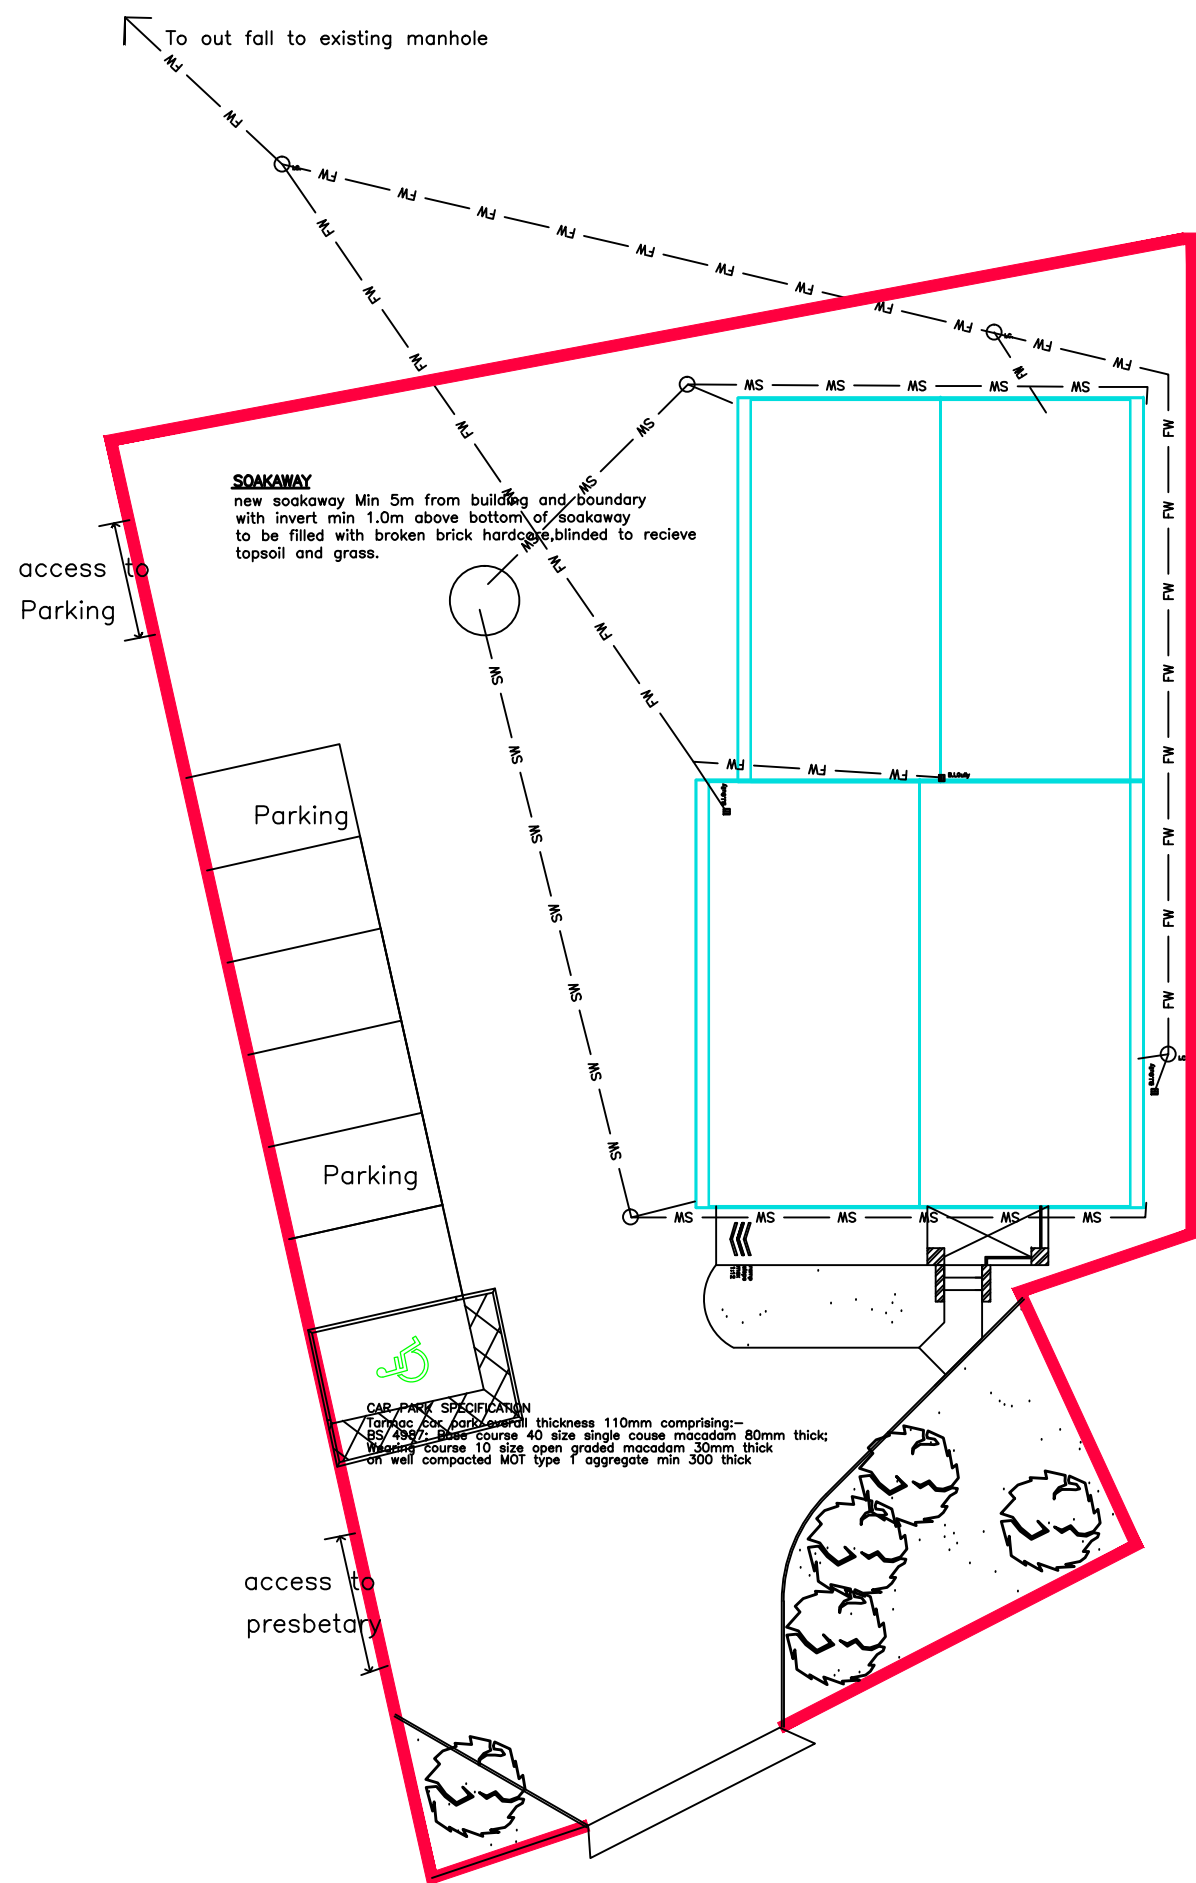

SITE PLAN



A- parking revised to planning request 14.08.13

Actual depth of foundations to be determined on site.
All work to be to the satisfaction of the local authority.
All dimensions to be checked on site and any discrepancies must be notified immediately.
All dimensions are in millimetres unless otherwise stated.
Information given on this drawing is subject to local authority approval.
Do not scale this drawing.

PROJECT MANAGEMENT services

CHARTERED BUILDING CONSULTANTS

4 HUDDERSFIELD ROAD, BARNSELEY, SOUTH YORKSHIRE S70 2LT
TELEPHONE (01228) 286276
FAX (01228) 731285 E-mail: info@pmsdesign.co.uk

CLIENT Mr I Hammerton

PROJECT Proposed Funeral Home
Park Street,
Wombwell

FILE NAME hammerton-08.dwg
DWG NO 2-362/04
SCALE 1:100
DATE 06/13
DRAWN JJP
REV. A