



1. All details are subject to site blocking.
 2. All parking on withdrawn f-100 block grid located tracks with
 on big withdrawn construction under tree canopies.
 3. Provision for 18 parking spaces 6 No for offices and 12 for
 new dwellings (2 per dwelling).
 4. Satisfaction of Highways Authority.
 5. New access to site shared with 12 Victoria St to be 5m wide
 cartway way with turning head for fourth wagon and to
 6. Turning and Access

[illegible]

All rights reserved.

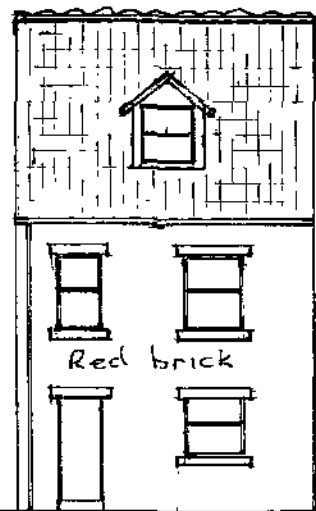


REAR ELEVATION

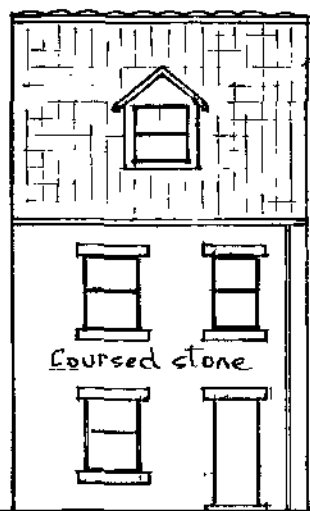


FRONT ELEVATION

Blue slate

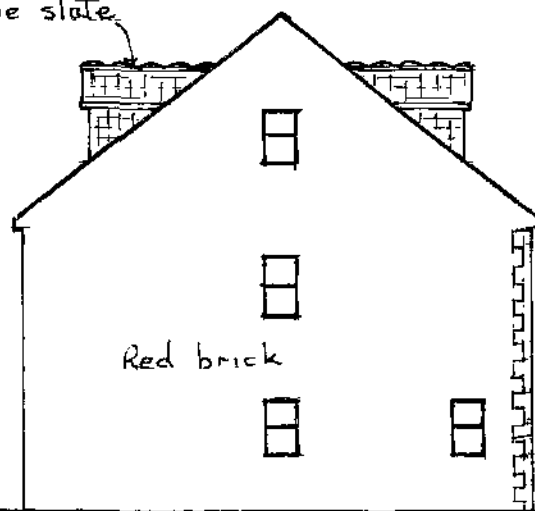


Red brick

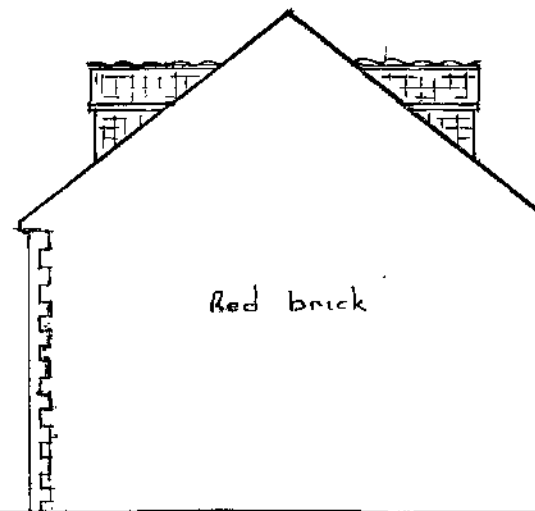


Red brick

SIDE ELEVATIONS


GROUND FLOOR

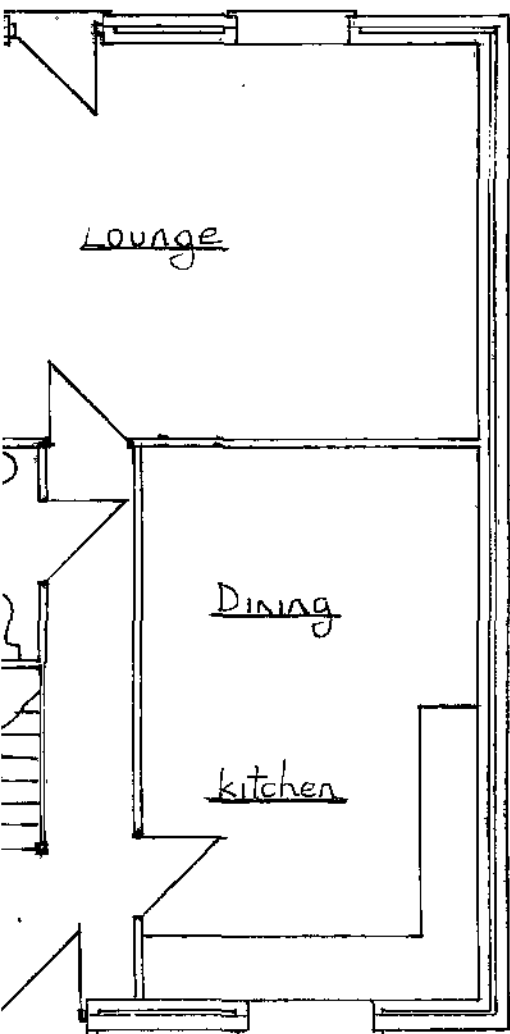

FIRST FLOOR

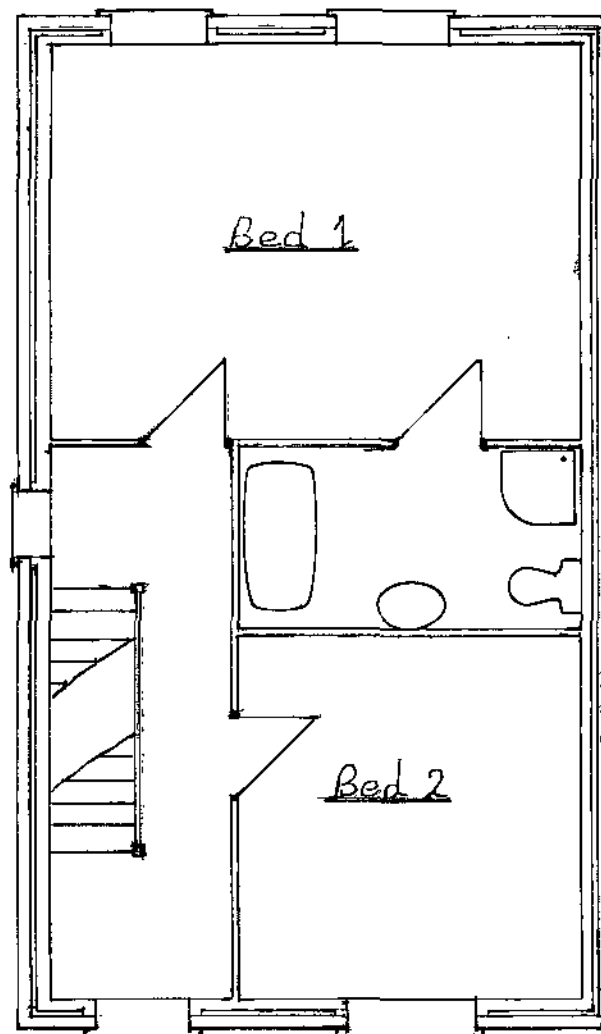

SECOND FLOOR

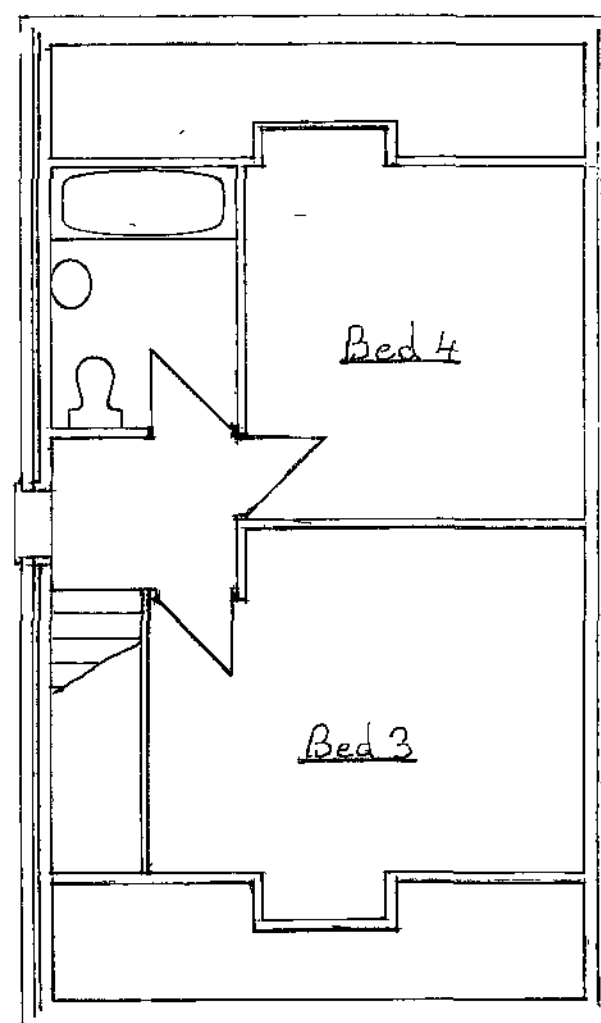

PROPOSED

EXECUTIVE HOUSING

LAND AT VICTORIA ST BARNSELY


FOR

HENRY OTULAKOWSKI ASS

4 BED PLOT 1.3 TO 6

SCALE 1:50 & 1:100

KEN JACKSON MRICS.

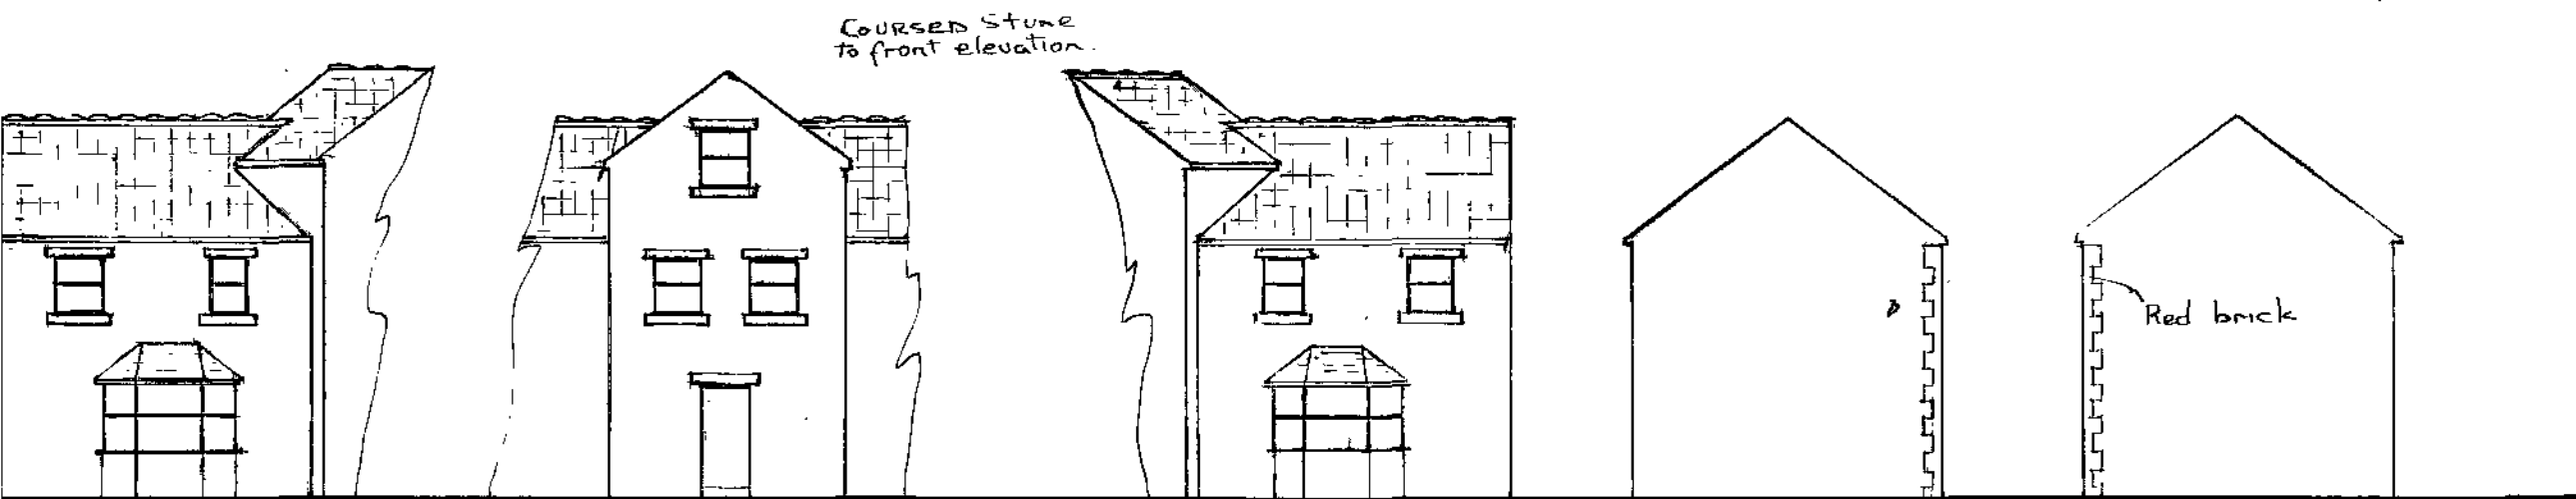

FRONT ELEVATIONS

SIDE ELEVATIONS



REAR ELEVATION

PROPOSED

EXECUTIVE HOUSING

LAND AT VICTORIA ST BARNSELEY


FOR

HENRY OTULAKOWSKI ASS


5 BED PLOT 2

KEN JACKSON MRICS


SCALE 1:100

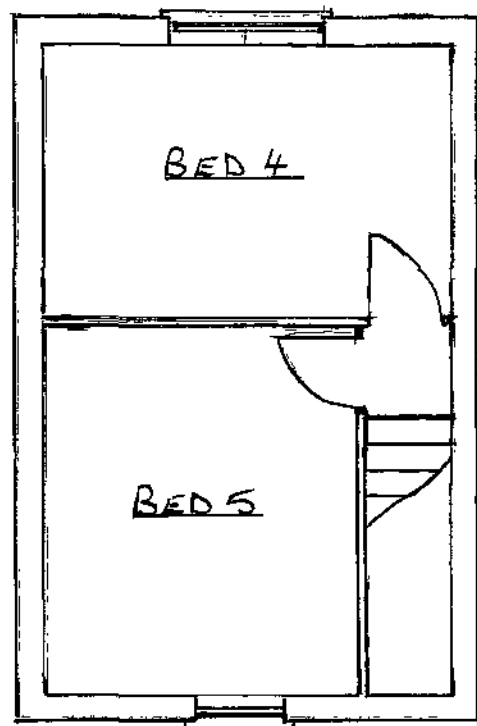

SECOND FLOOR

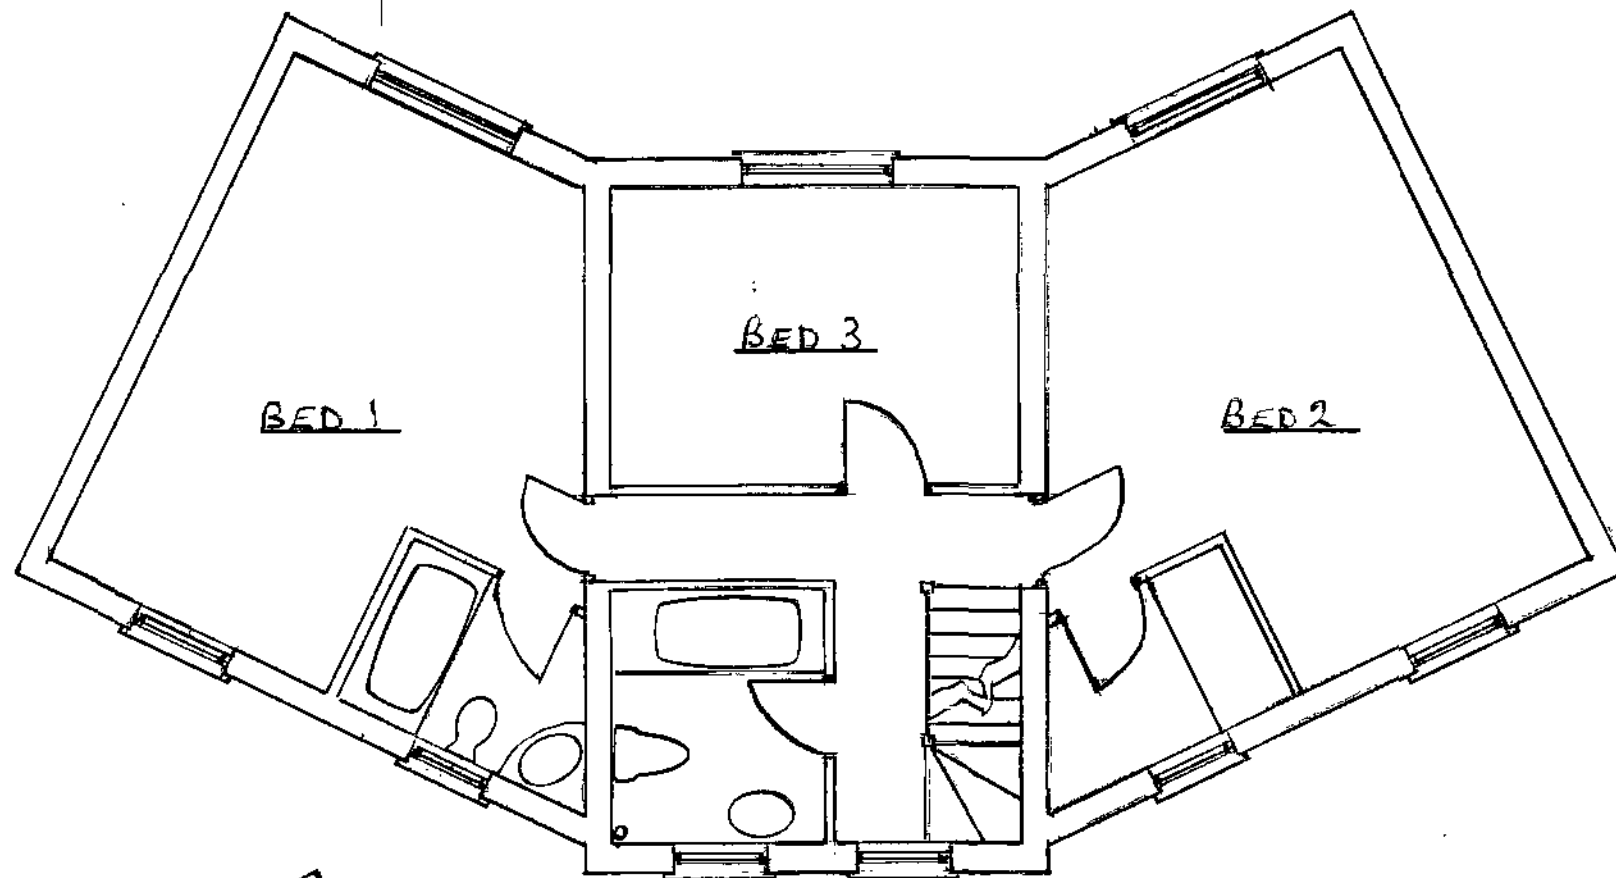

FIRST FLOOR

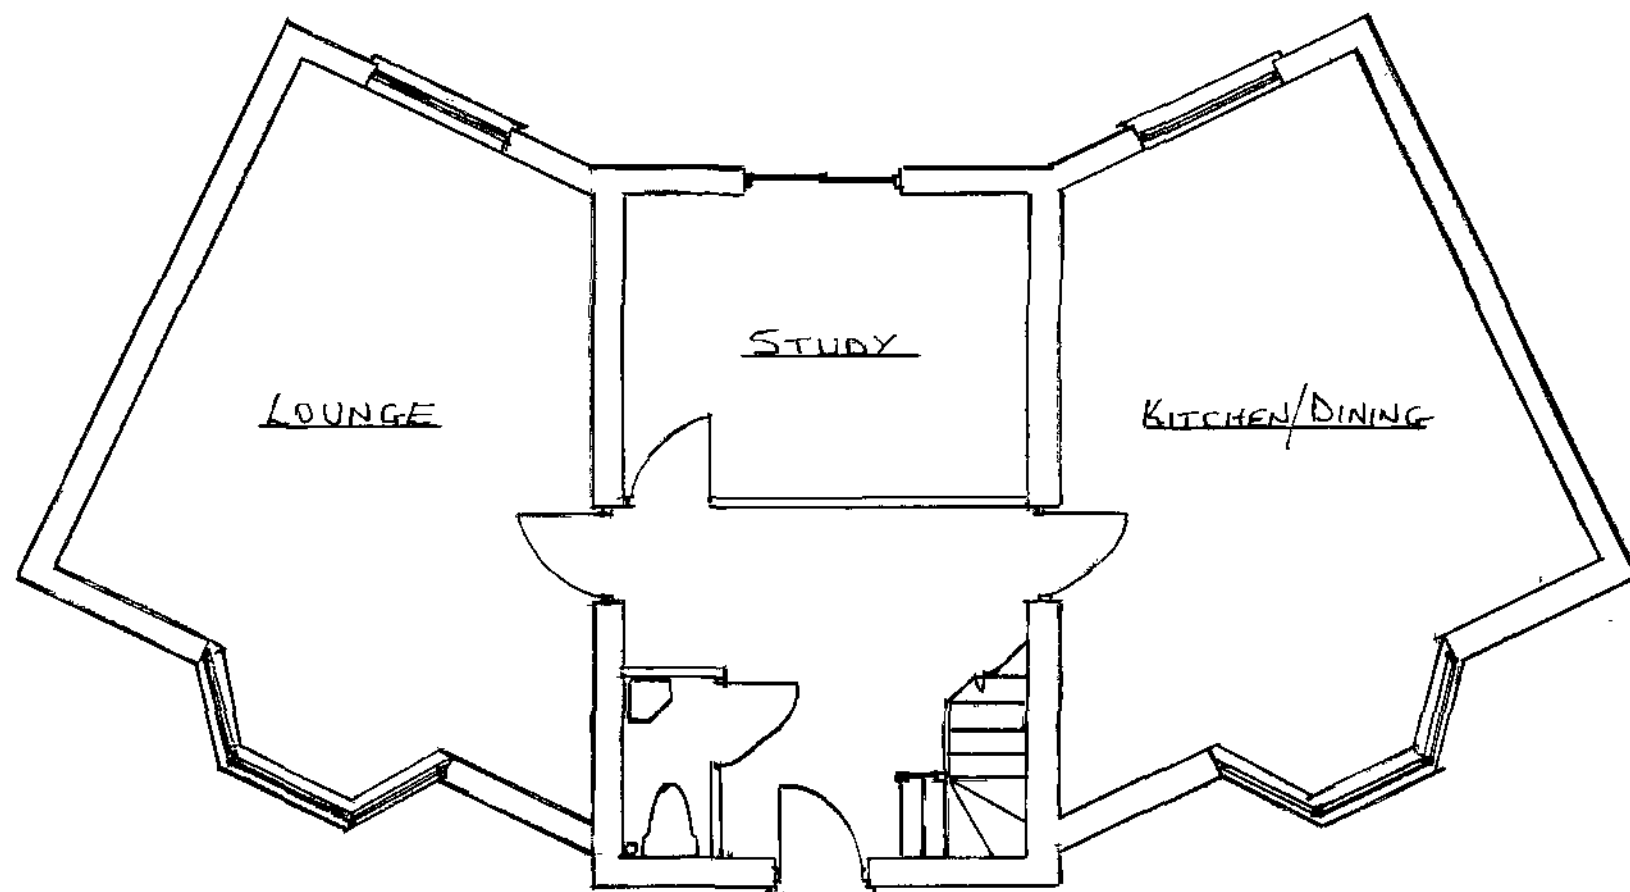

GROUND FLOOR

PROPOSED

EXECUTIVE HOUSING

LAND AT VICTORIA ST BARNSEY

FOR

HENRY OTULAKOWSKI ASSOCIATES

5 BED PLOT 2

KEN JACKSON MRICS

SCALE 1:50

PROPOSAL

Land at Victoria Street Barnsley

Six 4 & 5 Bedroom Dwellings

For

Henry Otulakowski Associates

Scale 1/100

Ken Jackson MRICS



SCENE ON VICTORIA STREET



SCENE ON VICTORIA AVE