




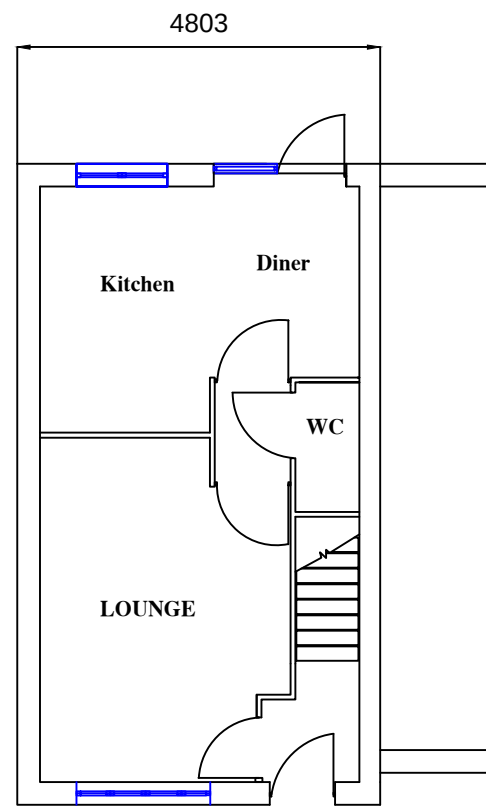


Current Ground Floor Layout

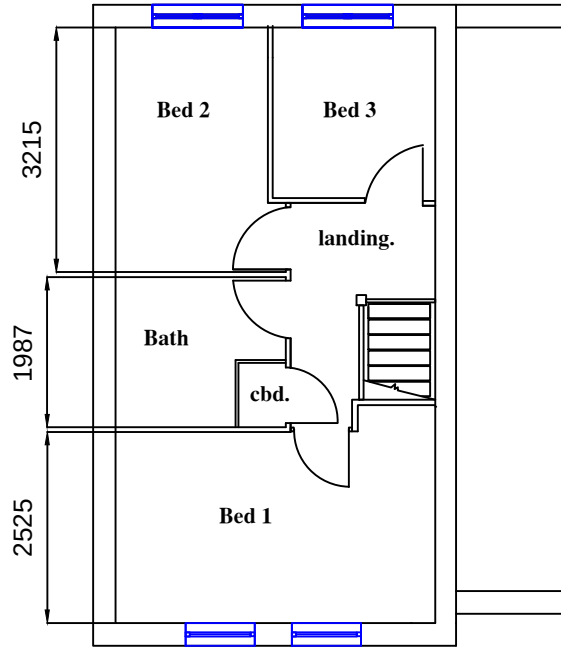


Current First Floor Layout

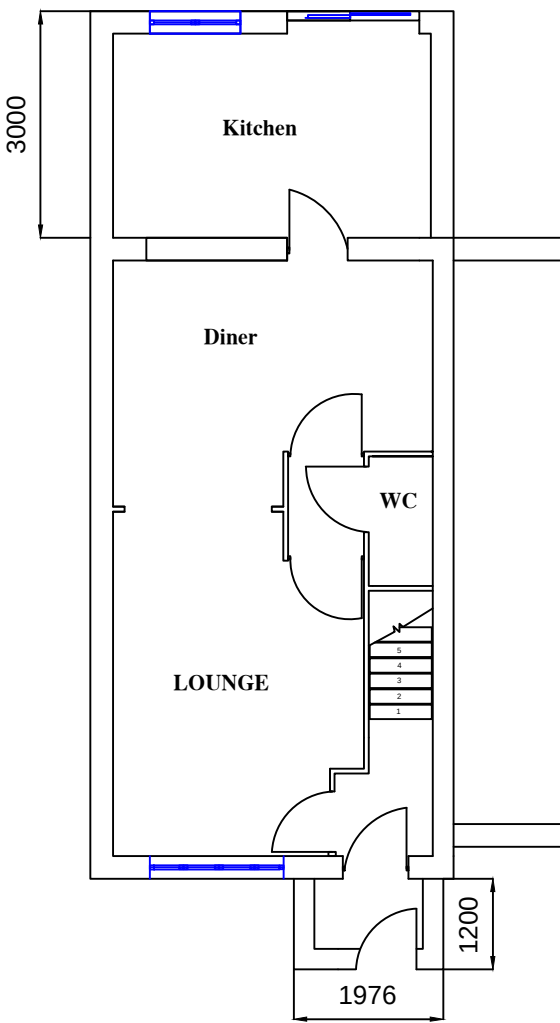


Proposed Ground Floor Layout

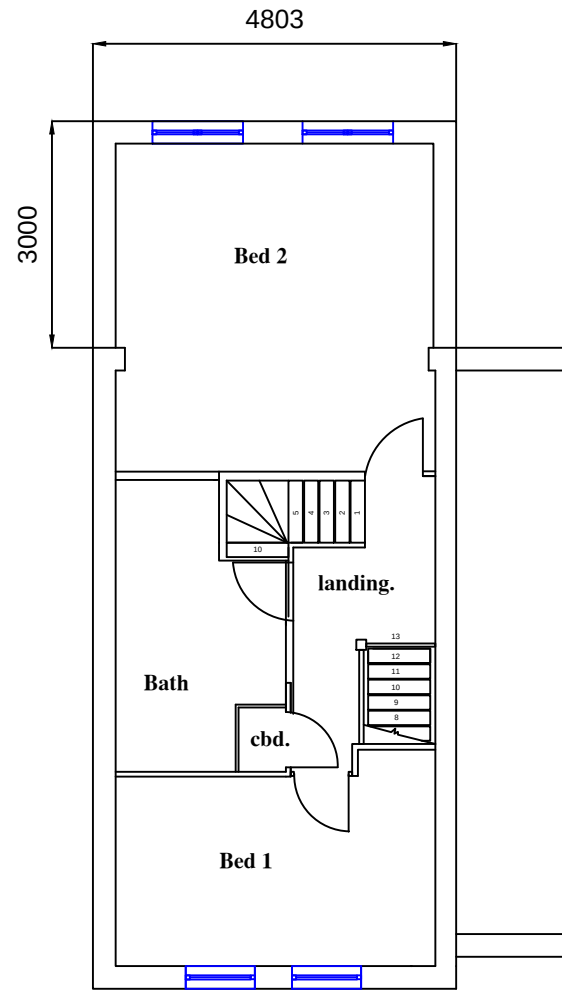


Proposed First Floor Layout

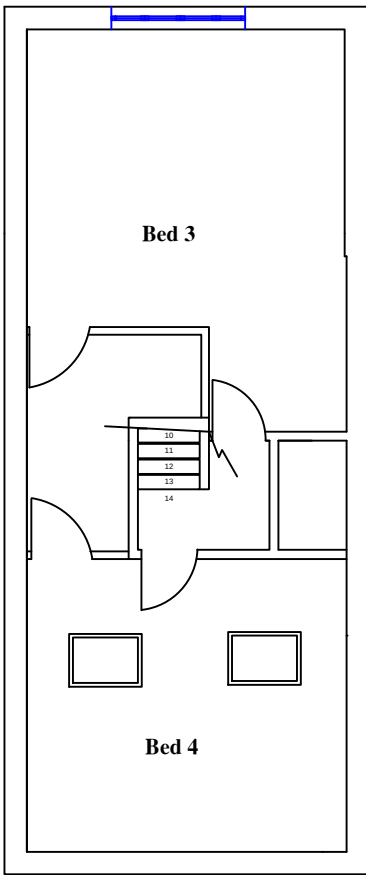


Proposed Attic Layout

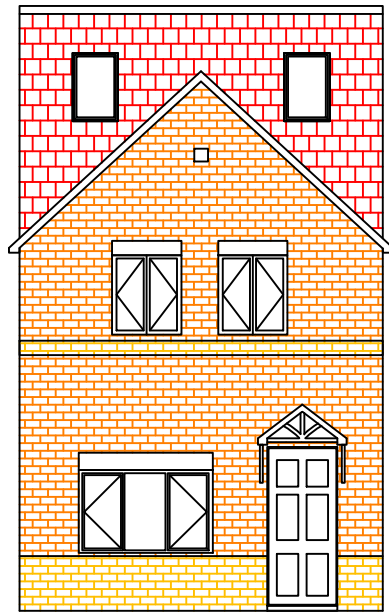


Current Front Elevation

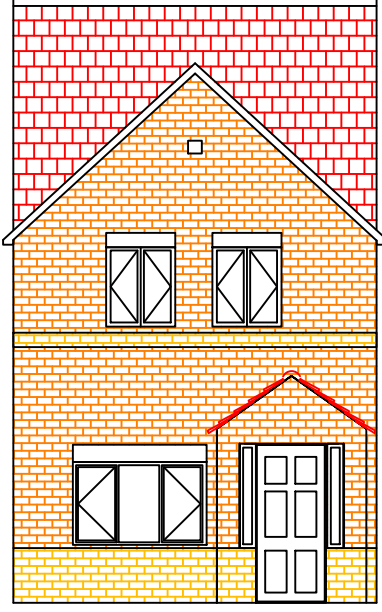


Proposed Front Elevation

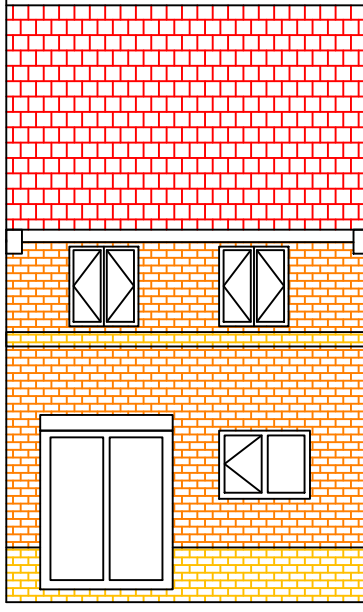


Current Rear Elevation

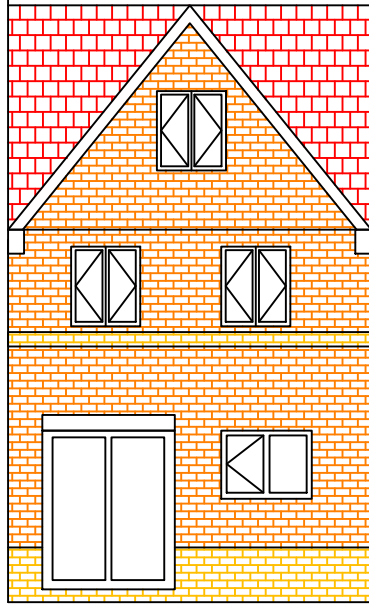


Proposed Rear Elevation

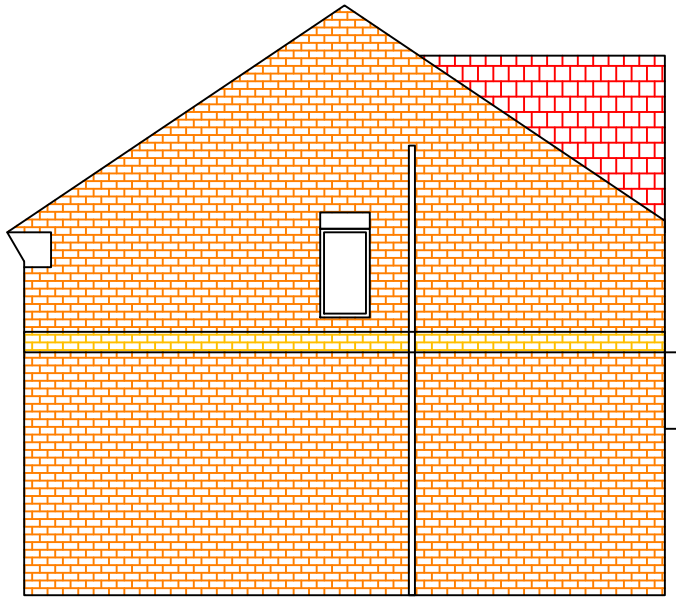


Current South Elevation

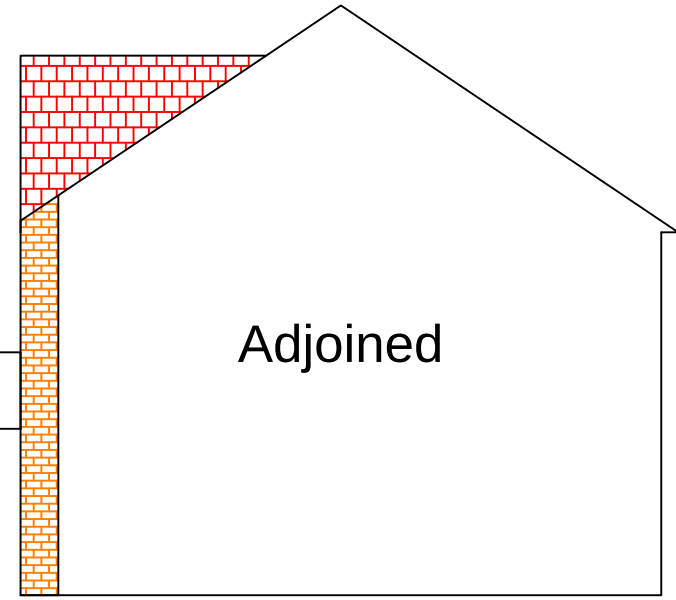


Current North Elevation

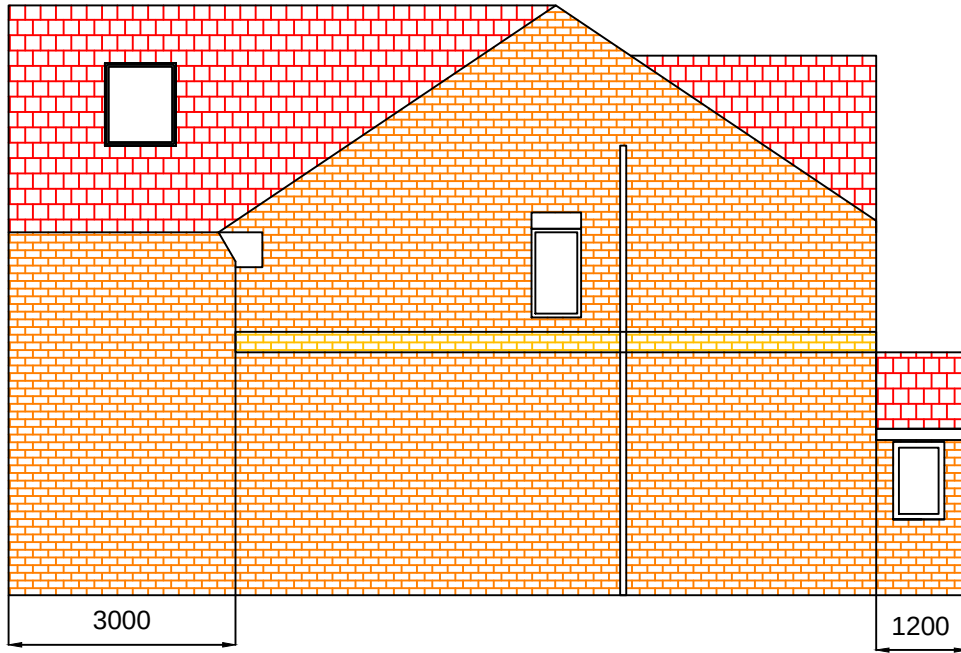


Proposed South Elevation

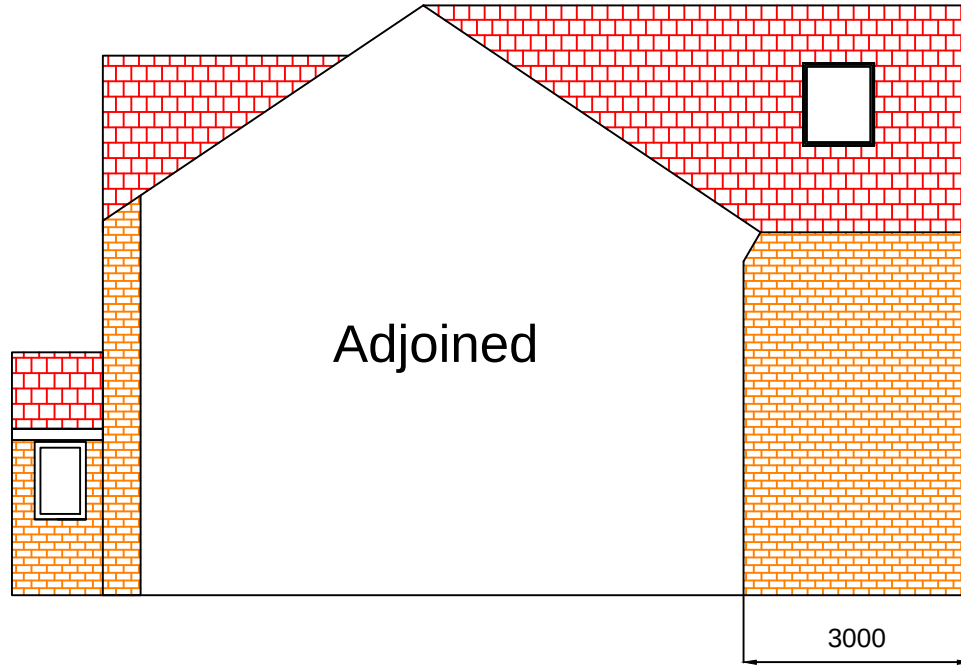

Proposed North Elevation

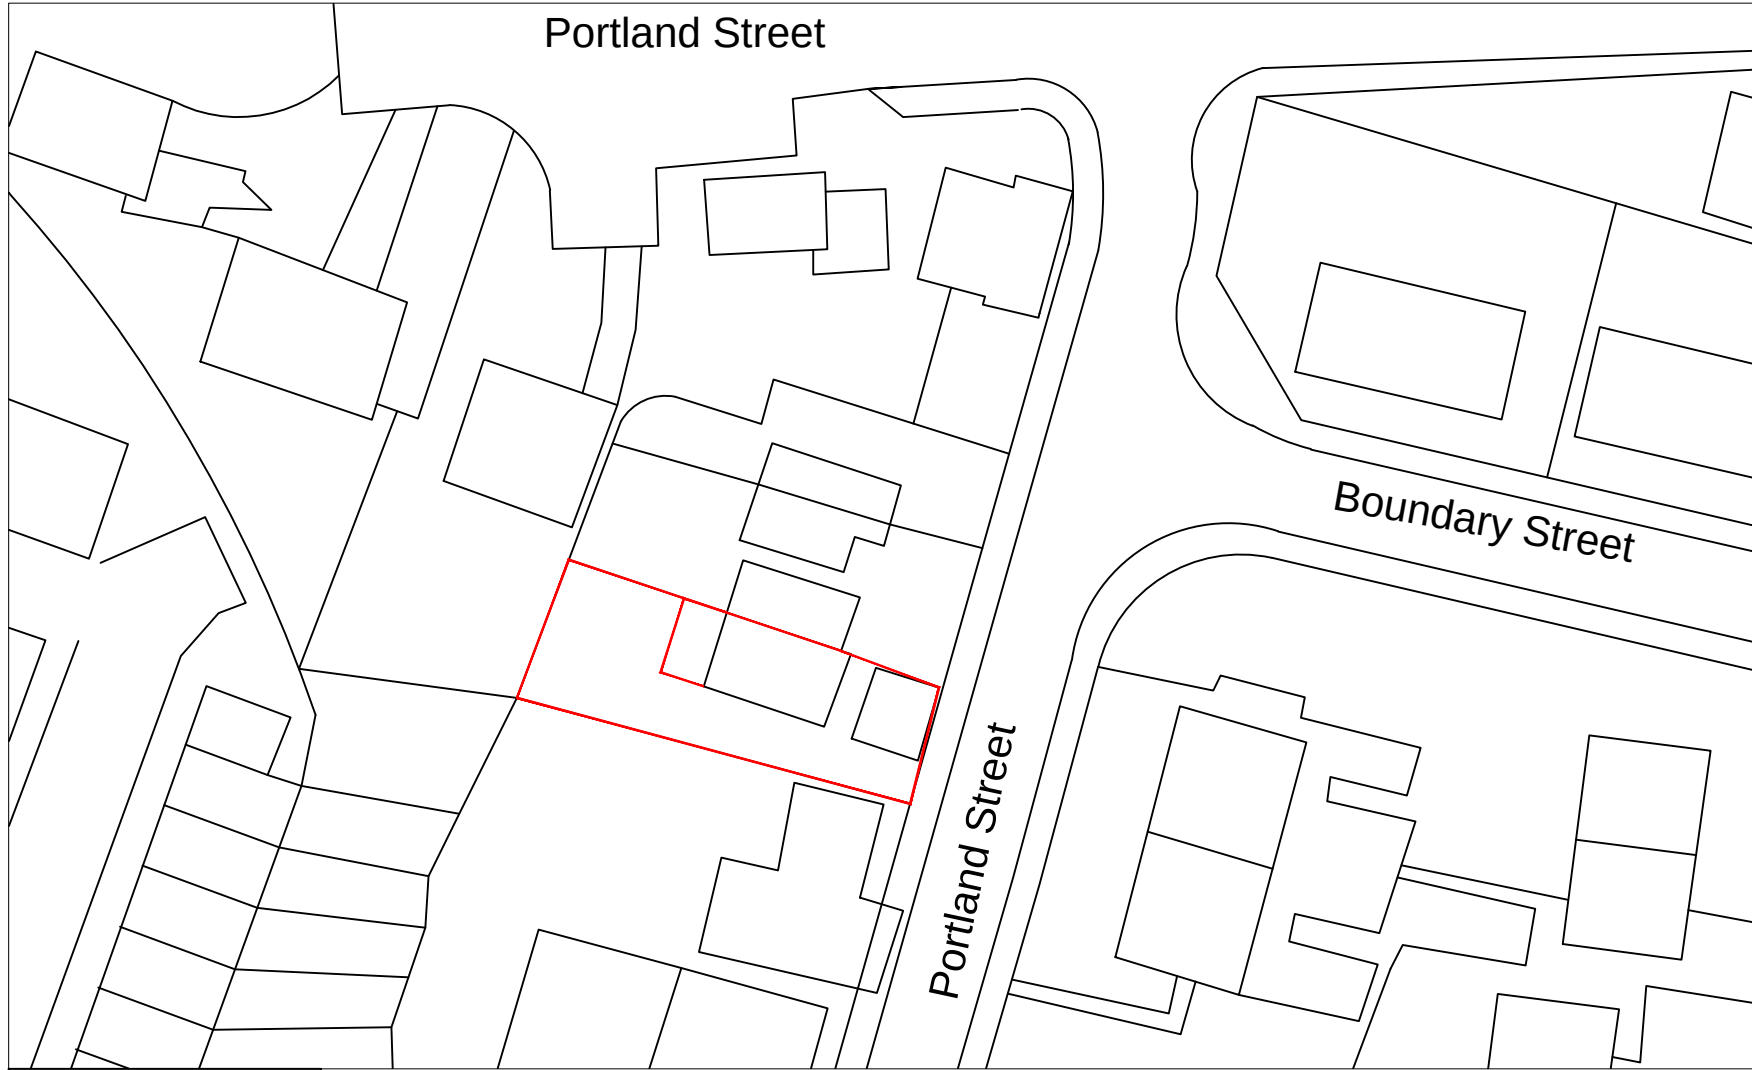

Block Plan 1:500

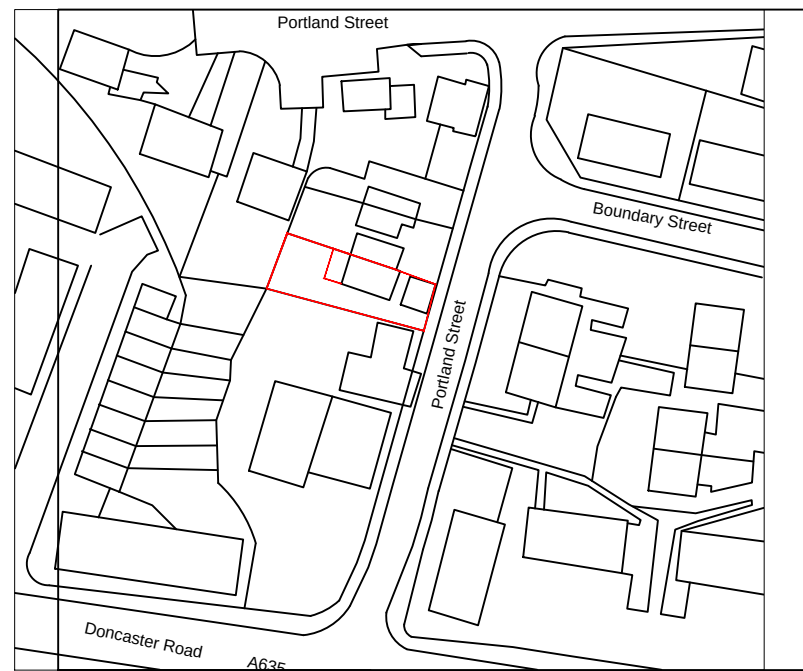

Location Plan 1:1250

General Construction Notes

Rev.	By	Amendments	Date
Lee Vickers, 21 Portland Street, Barnsley, S703QT			
Project HOUSE EXTENSION PLAN.			
Drawing title Planning Drawings			
Scale 1:100	Drawn SC	Checked HD	Date 11/09 /13
Drawing No. HD/Sept/NC/SC1		Revision -	File