




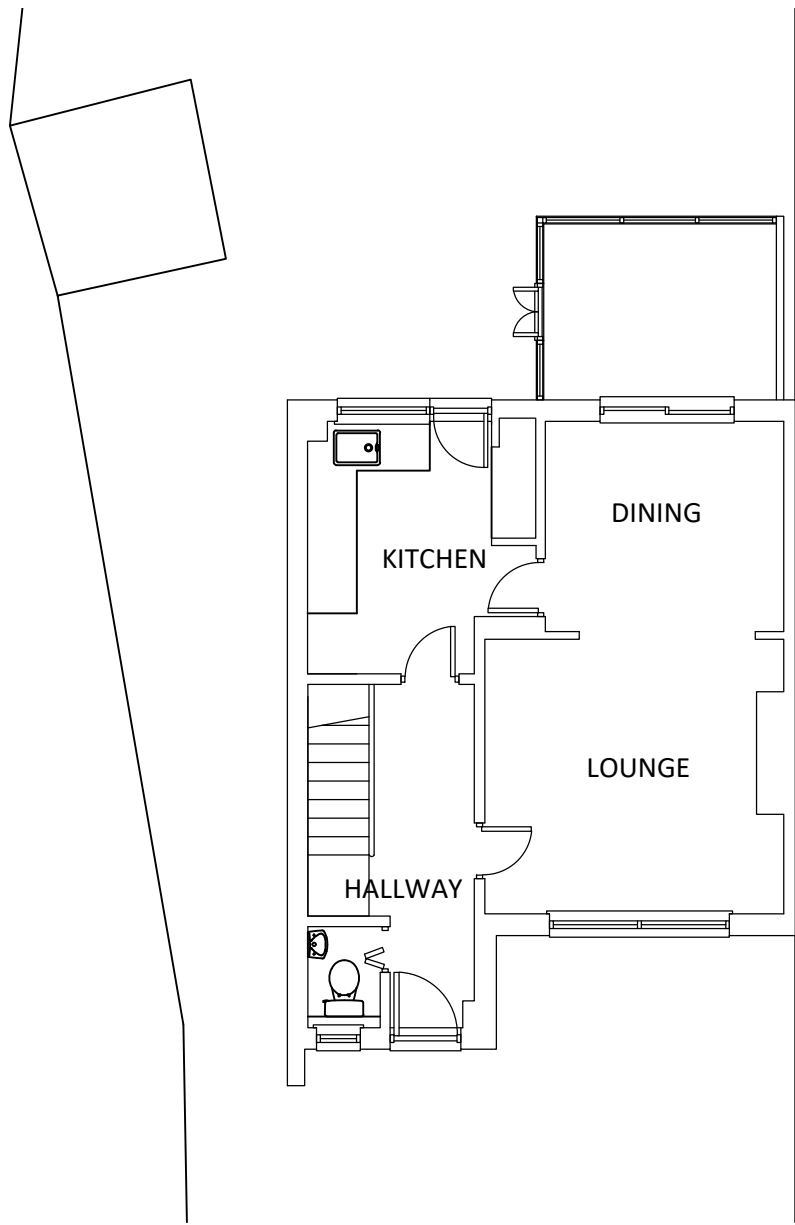


GROUND FLOOR PLAN
SCALE 1:100

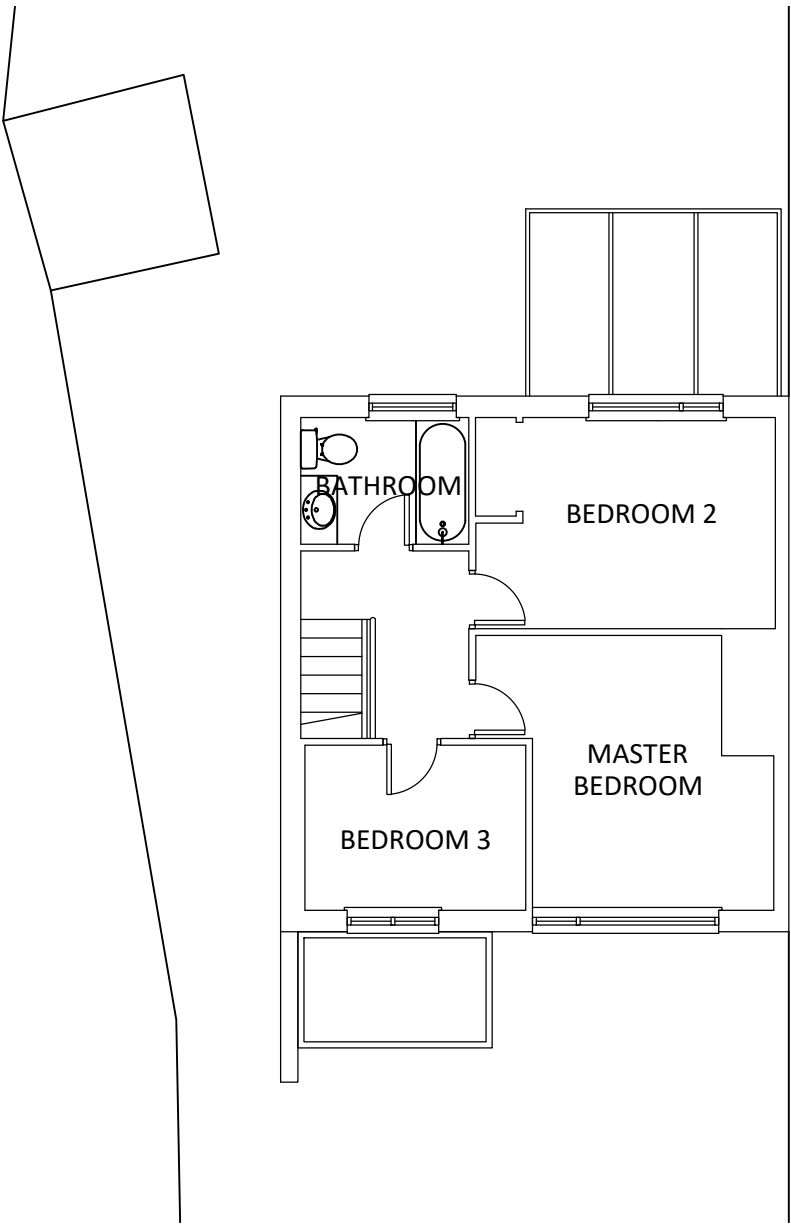

FIRST FLOOR PLAN
SCALE 1:100

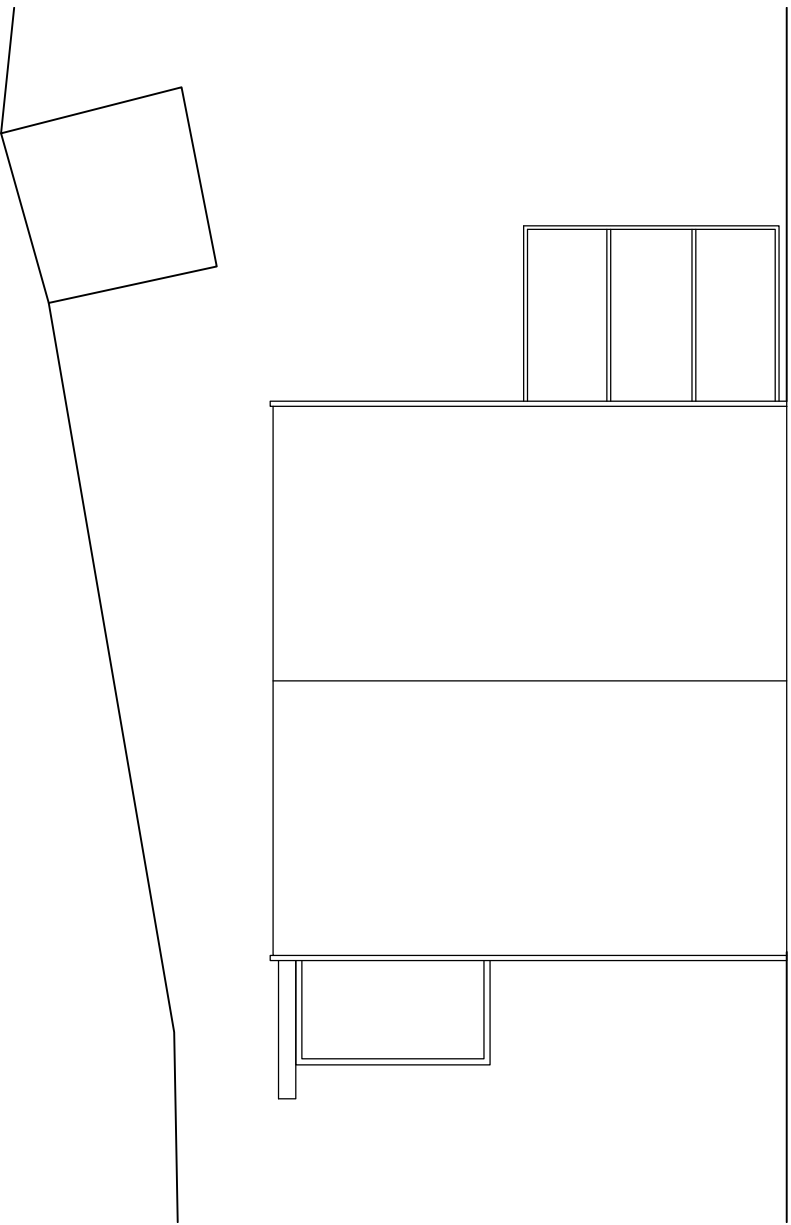

ROOF PLAN
SCALE 1:100

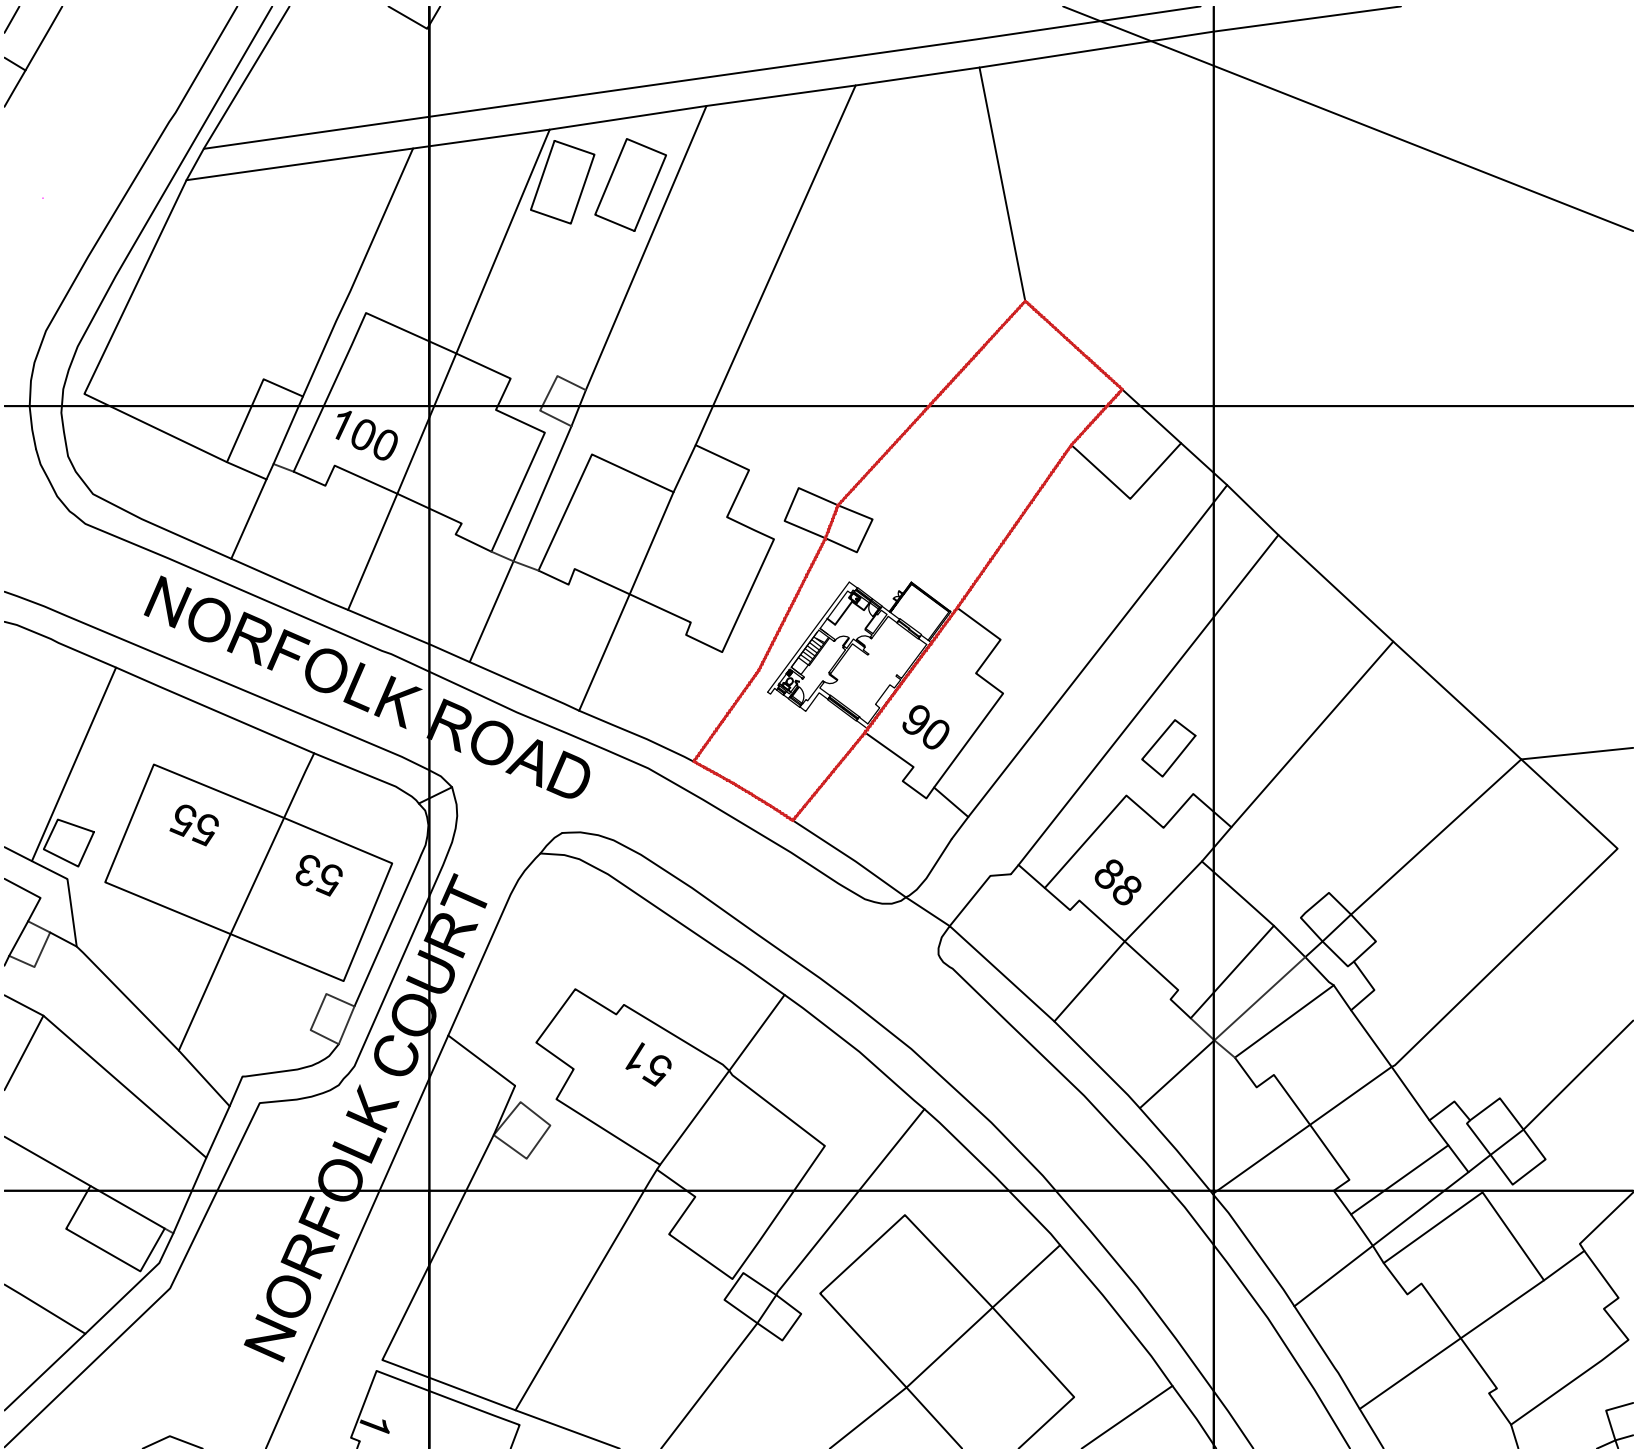

LOCATION PLAN
SCALE 1:500

Notes

- 1. Do not scale drawing. If in doubt contact DMS Architecture Ltd.
- 2. All dimensions are in millimetres unless noted otherwise.
- 3. Not for construction unless otherwise shown.
- 4. When appropriate, this drawing to be read in conjunction with project specific Designers Risk Assessments, produced in accordance with requirements of Regulation 13 of the Construction (Design and Management) Regulations 2007.
- 5. The design shown on this drawing is the property of DMS Architecture Ltd and is not to be used or the drawing copied, communicated or disclosed, in whole or in part, except in accordance with a contract, licence or agreement in writing with DMS Architecture Ltd.

REV.	DATE	DESCRIPTION	DRN.	CKD.
DMS ARCHITECTURE THE OLD POLICE STATION, HIGH STREET NORMANTON, WF6 2AL Tel: 01924 899749 E-mail: mail@dmsarchitecture.co.uk www.dmsarchitecture.co.uk				
PROJECT				
PROPOSED SIDE EXTENSION AND PORCH 92 NORFOLK ROAD GREAT HOUGHTON, BARNSELEY				
TITLE				
EXISTING PLANS				
STAGE				
PLANNING				
PROJECT No. 1633		DRAWING No. A(10)001		REV. -
SCALE VARIES @ A2		DATE FEB 2021		
DRAWN G.E		CHECKED M.S		