



SITE LOCATION

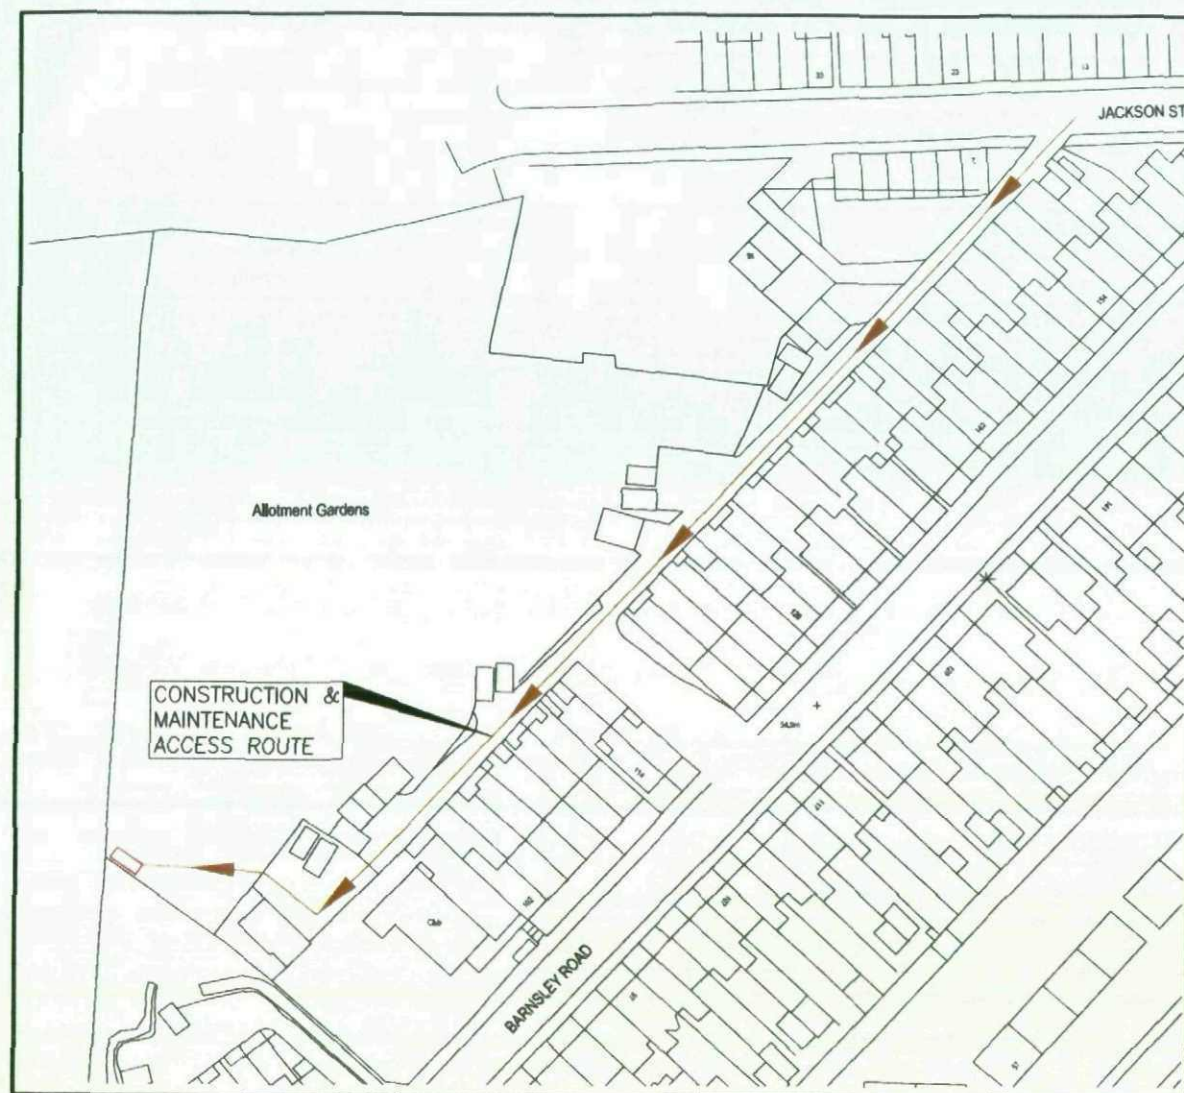

OS PLAN
SCALE 1:1250

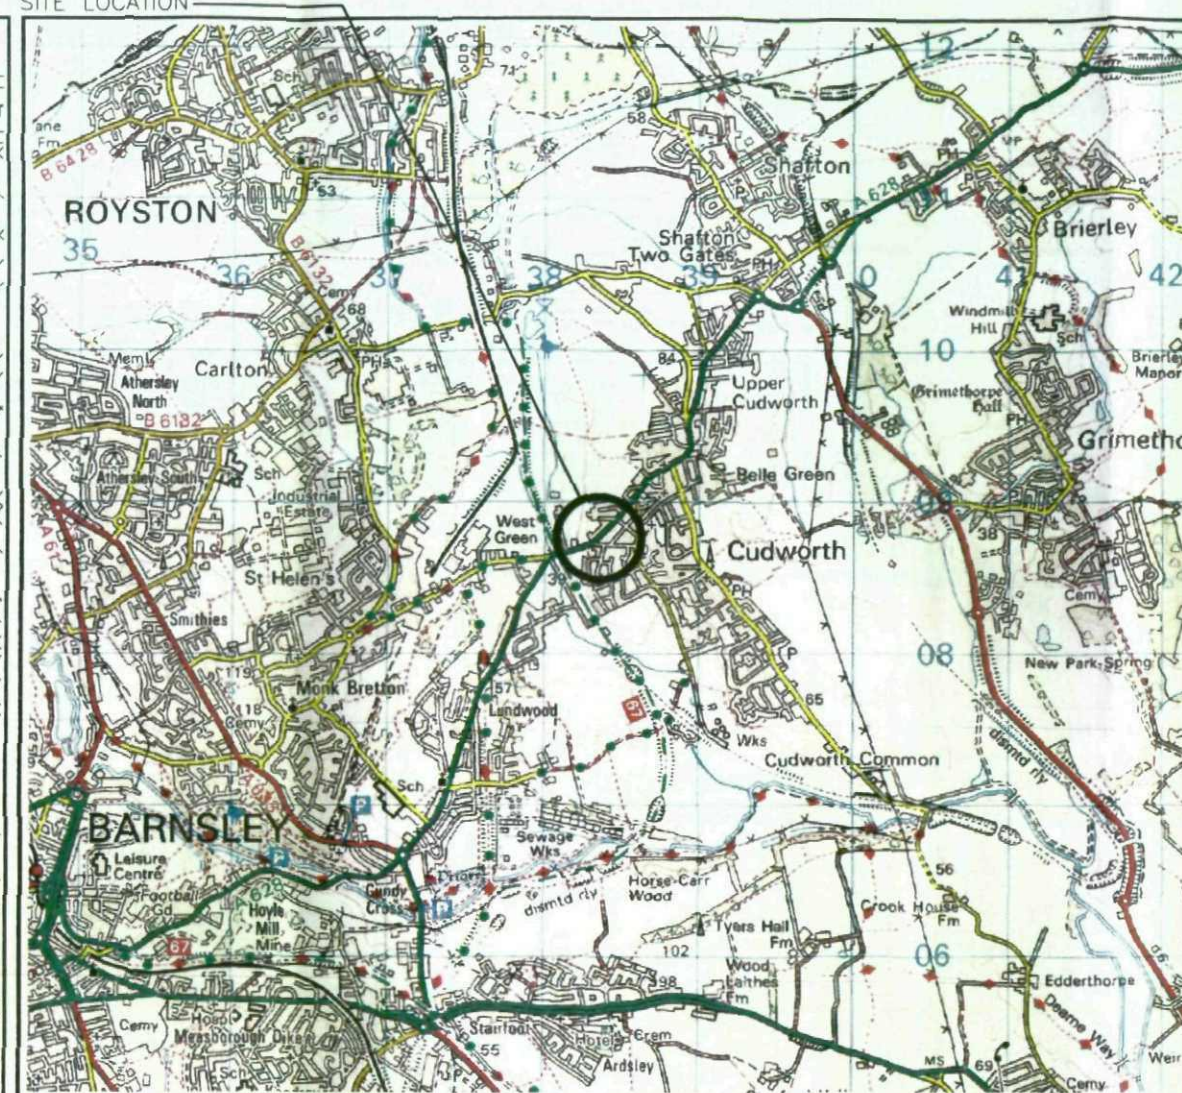

LOCATION PLAN
SCALE 1:50000



- NOTES
1. All dimensions are in millimetres unless stated otherwise.
 2. Site to be provided with adequate safety signage in accordance with o2 standard detail drawing 9391/A

REV	DATE	DESCRIPTION	DRN	CKD
A	24.02.09	PRELIMINARY ISSUE	SB	SdP



O₂ (UK) Ltd, 260 Bath Road,
Slough, Berks SL1 4DX



Hutchinson Street,
Widnes, Cheshire,
WAB 0PZ

Tel : 0151 422 6464
Fax : 0151 495 1688
e-mail : enquiries@
cellular-systems.co.uk





APPROVED CONTRACTOR

PLANNING DRAWING			
SITE ADDRESS: LAND TO REAR OF BARNSELY ROAD (OPT B), CUDWORTH, BARNSELY, S72 8UU.			
DRAWN BY:	SB	CHECKED:	SdP
DATE:	24.02.09	APPROVED:	SEB
SCALE:	AS SHOWN		
DRAWING No.	C59154/PL/001		
TITLE:	LOCATION PLANS		
CELL NAME:	CUDWORTH WEST		
JOB No.	O ₂ CELL ID No.	REV.	
C59154	41299	A	

BASED ON ORDNANCE SURVEY AT 1:1250
WITH THE PERMISSION OF THE CONTROLLER OF
HER MAJESTY'S STATIONERY OFFICE.
© CROWN COPYRIGHT.
LICENCE No. 100038899

SITE N.G.R.
438275 E
408766 N

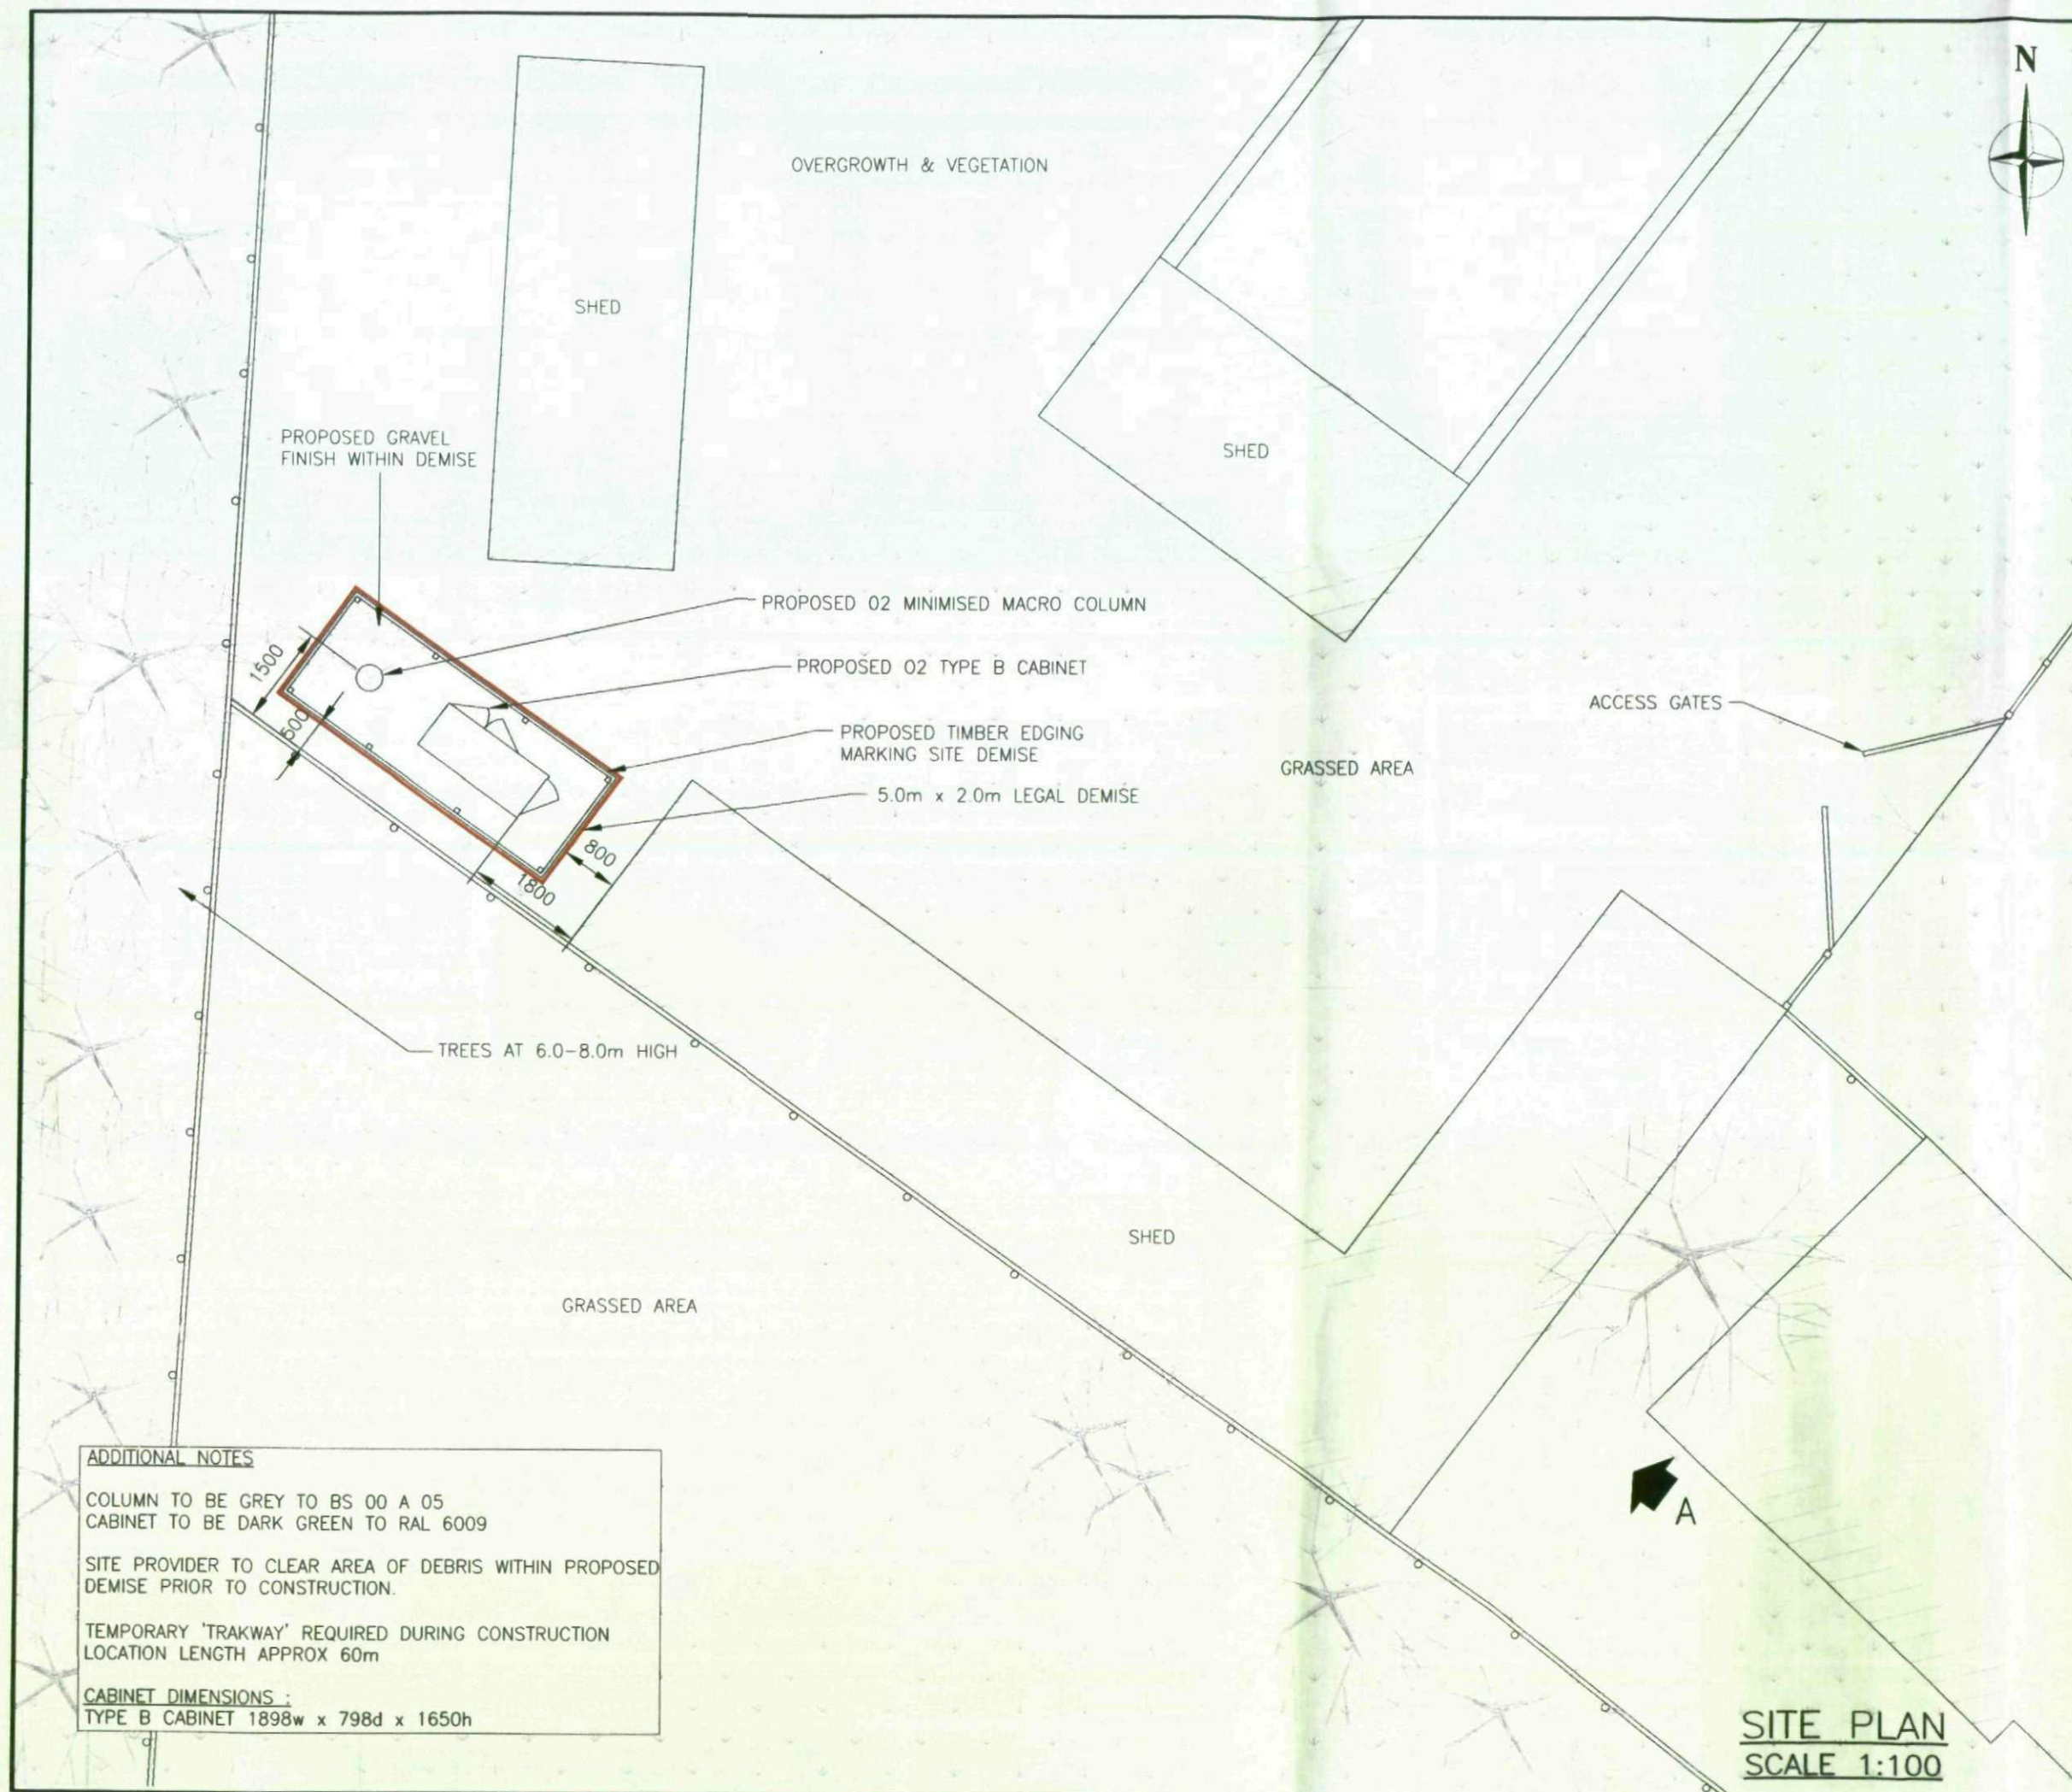

NOTES

- All dimensions are in millimetres unless stated otherwise.
- Site to be provided with adequate safety signage in accordance with o2 standard detail drawing 9391/A

O2 TRANSMISSION DETAILS

NO.	SIZE	HEIGHT	TYPE	ORIENTATION
PROPOSED TRANSMISSION LINK PROVIDED BY BT				

PROPOSED O2 ANTENNA DETAILS

NO.	SIZE	HEIGHT	TYPE	ORIENTATION	JUMPER LENGTH	JUMPER TYPE
ANT 1	2.2m	13.9m	JAYBEAM 165XV10UR22J	60°	6.0m	1/2"
ANT 2	2.2m	13.9m	JAYBEAM 165XV10UR22J	180°	6.0m	1/2"
ANT 3	2.2m	13.9m	JAYBEAM 165XV10UR22J	300°	6.0m	1/2"
ANT 4	TBC	TBC	FUTURE ANTENNAS	-	-	-
ANT 5	TBC	TBC	FUTURE ANTENNAS	-	-	-
ANT 6	TBC	TBC	FUTURE ANTENNAS	-	-	-

ANTENNA HEIGHT IS MEASURED TO CENTRE OF ANTENNA
FEEDER LENGTHS FROM CABIN/CABINET TO EACH ANTENNA

The proposed installation is compliant with ICNIRP recommendations.
(Designed in accordance with O2(UK) Datasheet 064 latest issue)

Certified by O2(UK) Build Manager Name Signature Date

REV	DATE	DESCRIPTION	DRN	CKD
A	24.02.09	PRELIMINARY ISSUE	SB	SdP

O₂

O2 (UK) Ltd, 260 Bath Road,
Slough, Berks SL1 4DX

CSL
Cellular Systems Limited

Hutchinson Street,
Widnes, Cheshire.
WAB OPZ

Tel : 0151 422 6464
Fax : 0151 495 1688
e-mail : enquiries@
cellular-systems.co.uk



PLANNING DRAWING

SITE ADDRESS:
LAND TO REAR OF BARNSLEY ROAD
(OPT B),
CUDWORTH,
BARNSLEY, S72 8UU.

DRAWN BY:	SB	CHECKED:	SdP
DATE:	24.02.09	APPROVED:	SEB
SCALE:	1:100		
DRAWING No.	C59154/PL/002		
TITLE:	SITE PLAN		
CELL NAME:	CUDWORTH WEST		

JOB No.	O2 CELL ID No.	REV.
C59154	41299	A

ADDITIONAL NOTES

COLUMN TO BE GREY TO BS 00 A 05
CABINET TO BE DARK GREEN TO RAL 6009


SITE PROVIDER TO CLEAR AREA OF DEBRIS WITHIN PROPOSED
DEMISE PRIOR TO CONSTRUCTION.

TEMPORARY 'TRAKWAY' REQUIRED DURING CONSTRUCTION
LOCATION LENGTH APPROX 60m

CABINET DIMENSIONS :

TYPE B CABINET 1898w x 798d x 1650h

SITE PLAN
SCALE 1:100

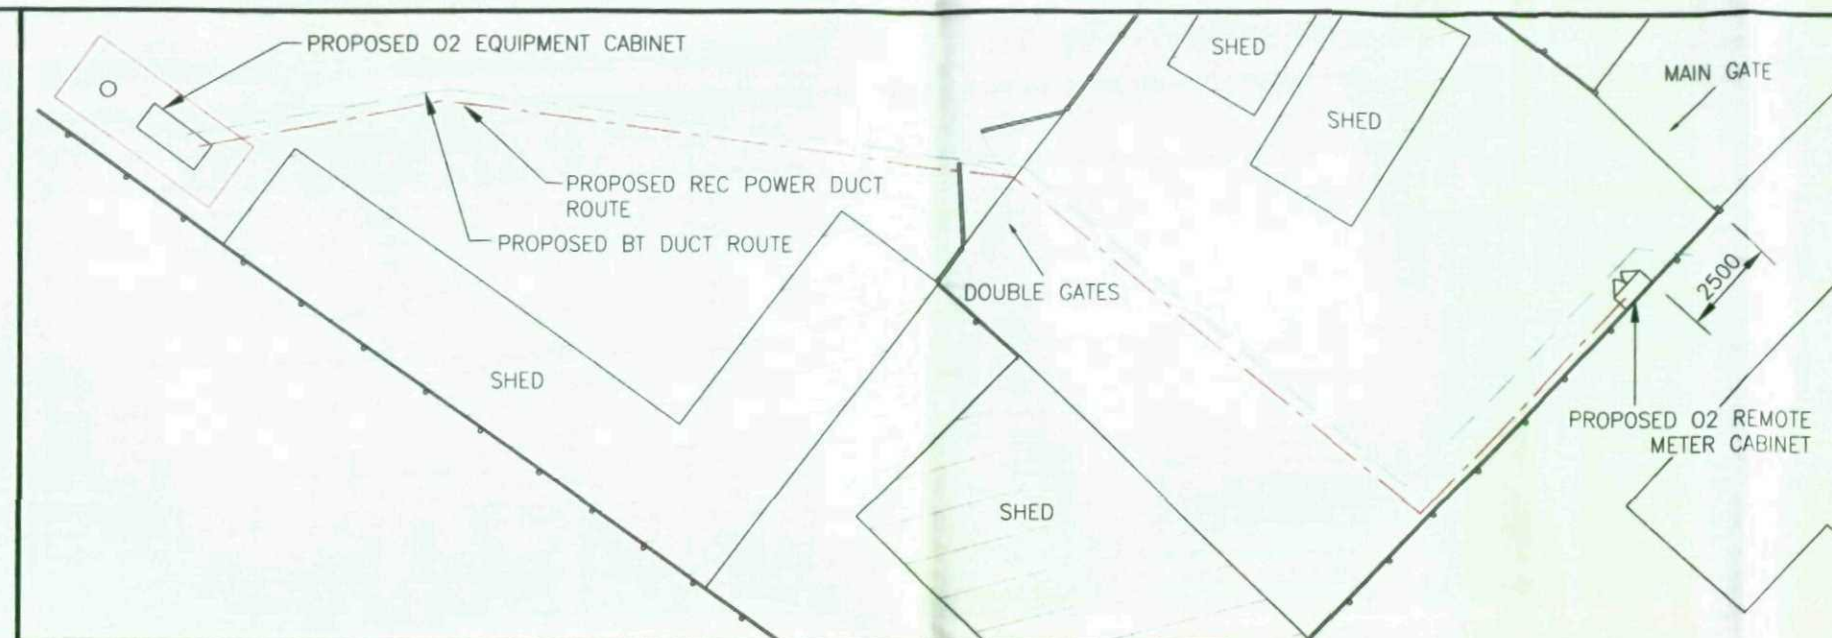

POWER & COMMS ROUTE
SCALE 1:200

- NOTES**
1. All dimensions are in millimetres unless stated otherwise.
 2. Site to be provided with adequate safety signage in accordance with o2 standard detail drawing 9391/A

REV	DATE	DESCRIPTION	DRN	CKD
A	24.02.09	PRELIMINARY ISSUE	SB	SdP

O₂

O₂ (UK) Ltd, 260 Bath Road,
Slough, Berks SL1 4DX

CSL
Cellular Systems Limited

Hutchinson Street,
Widnes, Cheshire.
WA8 0PZ

Tel : 0151 422 6464
Fax : 0151 495 1688
e-mail : enquiries@
cellular-systems.co.uk




PLANNING DRAWING

SITE ADDRESS:
LAND TO REAR OF BARNSLEY ROAD
(OPT B),
CUDWORTH,
BARNSLEY, S72 8UU.

DRAWN BY:	SB	CHECKED:	SdP
DATE:	23.02.09	APPROVED:	SEB
SCALE:	1:100, 1:200		
DRAWING No.	C59154/PL/003		
TITLE:	ELEVATION A		
CELL NAME:	CUDWORTH WEST		

JOB No.	O ₂ CELL ID No.	REV.
C59154	41200	A

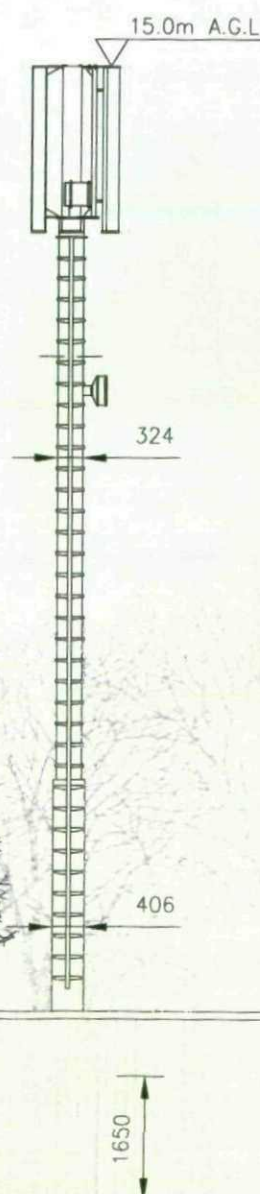

ELEVATION 'A'
SCALE 1:100