


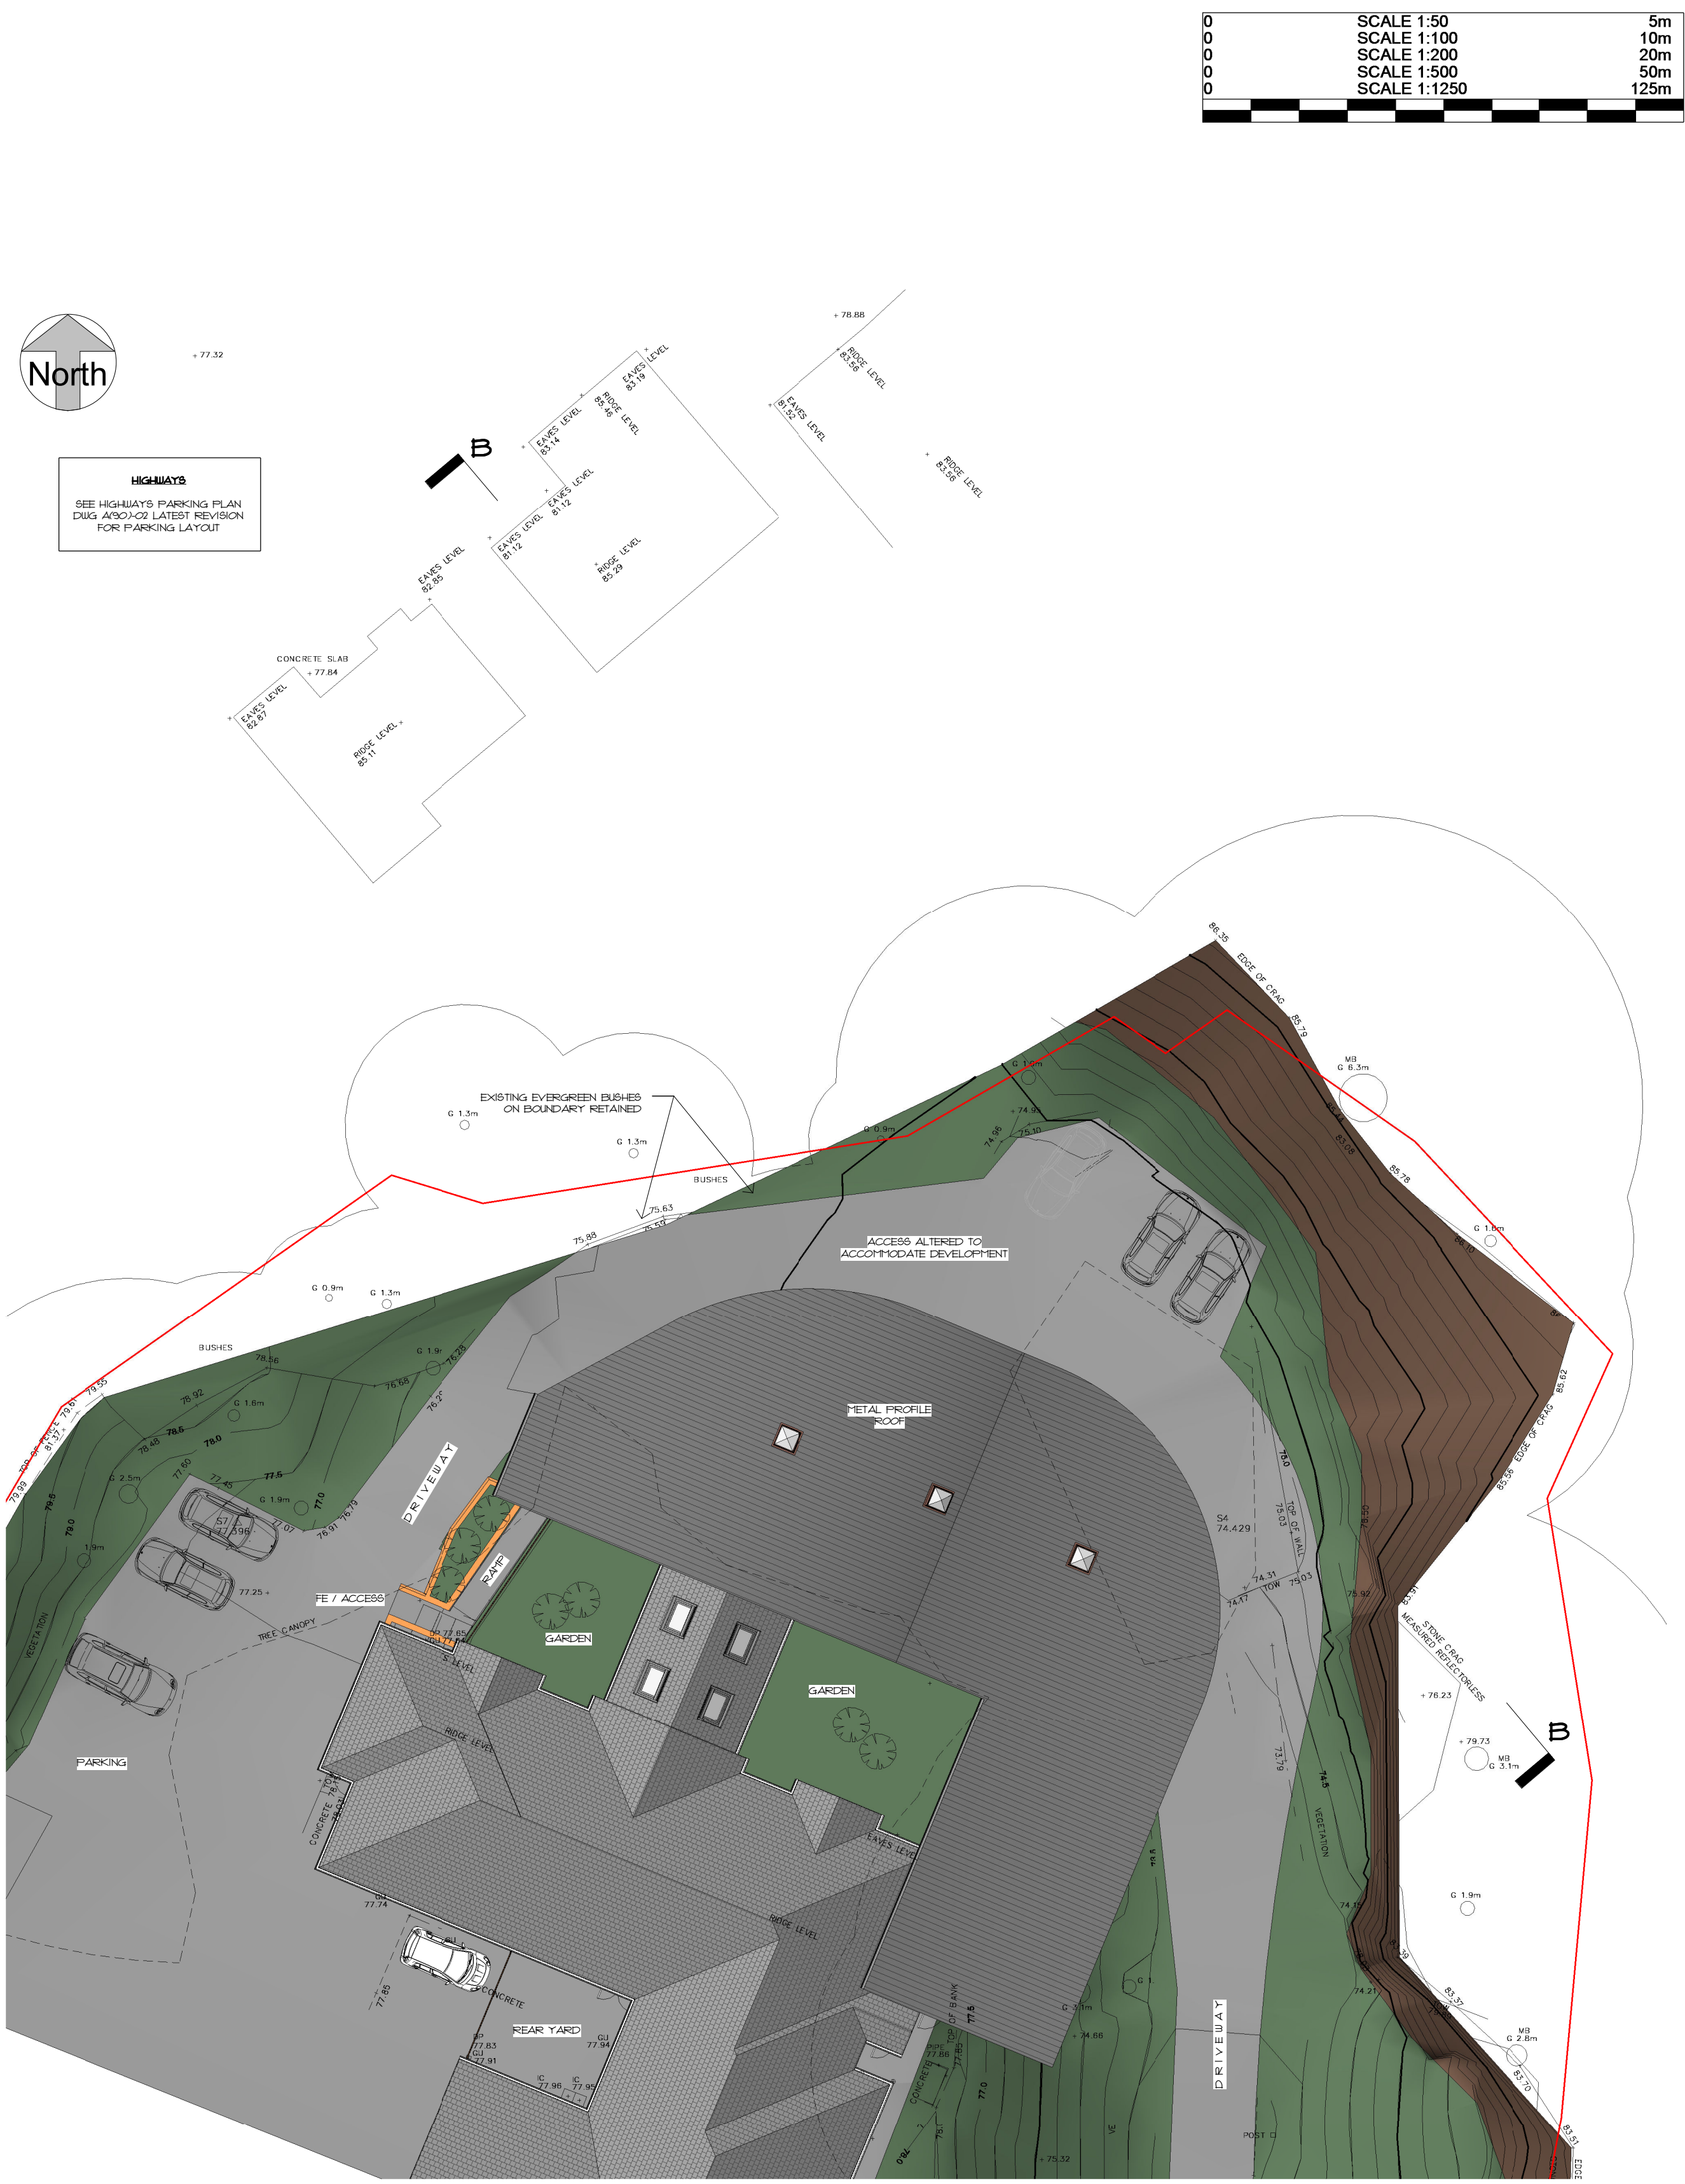

Site Plan
1 : 200

0	SCALE 1:50	5m
0	SCALE 1:100	10m
0	SCALE 1:200	20m
0	SCALE 1:500	50m
0	SCALE 1:1250	125m



Cadvis3d
...making dreams happen
ARCHITECTURAL DESIGN SERVICES
Tel: 01484 937123 / 07955 898269
Email: info@cadvis3d.co.uk

The Towers, 237 Wakefield Rd, Lepton,
Huddersfield, West Yorkshire, HD8 0DH

3-5 Wormalds Yard, 1st Floor, King Street
Huddersfield, West Yorkshire, HD1 2QR
www.cadvis3d.co.uk

project

Residential Care Home Extension,
Autumn House Care Home, 2
Station Rd, Worsbrough, Barnsley
S70 4SY

title

Proposed Site Plan

client

Autumn House Care Home

rev	date	dr	app	notes	apprv
scale	1 : 200			PSI	AH
date	MAY 2017			path	
status				PLANNING	
job no	1639			dwg no	rev
				A(90)-01	A

A 05/05/17 PSI PSI ADDITIONAL DETAILS ADDED 4 BUILDING REVISED TO SUIT

This drawing may not be copied without written prior permission