




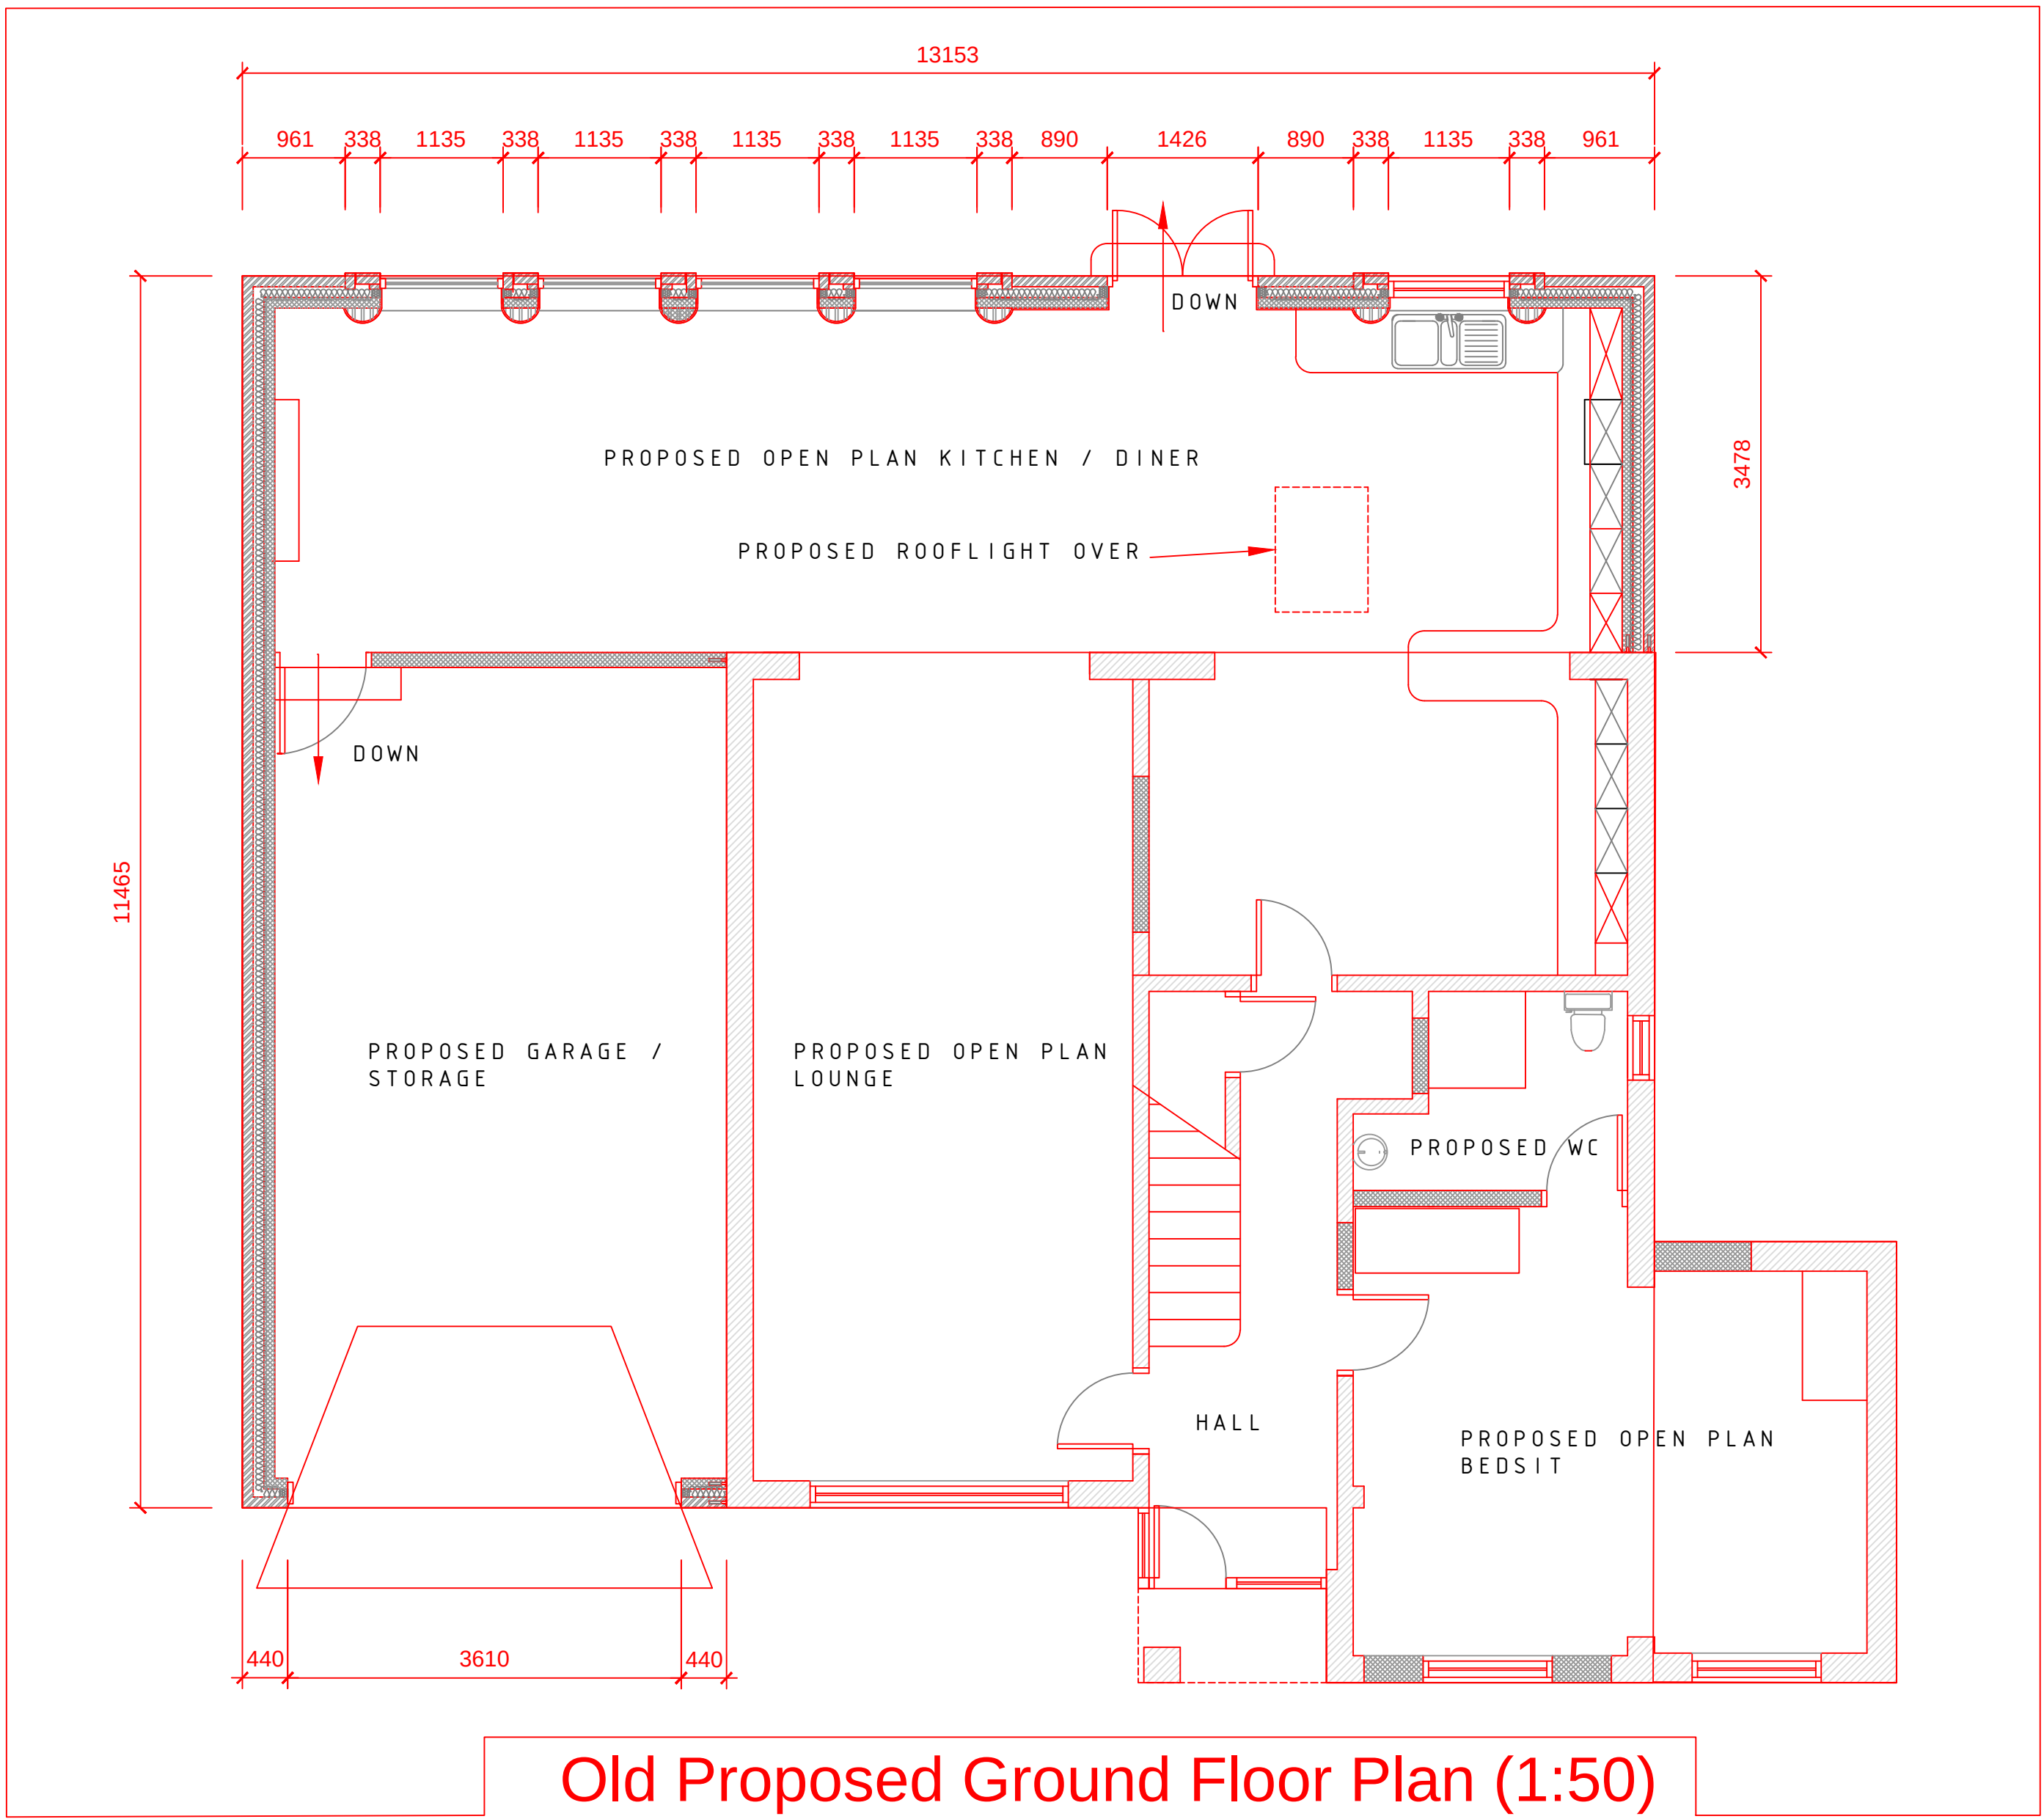


Old Proposed Ground Floor Plan (1:50)

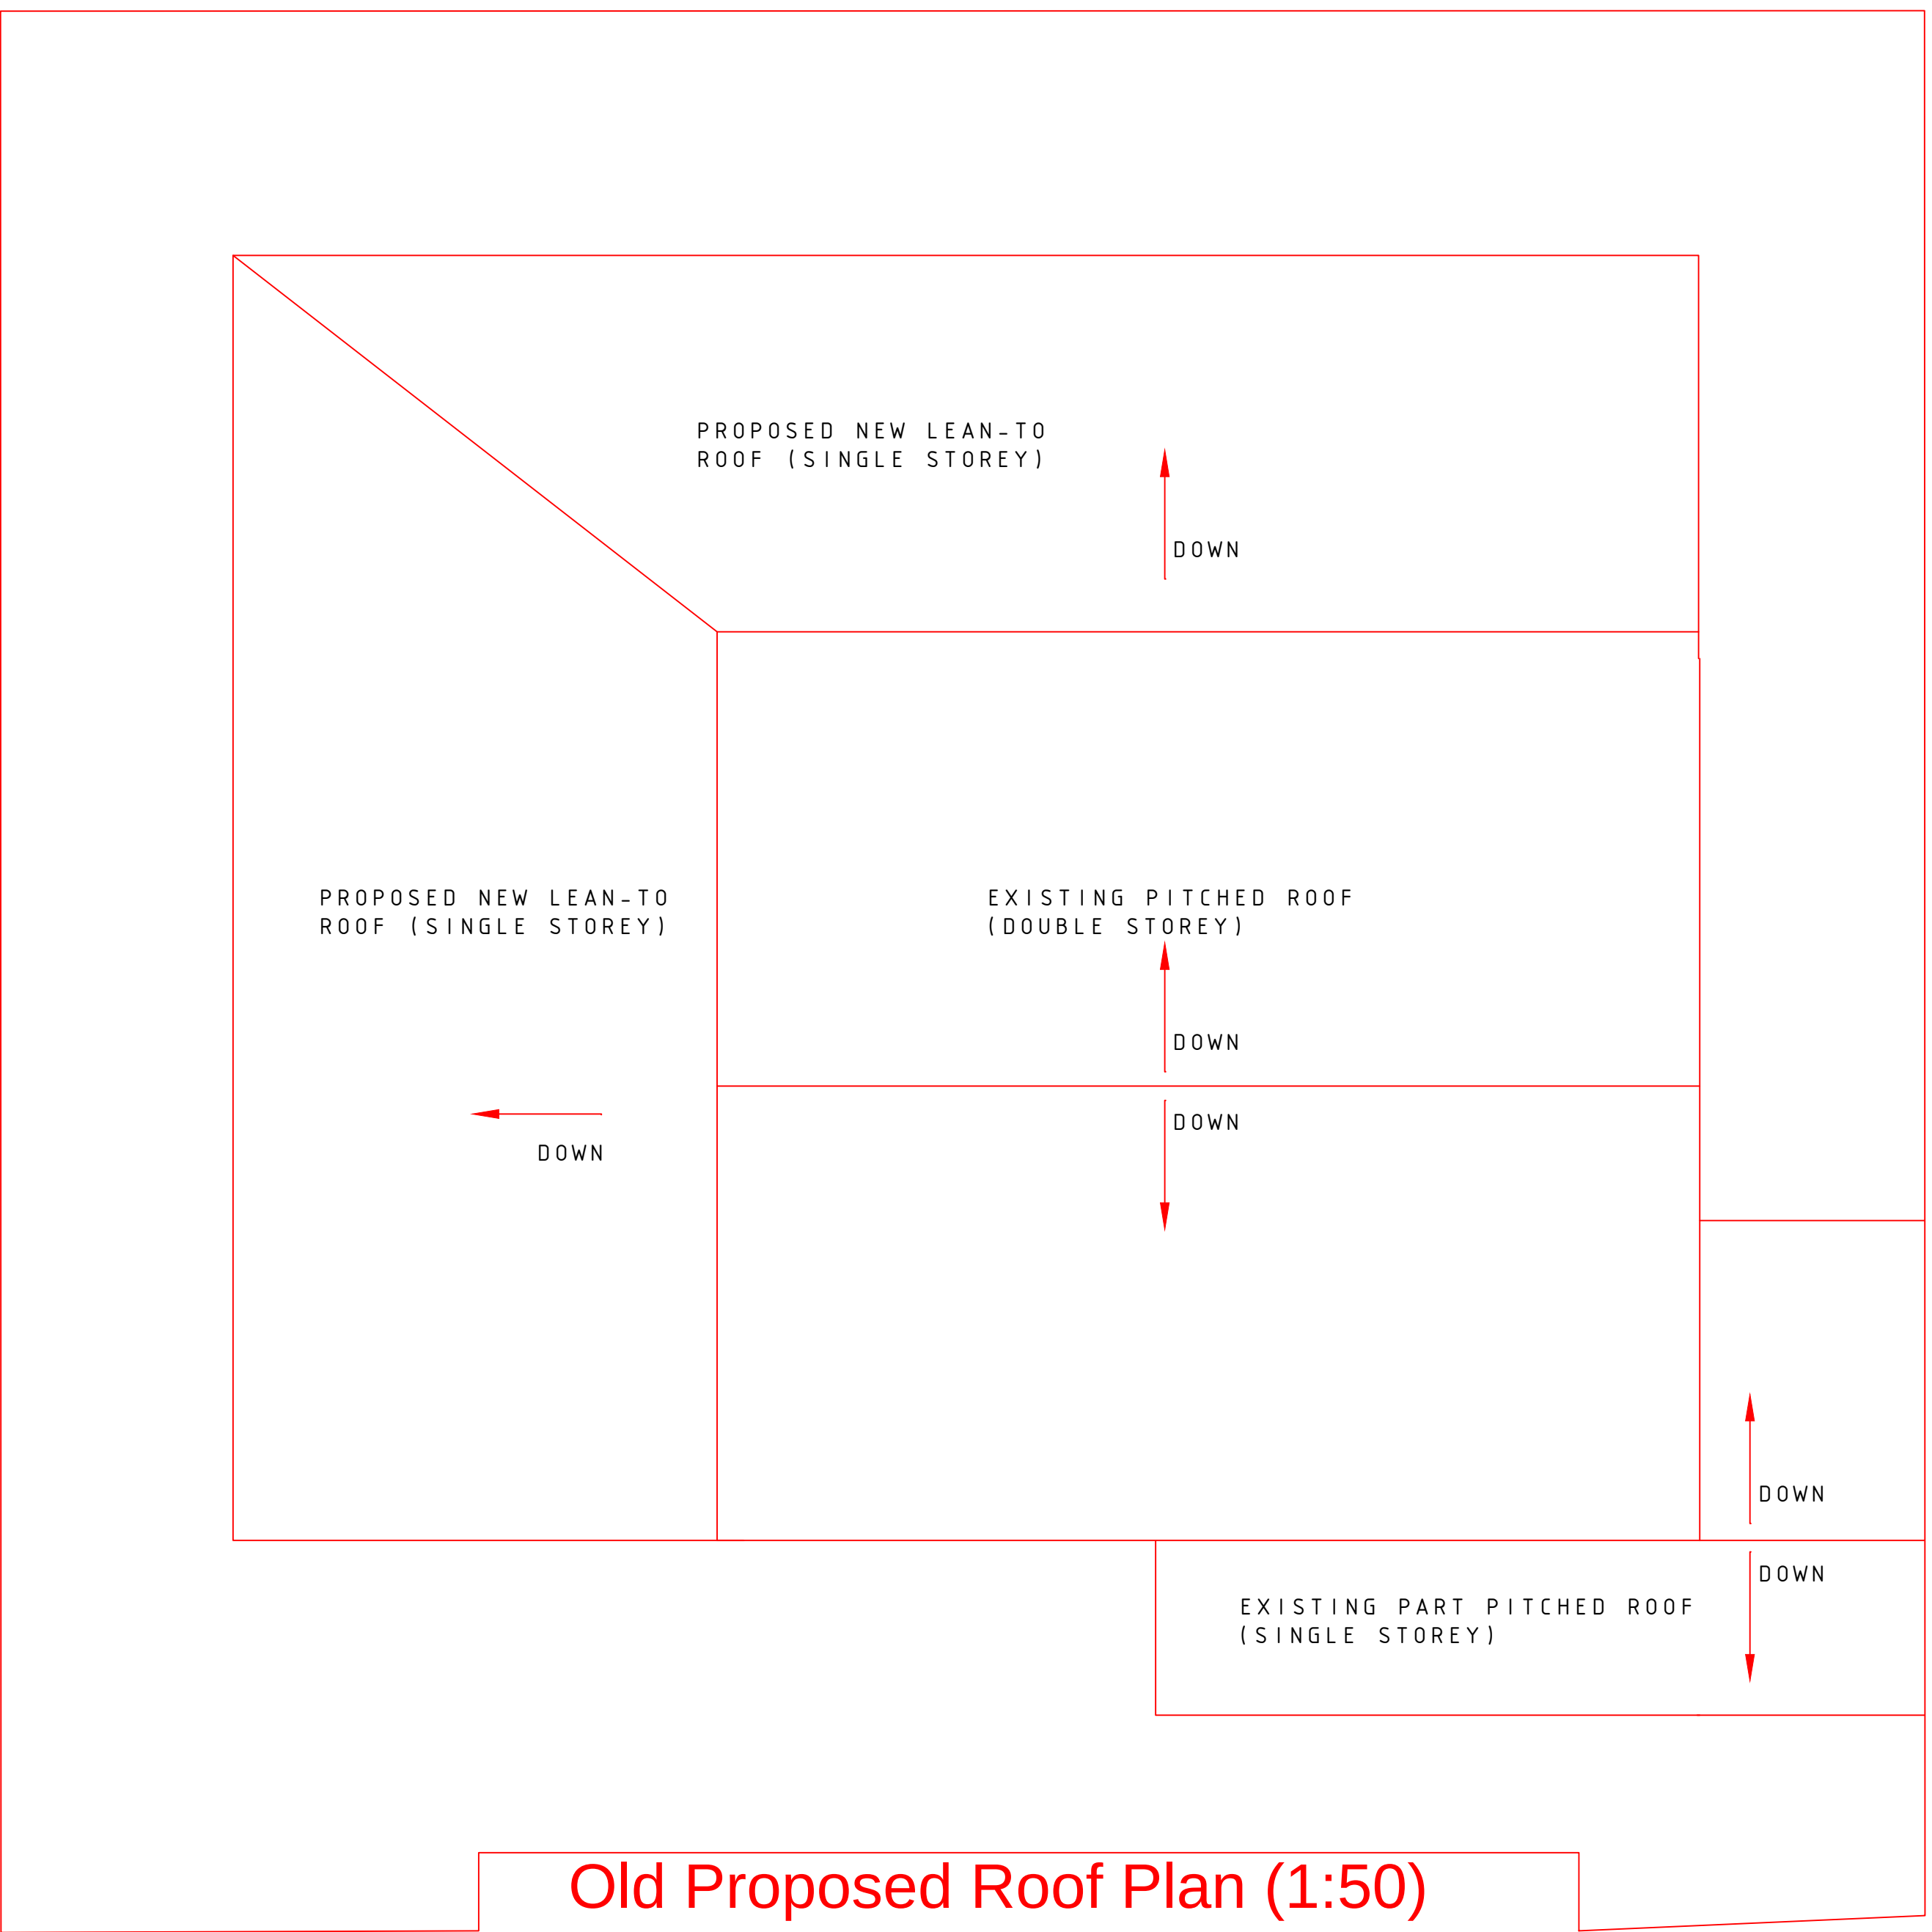


Old Proposed Roof Plan (1:50)

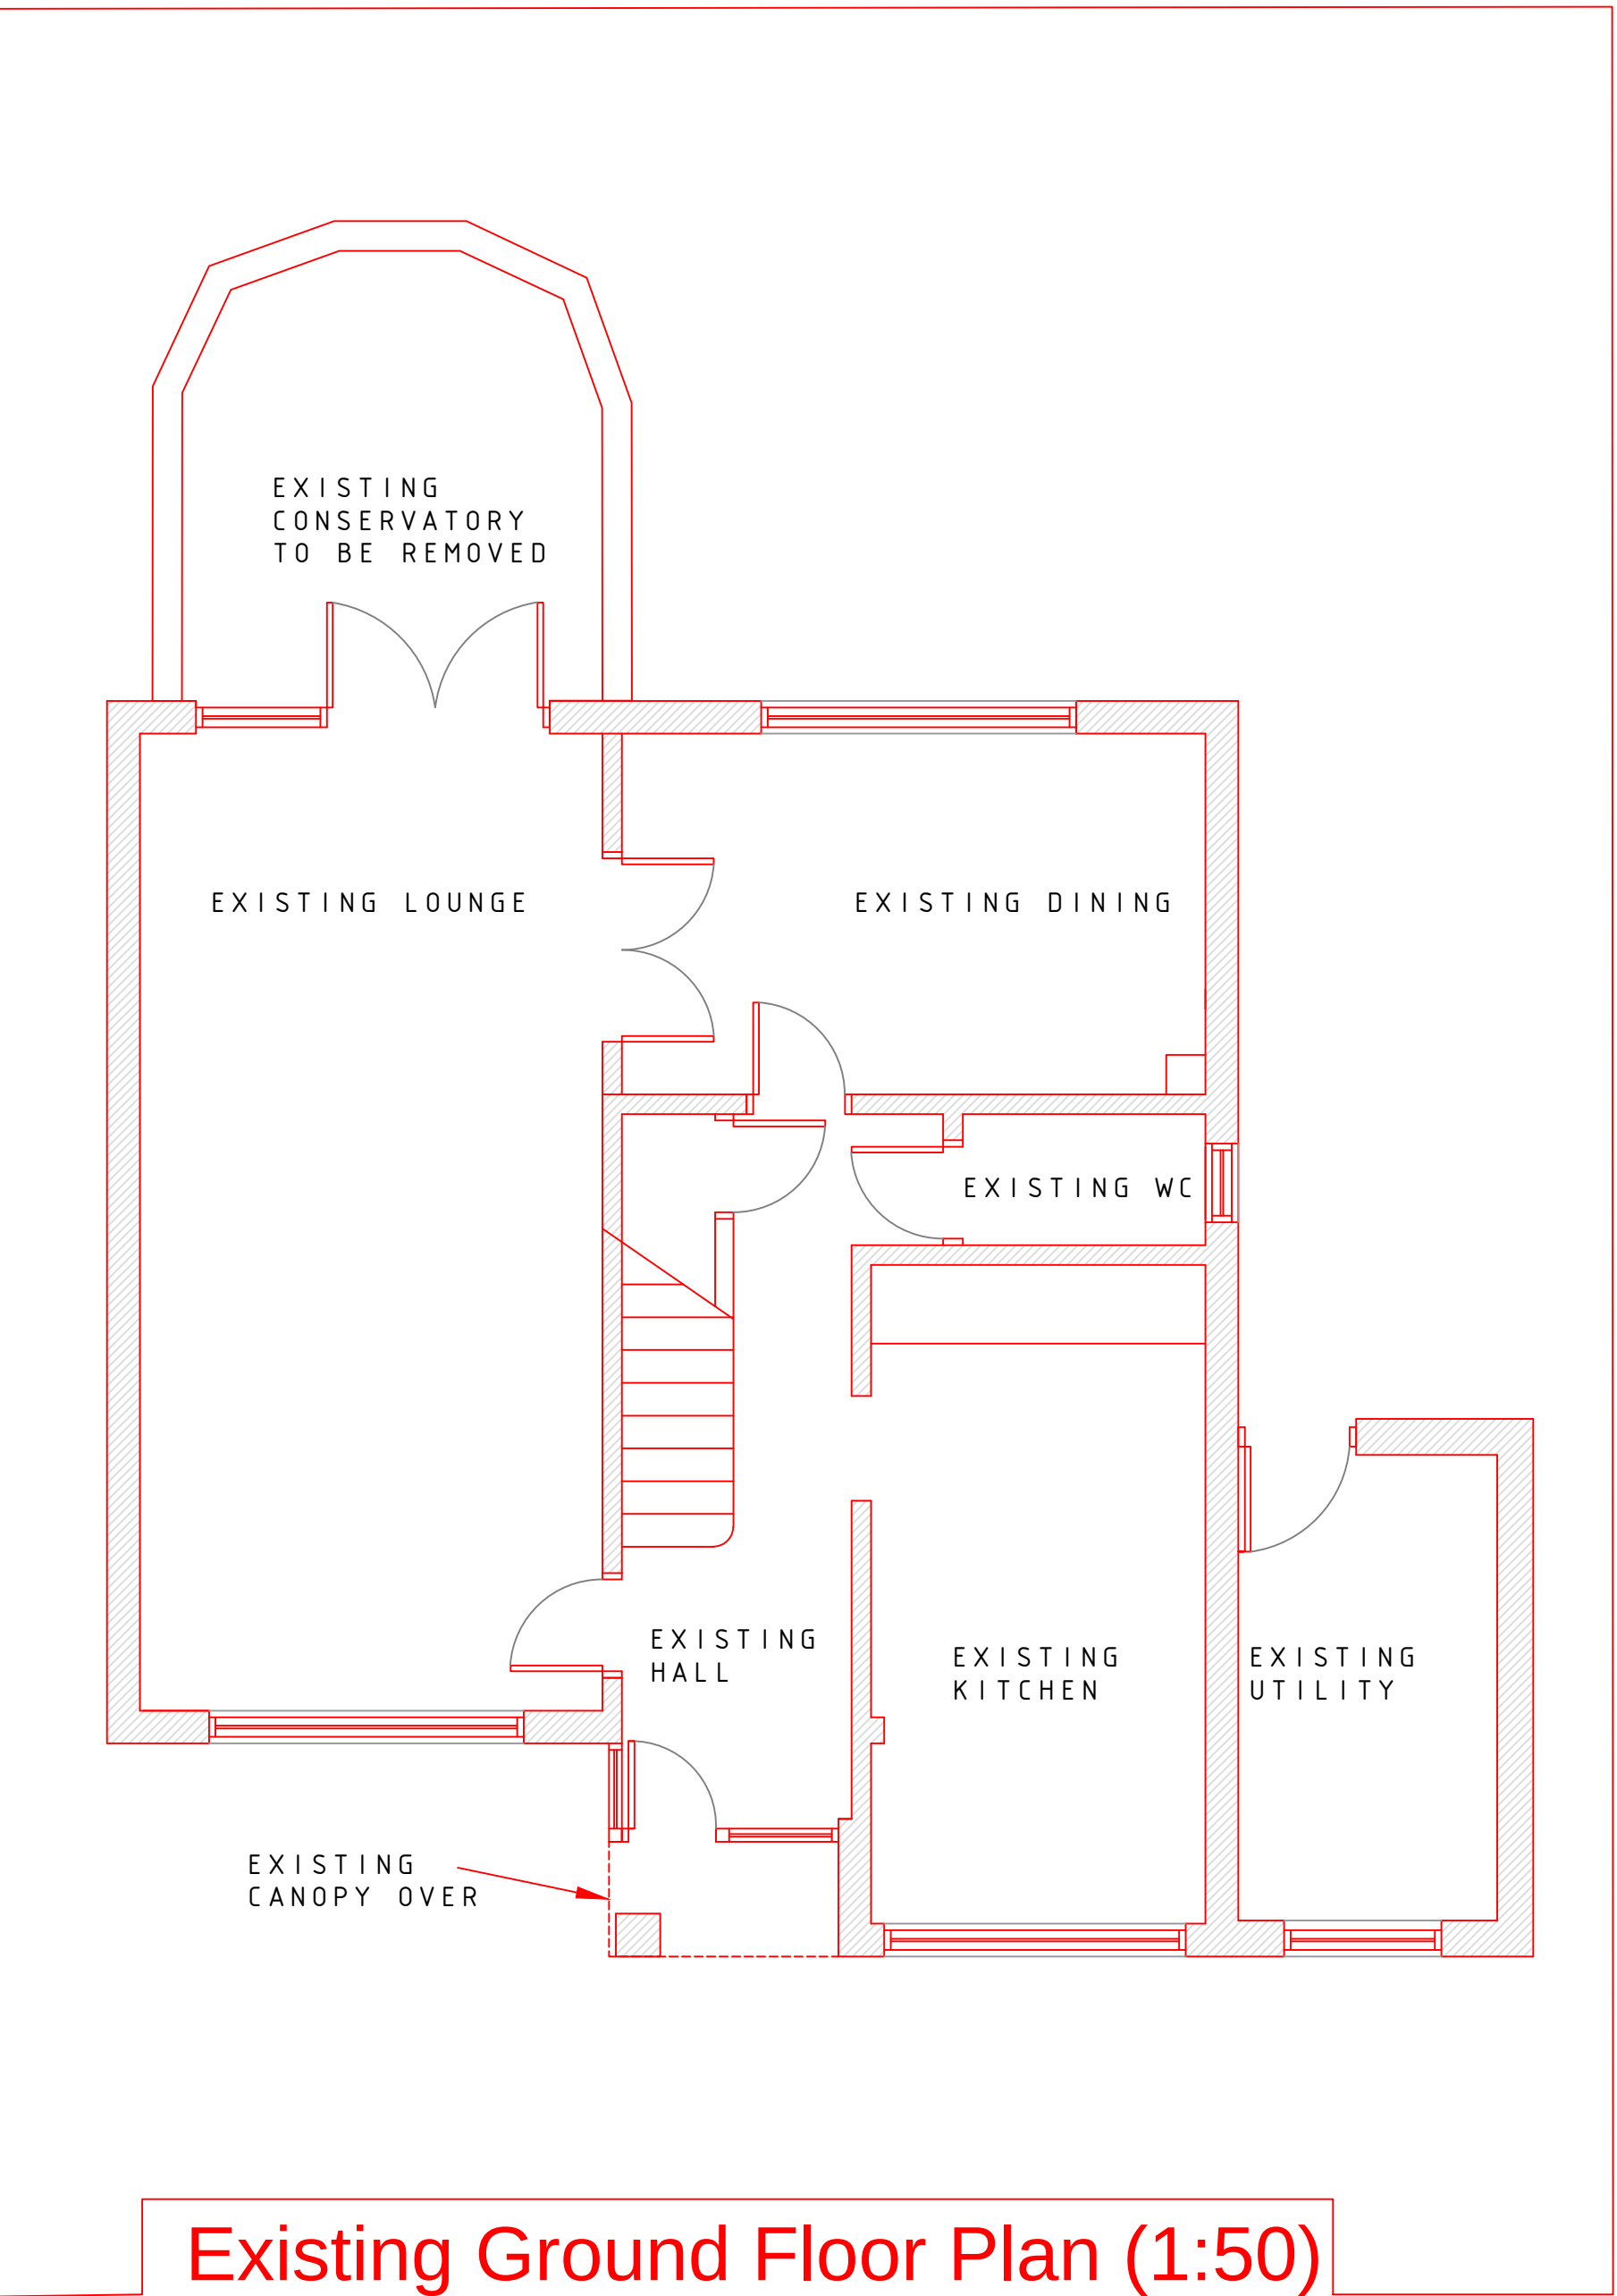

Existing Ground Floor Plan (1:50)

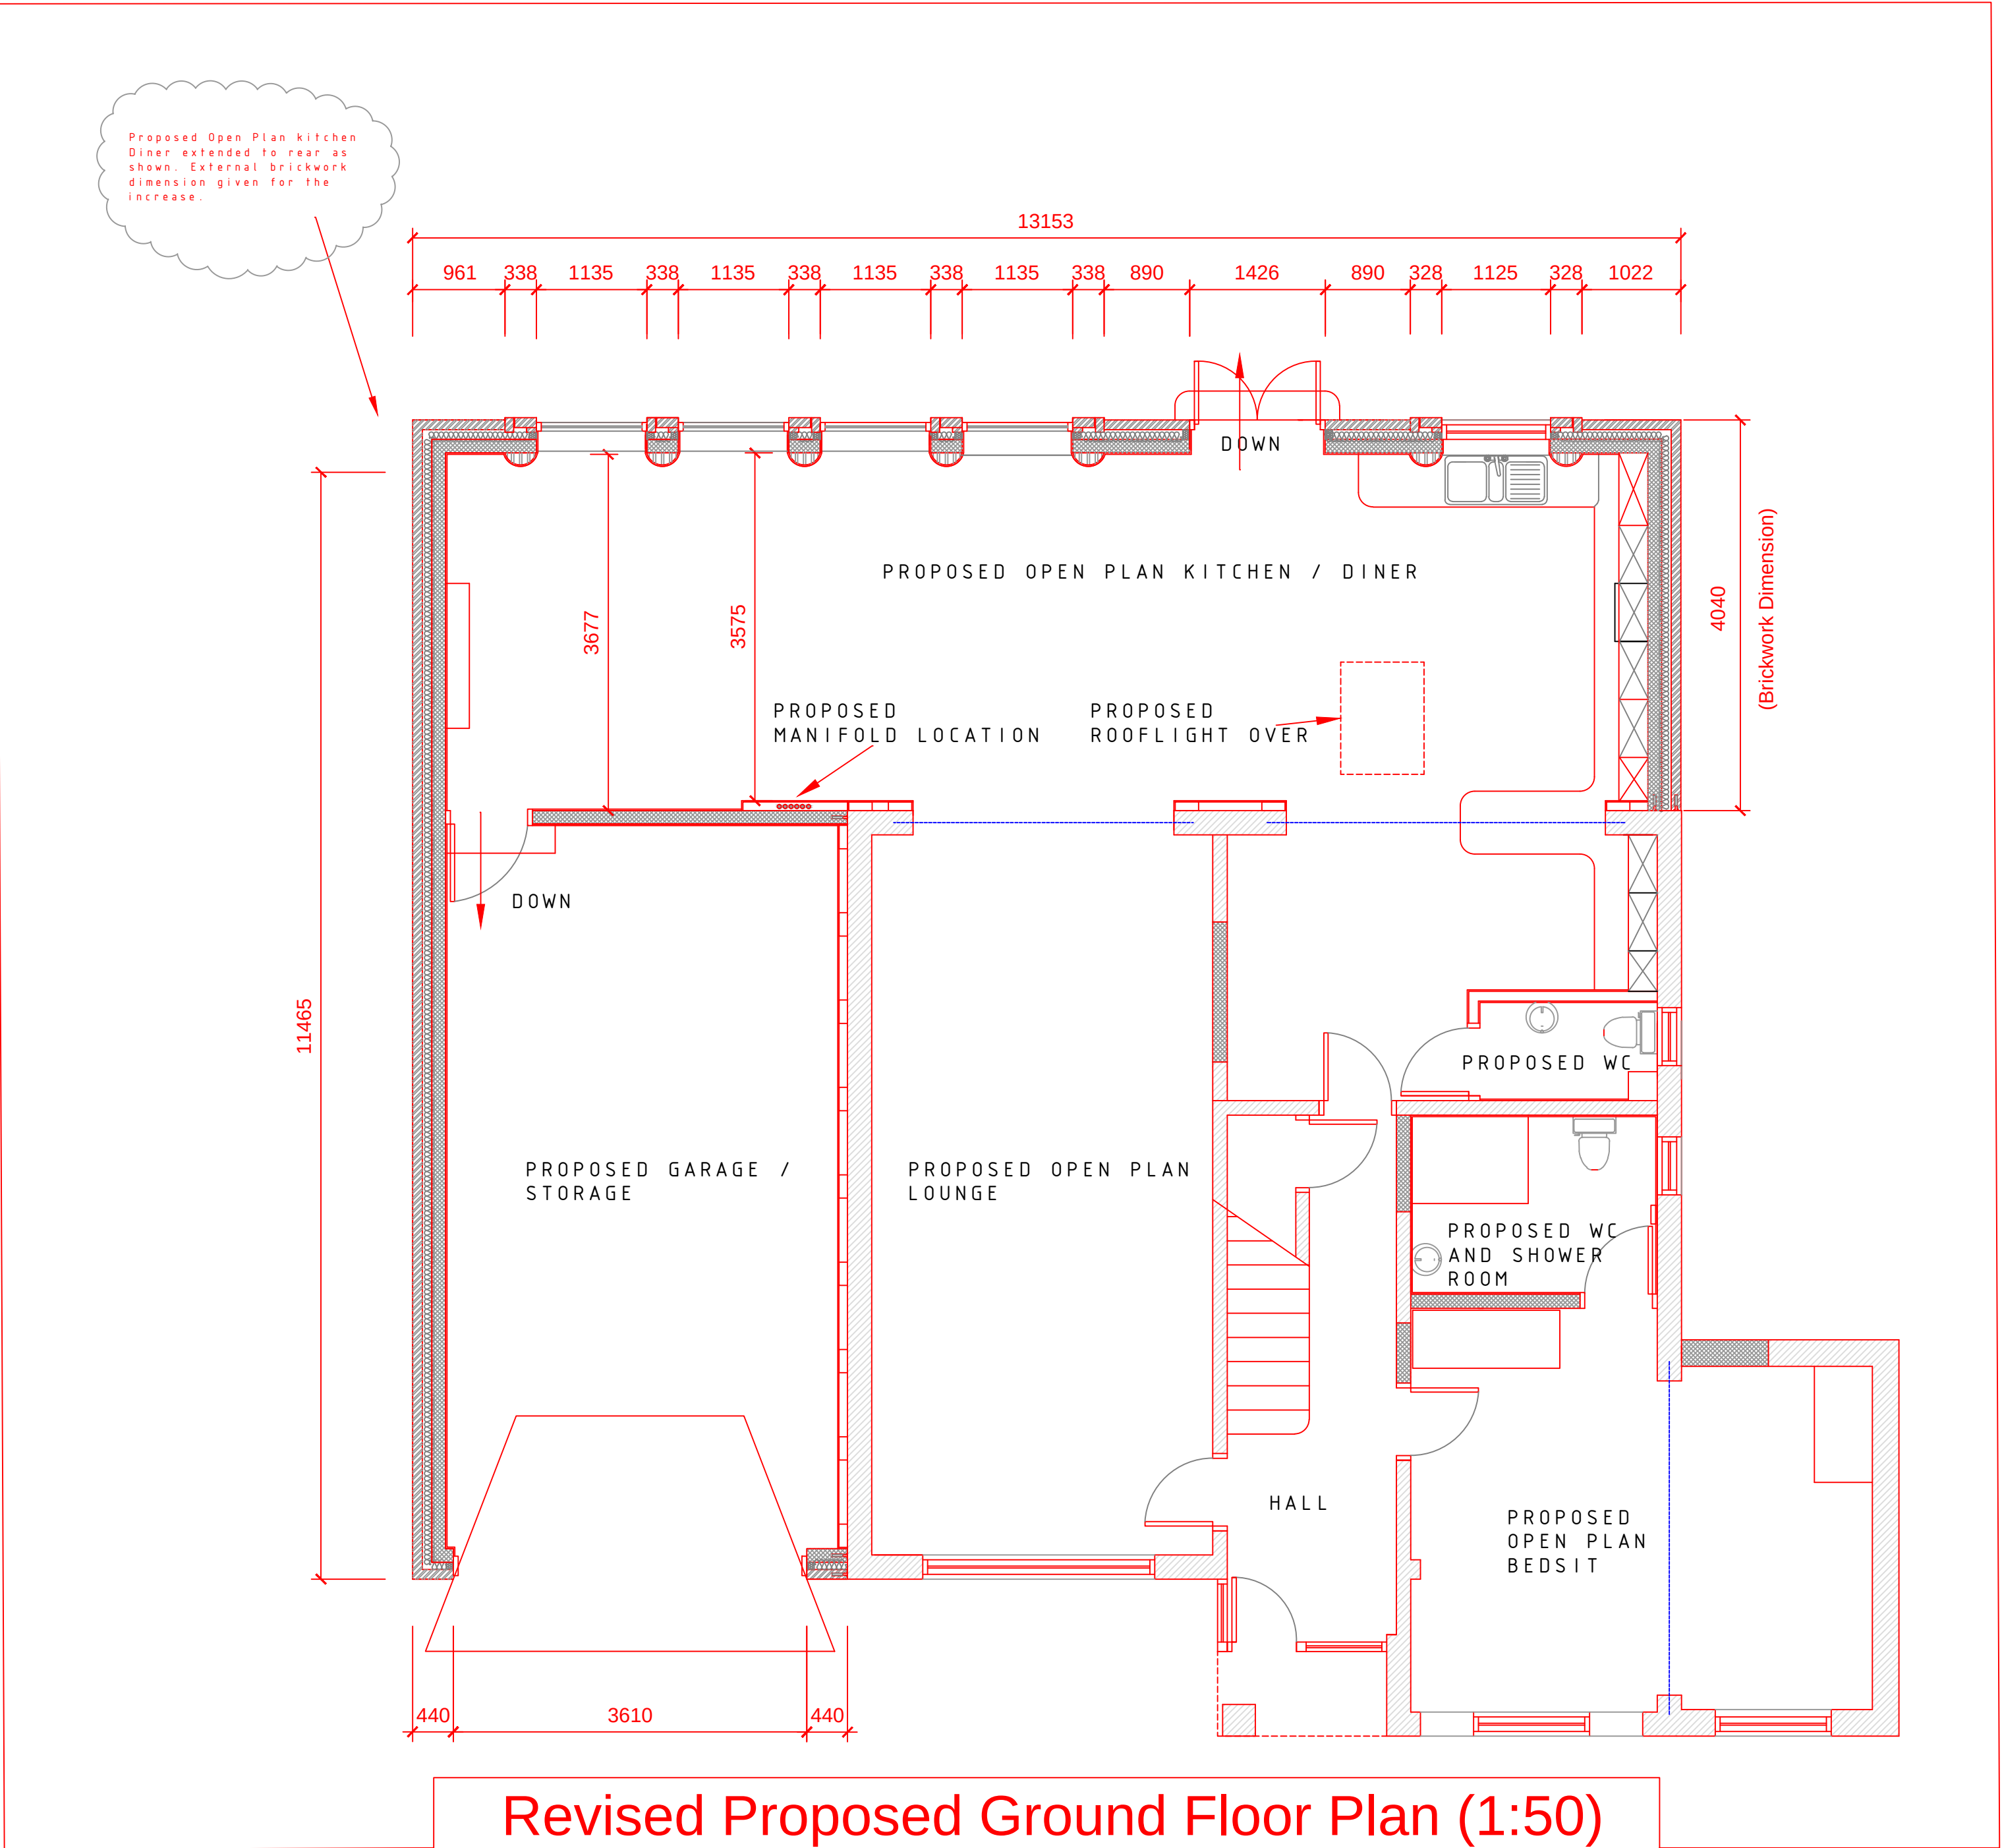

Revised Proposed Ground Floor Plan (1:50)

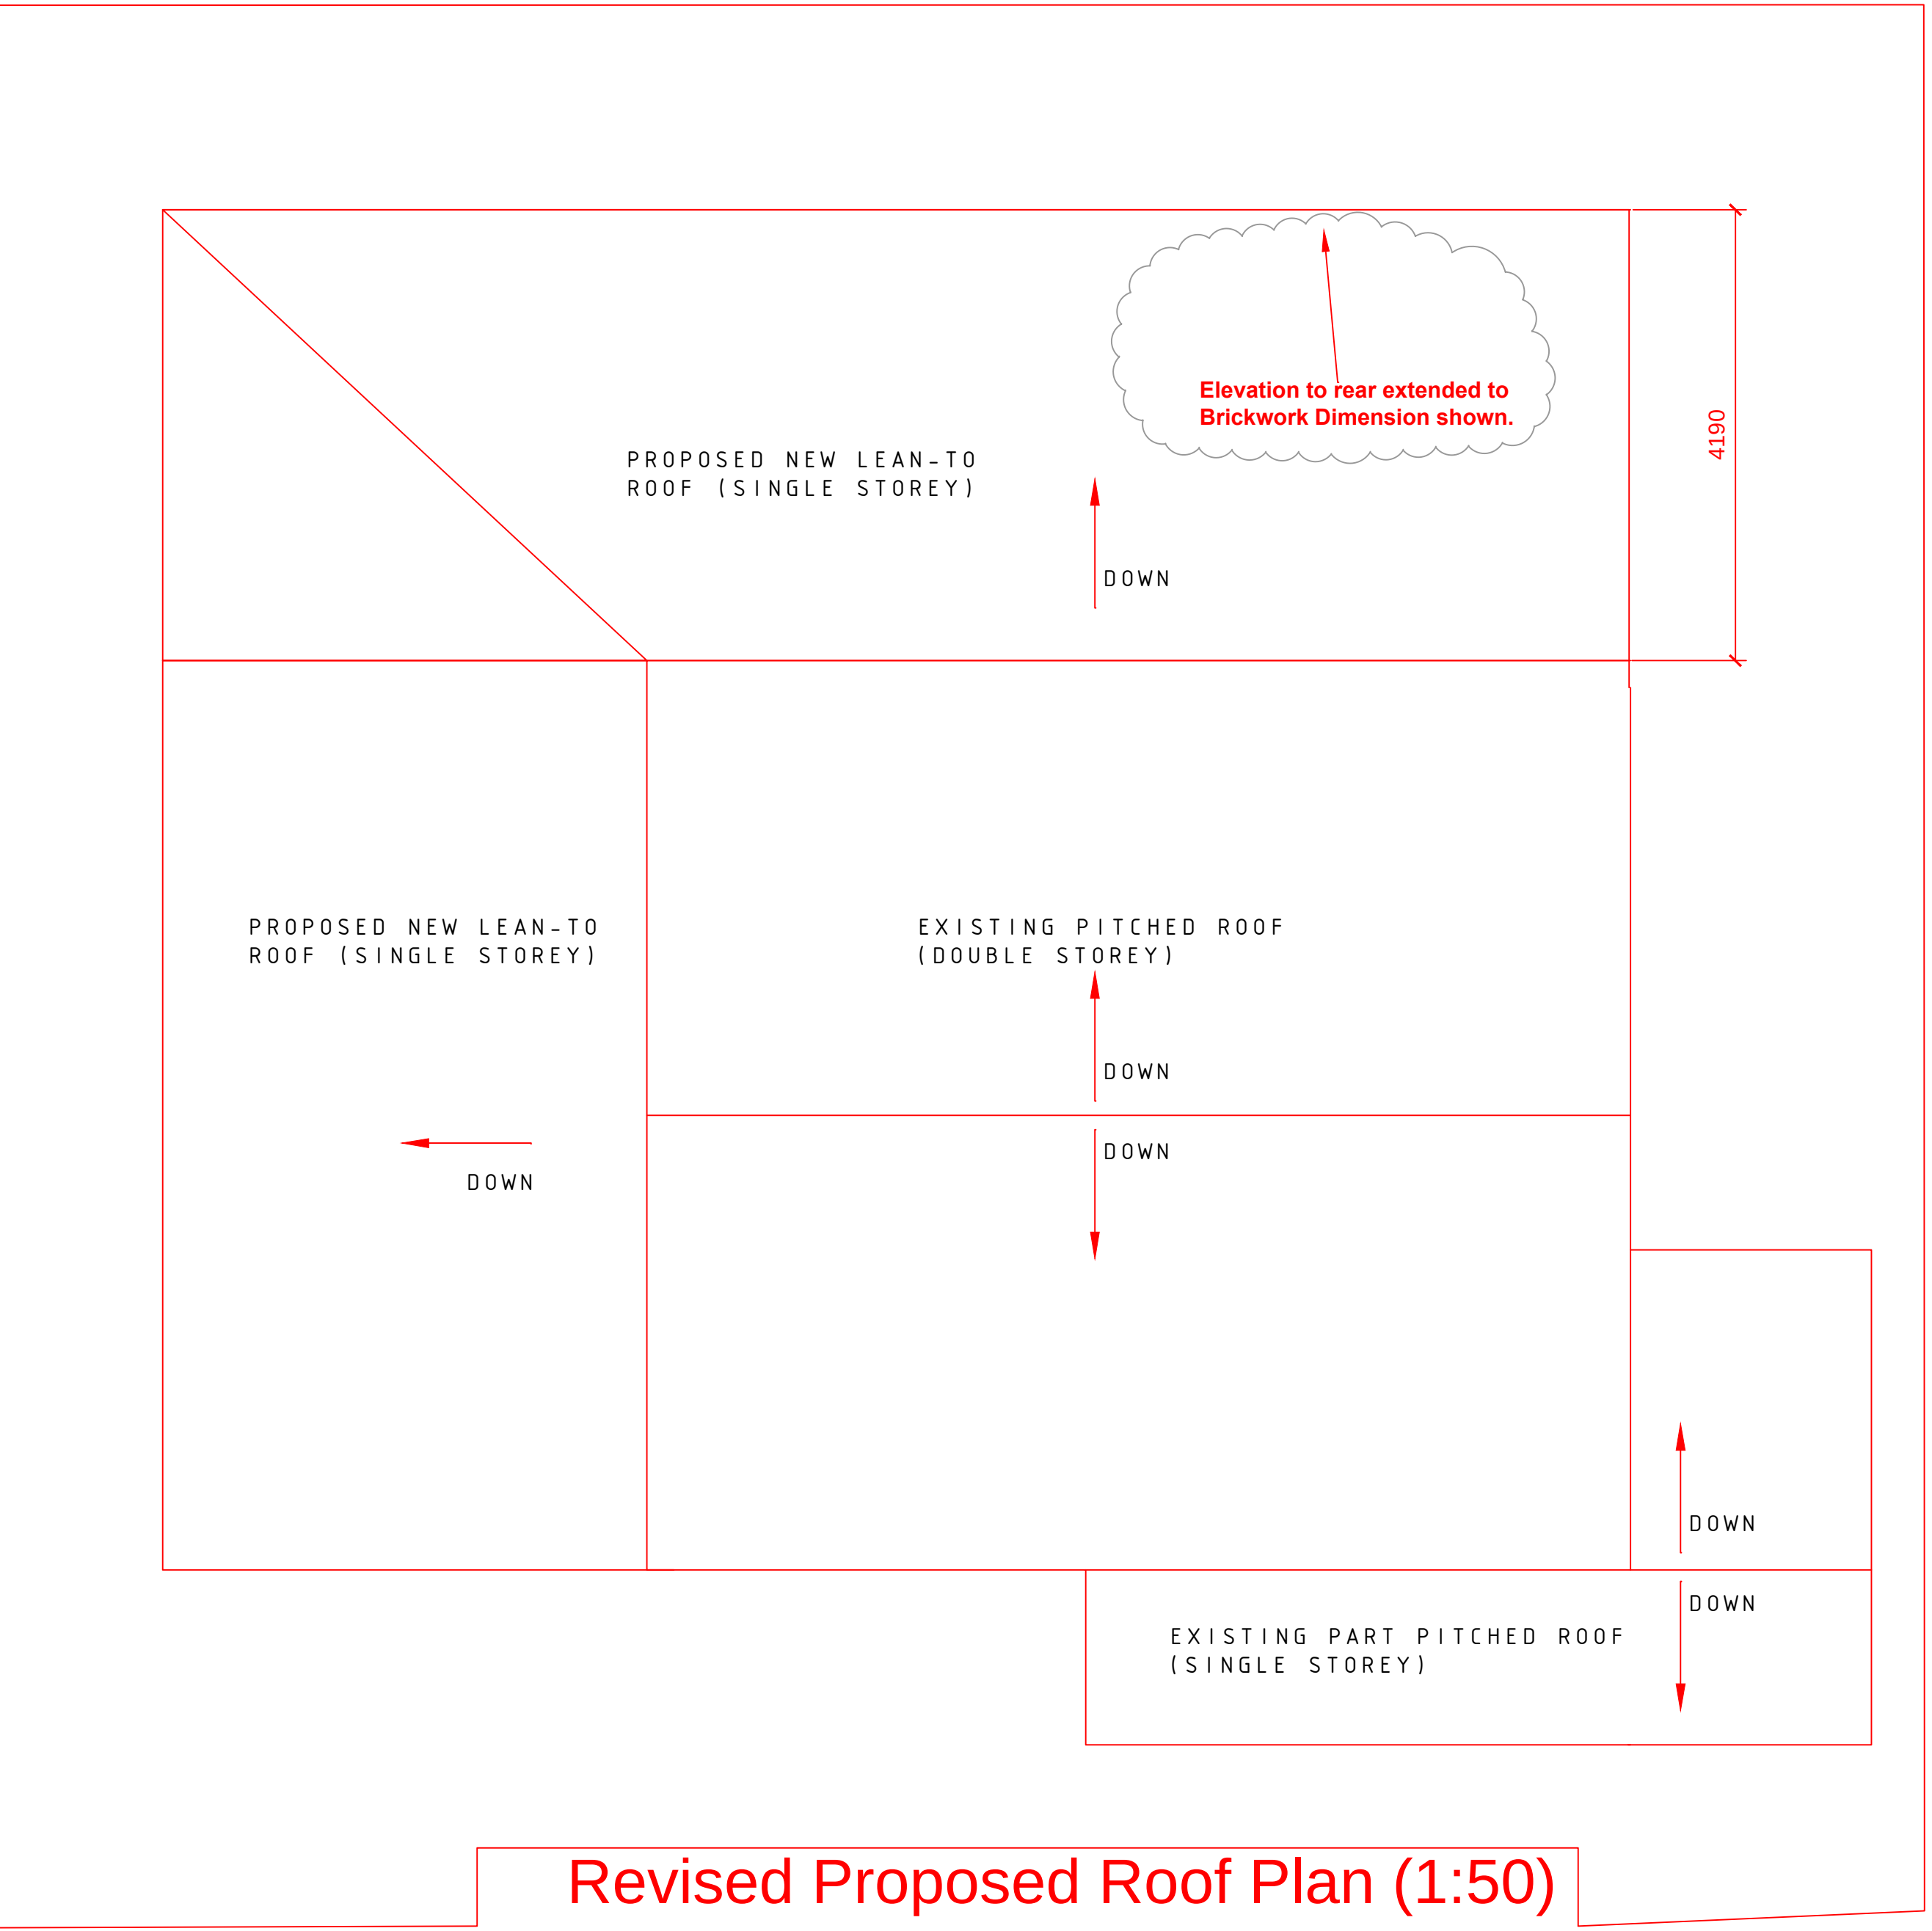

Revised Proposed Roof Plan (1:50)

 PRODESCON PROFESSIONAL BUILDING DESIGN James Young Tel: 01753 818266 Email: j.young@prodescon.co.uk Web: www.prodescon.co.uk	
 CIOB THE CHARTERED INSTITUTE OF BUILDING	
Revision: A: Existing Site Plan, Site Location Plan and Proposed Site Plan moved to new drawing 004. Proposed Open Plan Kitchen Diner extended to rear as shown and highlighted with revision clouds where affected on the individual plans. JMY 20/09/2013	
Project: Proposed Extension 1 Palermo Fold, Darfield, Barnsley, S73 9RP	
Title: Plans	
Drawn: James Young	
Scale: Varies	Drawing No.: 001A
Date: August 2013	Xrefs: