

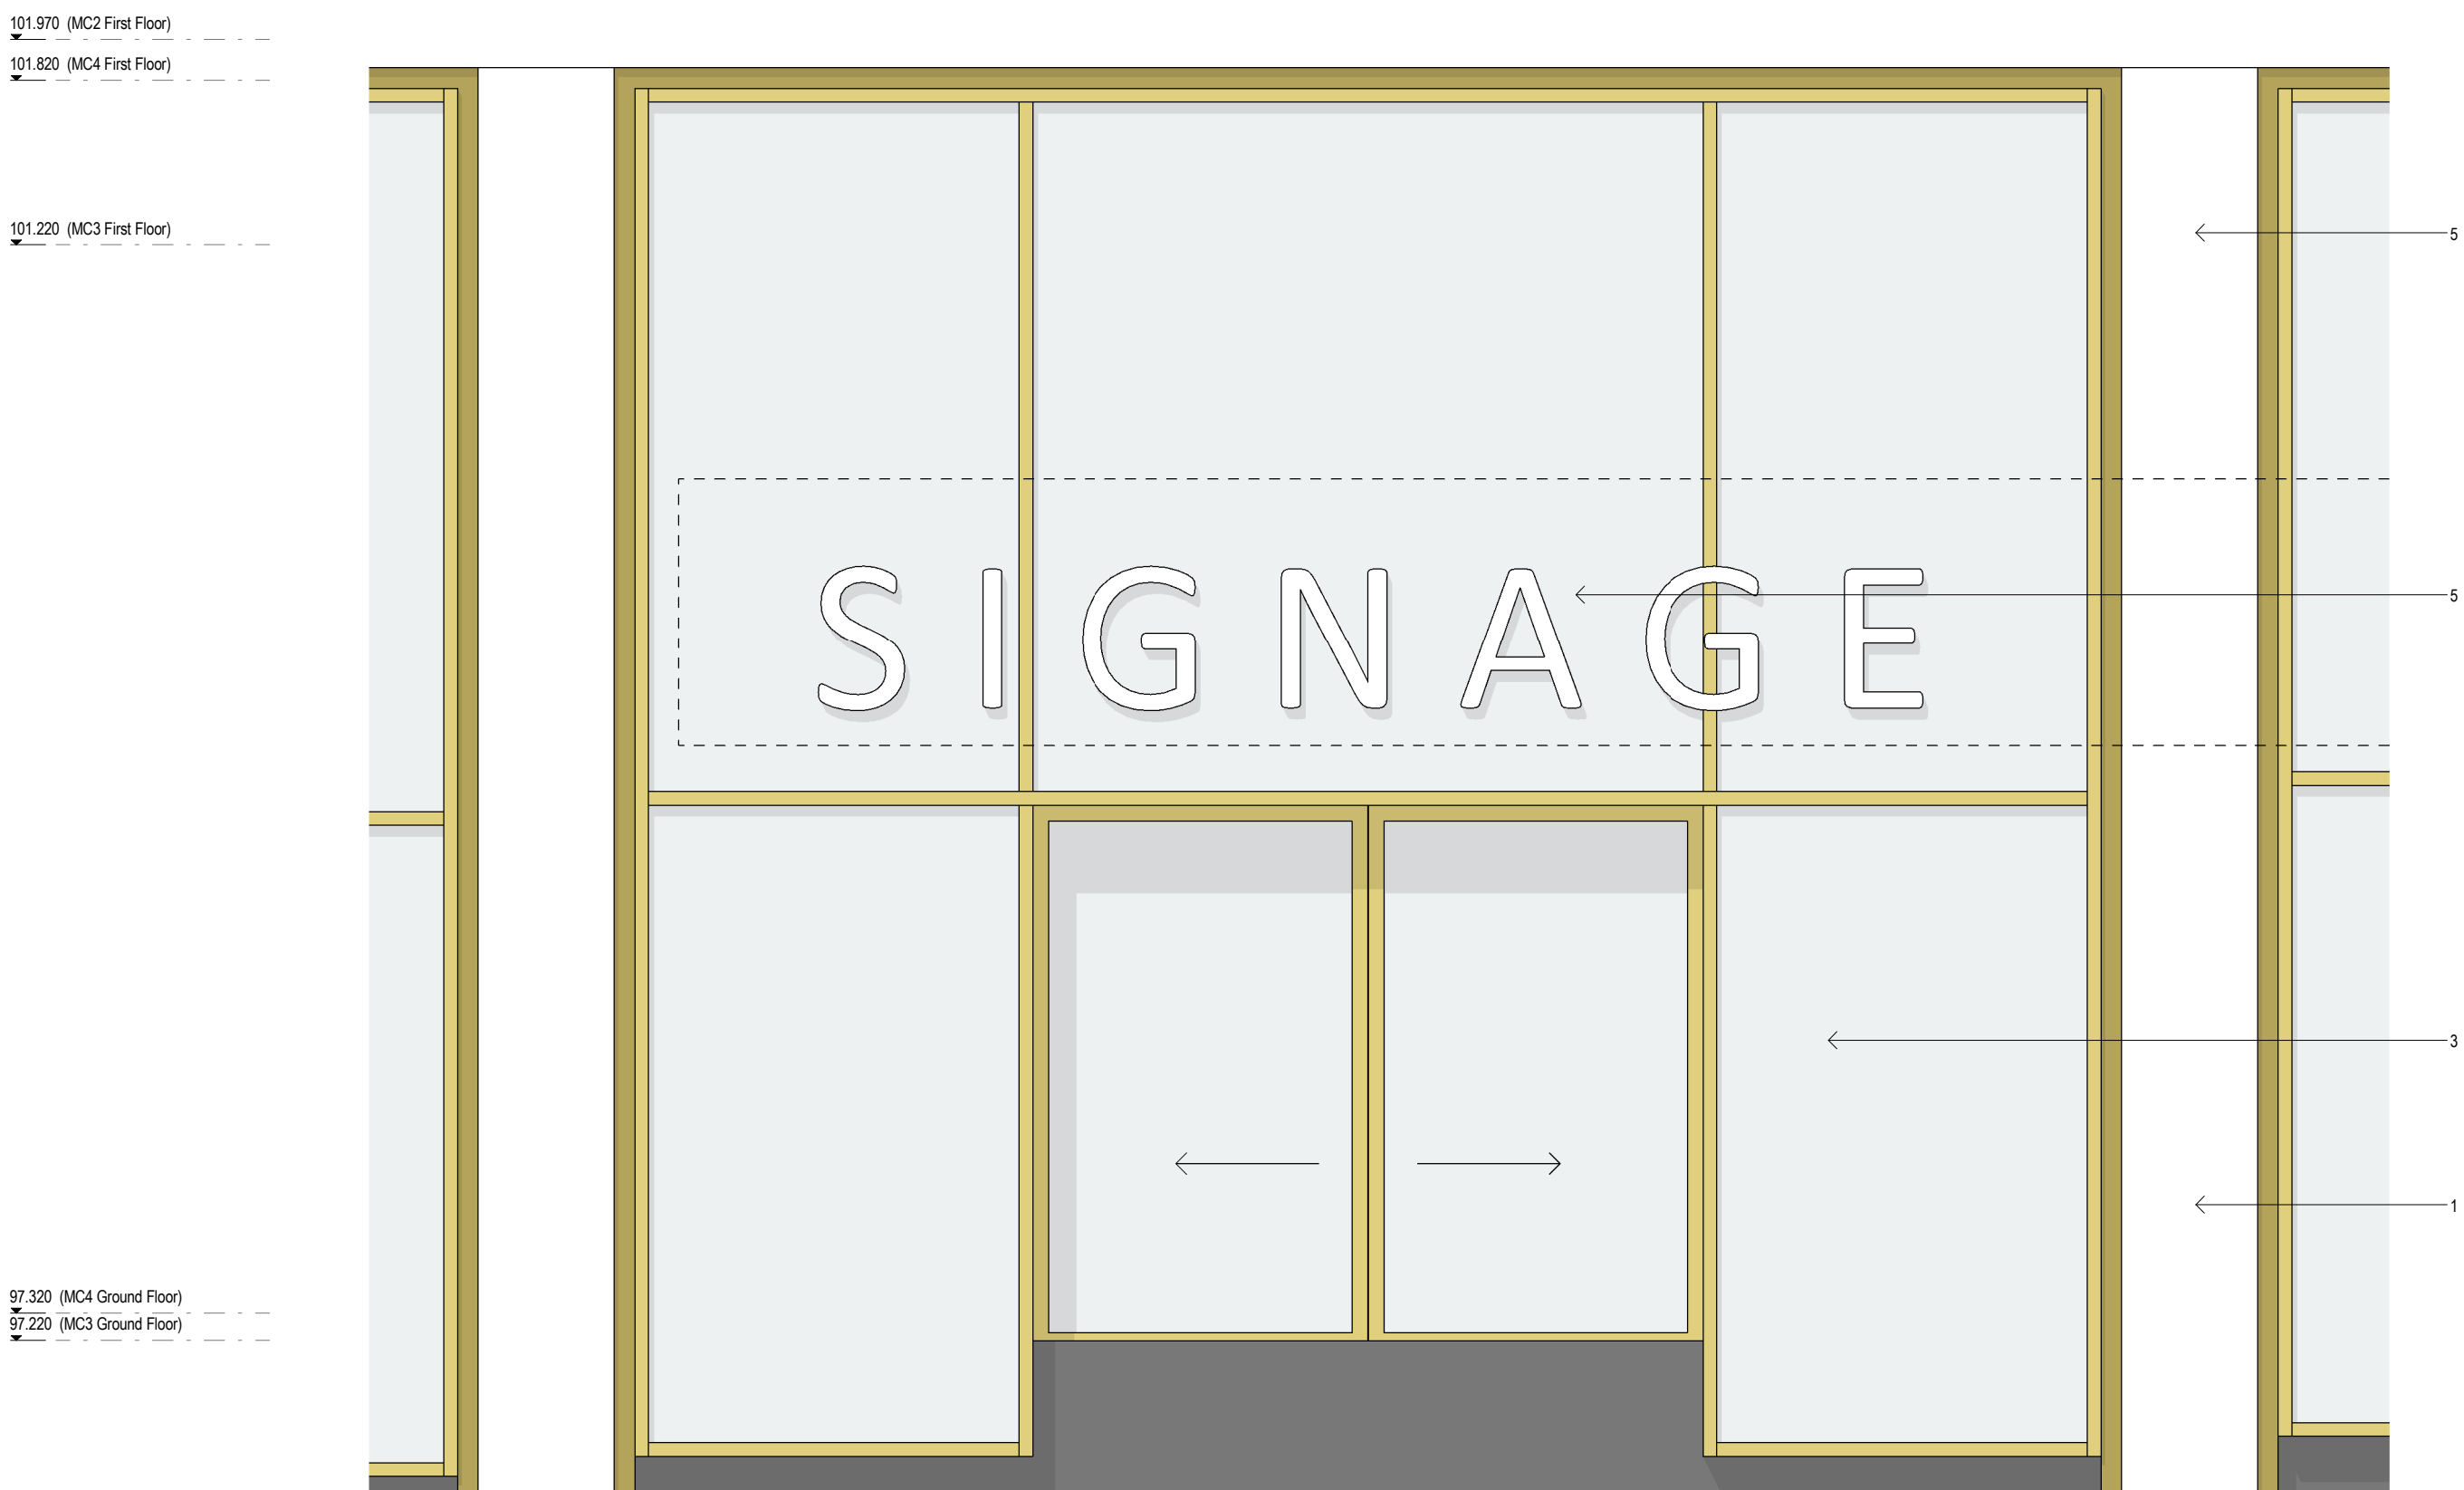


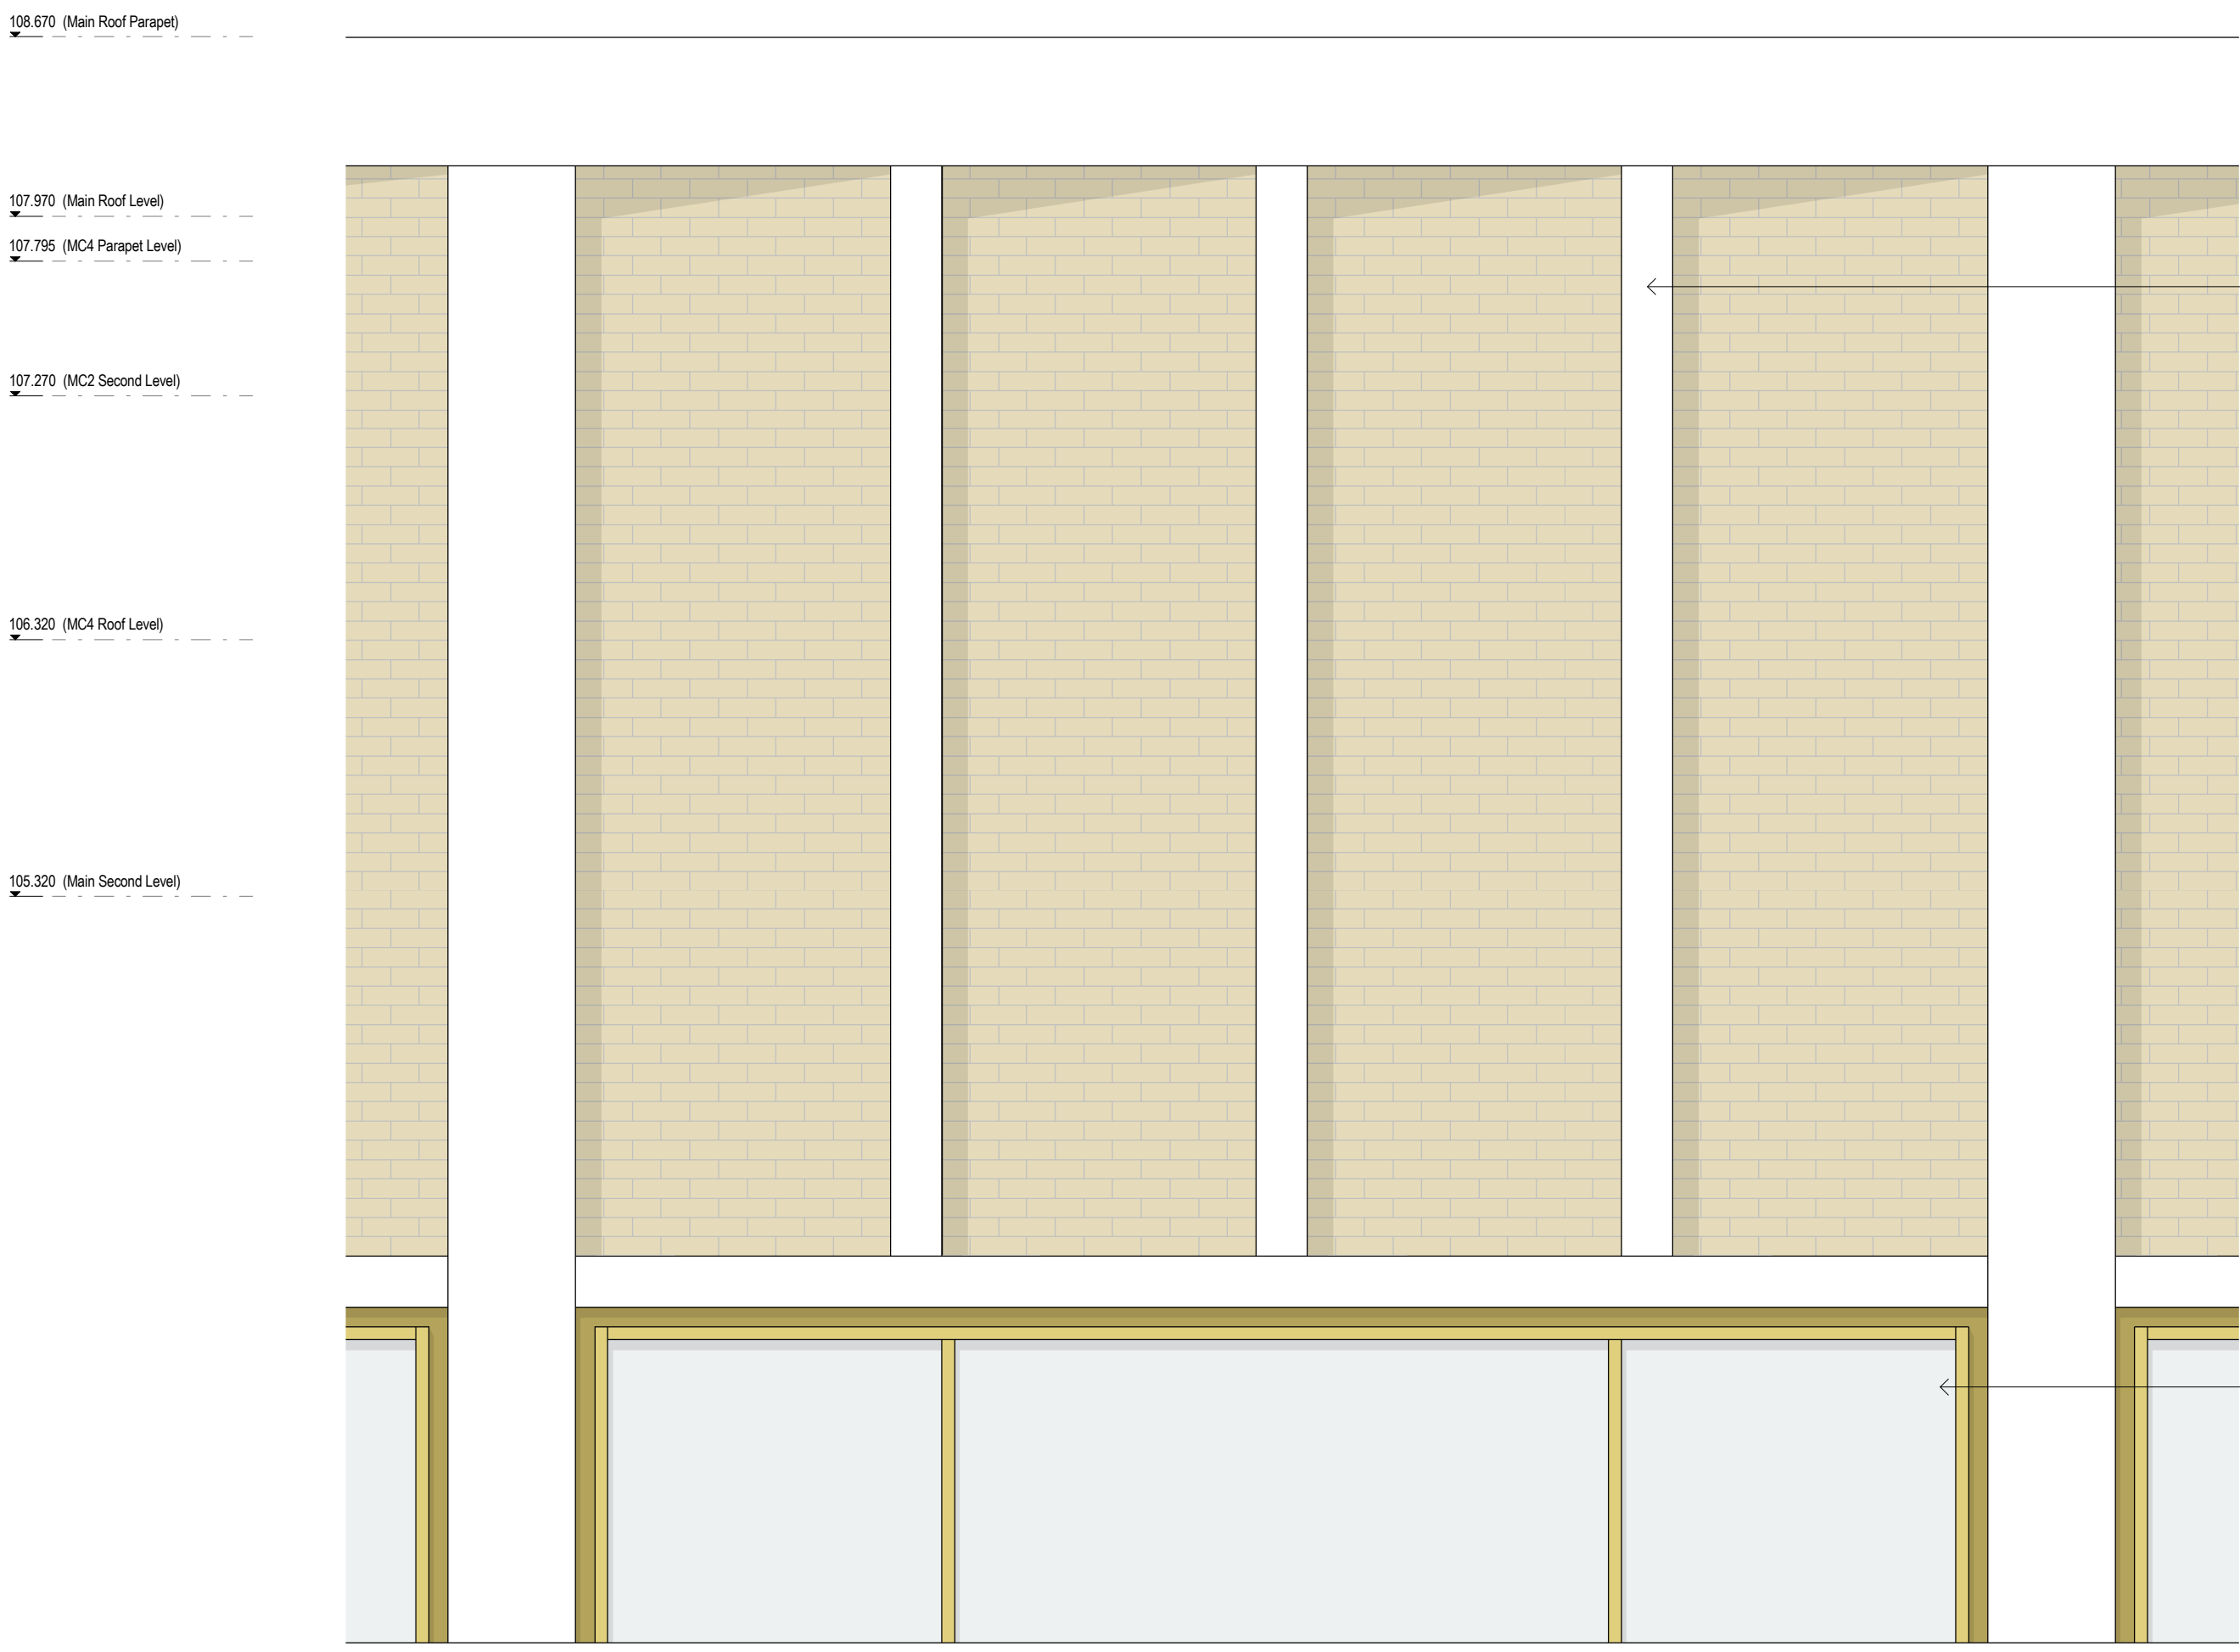


Elevation - South West Facade - Grid A0

1 : 25

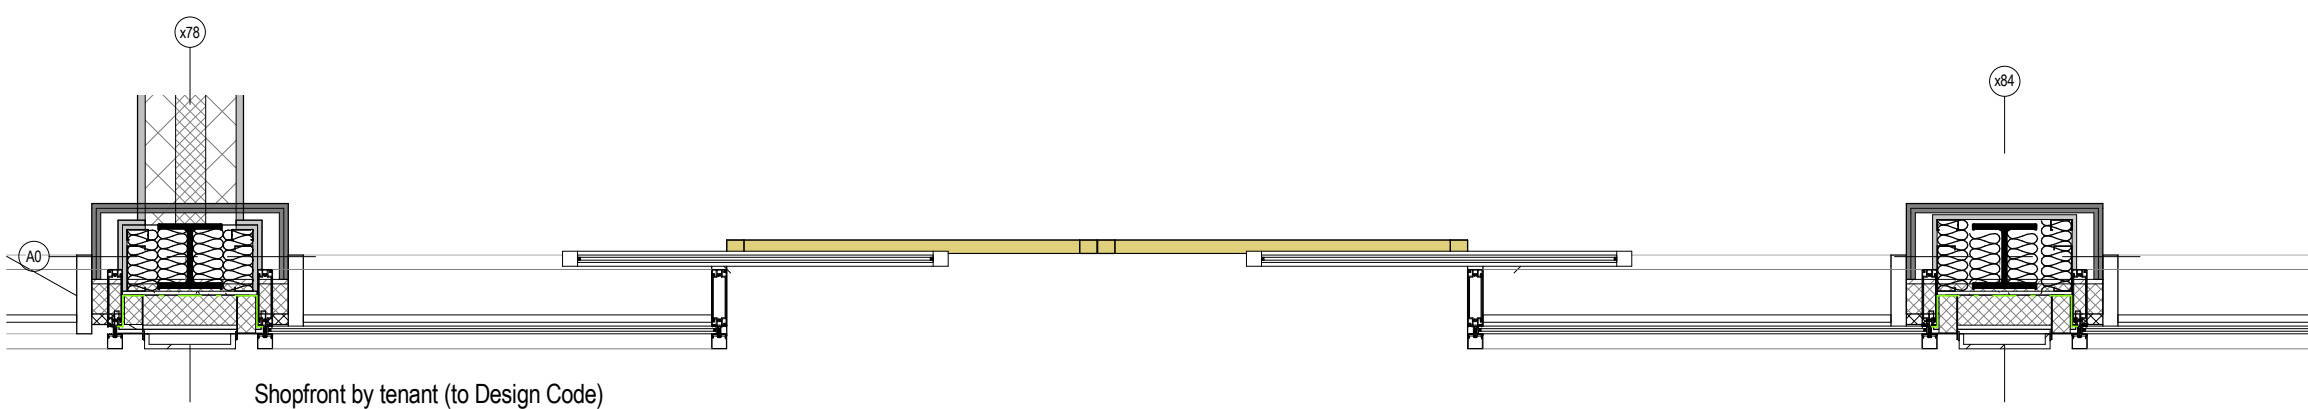


Wall Section SW-1 South East Facade - Grid A0/x78 - Ground Floor Plan Detail

1 : 25

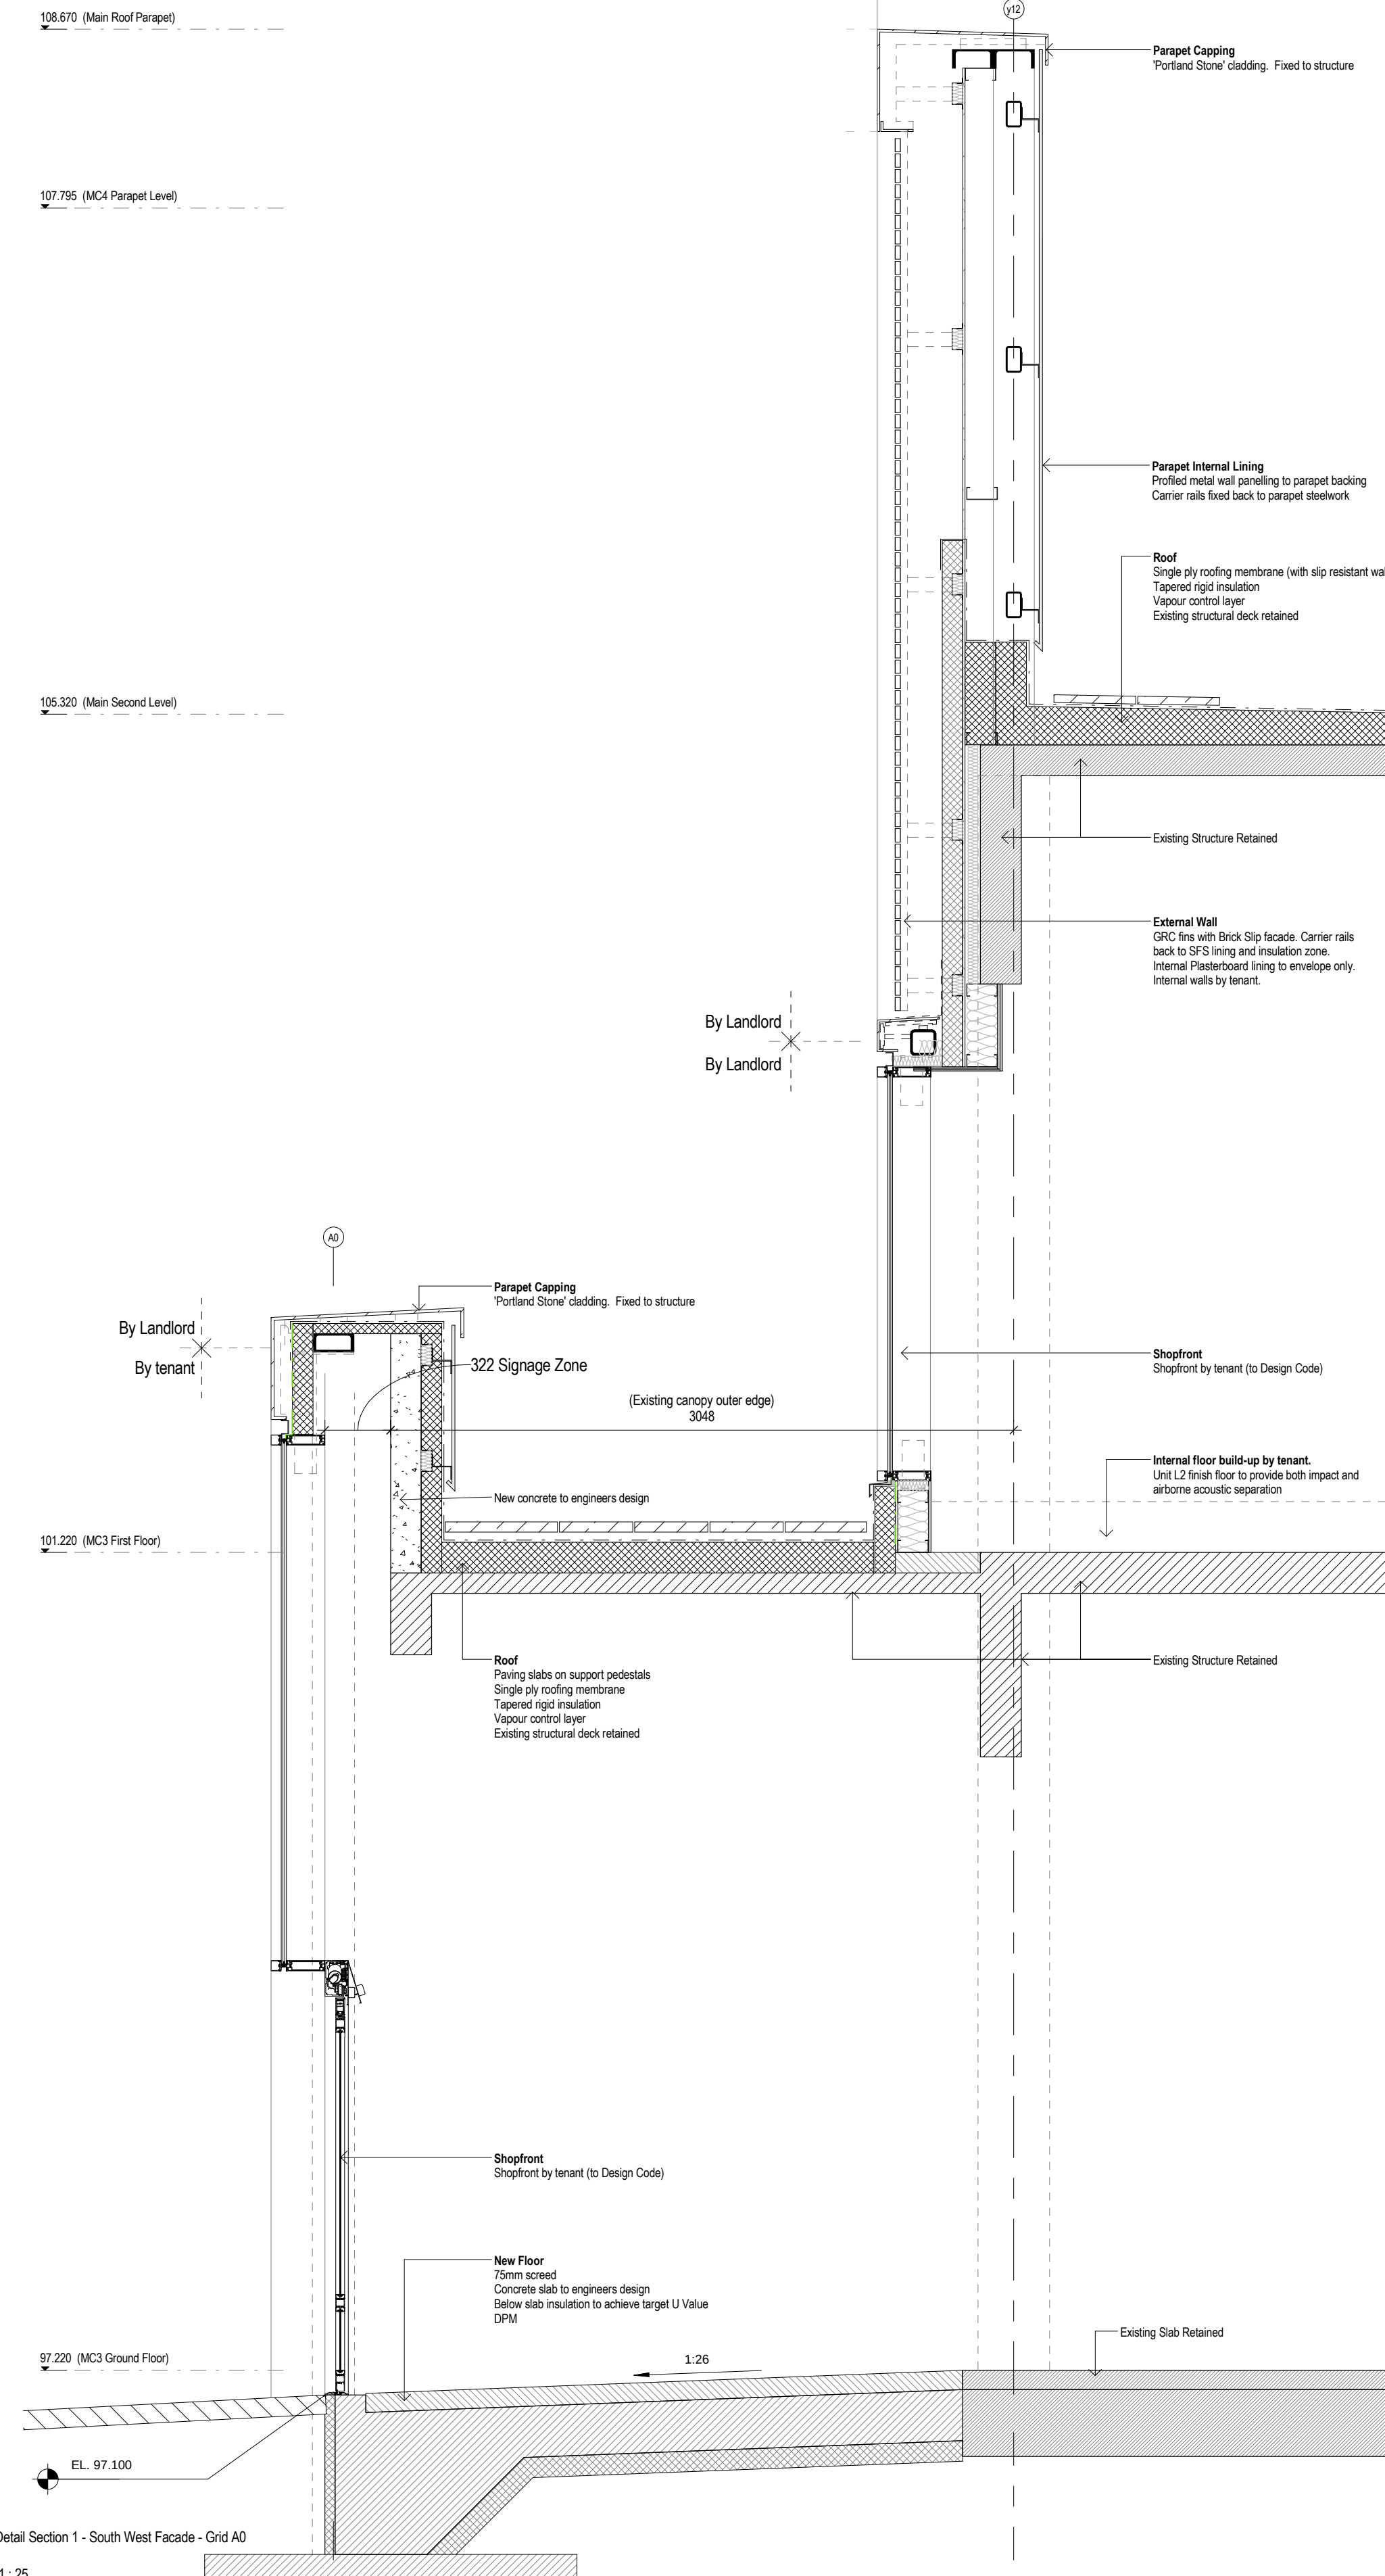

Detail Section 1 - South West Facade - Grid A0

1 : 25

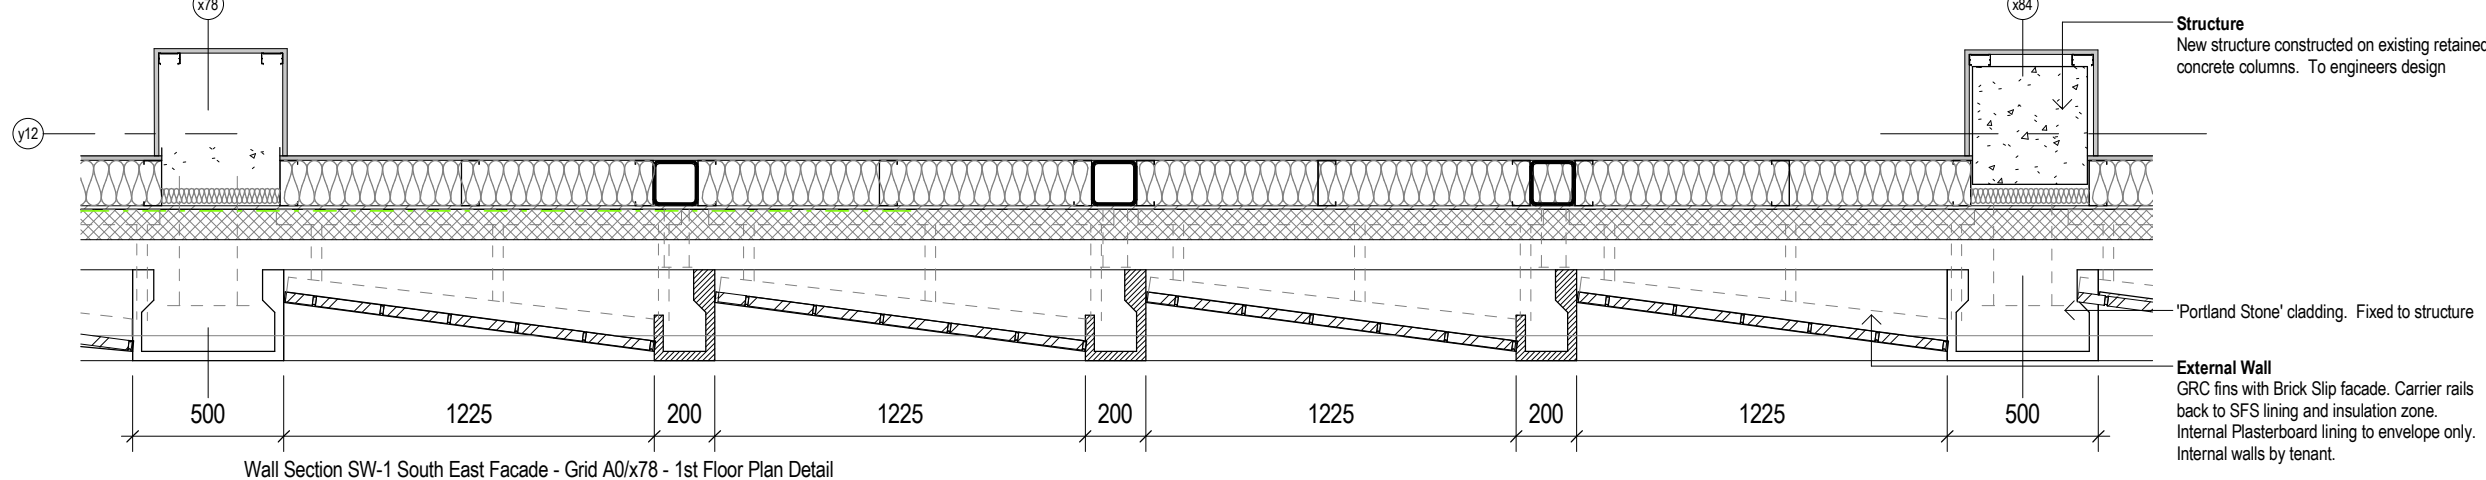

Wall Section SW-1 South East Facade - Grid A0/x78 - 1st Floor Plan Detail

1 : 25

Notes:

- This drawing is copyright.
- Do not scale dimensions from this drawing.
- This drawing is to be read in conjunction with all other relevant drawings.
- All discrepancies on this drawing are to be reported to the architect.
- Do not modify any element of this drawing.
- Use drawing only for purpose(s) issued.

North Sign / Key Plan

0 2 4 6 8 10m

1:25 Scale

The following external model files are included within this drawing:

1. GRC column on secondary steel	Concrete In-Situ
2. GRC fin with honey half-brick slip rain screen cladding system between. Carrier rails back to insulation / cementitious board / SFS / one layer of 15mm plasterboard	Steel
3. Curtain walling with champagne anodised aluminium caps to market to be provided by Phase 1. To shopfronts; to be by tenant to design code	Aluminium
4. Aluminium and glazing curtain walling with extended cap/fin	Blockwork
5. Signage (By Tenant)	Screen
6. GRC fin on secondary steel	Rigid Insulation
7. Profiled insulated aluminium rain screen on cladding rails	Insulation Roll
8. Feature entrance lining	Finished Timber
9. Glazed canopy on feature steel sections (to be constructed during Phase 2)	Plasterboard
10. Feature illuminated signage	Felt
11. Roof - tapered rigid insulation, damp proof membrane on top of 150mm hollow rib composite metal deck	Plywood
12. Suspended metal mesh tiled ceiling system	
13. Feature foot-hall roof light	
14. Powder coated roller shutter	
15. 1100mm Feature railing with kicker plate	

Rev	Date	Revision Notes	Dr	Rv
3	20/01/17	Planning Issue	SL	AG
2	03/01/17	Stage 3a Issue / Planning	SL	AG
1	08/09/16	Stage 3A, Coordination Issue	CS	SL
Client				
Barnsley Metropolitan Borough Council				

Intelligence Buildings Infrastructure

www.ibigroup.com

Project
BETTER BARNSELY TOWN CENTRE Phase 1

Drawing Title
Wall Section SW-1 Cheapside - Grid A0/x78

Job Number 6743	Drawing Originated Date 08/09/2016	PAS 1192 Status Code PLANNING
Scale@A1 1 : 25	Purpose PLANNING	Revision

Drawing Number
BBTC_IBI_MC_A_G251_DT_SW_01

Revision
3