



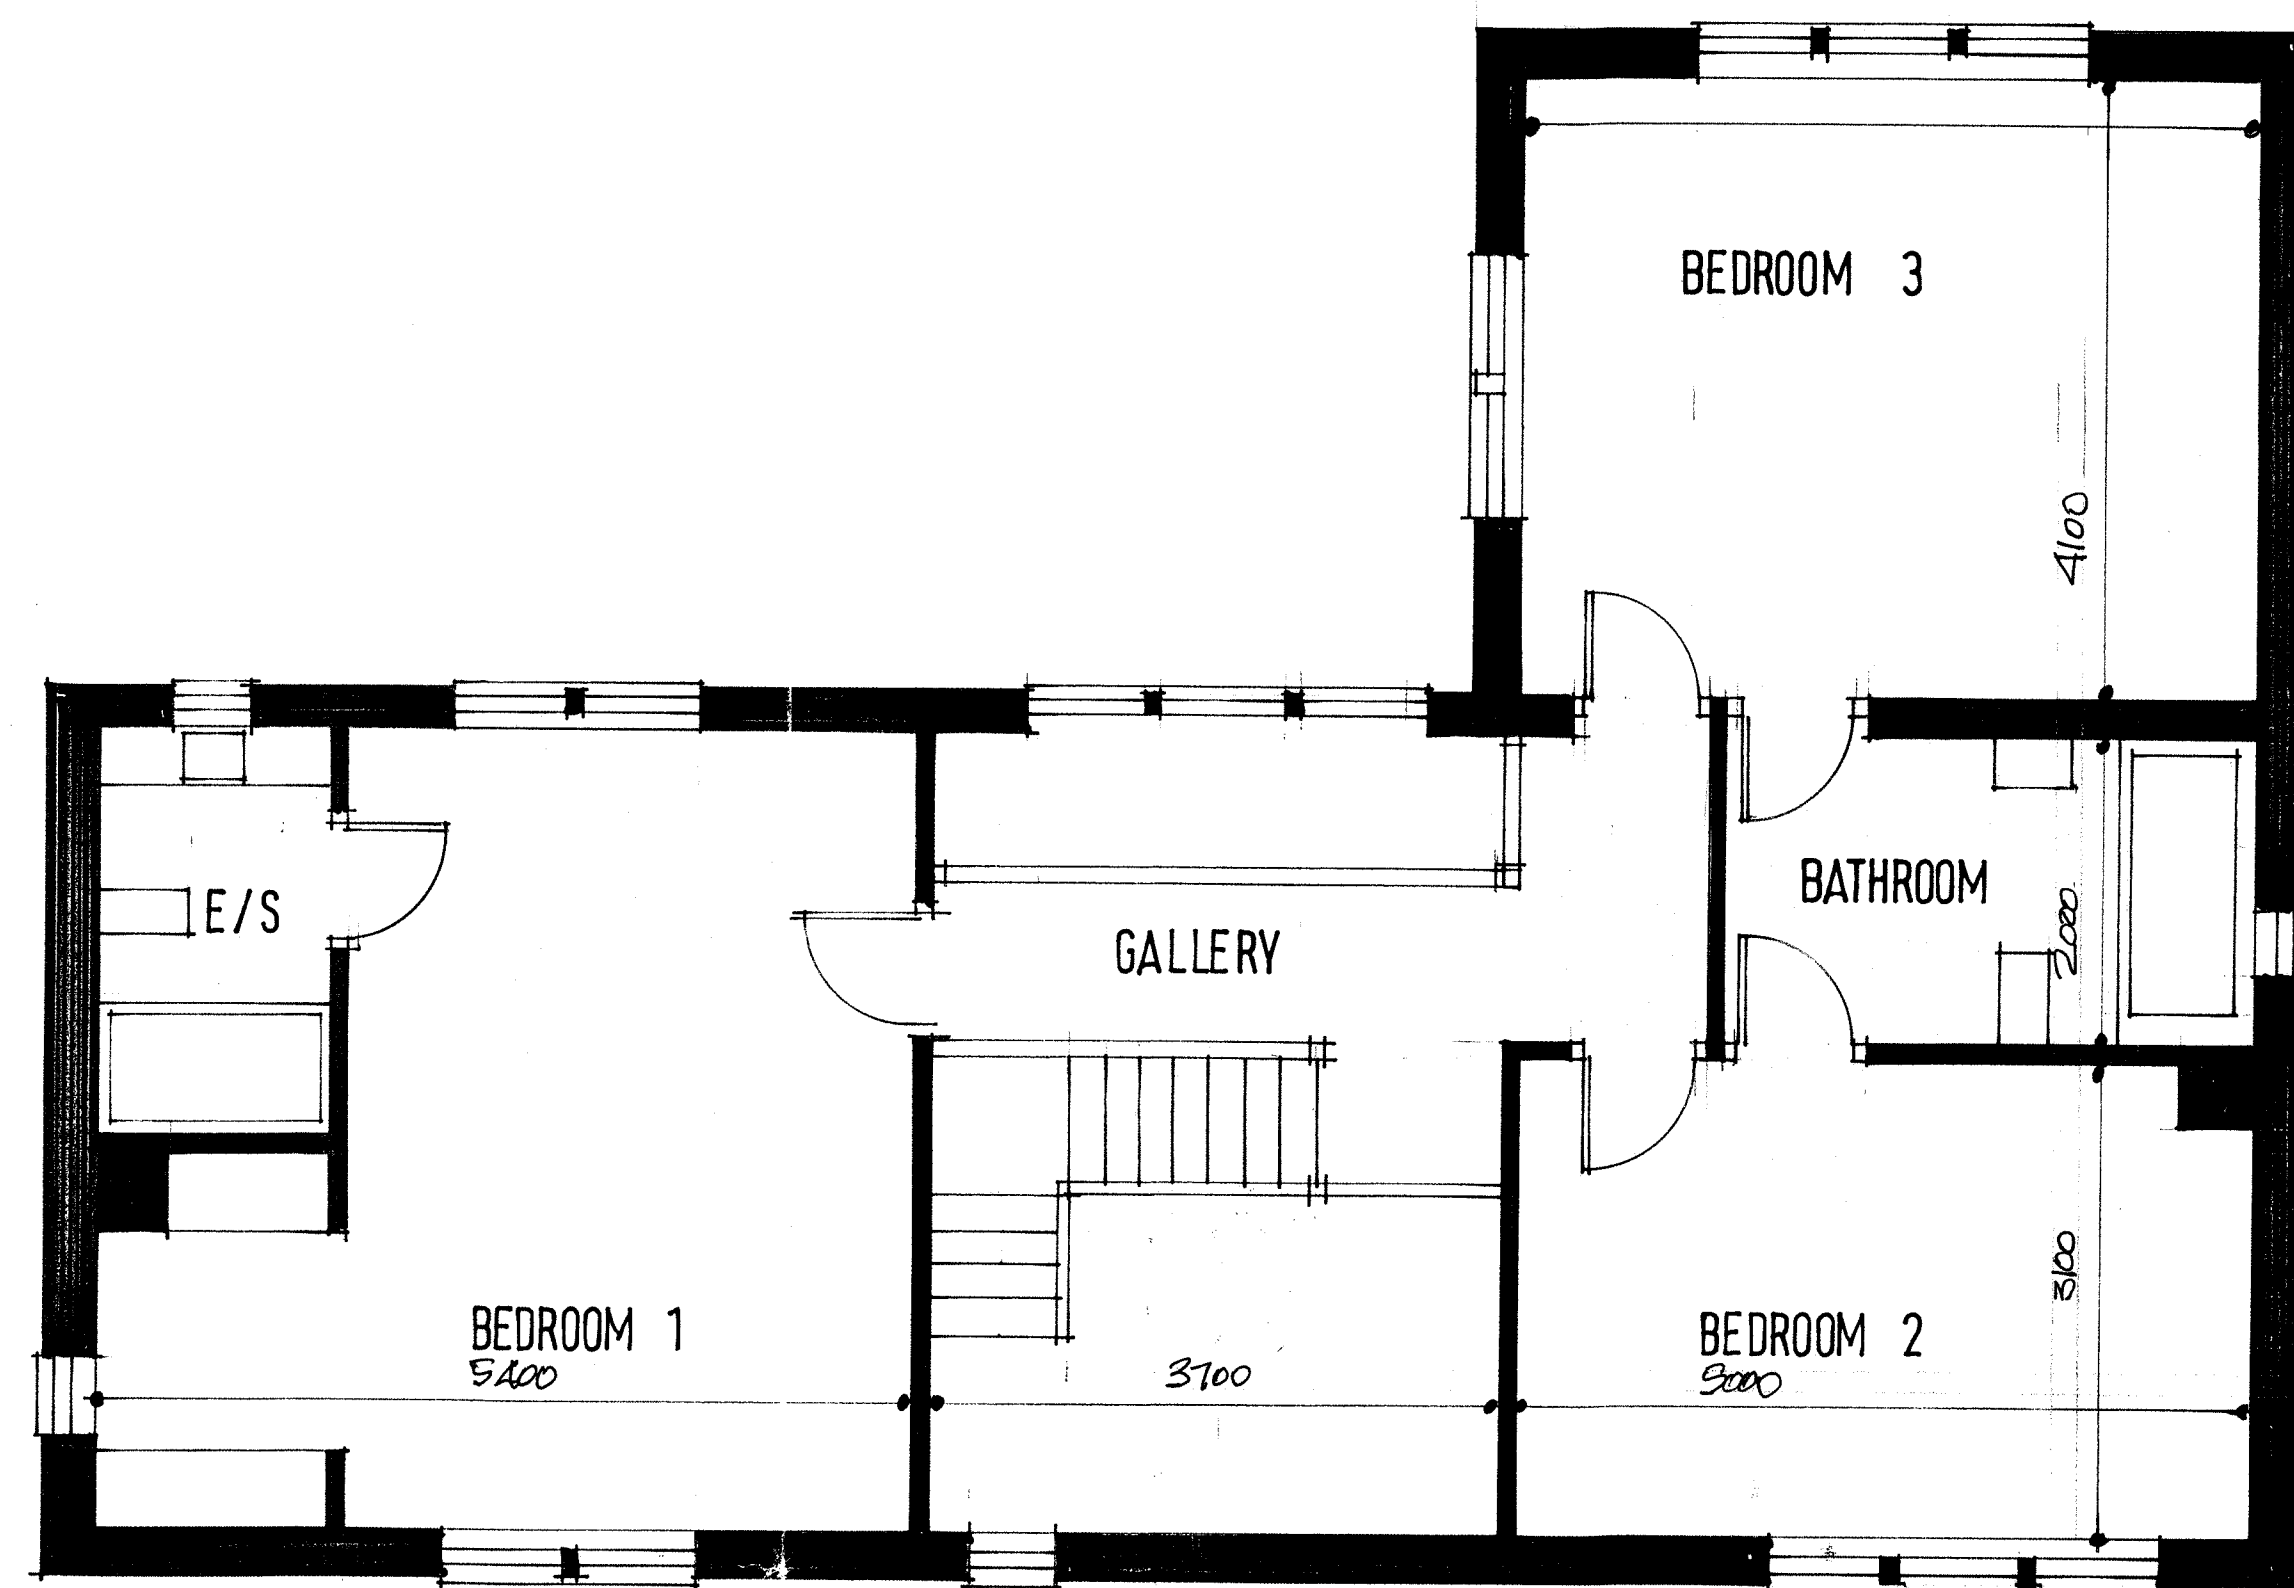

FIRST FLOOR PLAN

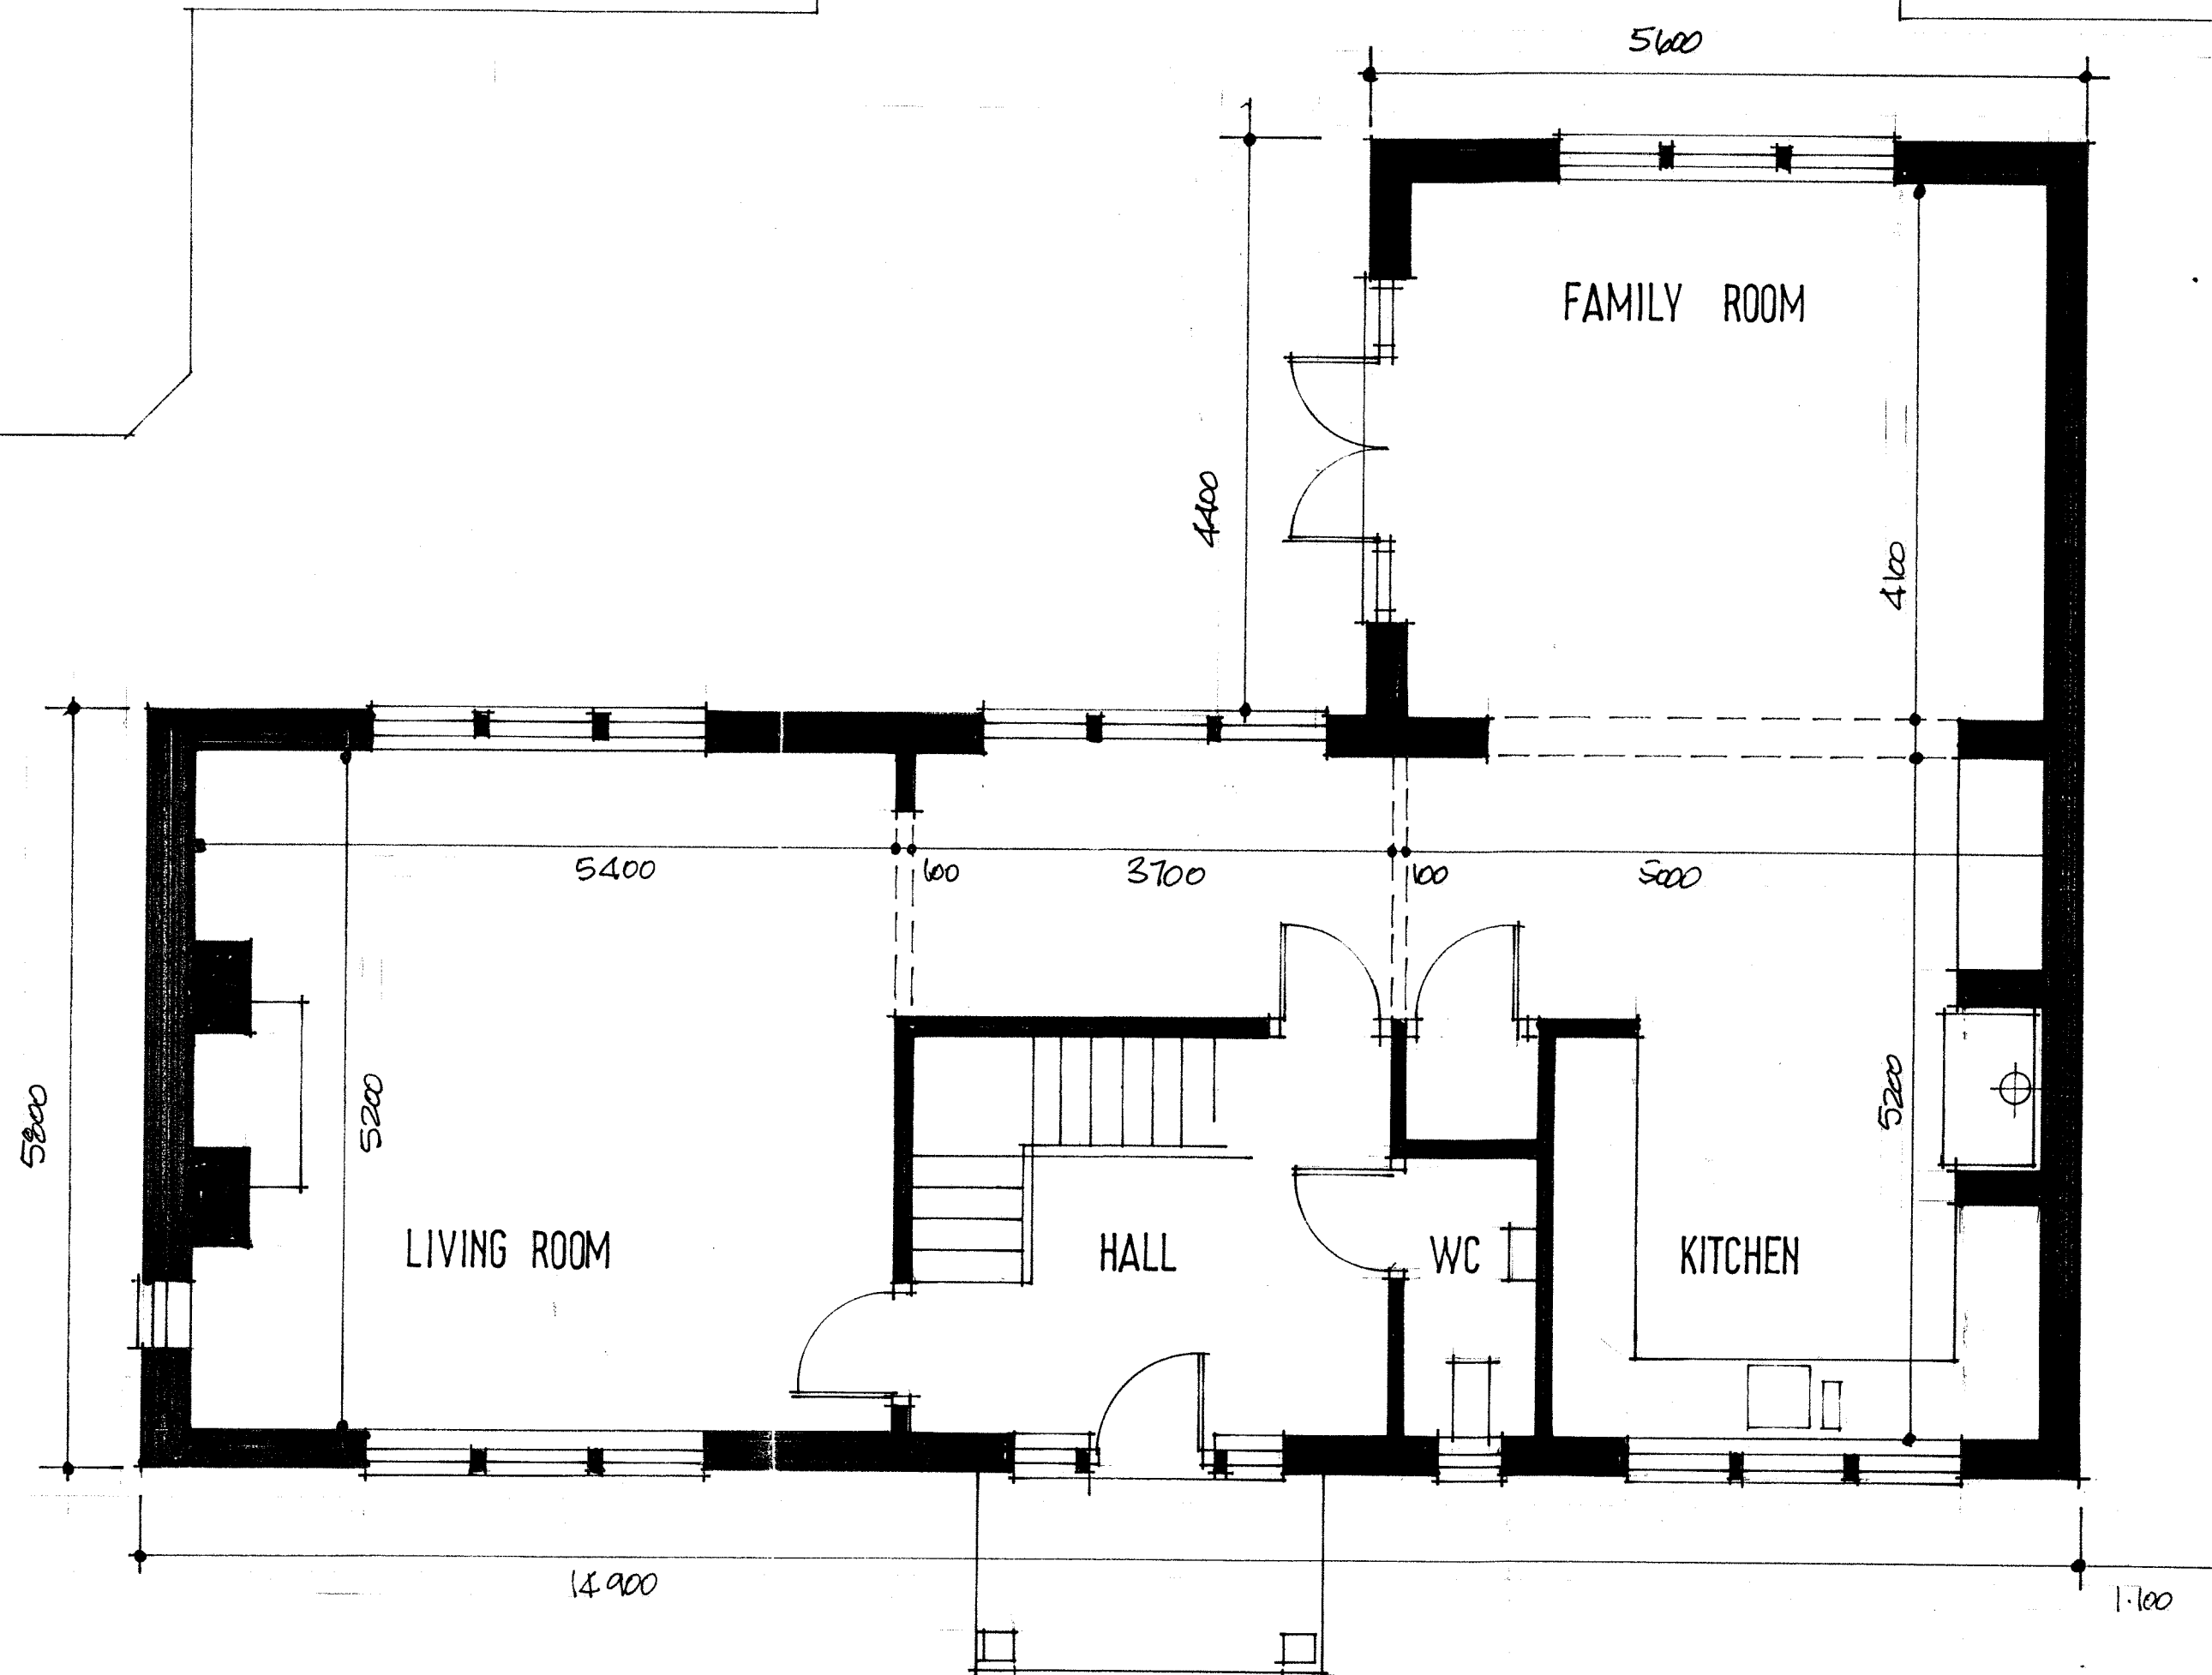


GROUND FLOOR PLAN



REAR ELEVATION

SIDE ELEVATION

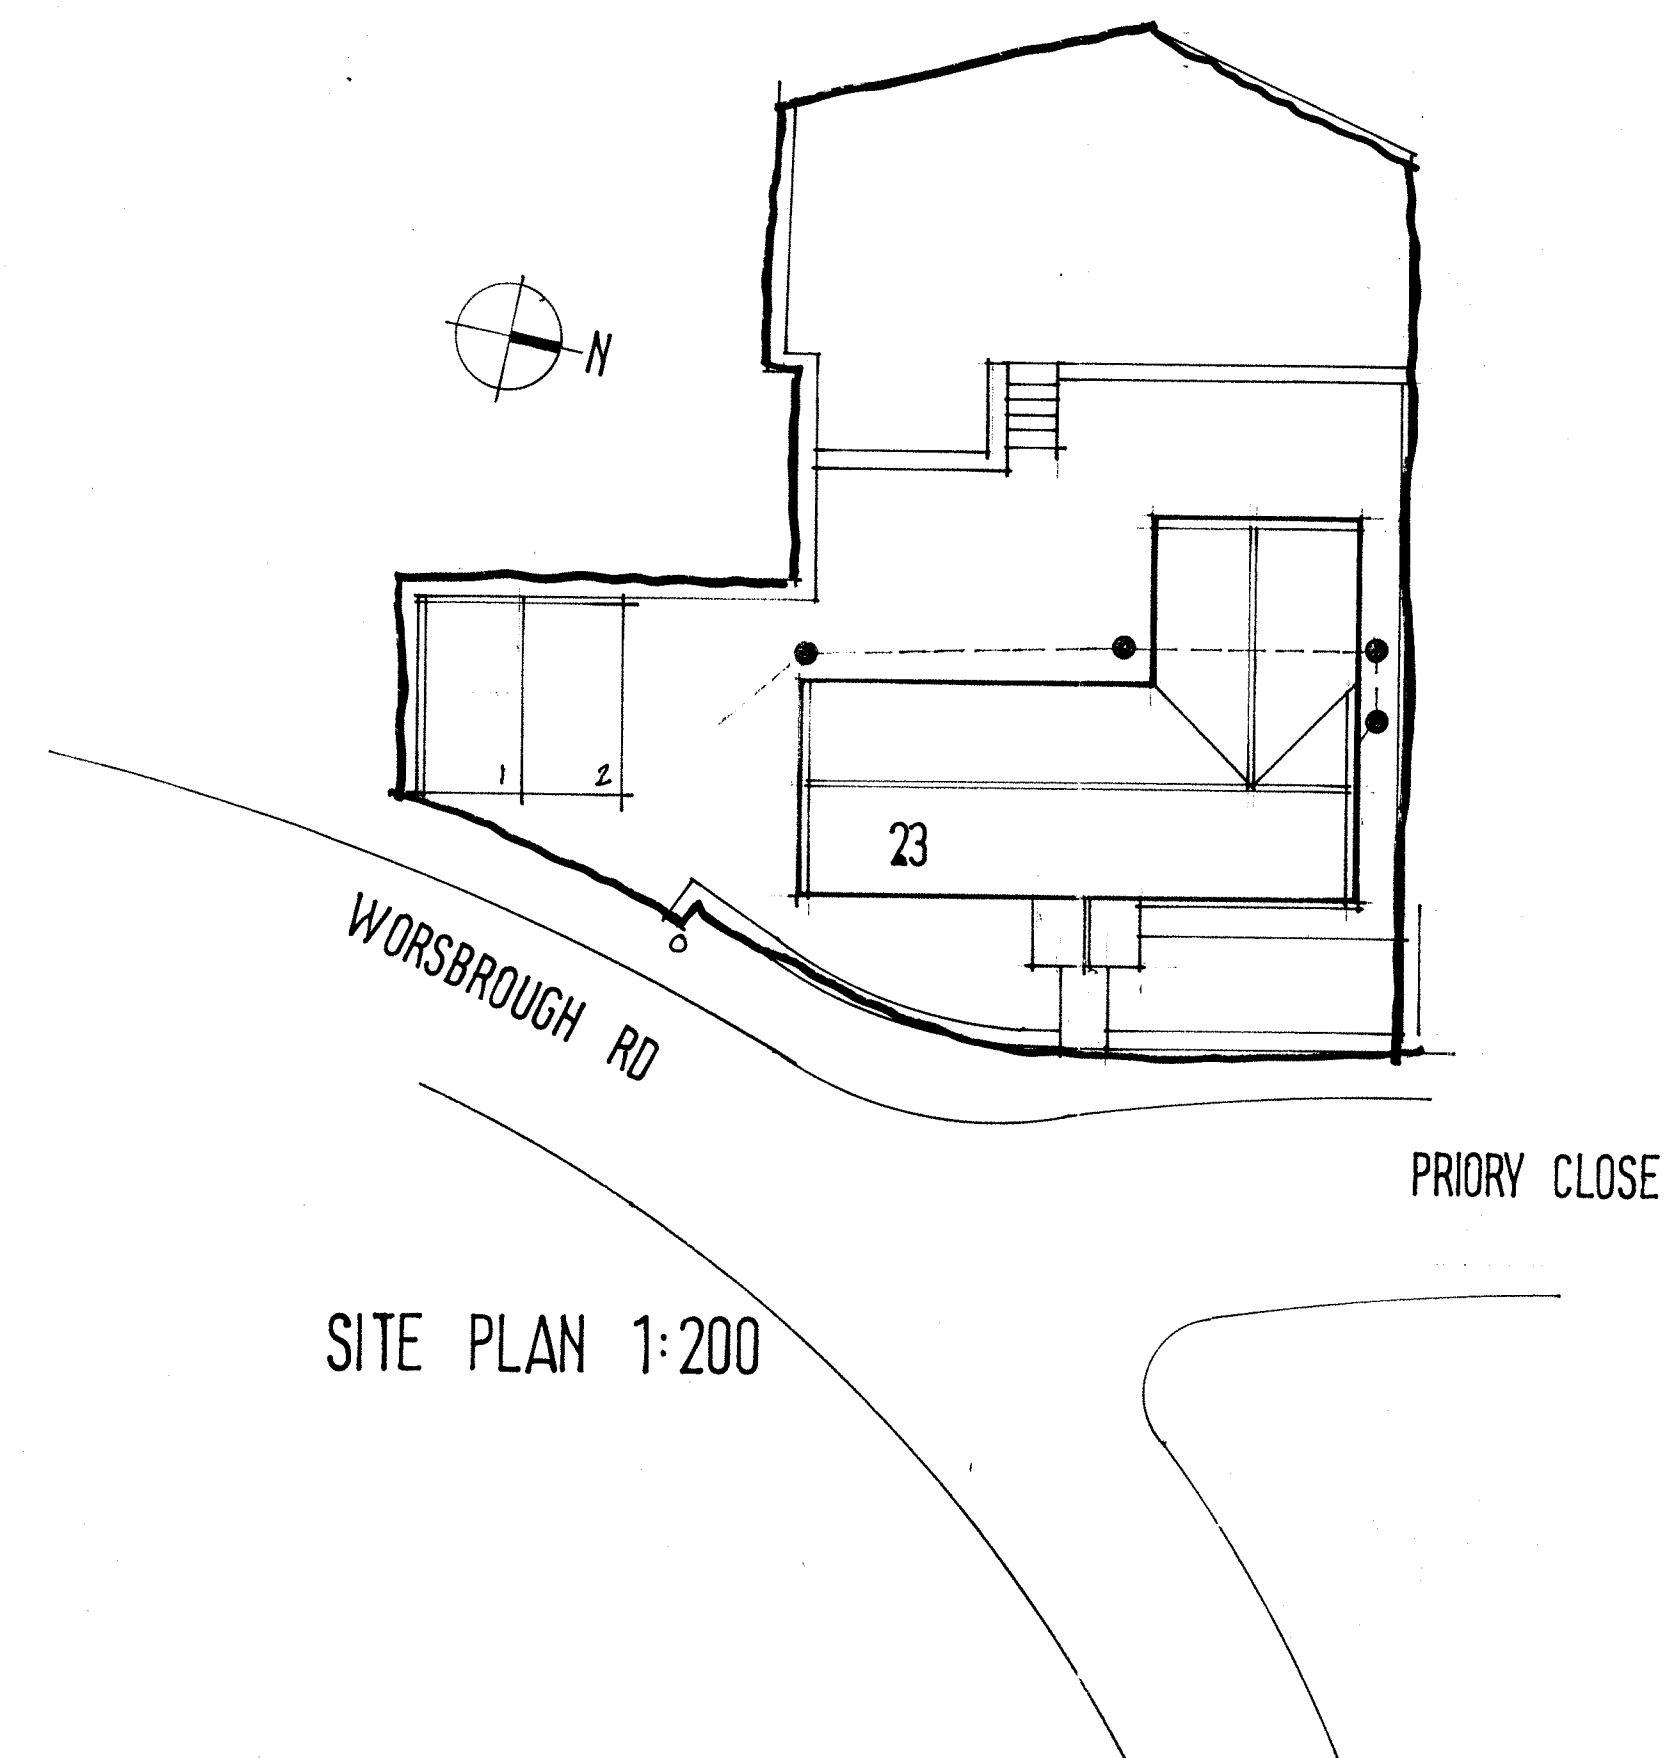

Ref.	Revision	Date
Client		
MR R HELLIWELL		
Project		
23 PRIORY CLOSE WORSBROUGH		
B M B C CORPORATE MAIL ROOM		
11 NOV 2013		
Title		
OUTLINE PROPOSALS		
Received by: ORIGINAL COPY		

Scale: 1:100 1:50 Drawn: DW
Date: OCT 13 Drawing No: J/63/4