



ALL EXISTING DIMENSIONS BASED ON
SURVEY CARRIED OUT BY NPS.
FURTHER SURVEY IS ADVISED PRIOR
TO COMMENCEMENT OF WORKS

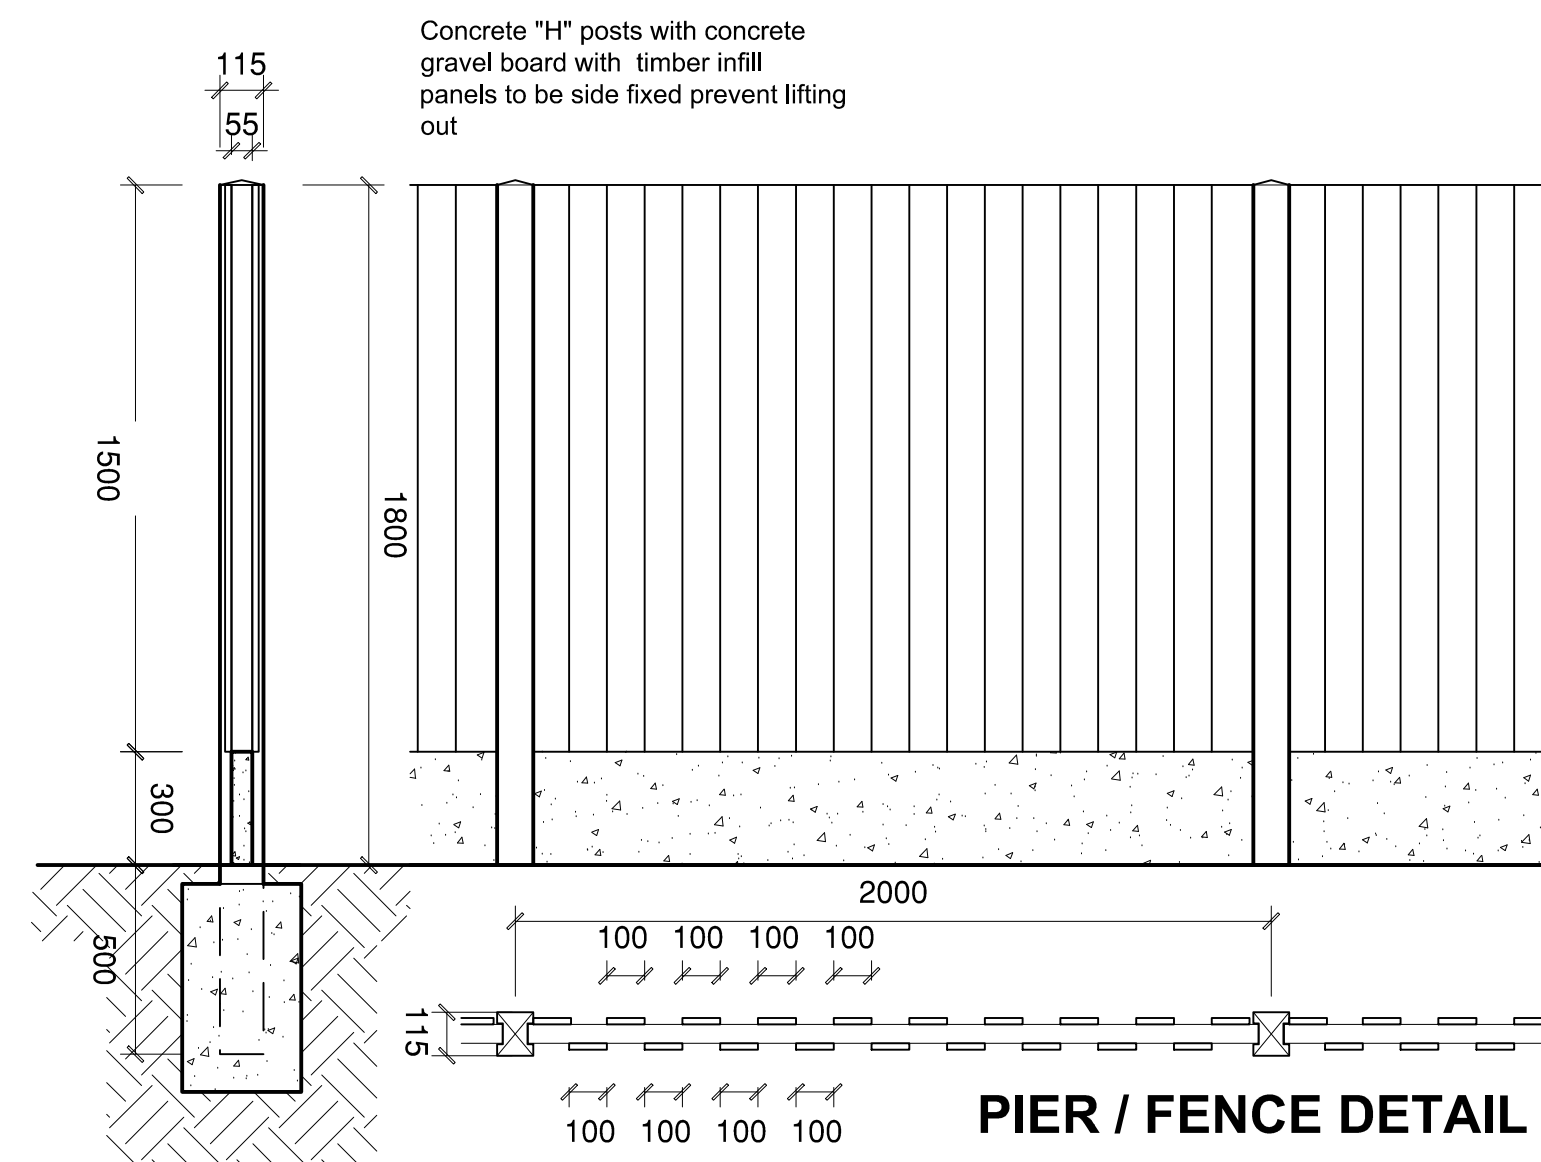


**TYPICAL
SECTION
THROUGH
CENTRAL PIER
DETAIL**


FENCING TYPE A

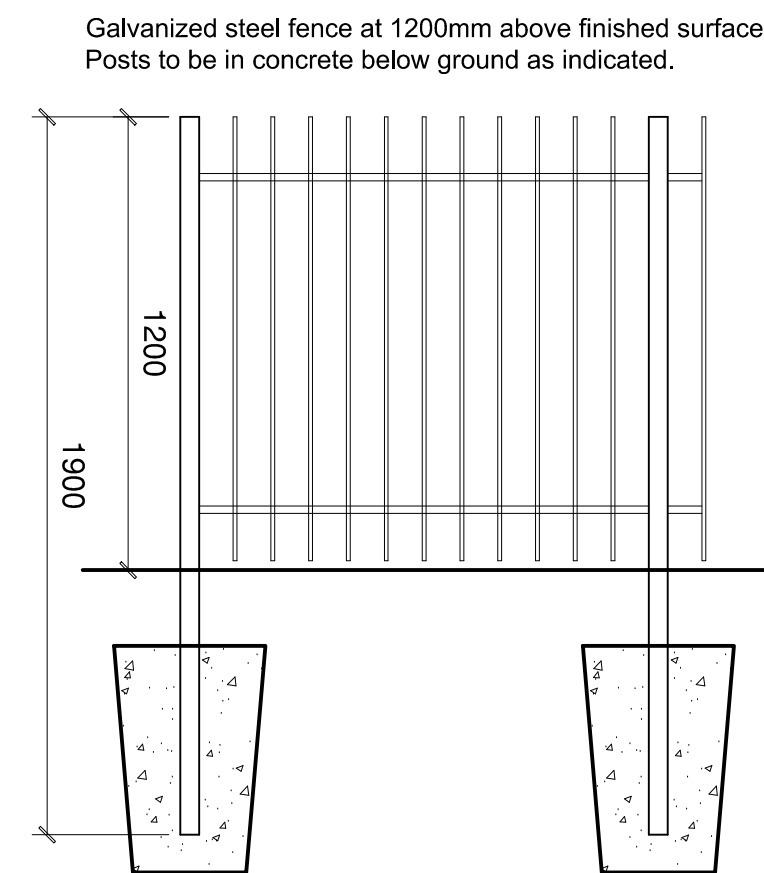


FENCING TYPE B

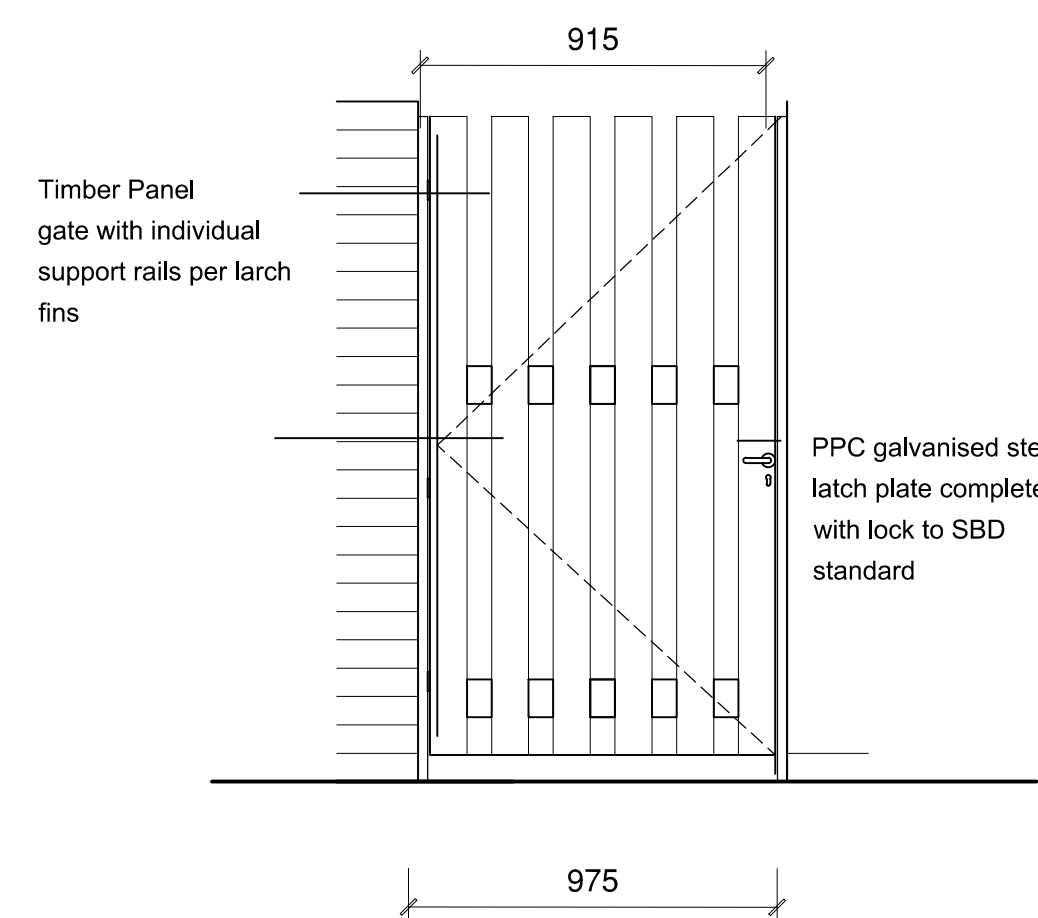


FRONT GATE DETAIL

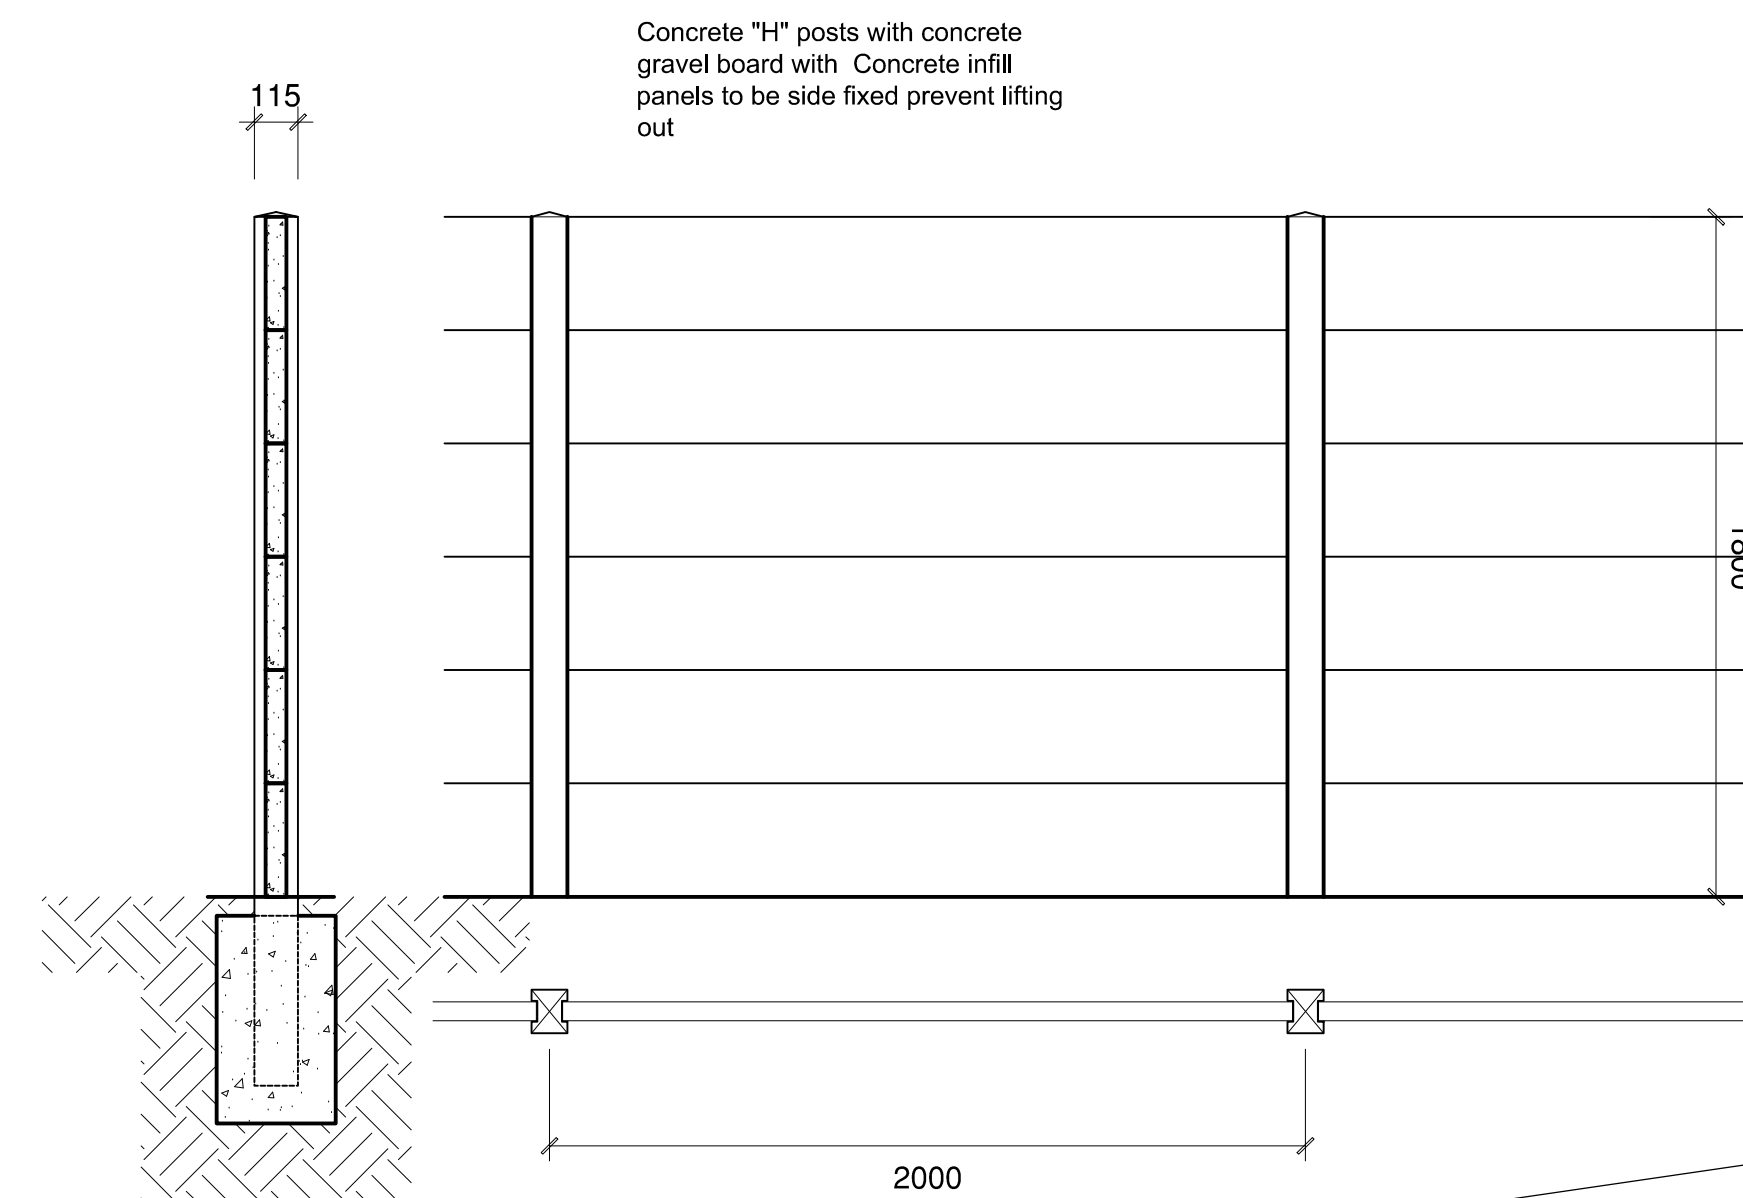

FENCING TYPE C

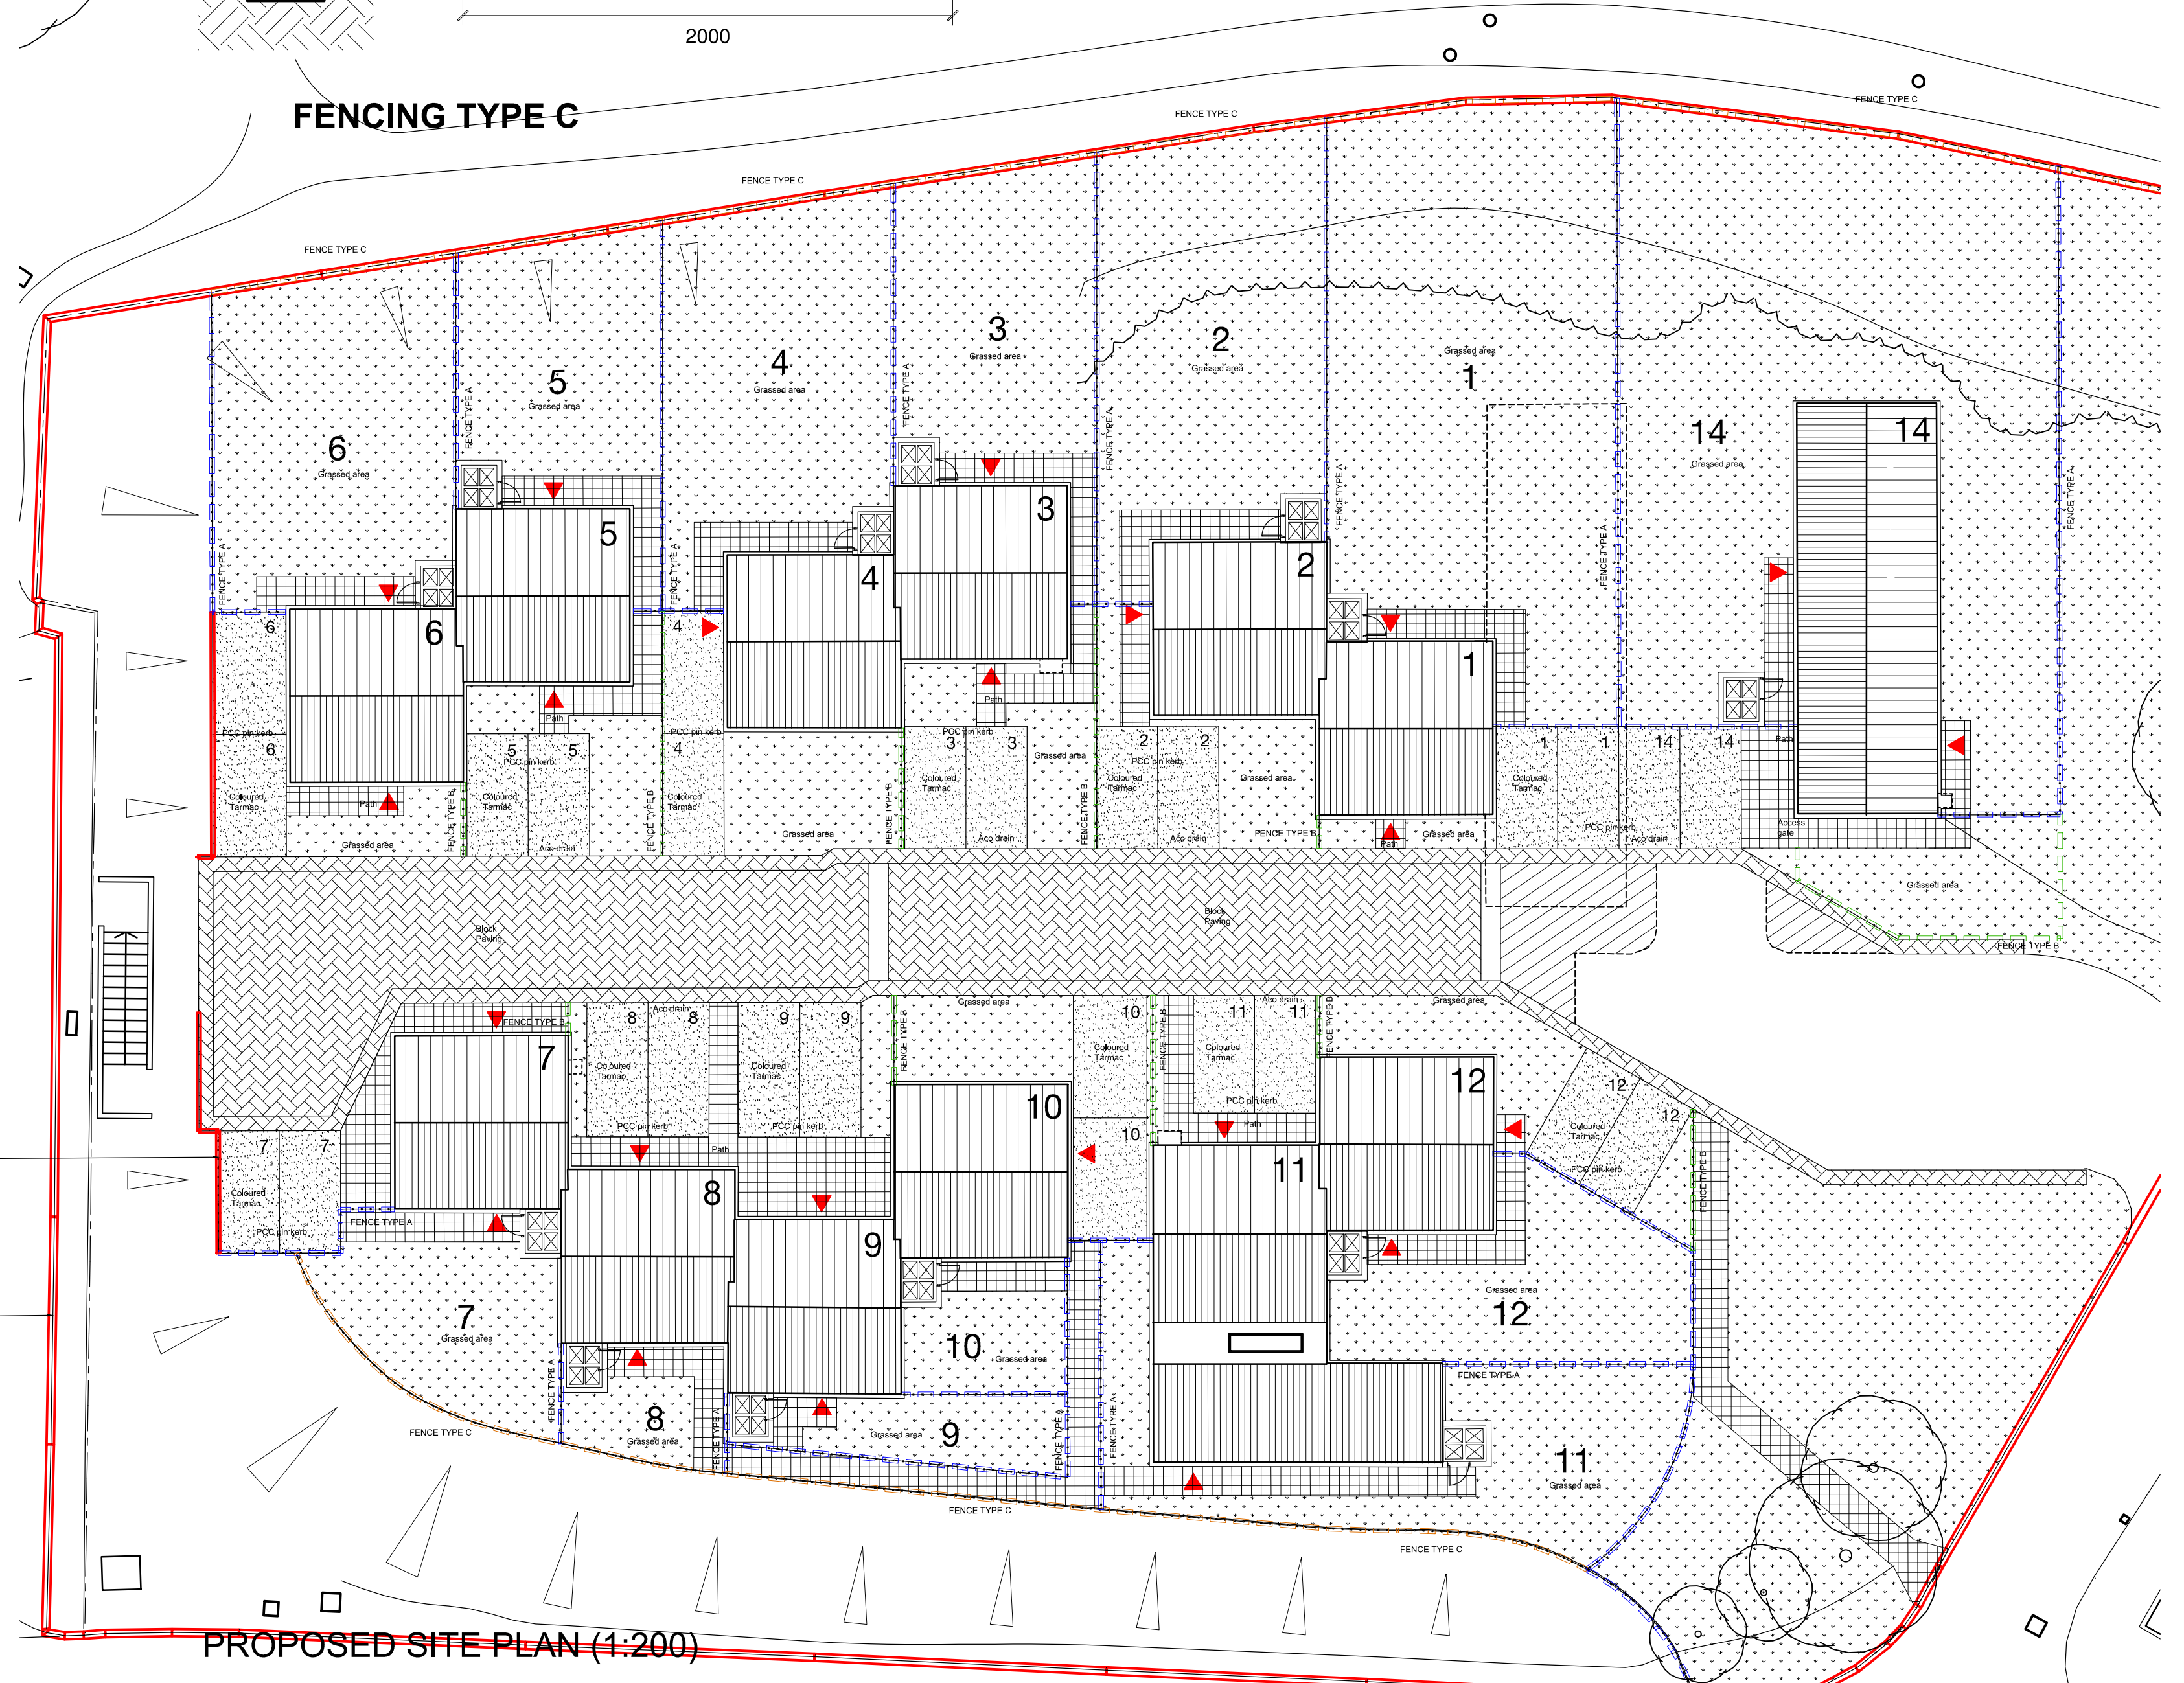


~~PROPOSED SITE PLAN (1:200)~~

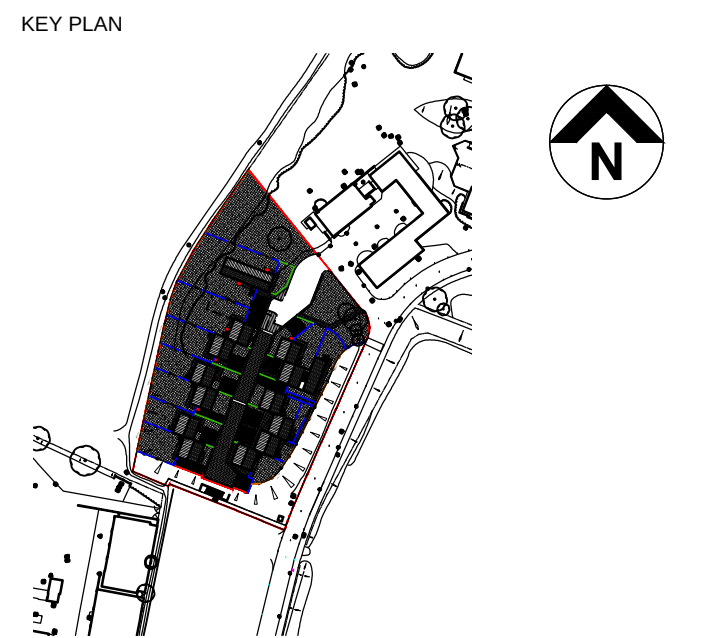

Notes:

FENCING KEY

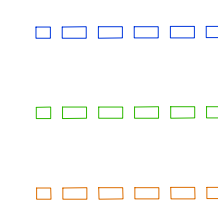

FIRST ISSUE							
P1							
COMMENT							
REV	DRAWN	DATE	CHECKED	DATE	APPROVED	DATE	

THIS DRAWING IS PRODUCED FOR USE IN THIS PROJECT ONLY AND MAY NOT BE REPRODUCED OR USED FOR ANY OTHER PURPOSE. NPS PROPERTY CONSULTANTS LTD ACCEPT NO LIABILITY FOR THIS USE OF THIS DRAWING OTHER THAN THE PURPOSE FOR WHICH IT WAS INTENDED IN CONNECTION WITH THIS PROJECT AS RECORDED IN THE 'PURPOSE FOR ISSUE' AND 'FILE STATUS CODE'.

THIS DRAWING MAY NOT BE REPRODUCED IN ANY FORM WITHOUT PRIOR WRITTEN AGREEMENT OF NPS PROPERTY CONSULTANTS LTD.

© CROWN COPYRIGHT AND DATABASE RIGHTS 2018 ORDNANCE SURVEY LICENCE NUMBER 100022264

RESPONSIBILITY IS NOT ACCEPTED FOR OTHERS SCALING DIRECTLY FROM THE DRAWING. DO NOT SCALE FROM THIS DRAWING. USE WRITTEN DIMENSIONS ONLY.

0m 2 4 6 12m

1:200

0mm 200 400 600 1200mm

ORIGINAL SHEET SIZE **A1**

1:20

THIS y.	CLIENT BERNESLAI HOMES
------------	----------------------------------

TITLE

PROPOSED BOUNDARY
TREATMENT PLAN

PROJECT

KERESFORTH CLOSE,
RESIDENTIAL CONVERSIONS



NPS Barnsley Ltd
Gateway Plaza, Sackville St, Barnsley, South
Yorkshire, S70 2RD
Tel: 01226 774605; **Email:** barnsley@nps.co.uk

SCALES	DISCIPLINE	PROJECT NUMBER
1:20 / 1:200	ARCHITECT	07-17-18-1-1409

DRAWING NUMBER	REV CODE
NPS-DR-A-(00)-005	P1

STATUS CODE	PURPOSE OF ISSUE	DRAWN BY
S0	TENDER	WC