


Drawing No.	Rev No.
MMD003 -003	C

DO NOT SCALE: Contractor to check all dimensions and report any omissions or errors

NOTES

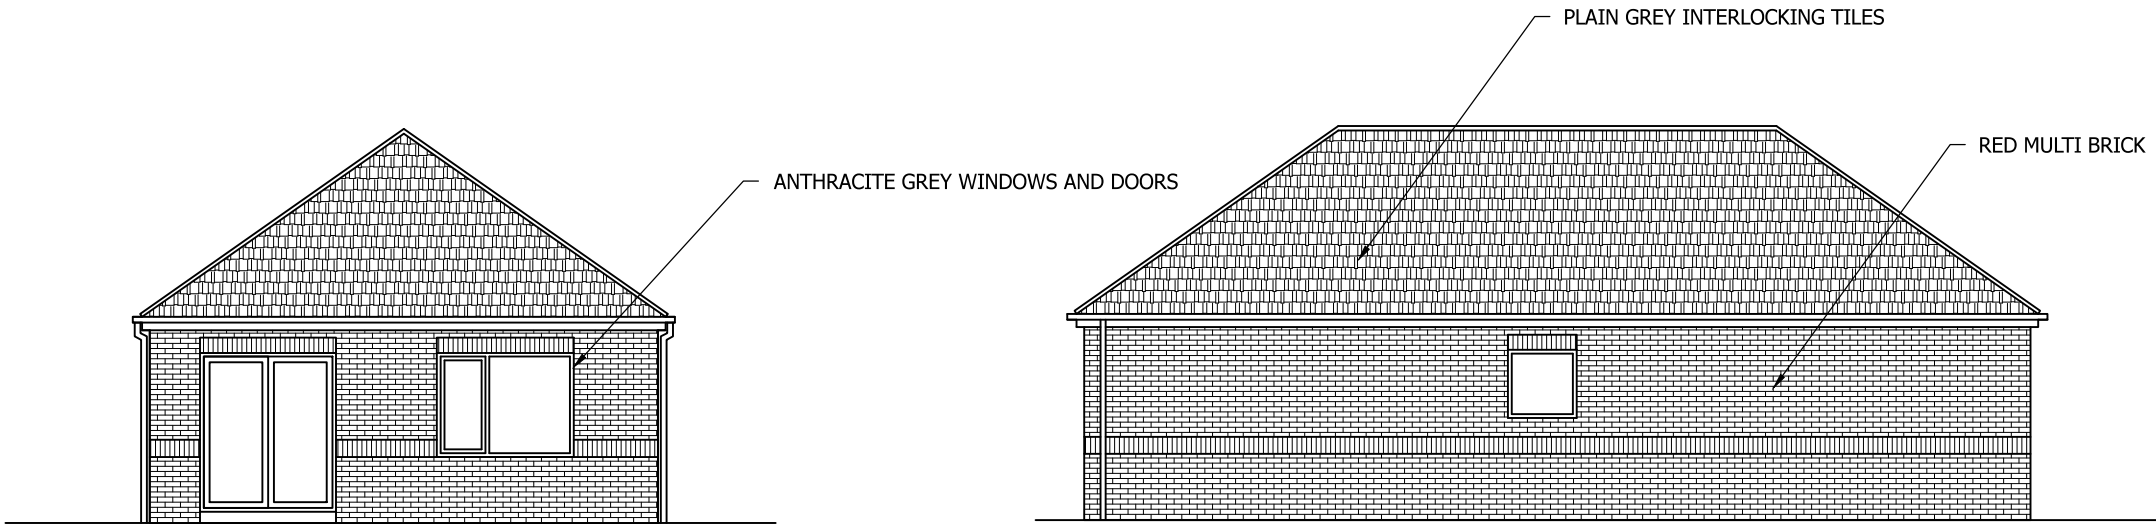


PROPOSED REAR ELEVATION
SCALE 1:100 AT A3

PROPOSED SIDE ELEVATION
SCALE 1:100 AT A3



PROPOSED FRONT ELEVATION
SCALE 1:100 AT A3

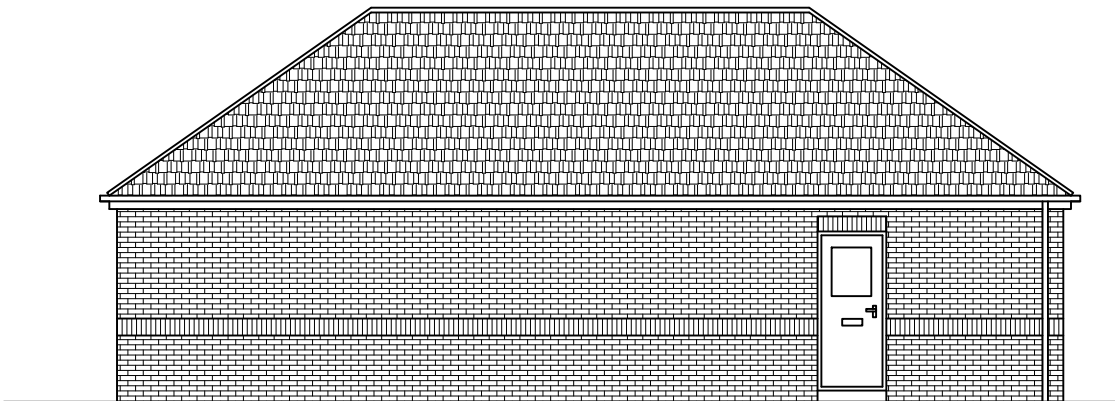

PROPOSED SIDE ELEVATION
SCALE 1:100 AT A3

C	Layout changed	JRB			01/08/19
B	Changed to bungalow	JRB			14/06/19
A	Car paking shown	JRB			11/02/19
Rev	Description	By	Chk	App	Date

JRB DESIGNS Ltd
1 Saville Road
Cudworth
Barnsley
S72 8LT
Tel: 01226 383542
Fax: 01226 380078
Mob: 07970 541192
Email: john@jrbdesigns.co.uk

This drawing is copyright. © jrbdesigns Ltd.

Client	MR. DIXON				
Drawing Title	PROPOSED ELEVATIONS				
Address	LAND ADJACENT TO 188 HIGH STREET WORSBROUGH DALE BARNSELEY S70 4SQ				
Project Title:	PROPOSED NEW DWELLING				
Purpose of Issue:	PLANNING				
Drawing Status	FIRST ISSUE				
Scale at A3 AS SHOWN	Drawn By JRB	Date 02/11/2018			
Checked By	Date 02/11/2018	Approved By	Date 02/11/2018		
Project No. MMD003	Drawing No. 003	Revision C			
APPROVAL ☒ INFORMATION ☐ TENDER ☐ CONTRACT ☐ CONSTRUCTION ☐					