

NOTES:

The sketch proposals shown have been produced using Ordnance Survey data as a base and will be subject to further specialist design from Structural, Highways and Mechanical Engineers. These proposals will also be subject to a detailed cut and fill exercise, stabs, TPOs, etc.

SIGN 1
SIGNAGE IS A FLEX-FACE, BACK ILLUMINATED SIGN WITHIN THE SIGNAGE BOX.

SOLID SIGNAGE INFILL TO HAVE AGILITE WHITE 5000K LED ILLUMINATED WHITE BACKGROUND. WITH THICK DEEP BLACK BORDER AND BLACK RETURNS. BACKLIT SURFACE SHOULD BE WHITE OPAL AND EVENLY LIT WITH NO SHADOWS FROM THE INTERNAL STRUCTURE.

DEPTH OF SIGNAGE BOX TO MATCH AND MANAGE PORTAL 'LEGS. NON-LIT STEEL BLACK GLOSS RAL 90053D LETTERS APPLIED IN FRONT OF BACK-LIT BOX.

ECONOFLEX BOX IN BLACK FULLY ILLUMINATED WHITE SKIN AND BUILT UP ALUMINIUM LETTERS IN BLACK GLOSS RAL 9005.


SIZE: 5620MM X 3675MM
SIGN WEIGHT: APPROX TOTAL 300KG
LED LIGHTING: 9 BAYMPS STARTUP | 3.27AMPS RUN
MAX ILLUMINATION: 300CD/M2
PROJECTION: 114MM
W/ HEIGHT: 1310MM

SIGN 2
CHANGE AND HOOK SPECIFICATION AS SHOWN TO BE SOURCED BY MAIN CONTRACTOR OR SIGNAGE CONTRACTOR.
CHAIN IS FED THROUGH THE LOWER SILVER BRACKET AND BOTH ENDS ATTACHED TO THE METAL LOOP ON THE BOWL.
METAL LOOP IS SECURED UNDER THE BOWL WITH 2 X NYLOCK NUTS.

SIGN 3
FOOD MANIFESTATION QUALITY SEAL ROUNDELS.
MANIFESTO PANELS SHOULD ALSO BE USED WITHIN CRITICAL (EXTERIOR & INTERIOR) IN AN IRREGULAR, STAGGERED FORMATION.

NEW WINDOW VINYL INSTALLED. DIMENSIONS SHOWN ARE INDICATIVE AND SIGNAGE CONTRACTOR TO COMPLETE SITE MEASURE PRIOR TO MANUFACTURE. ARTWORK REF:


P4-PROTECTING-Manifesto.pdf
P2-GREAT-DAIRY-Manifesto.pdf
P3-FRESHNESS-Manifesto.pdf
P7-FOOD-WASTE-Manifesto.ai

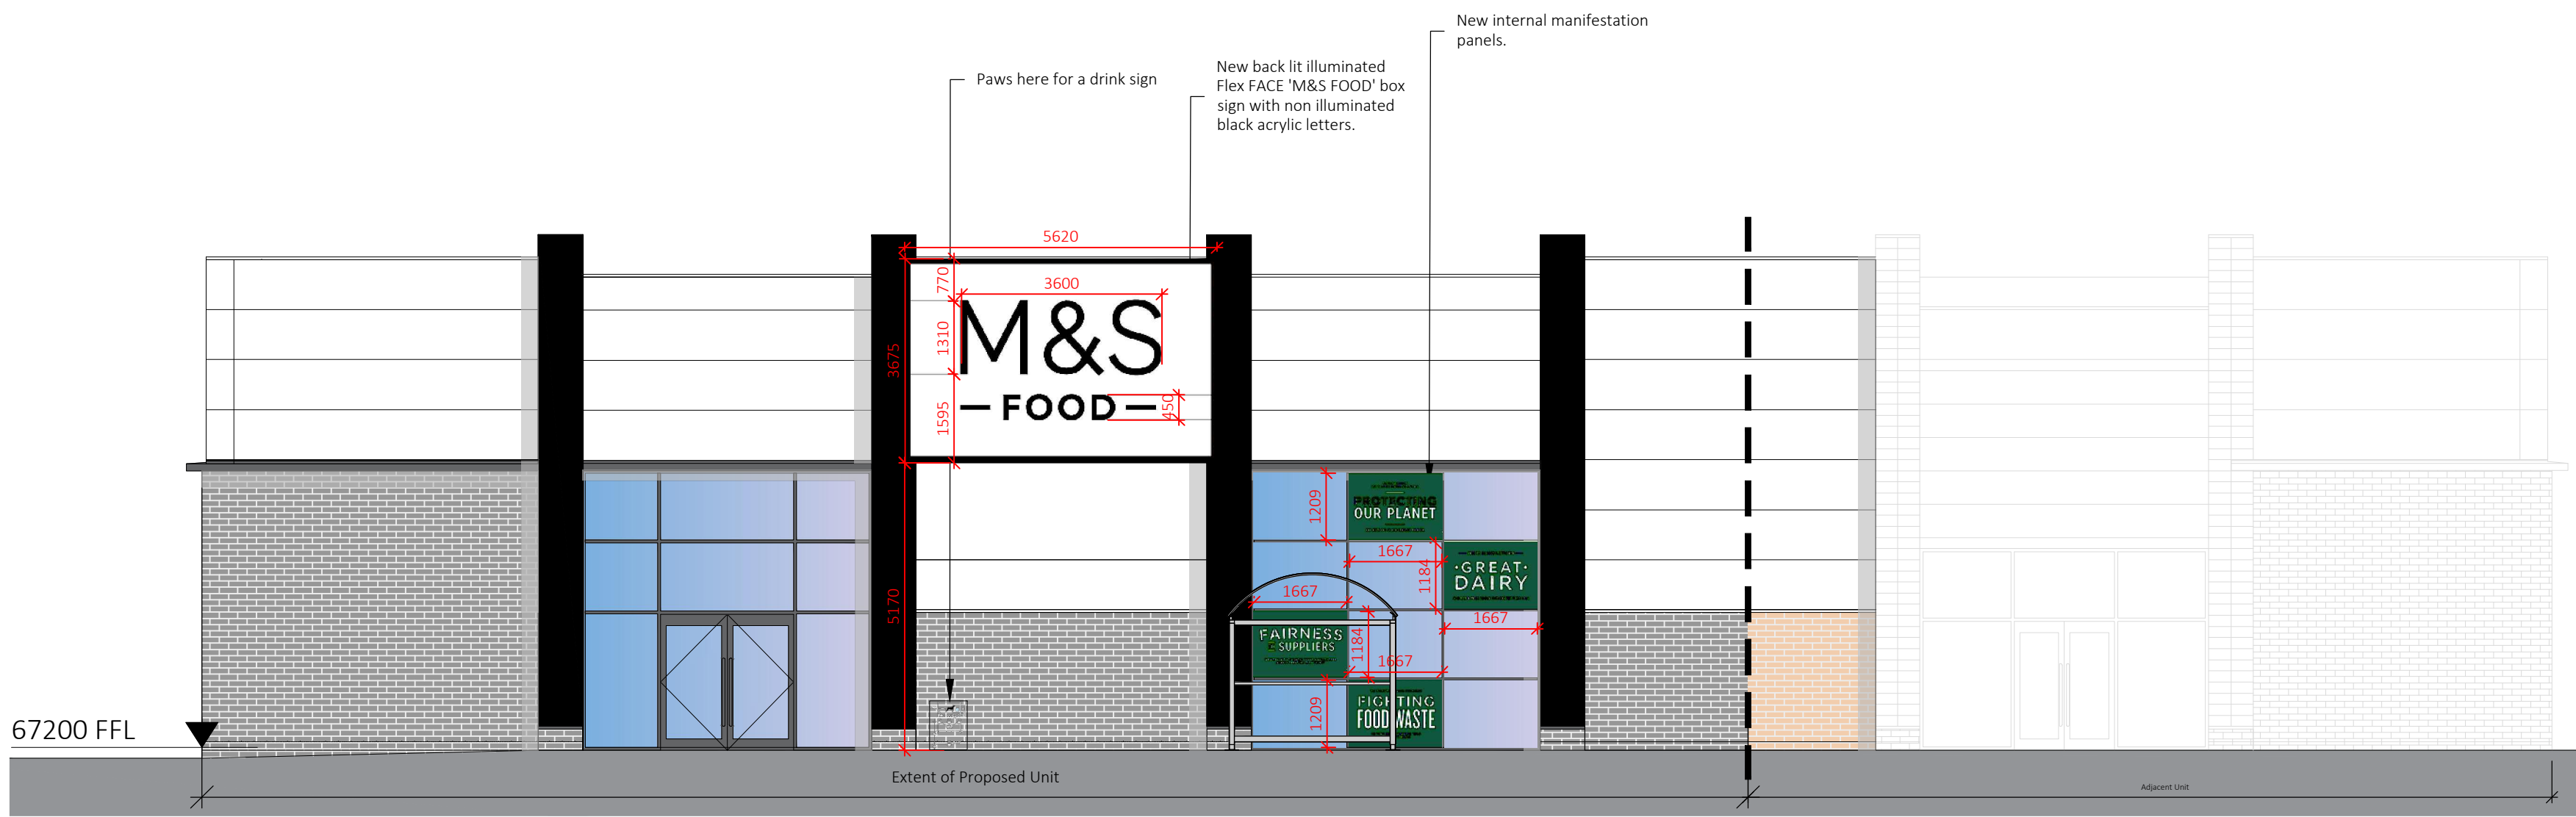

PROPOSED NORTH ELEVATION A
SCALE 1:100




PROPOSED SIGN 1 DETAILS
SCALE 1:50

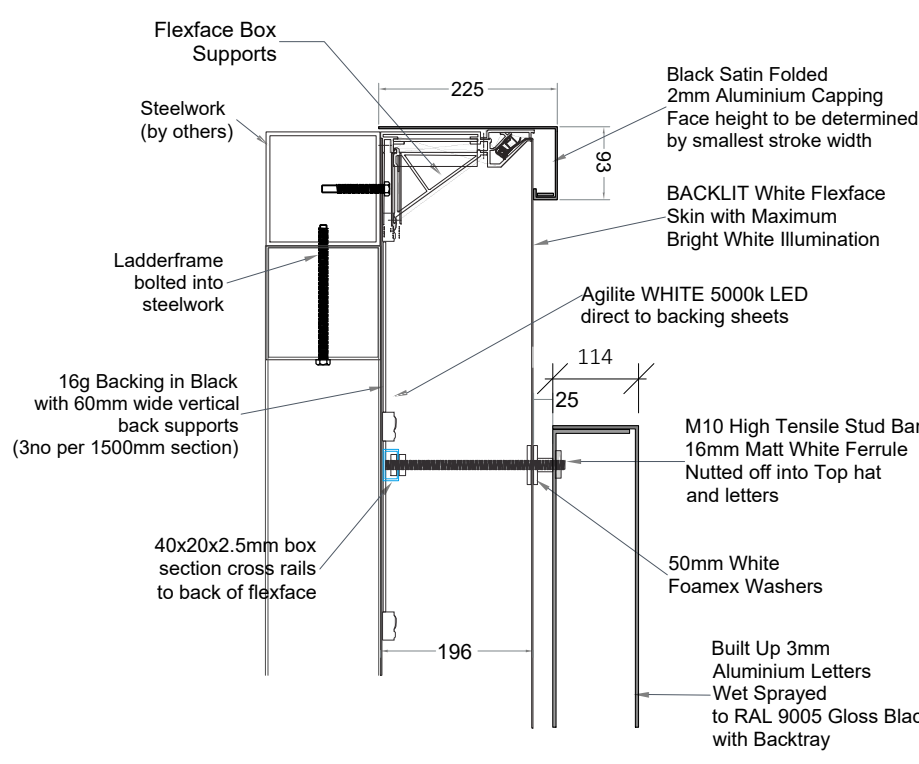


PROPOSED SIGN 1 DETAILS
SCALE 1:10



PROPOSED VINYL 3 DETAILS
SCALE 1:50

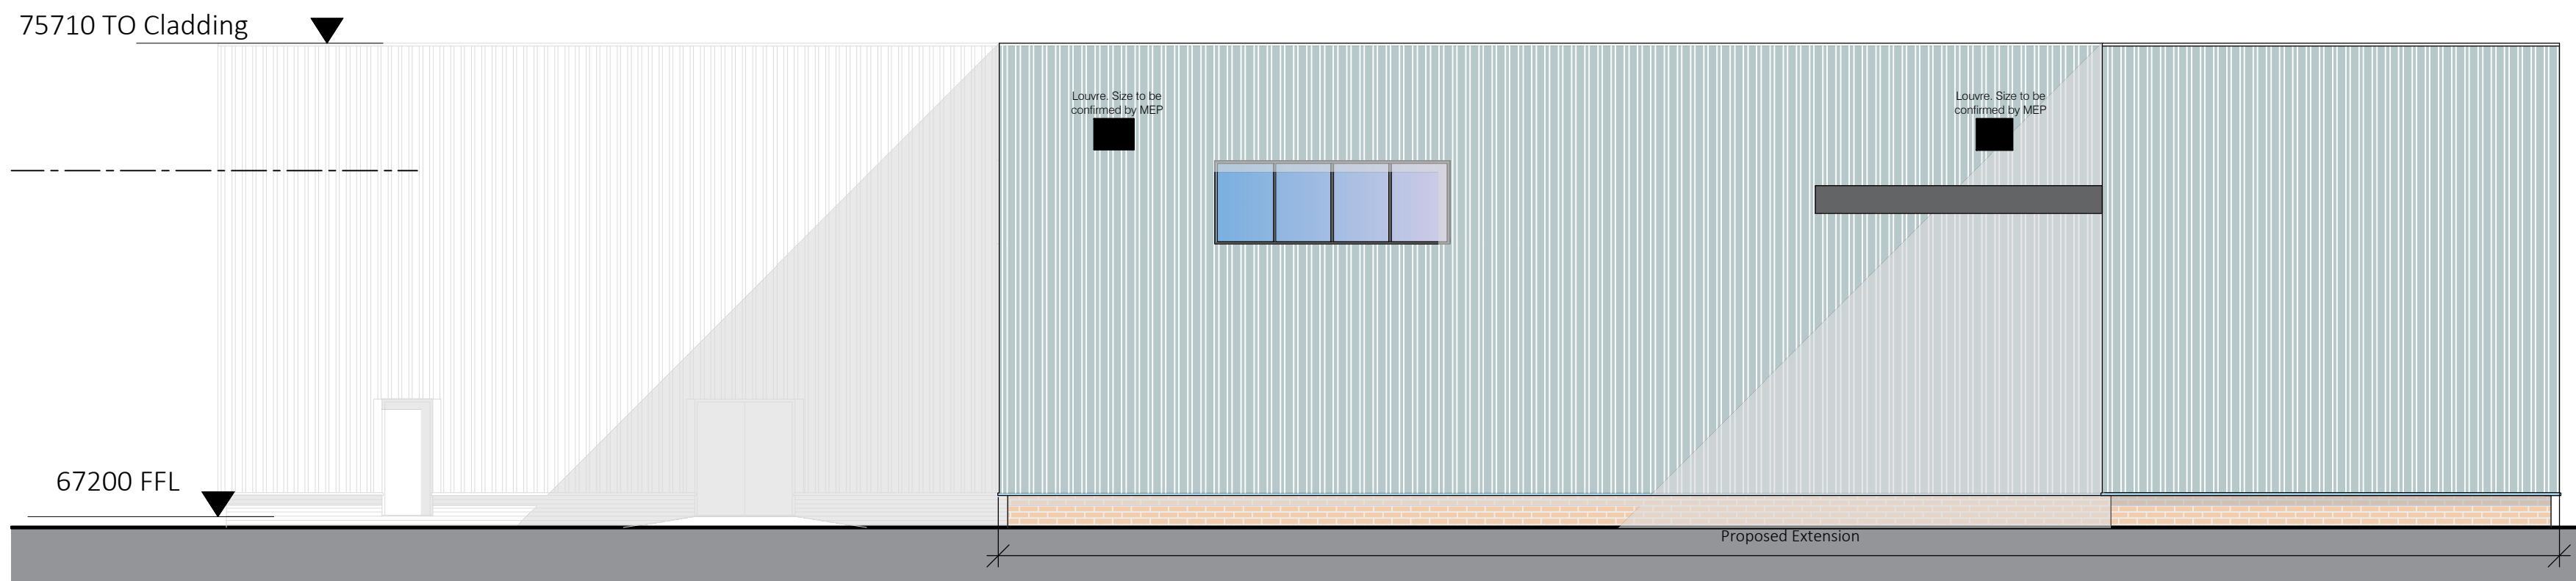

PROPOSED SOUTH ELEVATION C
SCALE 1:100

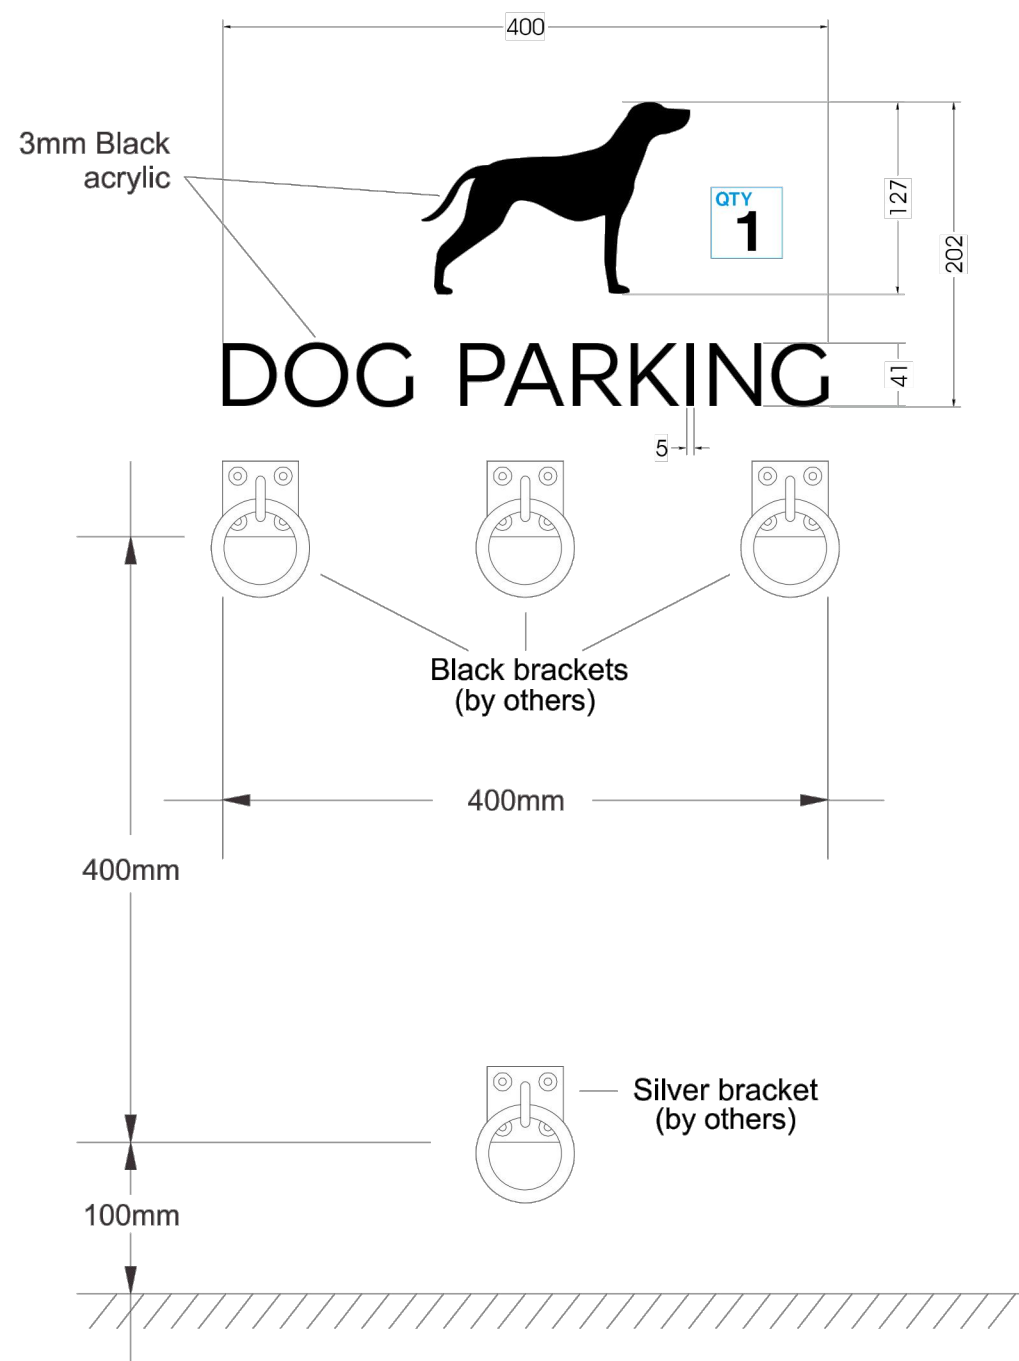


PROPOSED SIGN 2 DETAILS
SCALE 1:5




Example Installation



PROPOSED EAST ELEVATION B
SCALE 1:100

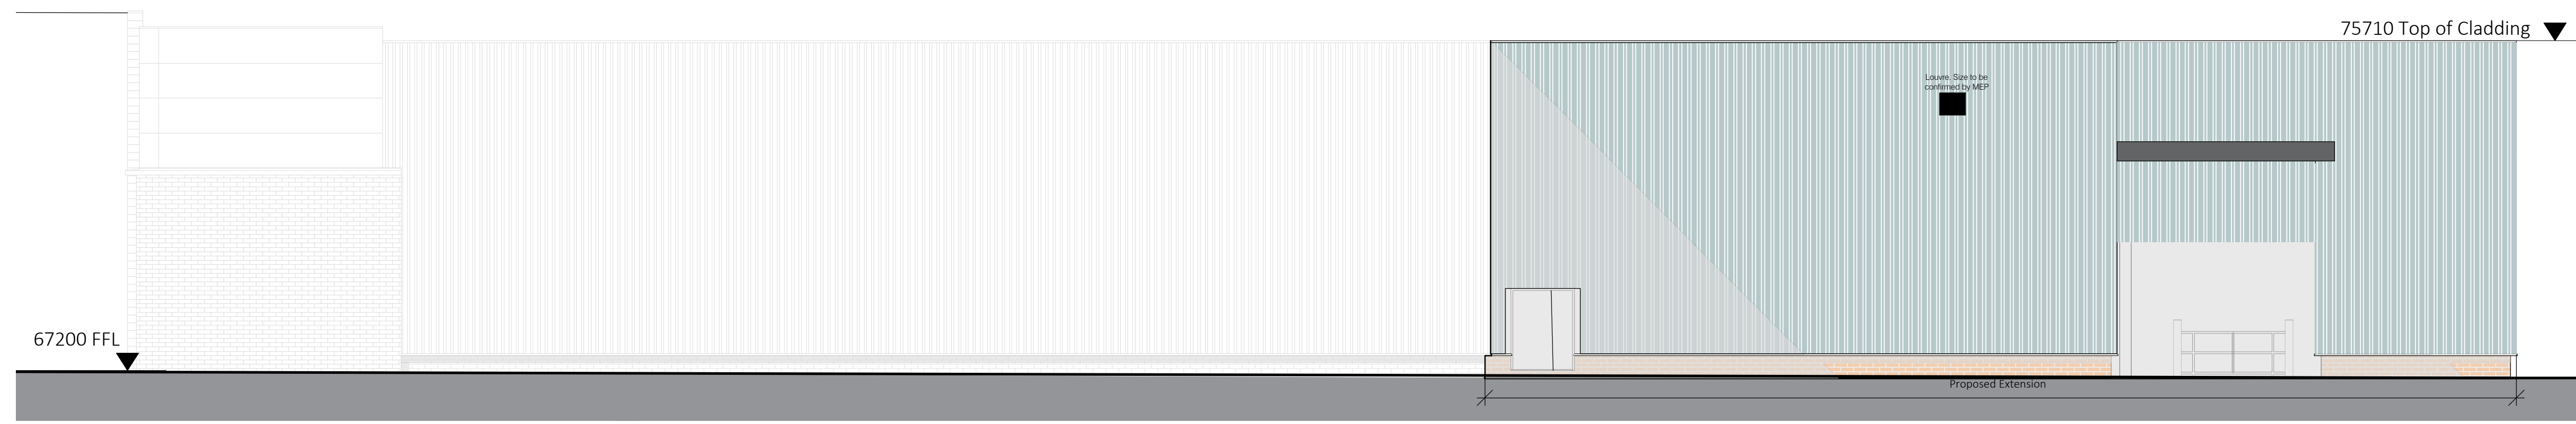

PROPOSED WEST ELEVATION D
SCALE 1:100

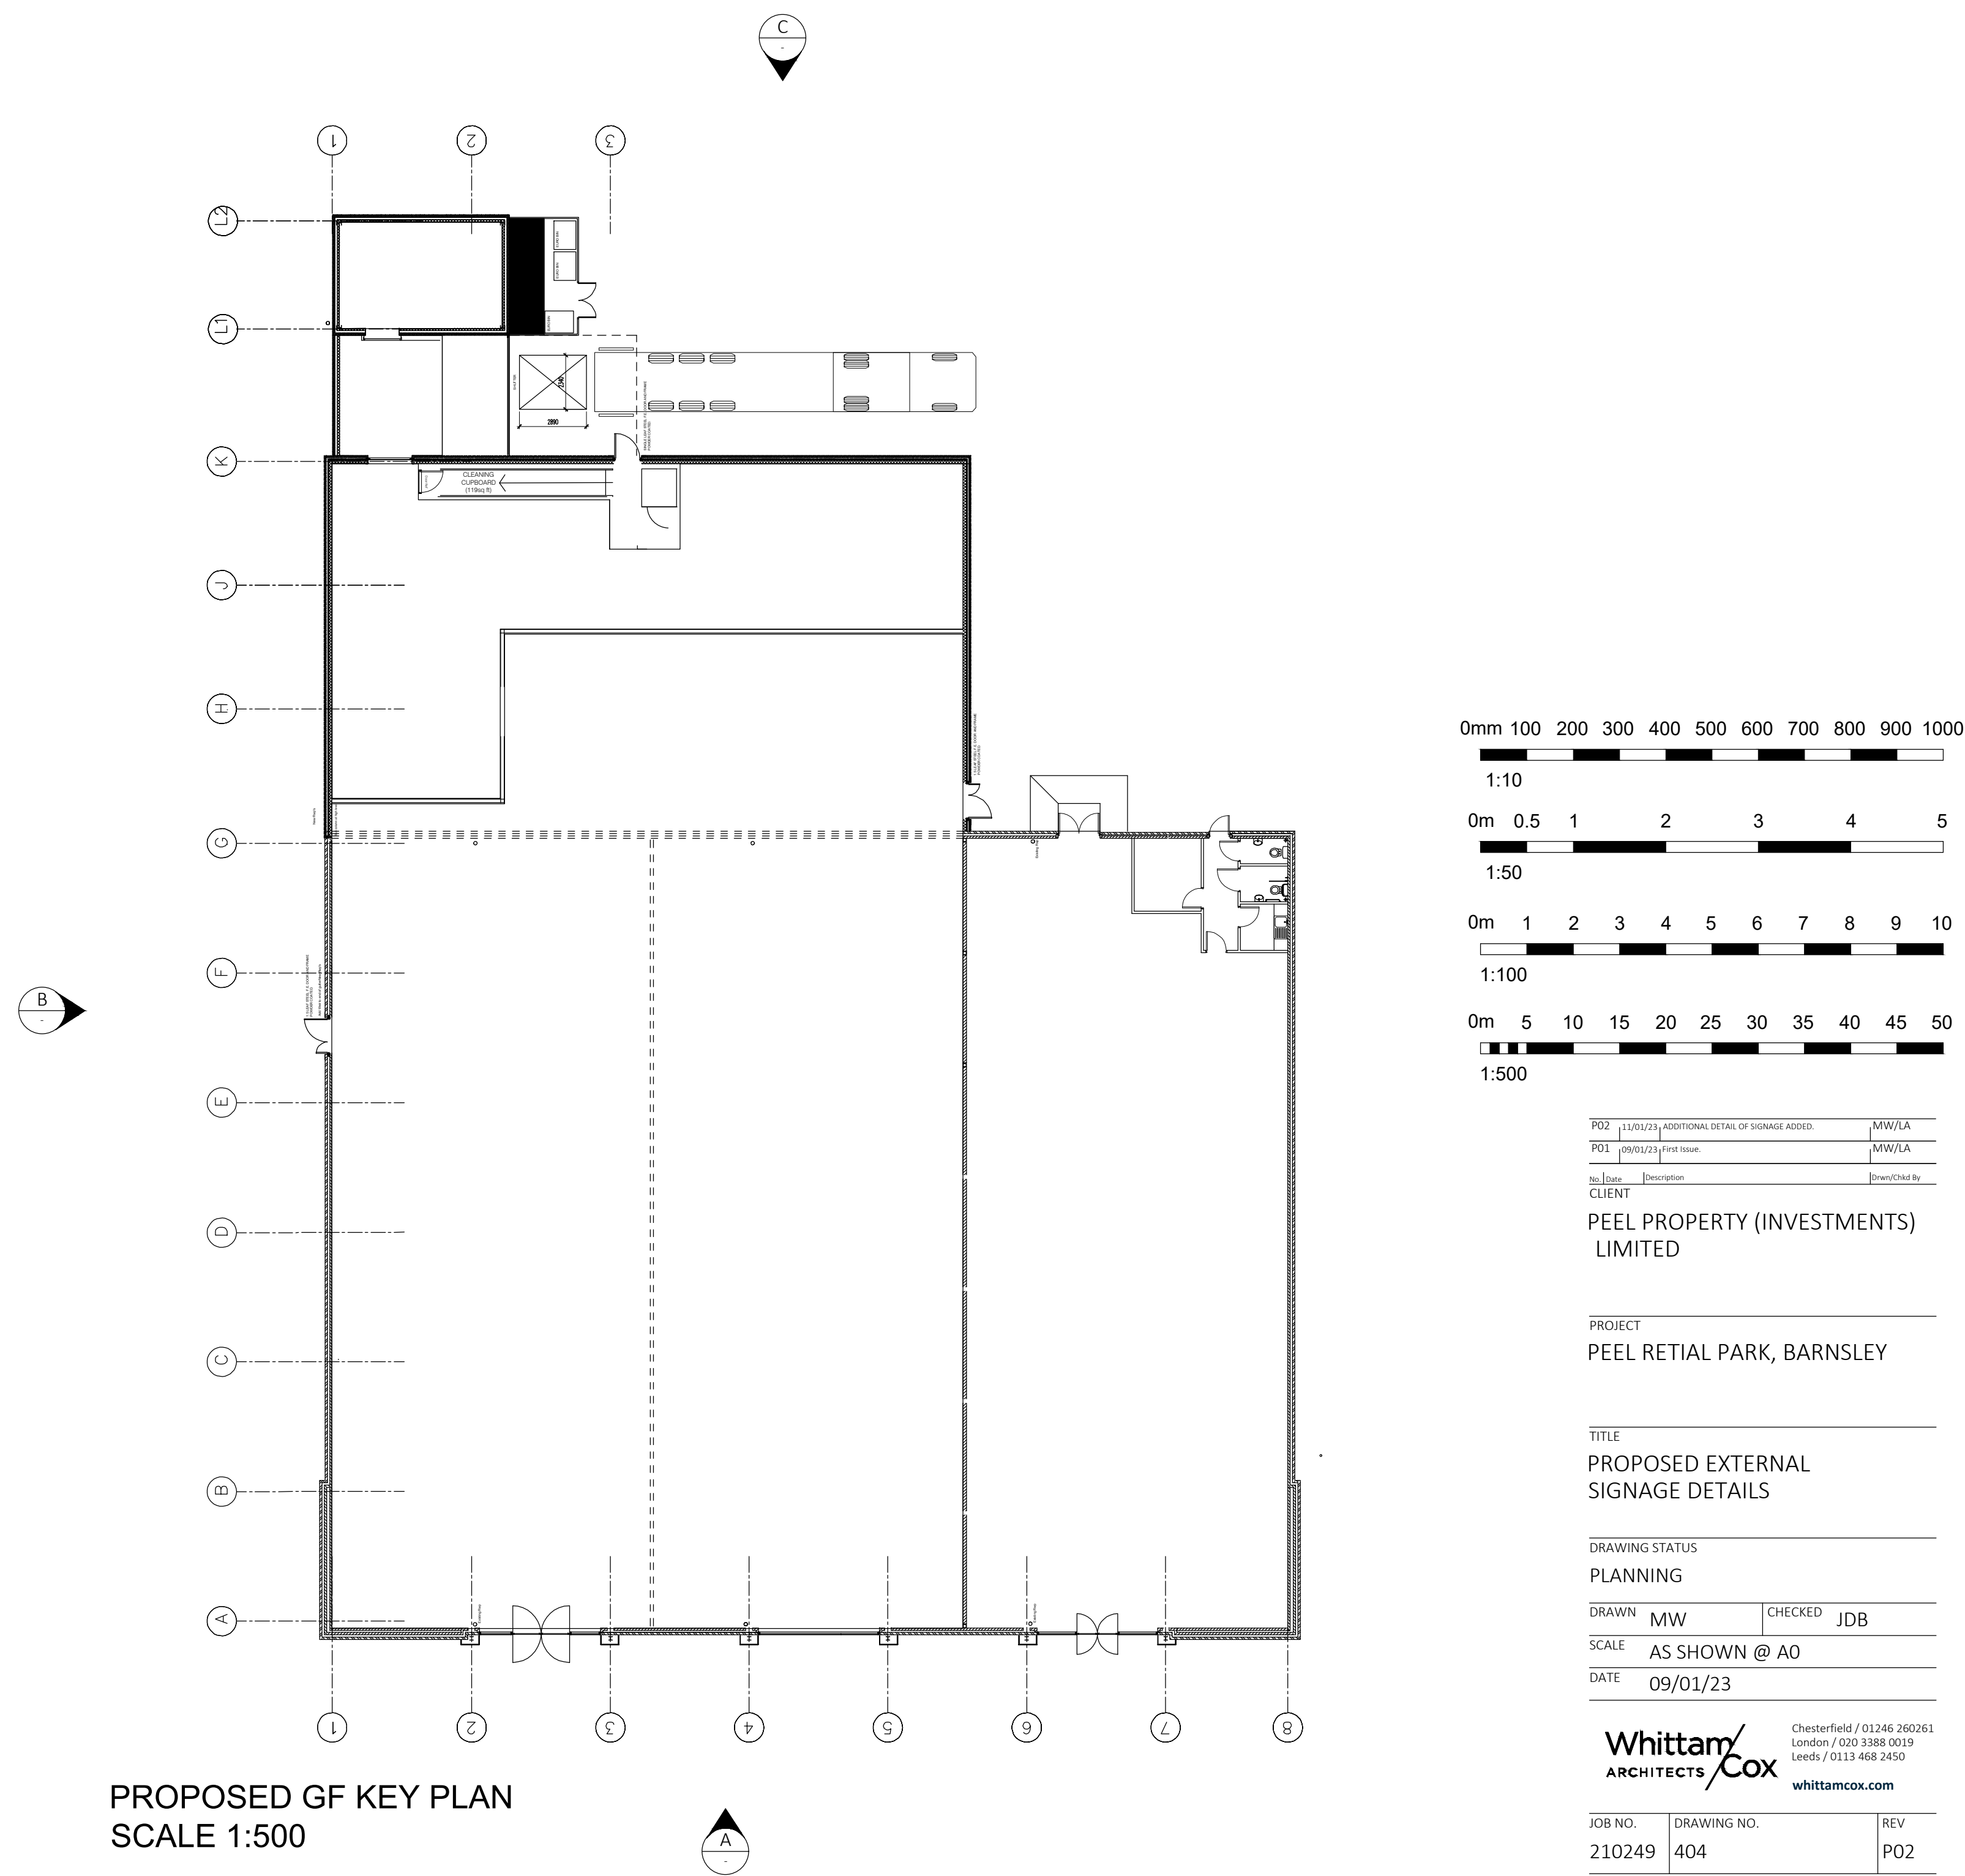

PROPOSED GF KEY PLAN
SCALE 1:500