




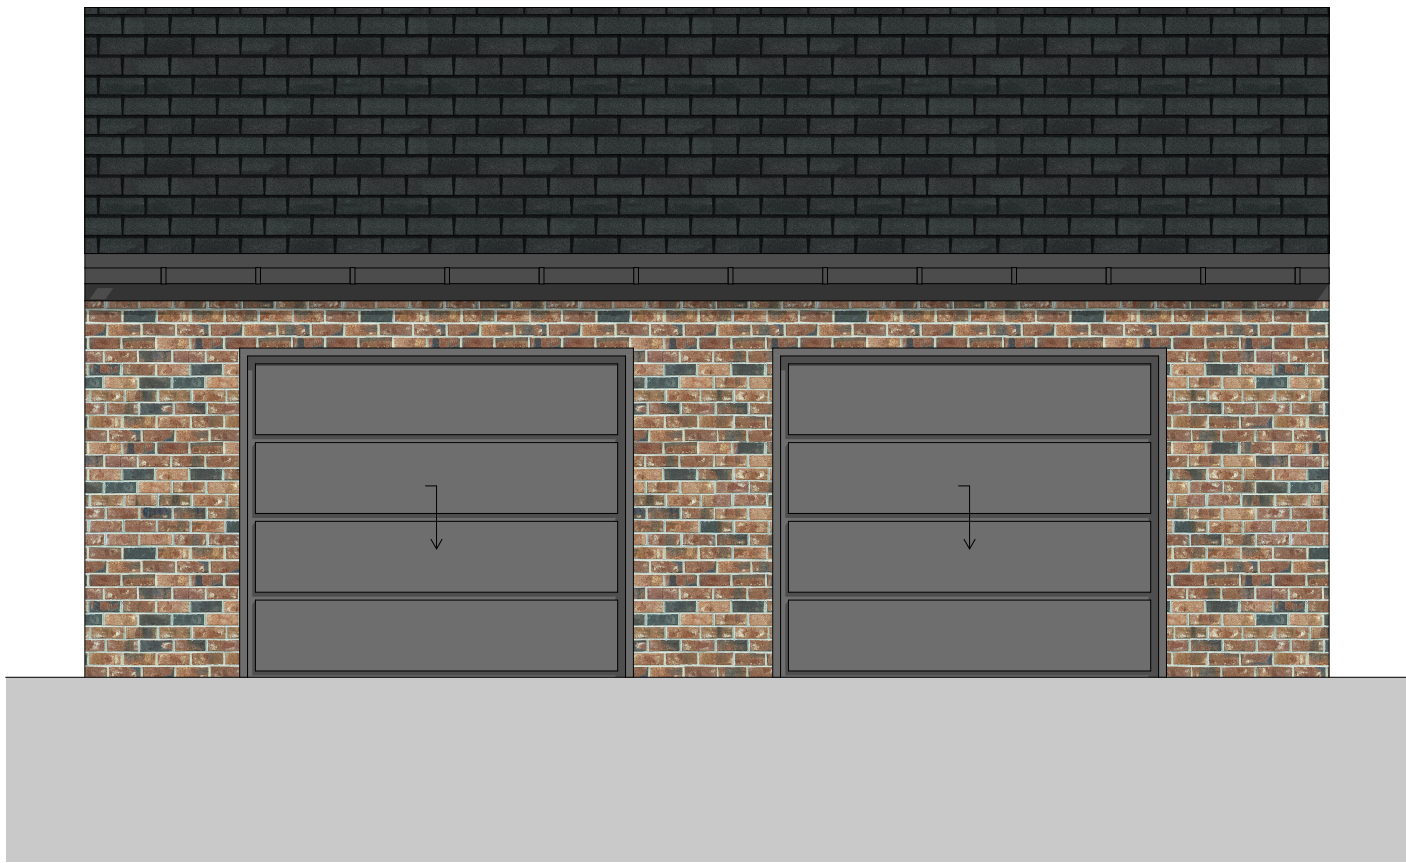


FRONT ELEVATION
SCALE 1:50

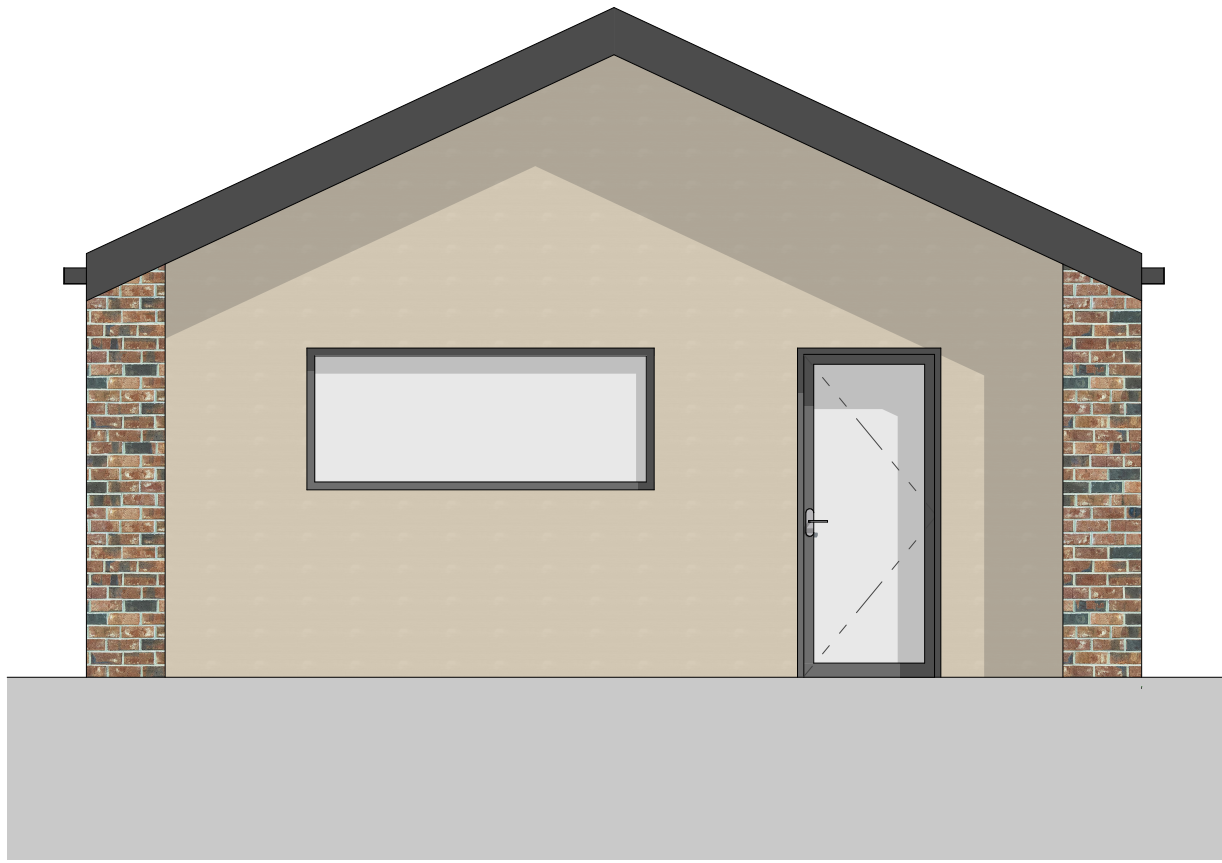


SIDE ELEVATION
SCALE 1:50

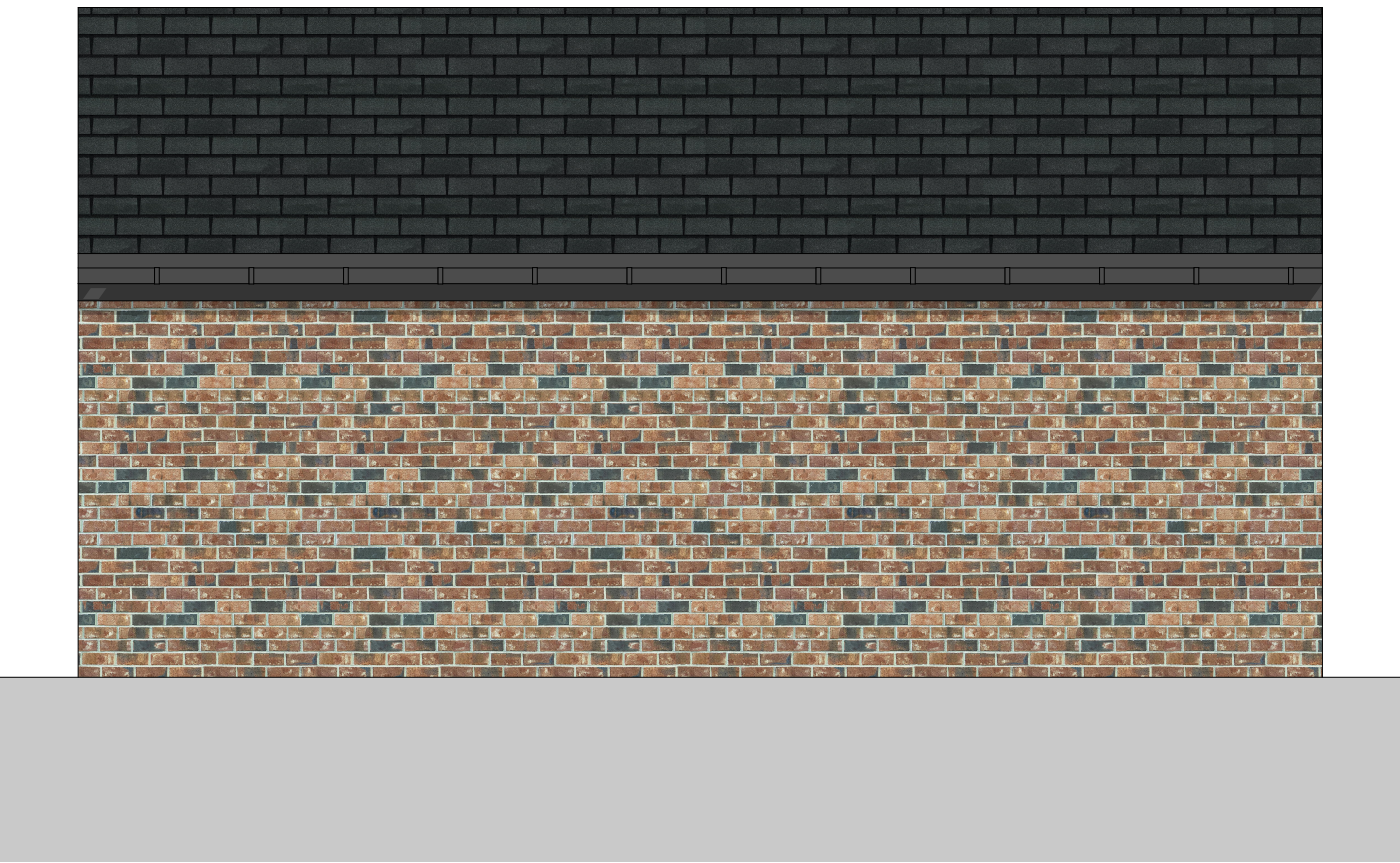

REAR ELEVATION
SCALE 1:50

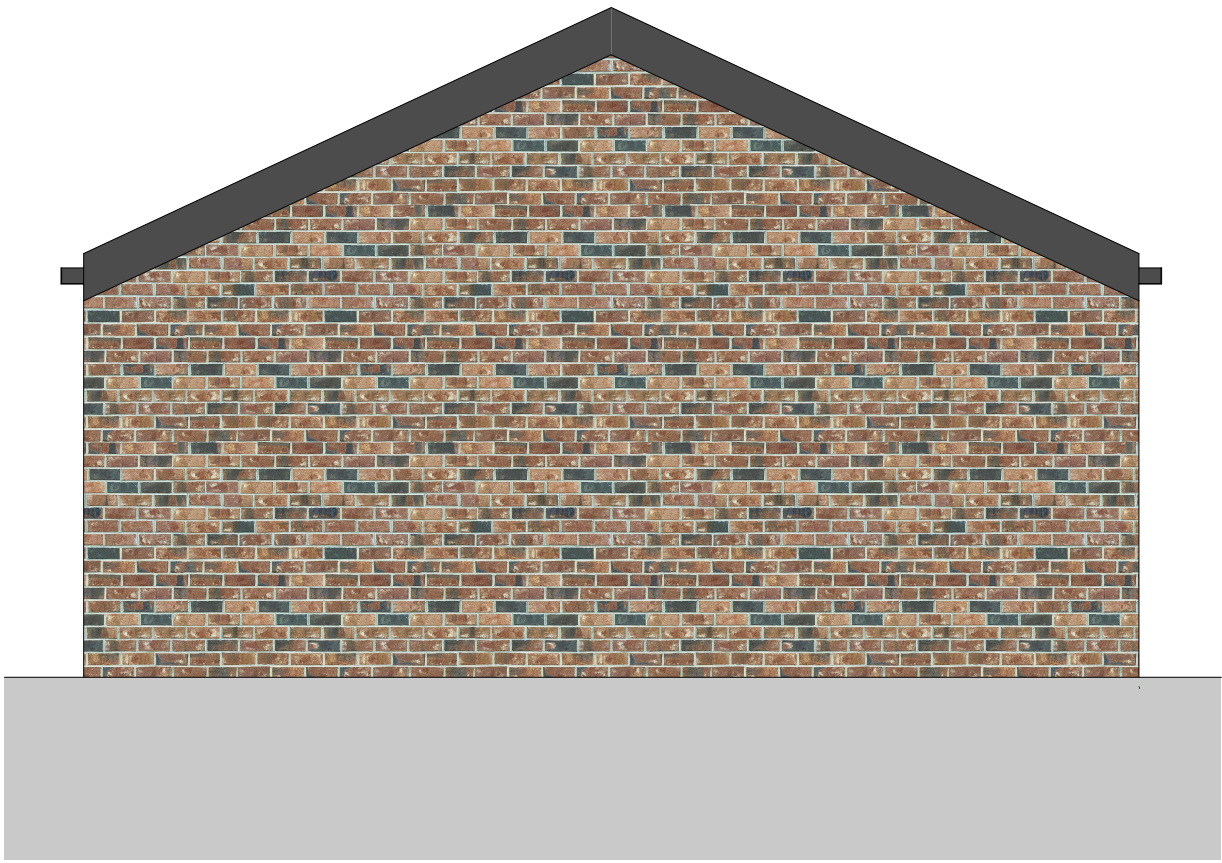

SIDE ELEVATION
SCALE 1:50

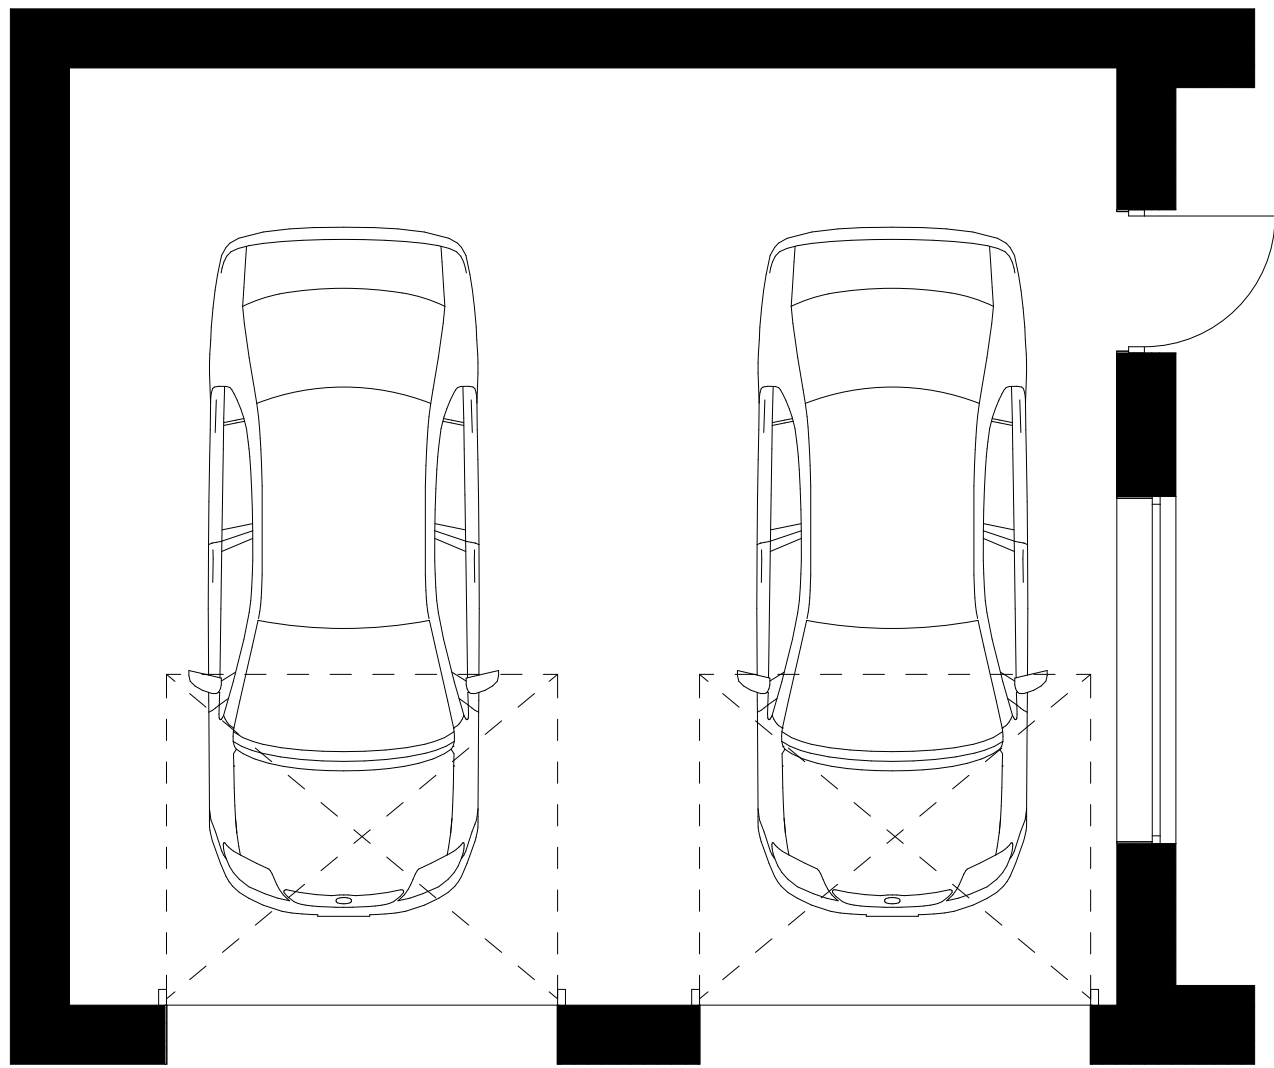

PROPOSED PLAN
SCALE 1:50



PROPOSED ROOF PLAN
SCALE 1:50

STUDIO H78

ARCHITECTURAL DESIGN

Telephone: 07890261186

Email: michael@studioh78.com

Project

9 Milner Avenue,
Penistone

Client

Mr & Mrs Myers

Proposed Garage Extension

Scale

1:50

Date

09.03.22

Drawn

MH

Checked

Job No.

1013

Category/Dwg No.

(07)003

Revision

B

PLANNING