


Materials, floor plans section and drainage all on separate drawing sheets.
Drawing to be read in conjunction with drawing numbers:

- 2CCMB/11/02
- 2CCMB/11/04
- 2CCMB/11/05

All new materials to match existing and to satisfaction of LA

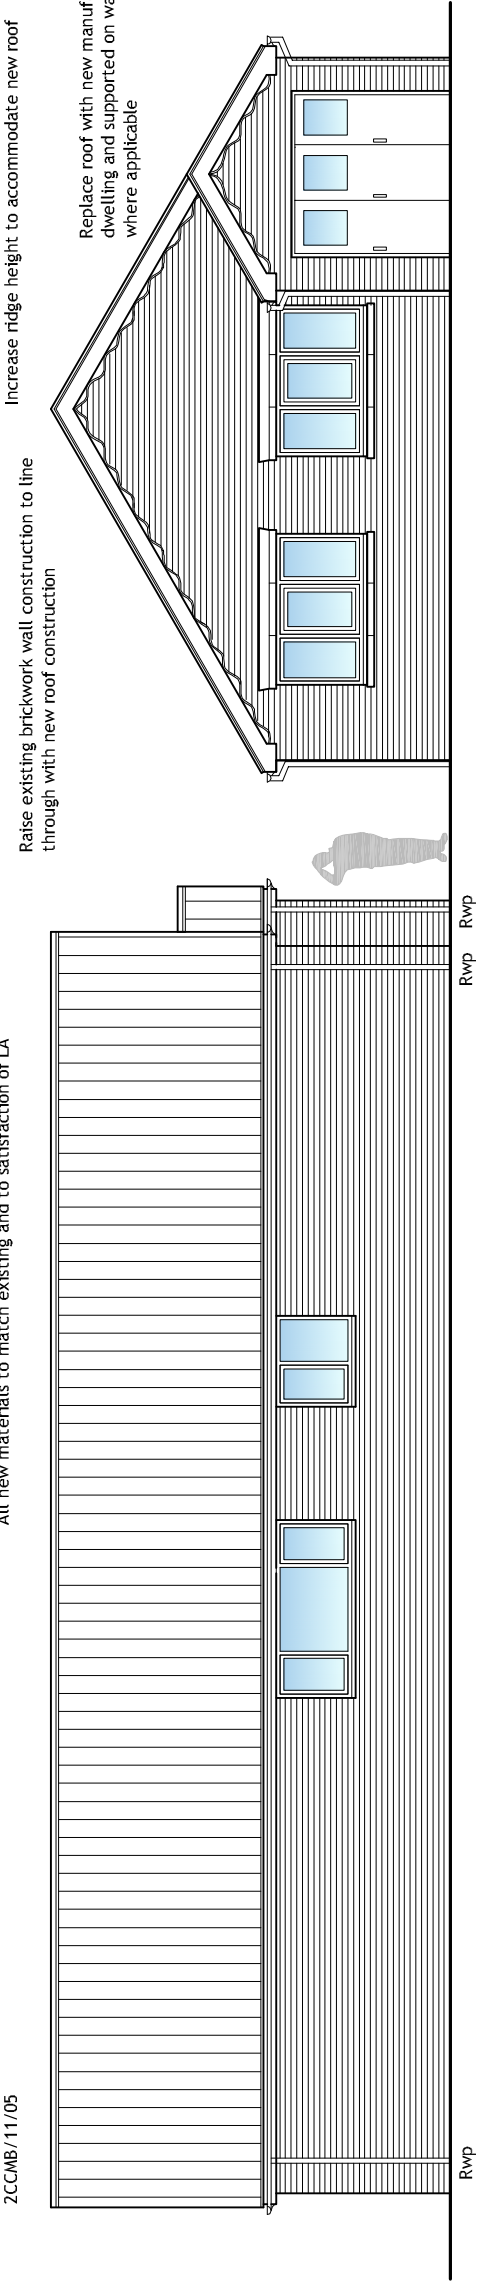


Proposed Side Elevation B 1:100

Proposed Front Elevation 1:100

Raise existing brickwork wall construction to line through with new roof construction

All new materials to match existing and to satisfaction of LA

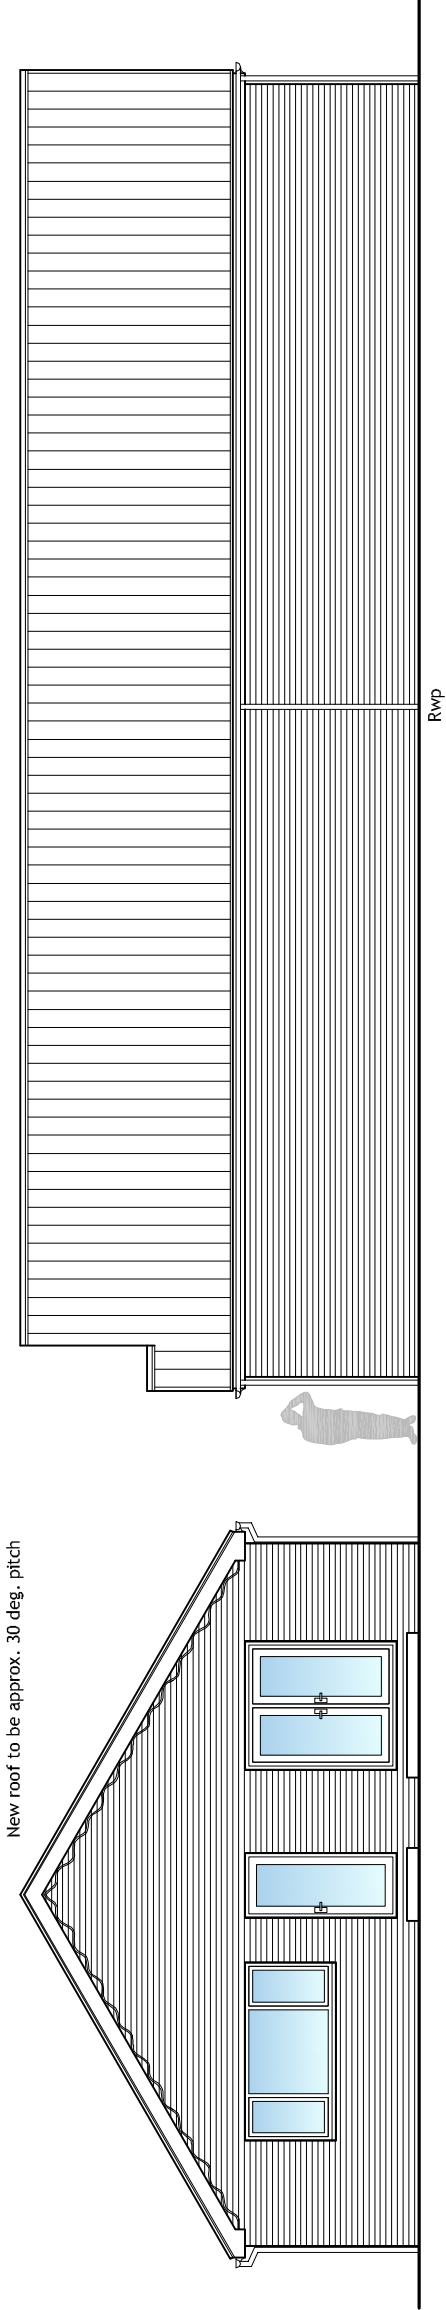

Proposed Rear Elevation 1:100

Proposed Side Elevation A 1:100

PROPOSED EXTENSION TO EXISTING DWELLING	
2 Church Grove Monk Bretton Barnsley S71 2EY	
2014 D-E-S71 2EY-01	
SCALE 1:100	
PROPOSALS	