



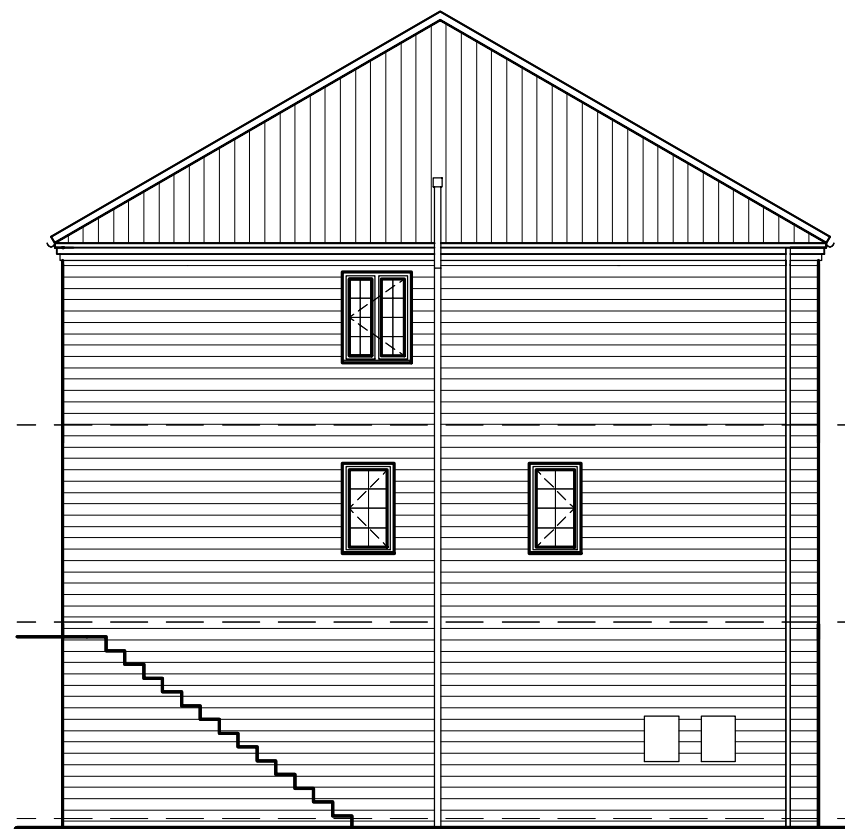

SIDE ELEVATION

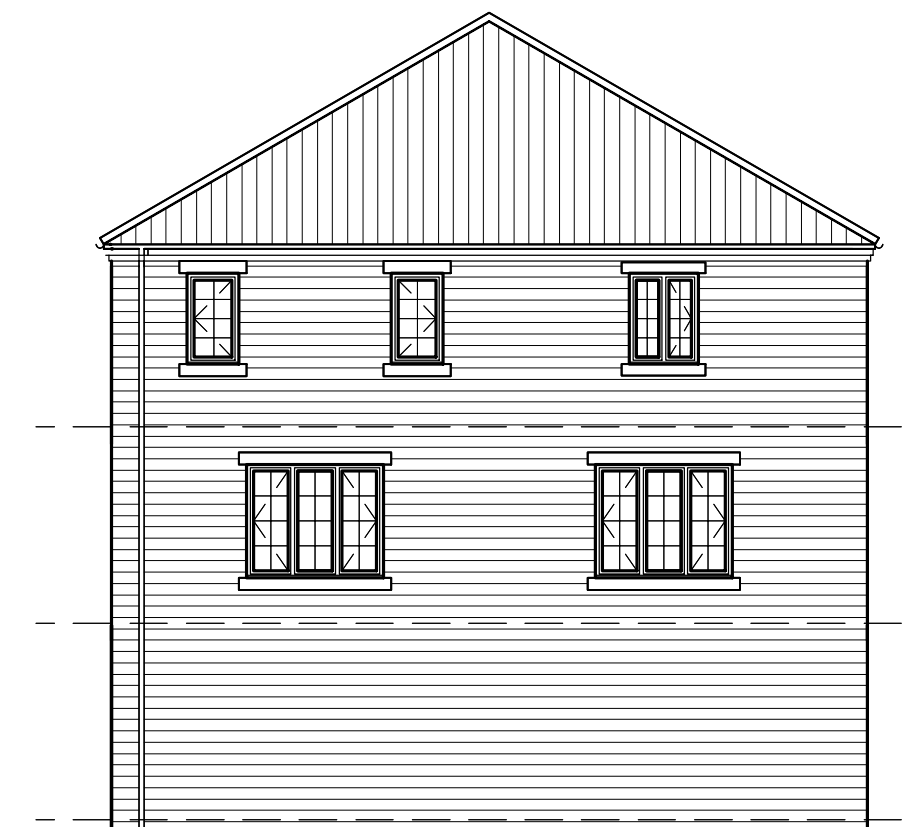

REAR ELEVATION



SIDE ELEVATION



FRONT ELEVATION

<p><i>Arncliffe</i> ARNCLIFFE HOMES LIMITED Arncliffe House, Bramley Grange, Thornor, Leeds LS14 3DW. Tel: 0113 237 5900 Fax: 0113 265 4458</p>
<p>Proposed Residential Development</p> <p>HALIFAX ROAD, THURGOLAND.</p>
<p>WENTWORTH PLUS (2137)</p> <p>ELEVATIONS</p>
<p>SCALE 1:50/1:100 @ A2</p> <p>DATE 19/06/2020DRAWN IanDi</p>
<p>DRG. No. 292/WN+/4 REV.</p>