




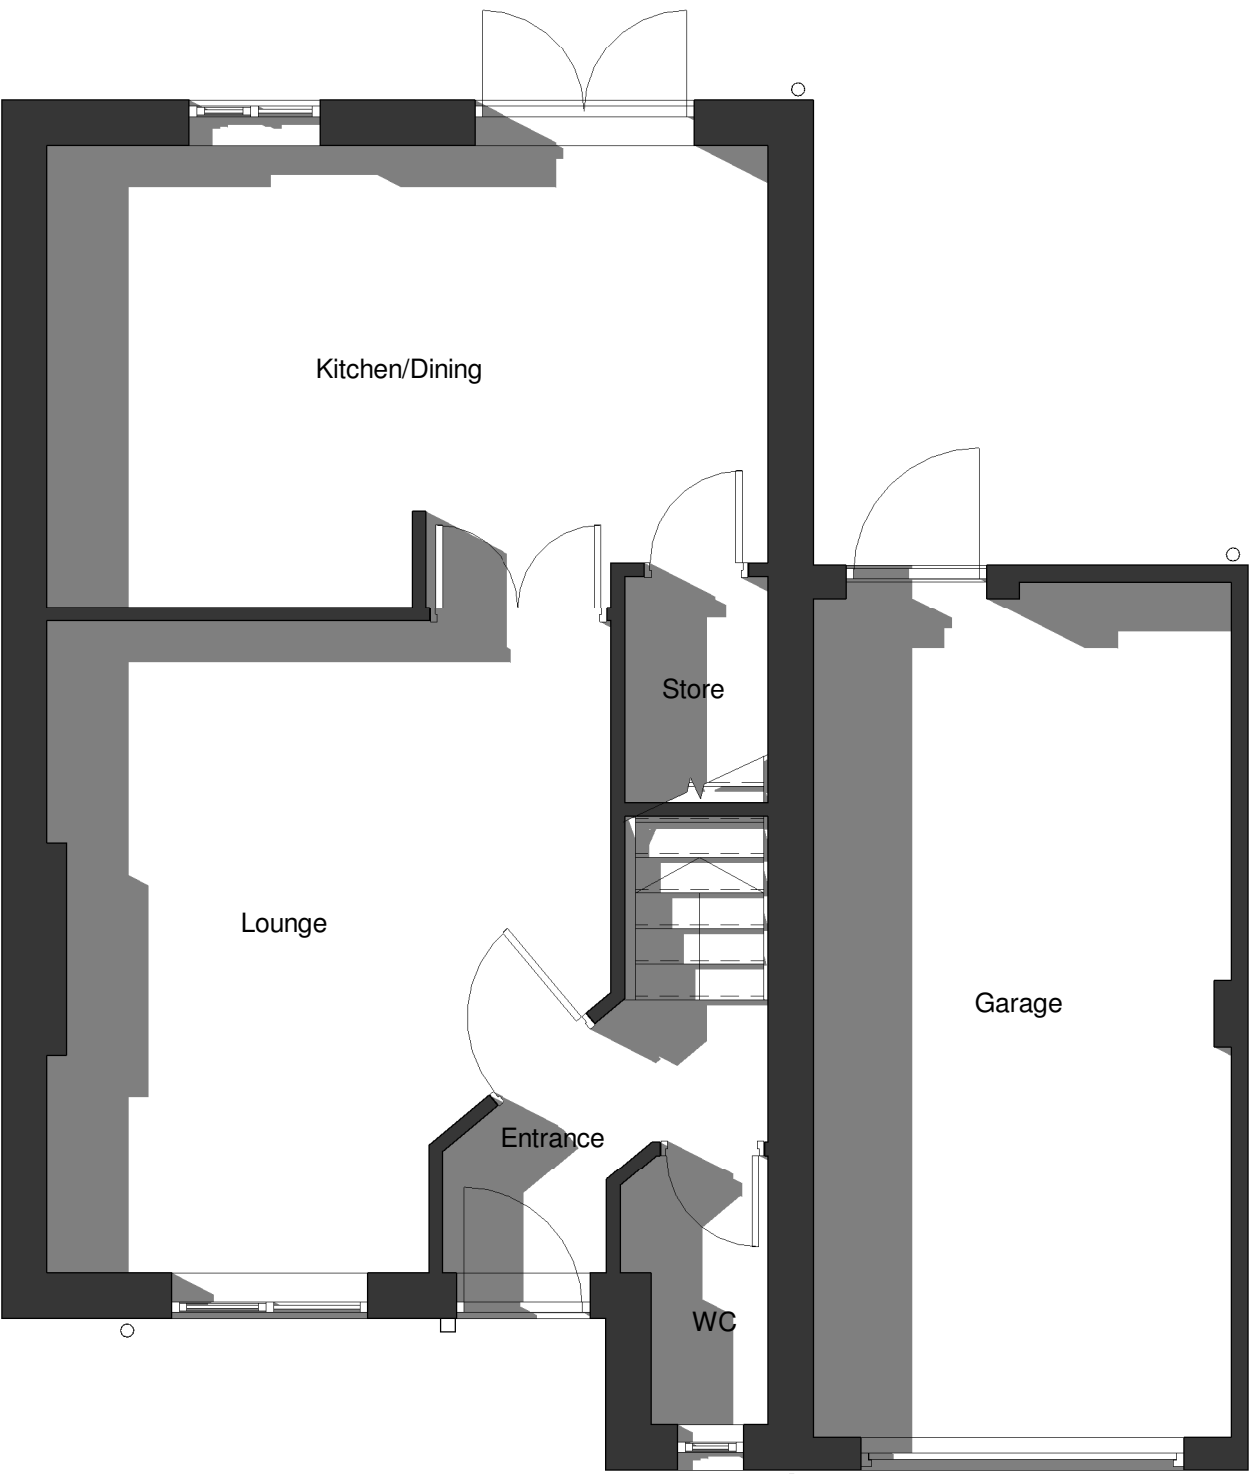


00 - Ground Floor Level
Scale: 1 : 50

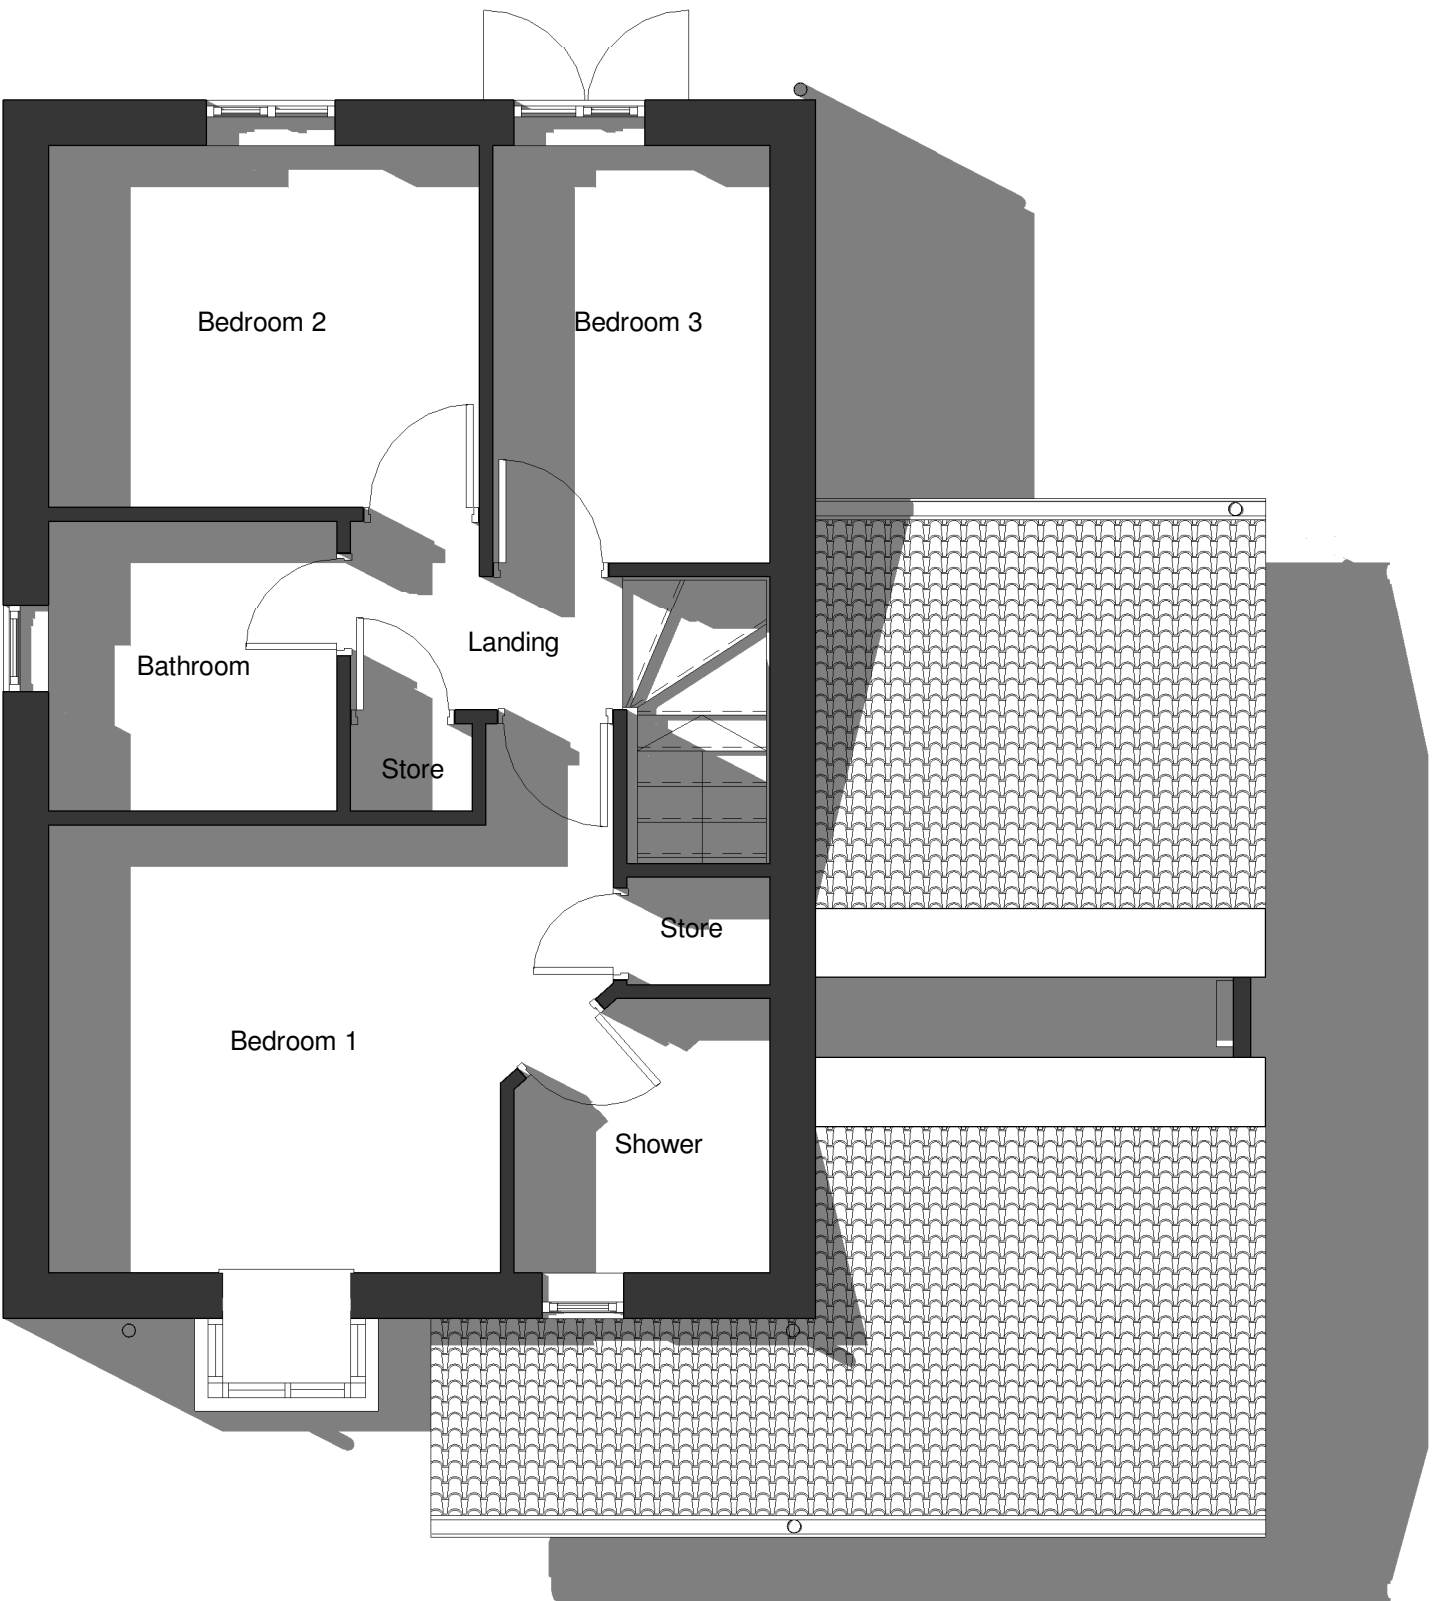

01 - First Floor Level
Scale: 1 : 50

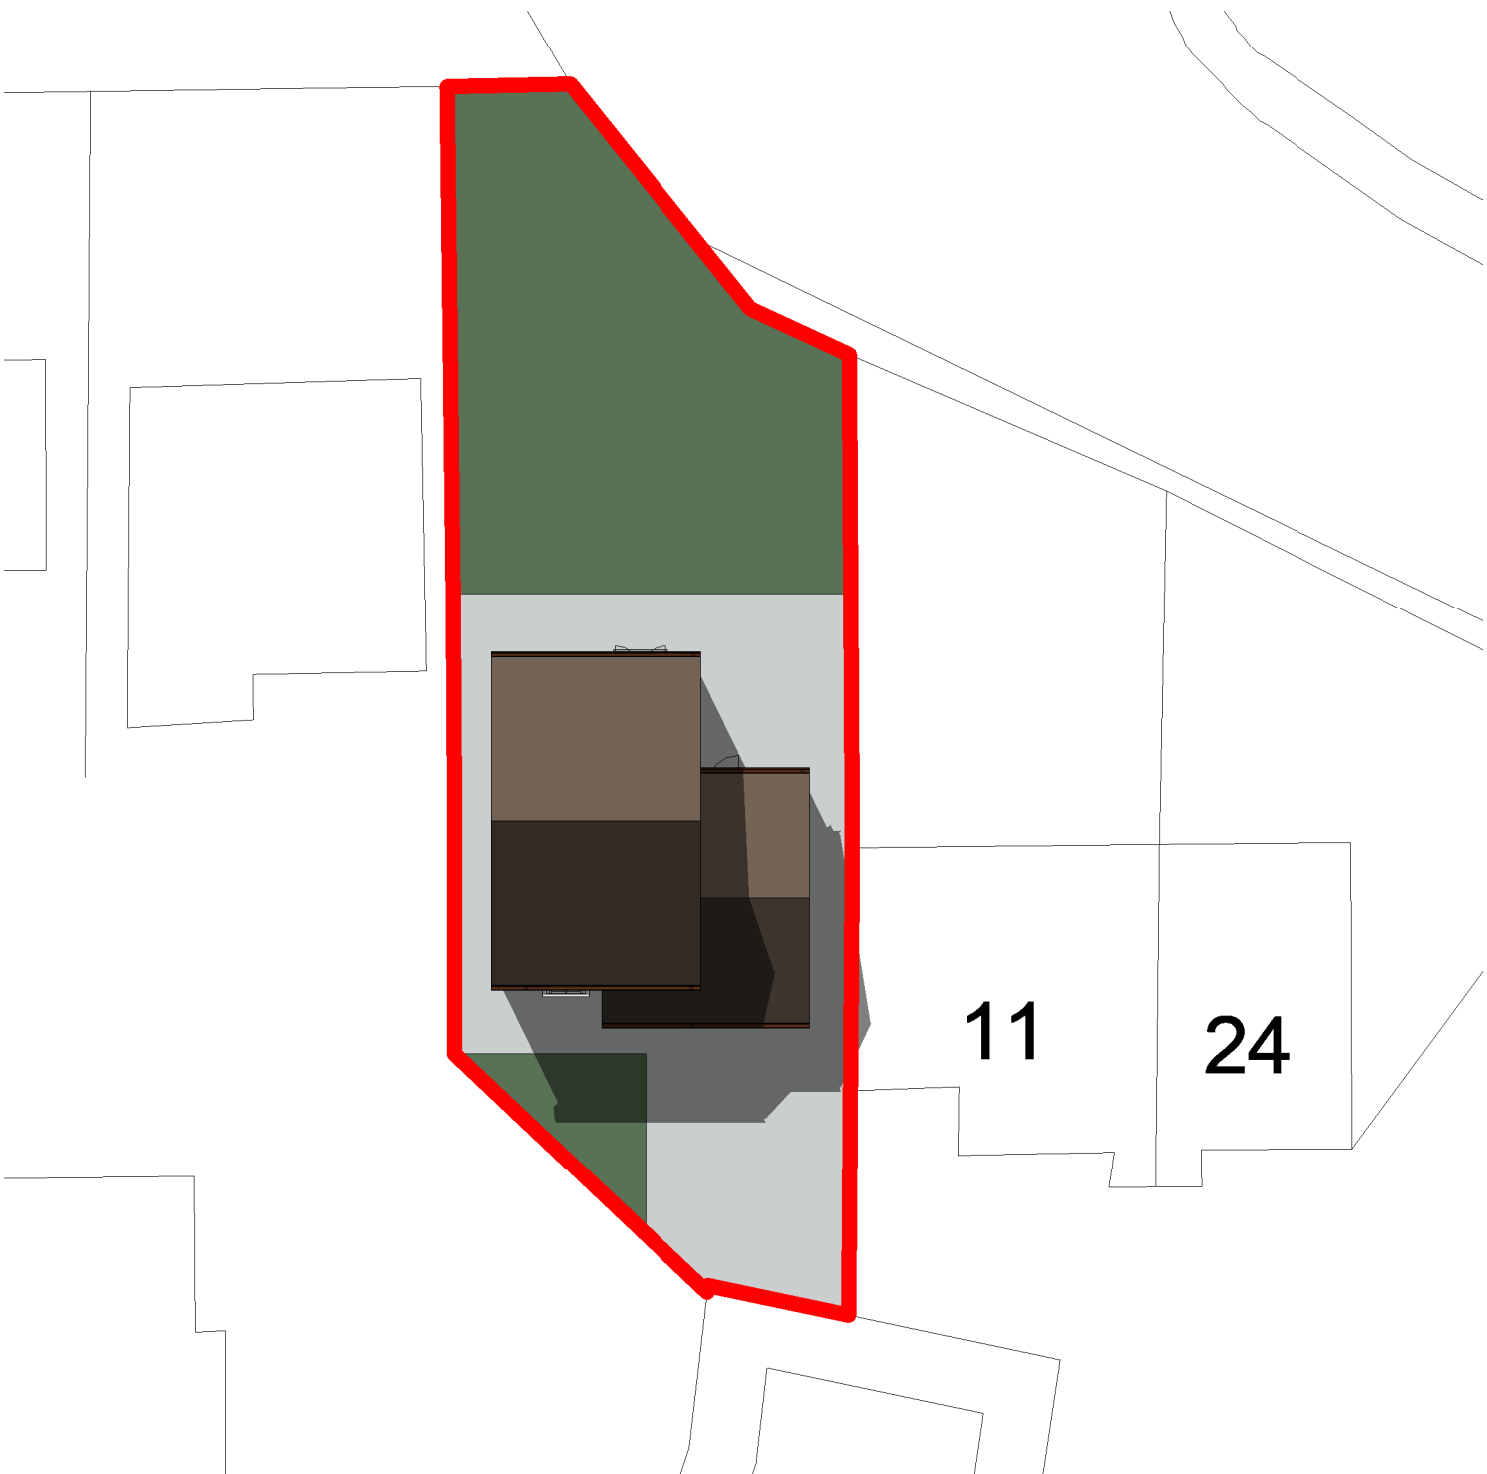


Site Plan
Scale: 1 : 200

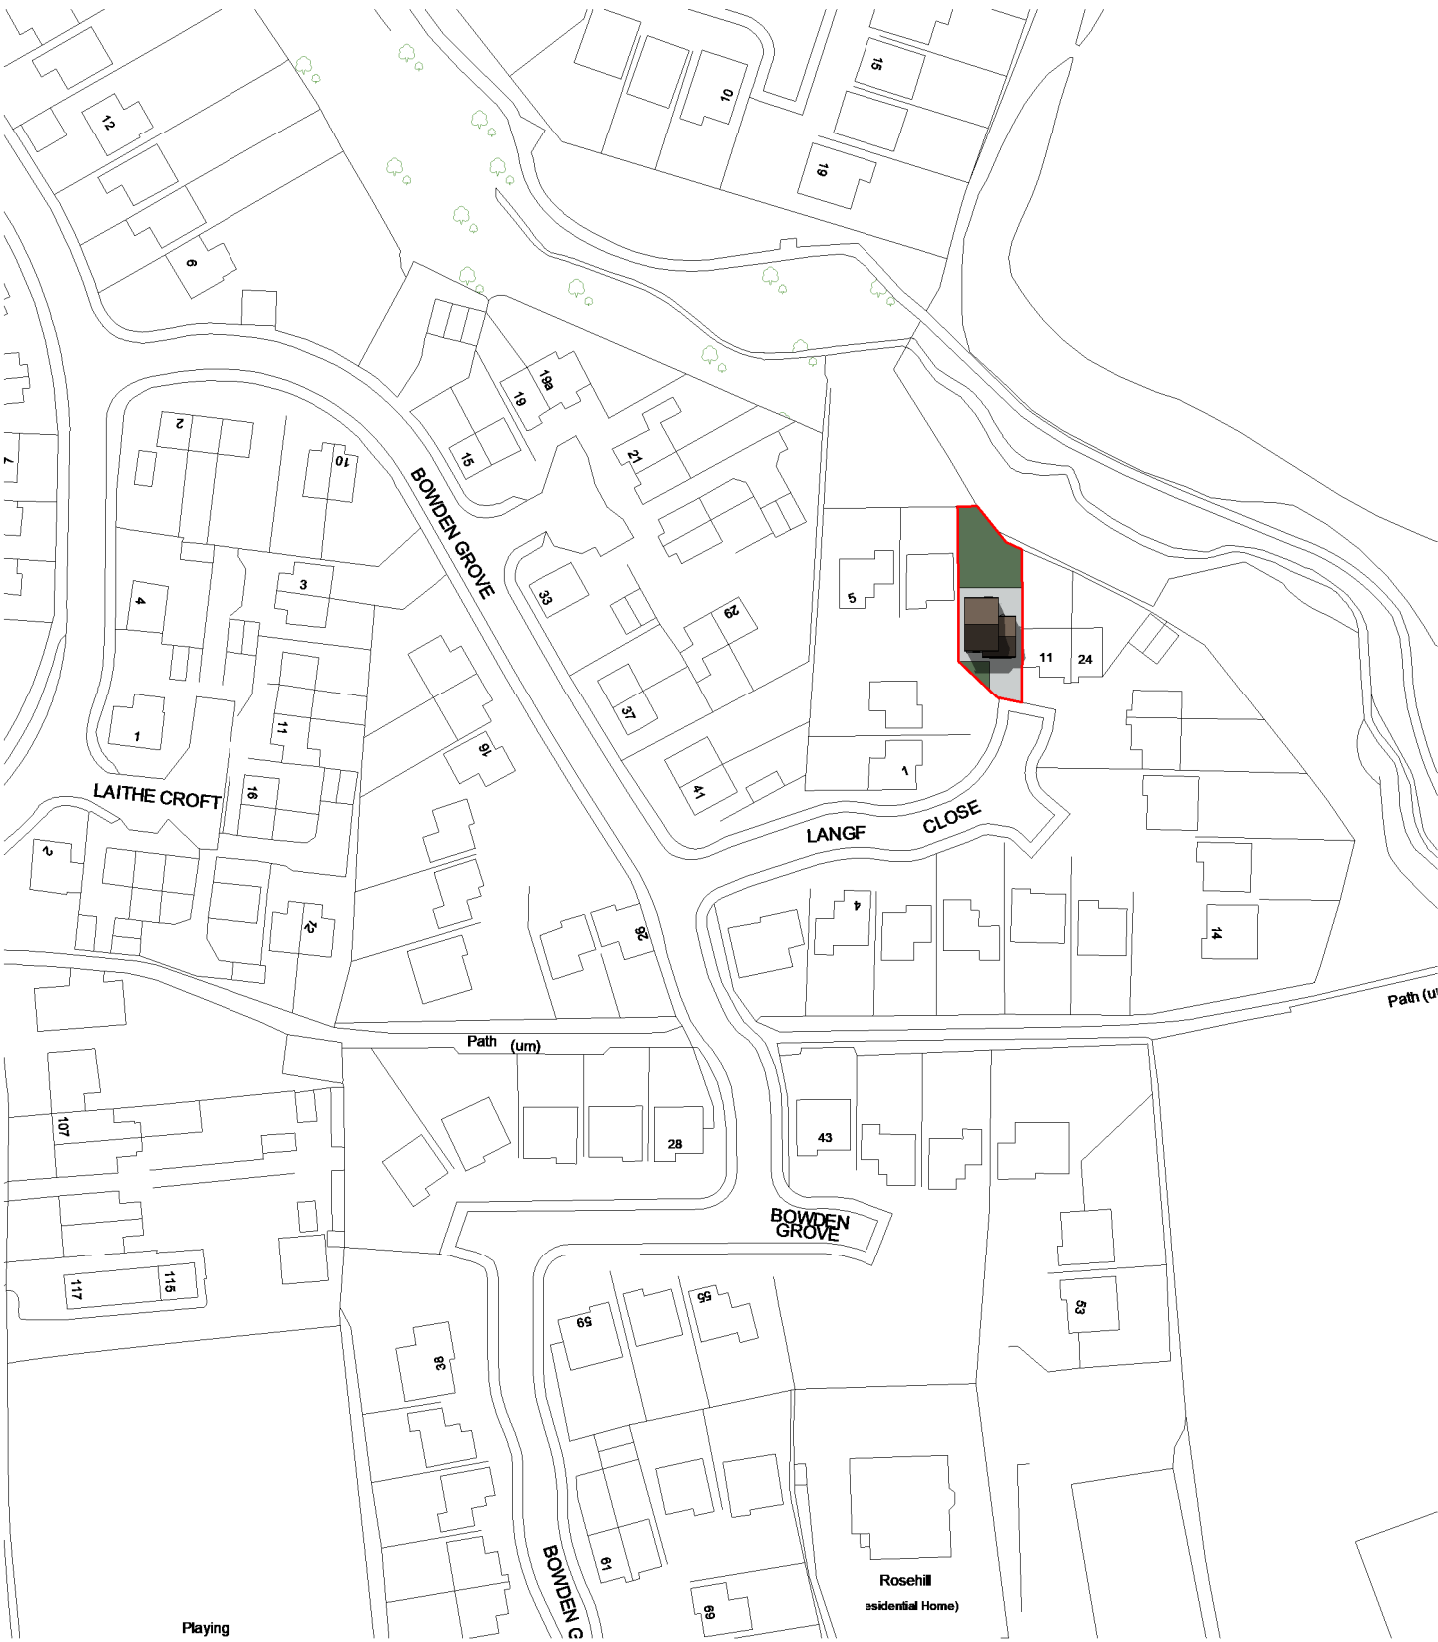

Location Plan
Scale: 1 : 1250



South Elevation
Scale: 1 : 100

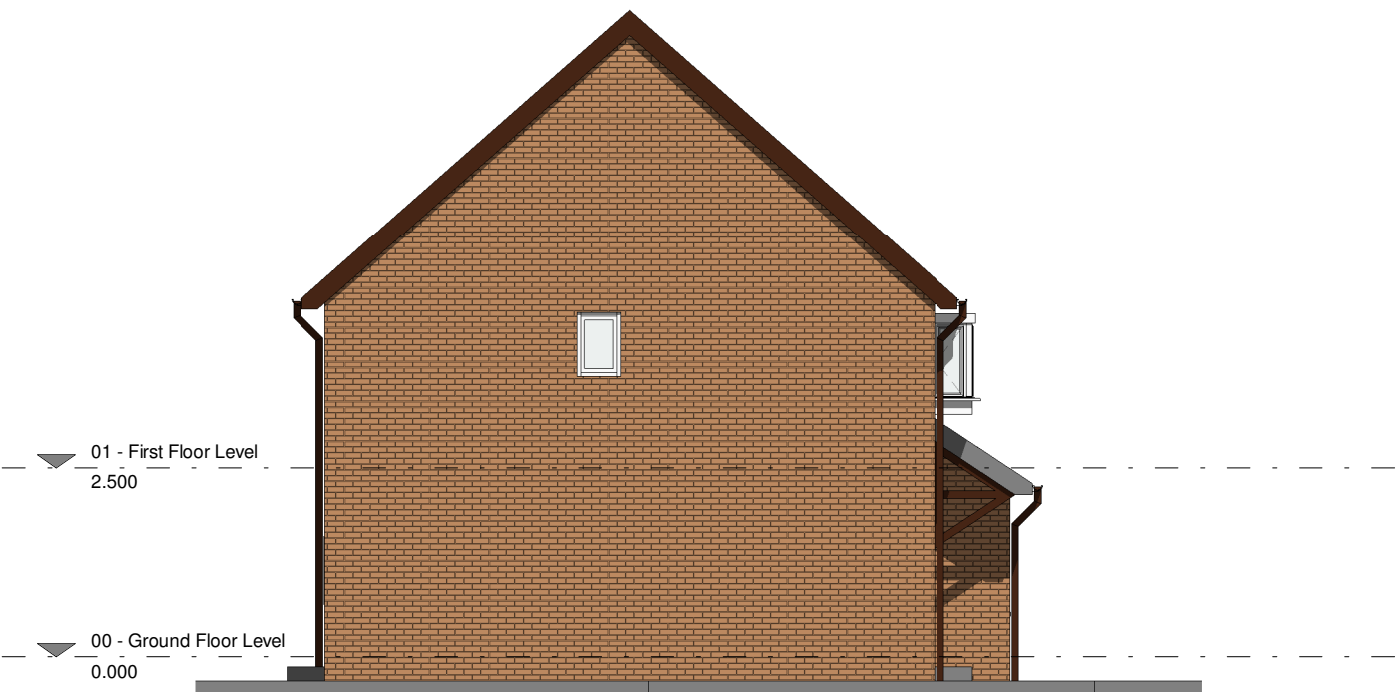

West Elevation
Scale: 1 : 100




3D View 1
Scale:



3D View 2
Scale:



North Elevation
Scale: 1 : 100

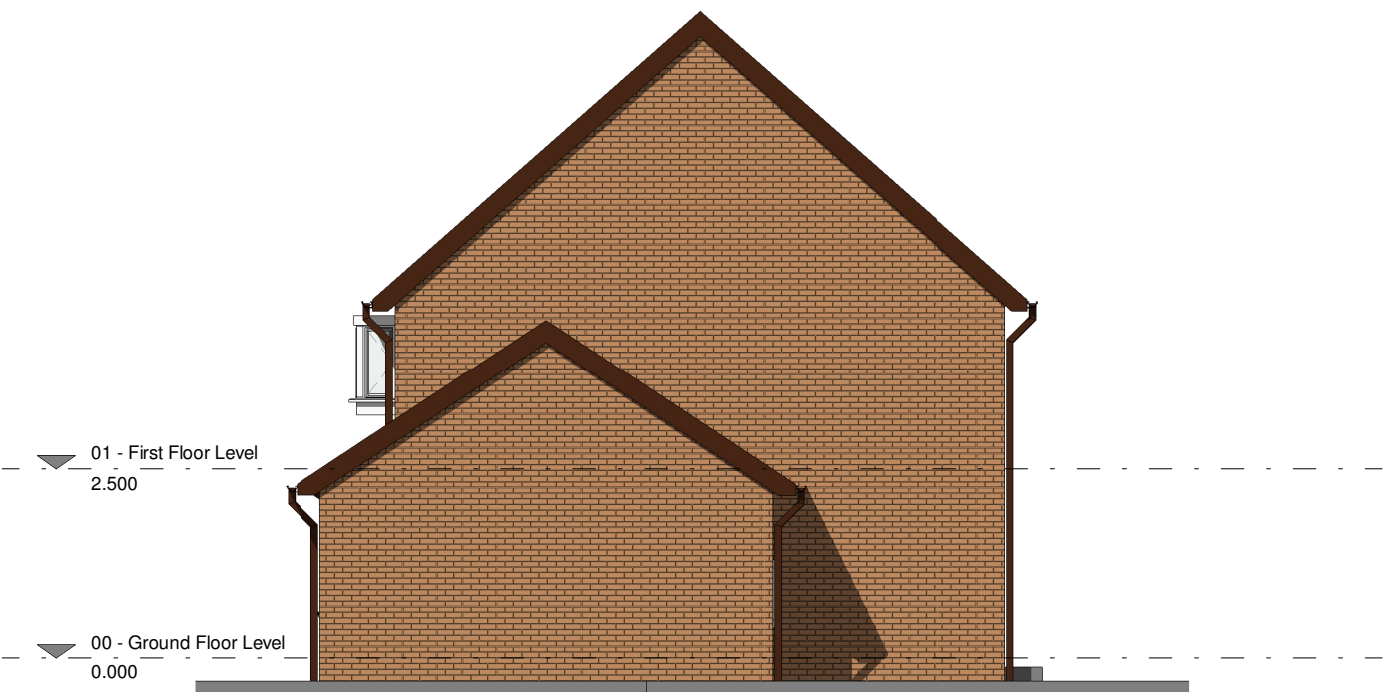

East Elevation
Scale: 1 : 100

Drawn	Date	Scale	Revision
DC	01/31/20	As indicated @ A1	
Client	Paul and Kristine		
Project	Langford Close		
Title	Existing		
Dwg No.	1008 001		
The Contractor must verify all dimensions on site before making shop drawings or commencing work of any kind. No dimensions to be scaled from this drawing.			