




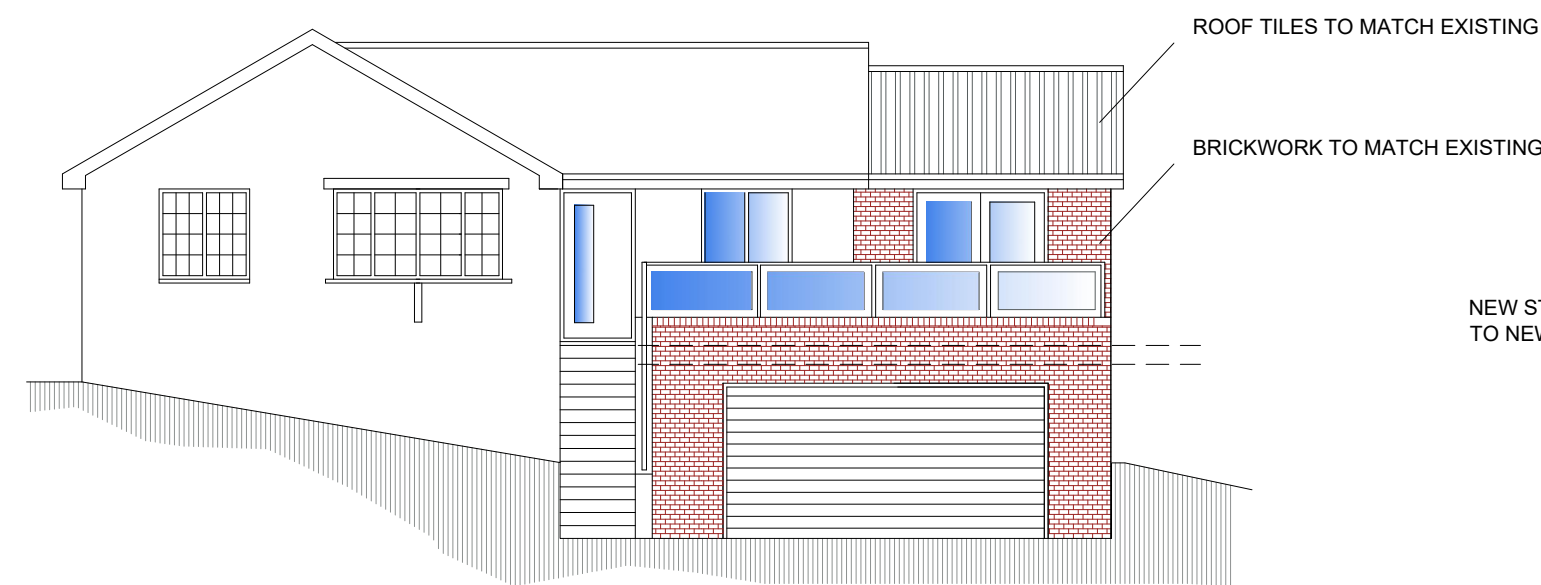


FRONT ELEVATION
AS PROPOSED

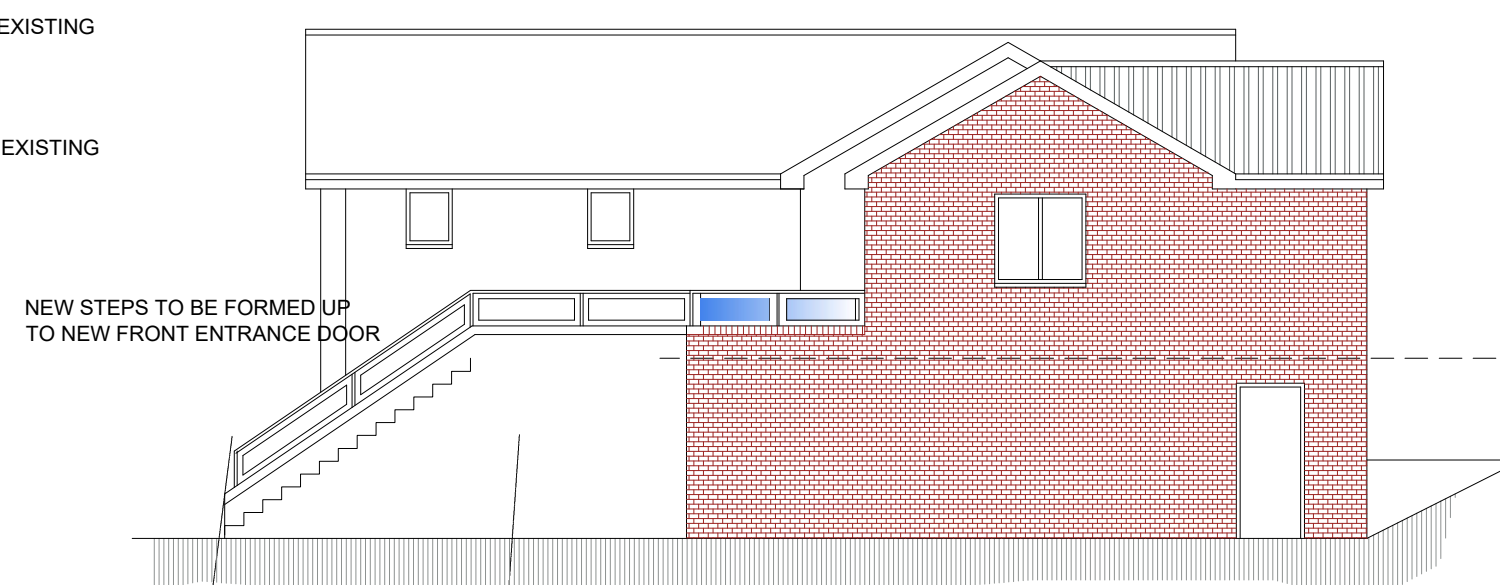

SIDE ELEVATION
AS PROPOSED

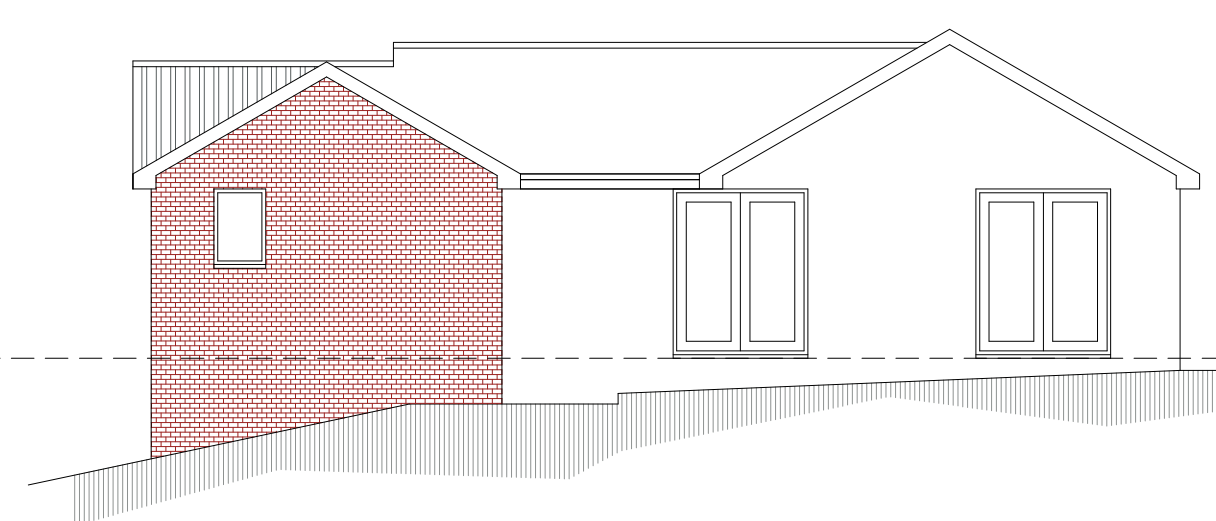


REAR ELEVATION
AS PROPOSED

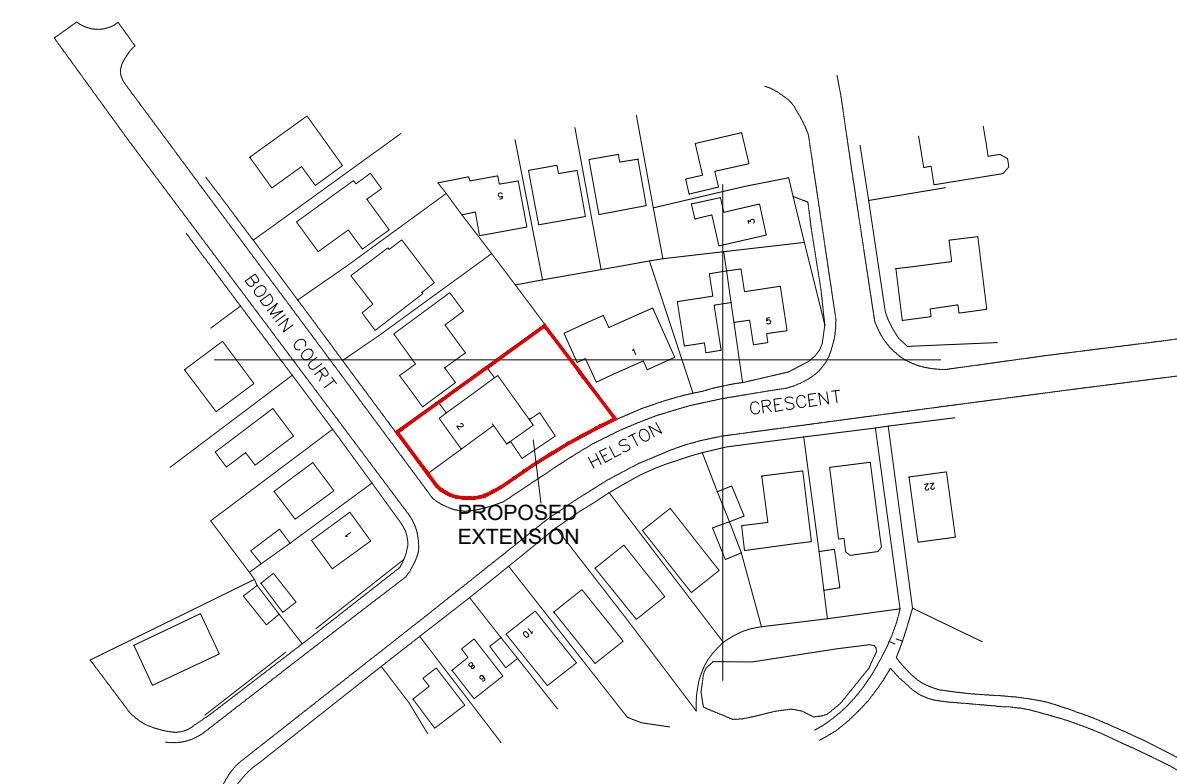


LOCATION PLAN

SCALE 1:1250

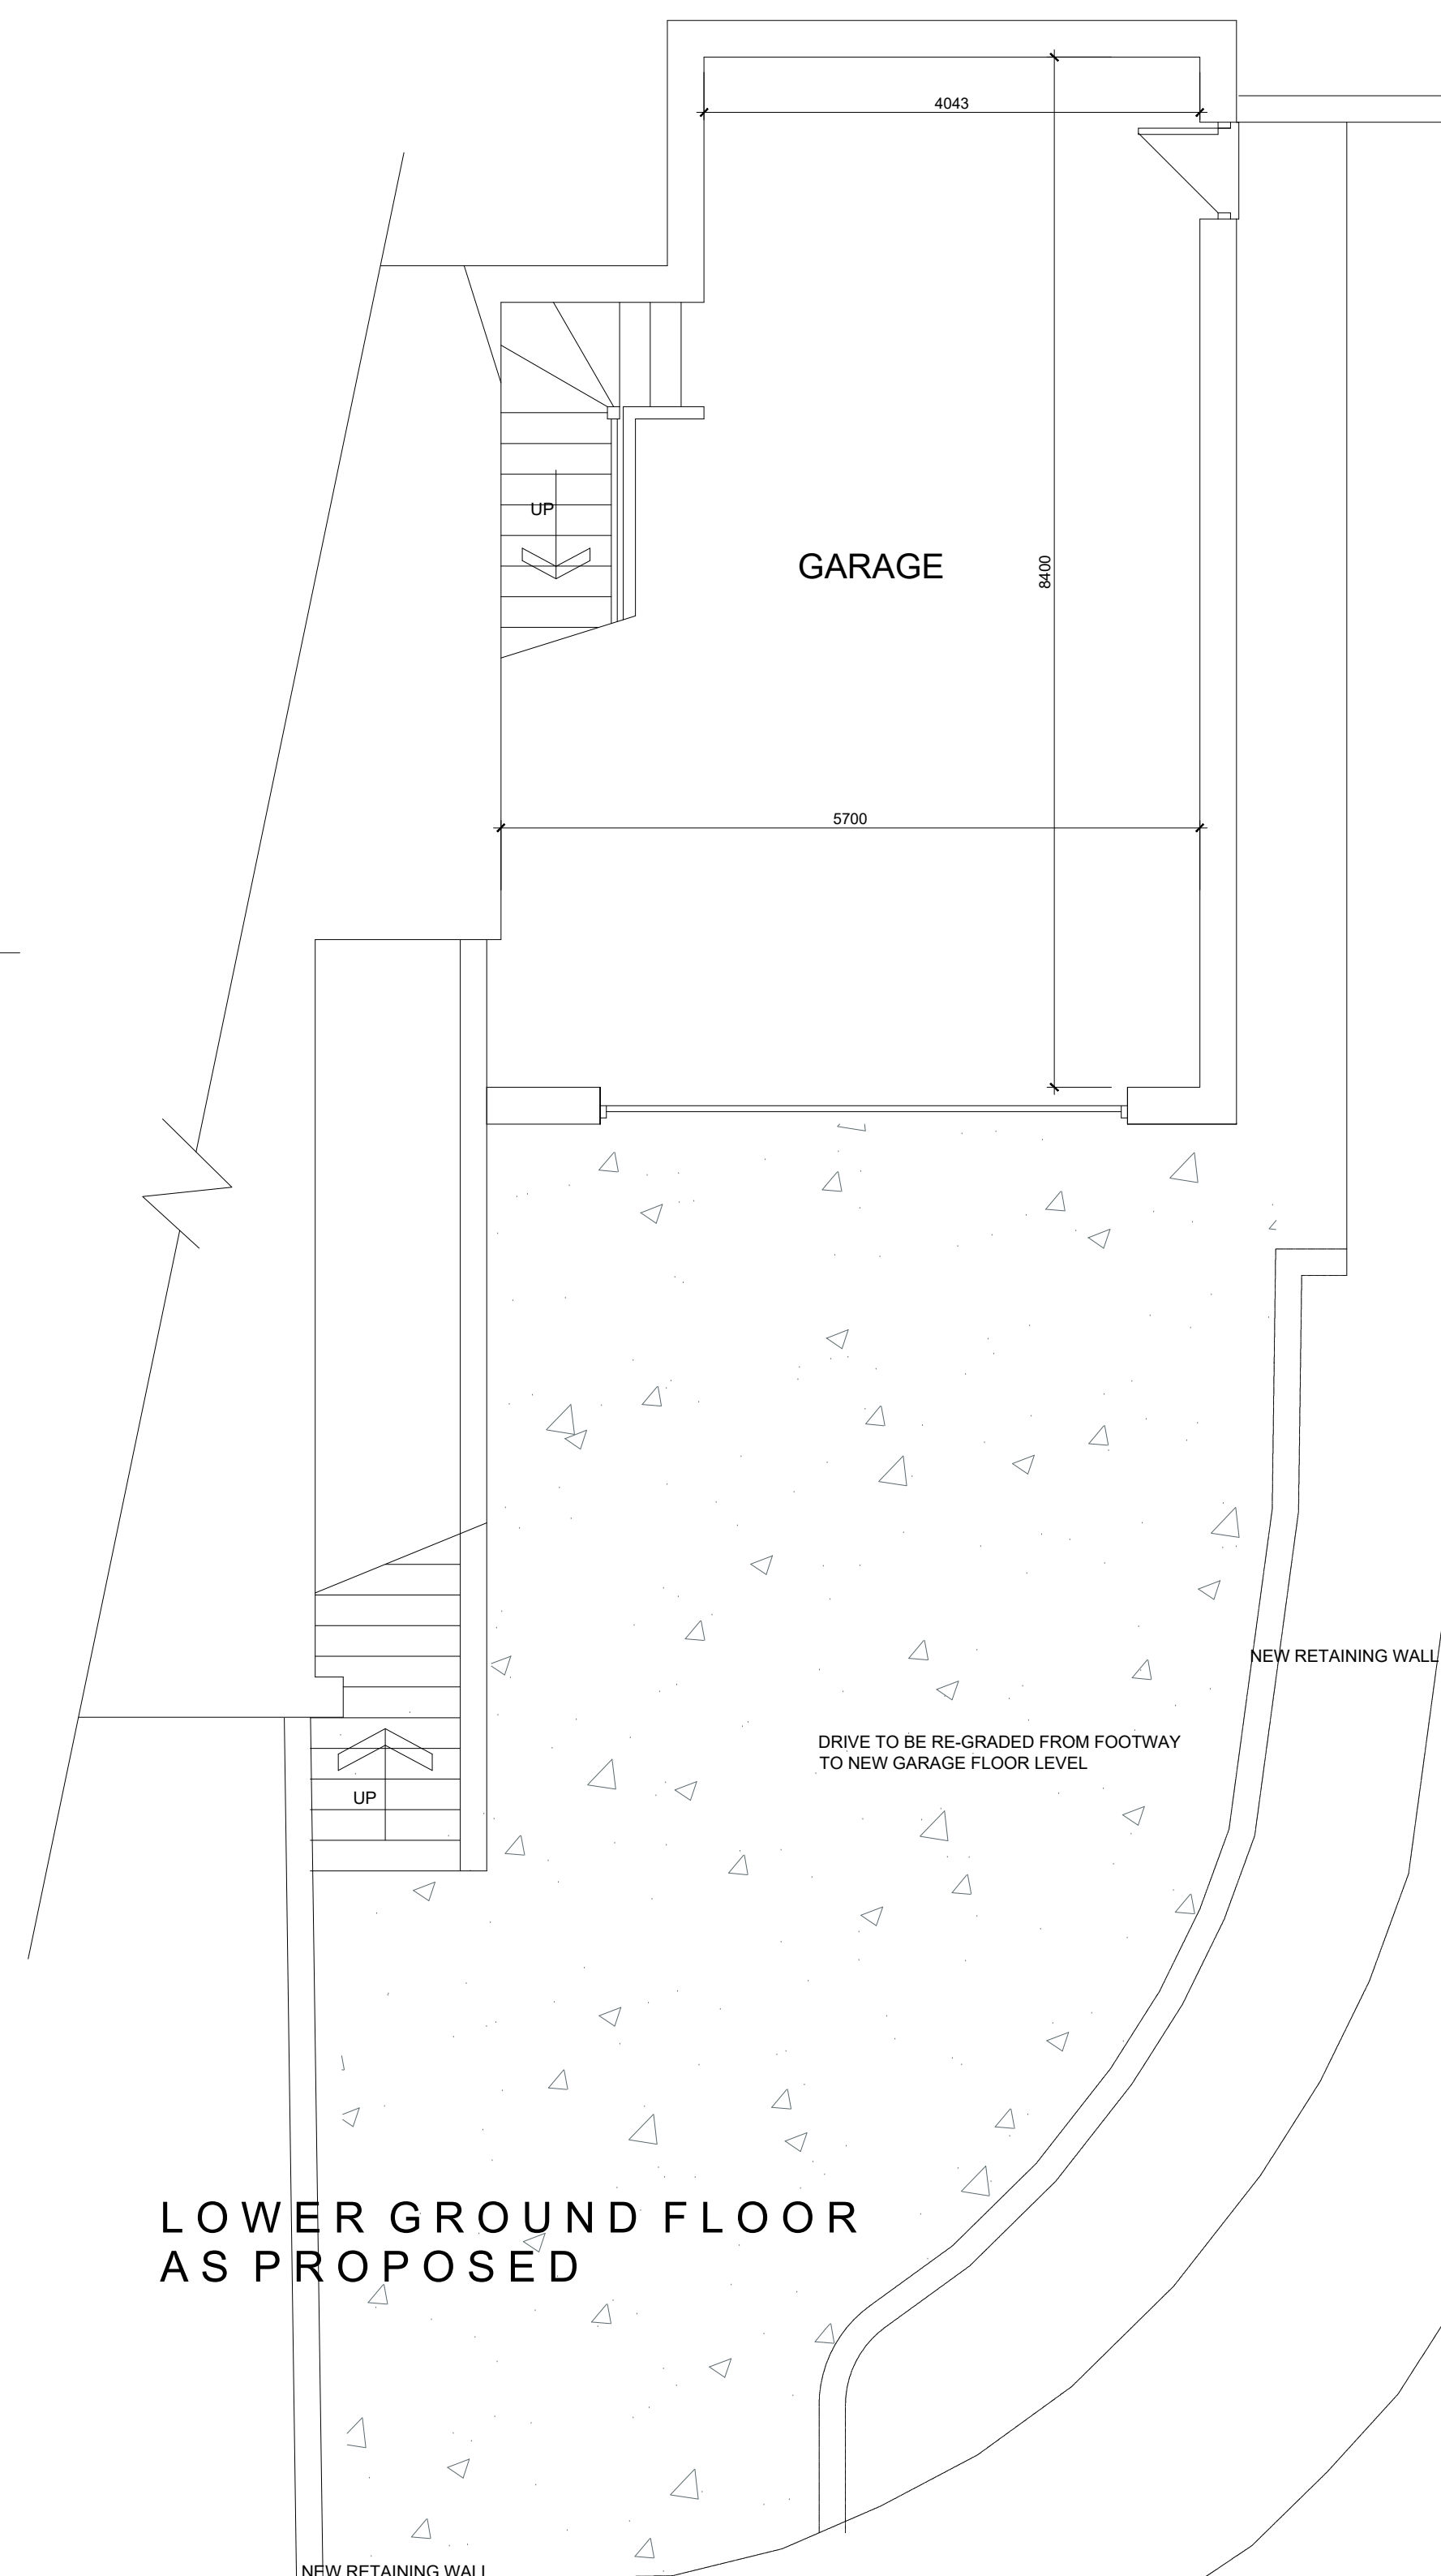

LOWER GROUND FLOOR
AS PROPOSED

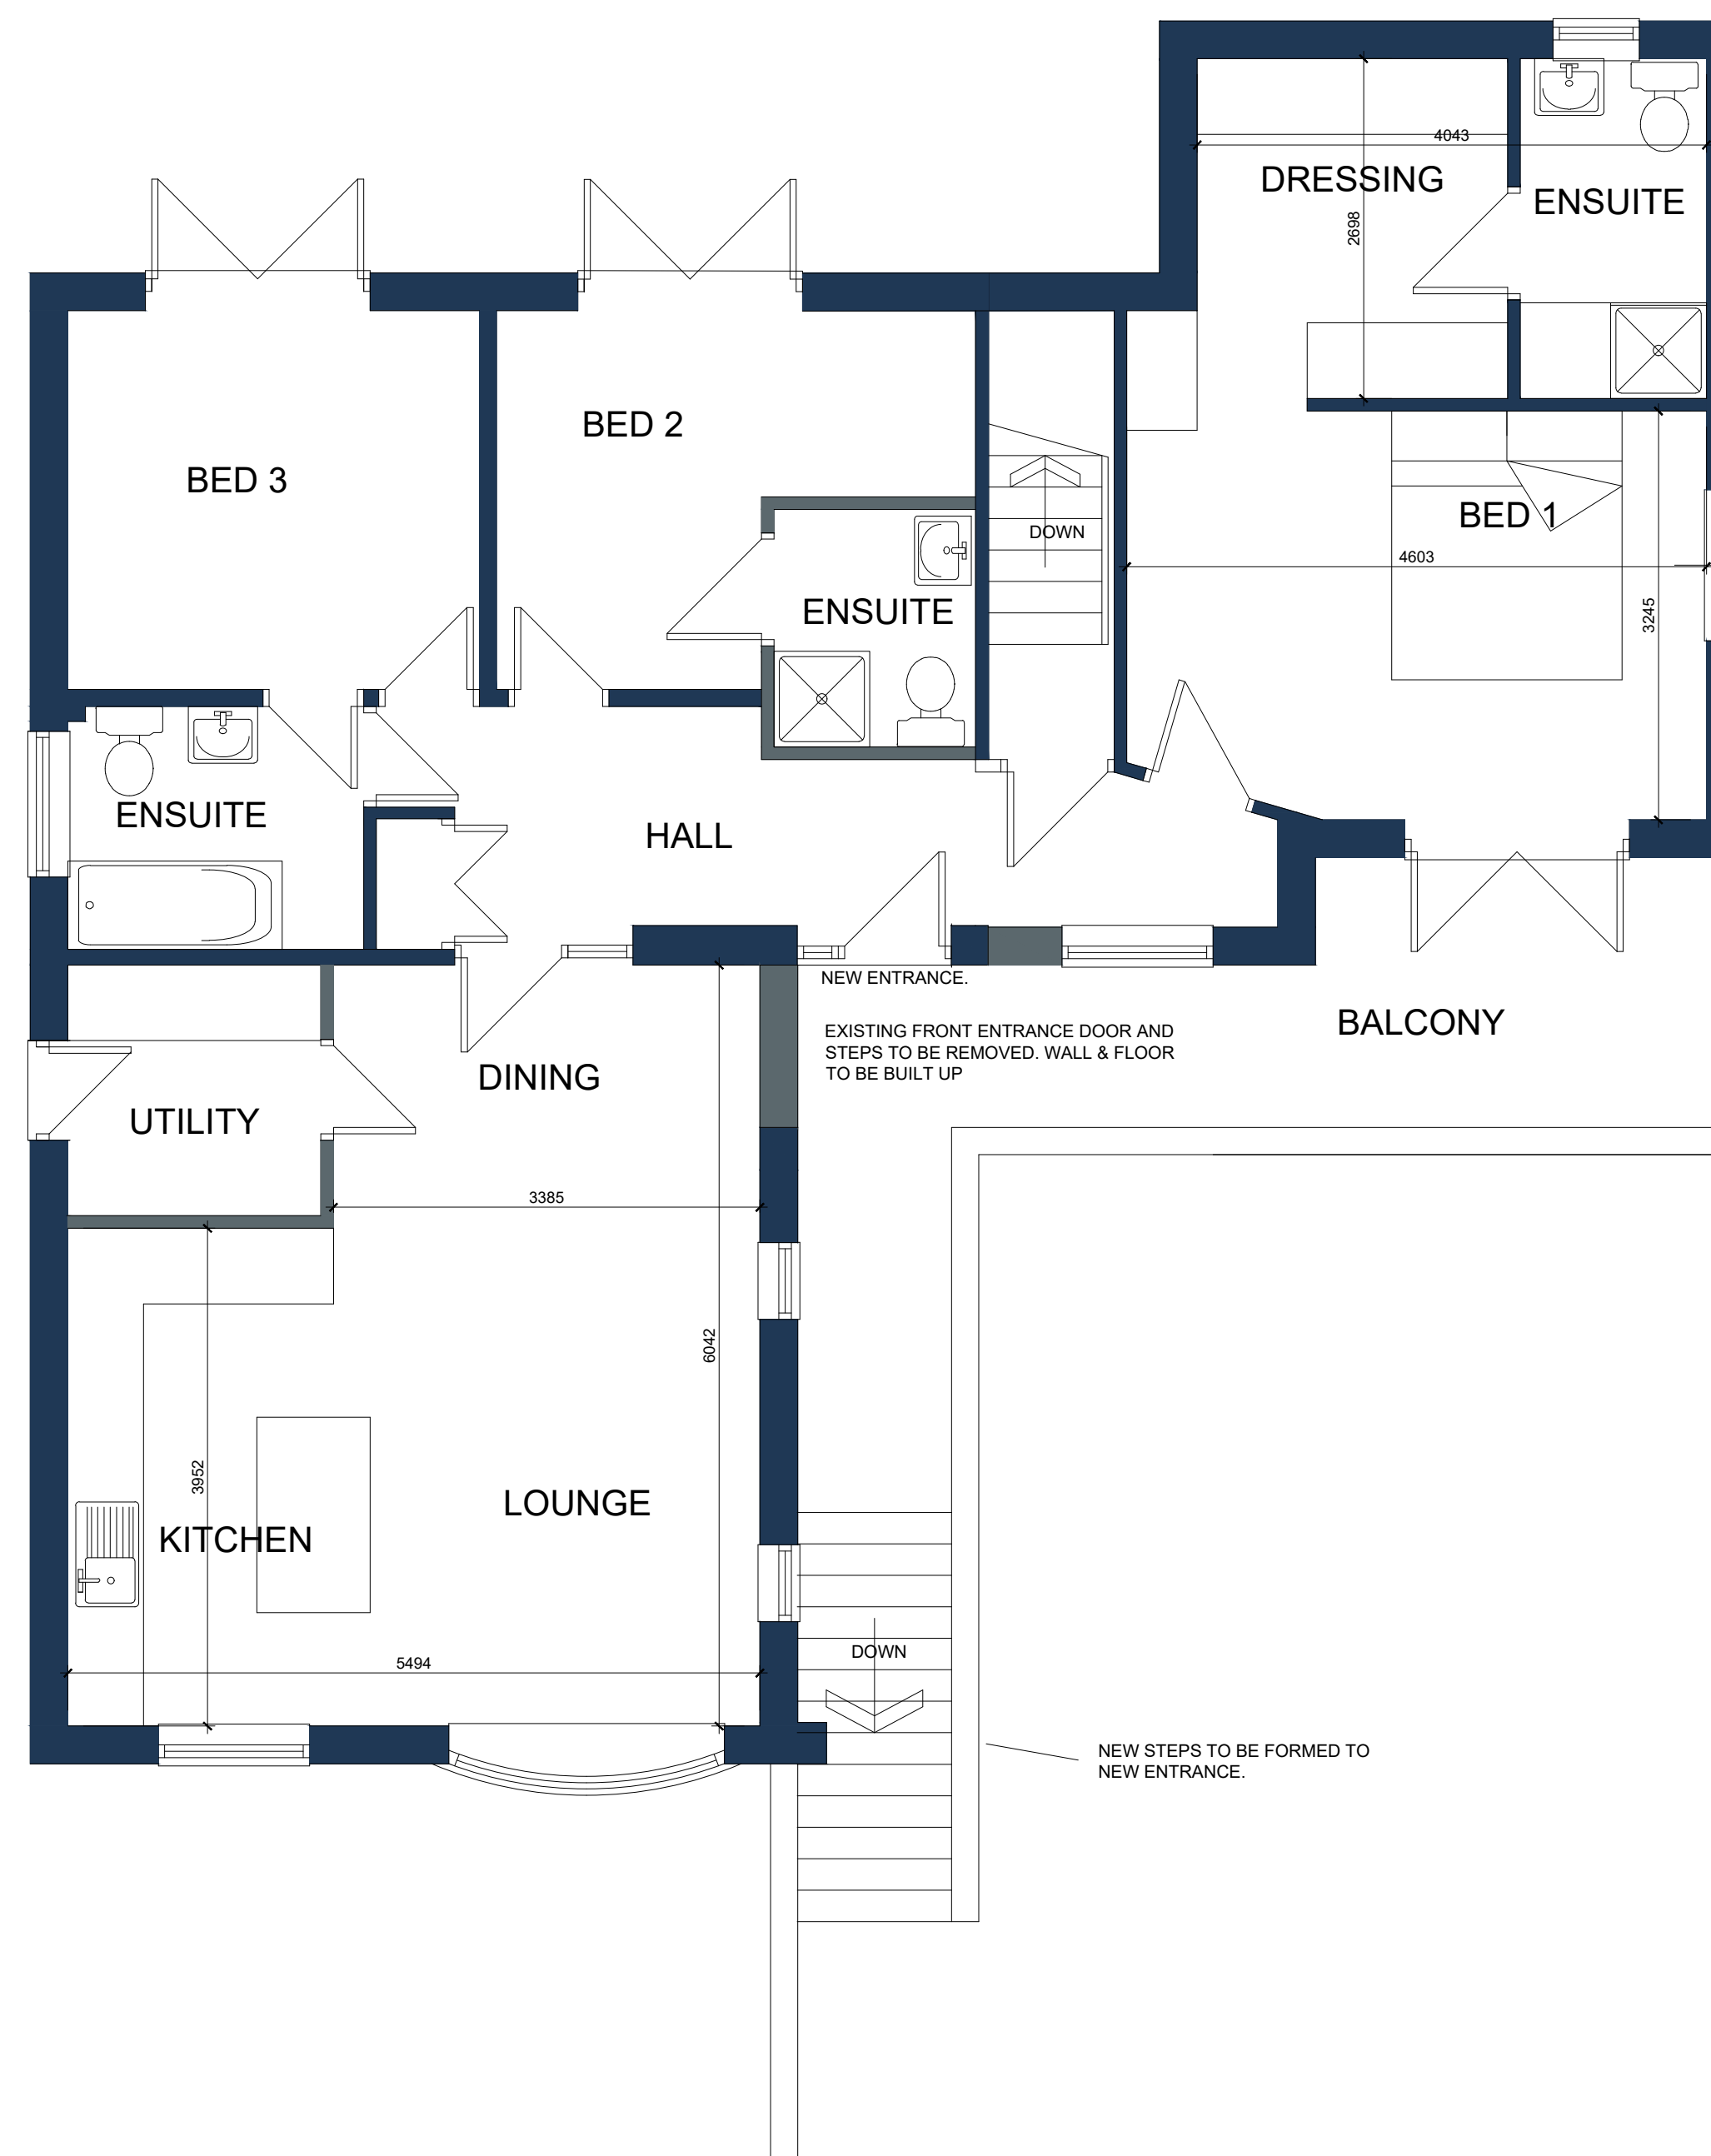

UPPER GROUND FLOOR
AS PROPOSED

 White Agus PARTNERSHIP			OFFICE ONE 34 VICTORIA ROAD BARNSELEY. S70 2BU			Phone: 01226 208482 Fax: 01226 283030 Email: info.whiteaguspartnership.co.uk Web: www.whiteaguspartnership.co.uk		
ARCHITECTURAL SERVICES								
Project. PROPOSED EXTENSION AT 2 BODMIN COURT, MONK BRETTON BARNSELY S71 2BP					Client. MR MARK HAIGH			
Drawing Title. PLANS & ELEVATIONS AS PROPOSED					Date. AUG 2019		Scale. 1:50 & 1:100 @ A	
					Ref. 19-067		Dwg. No. 02	
							Rev. C	
Date	Suffix	Description		Date	Suffix	Description		
19-08-19	A	REVISED TO CLIENT REQUIREMENTS						
21-08-19	B	REVISED TO CLIENT REQUIREMENTS						
10-10-19	C	REVISED TO P.O. REQUIREMENTS						