




FRONT ELEVATION

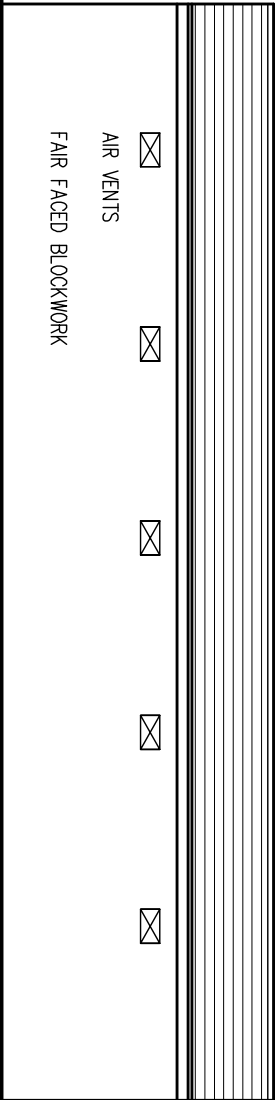

REAR ELEVATION

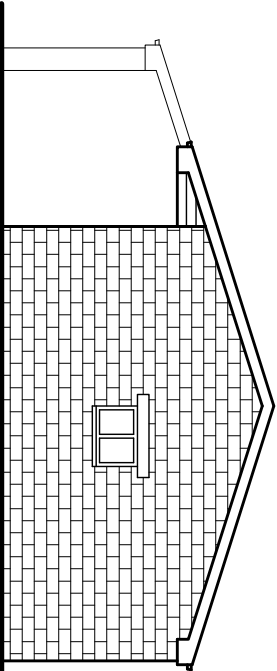


SIDE ELEVATION

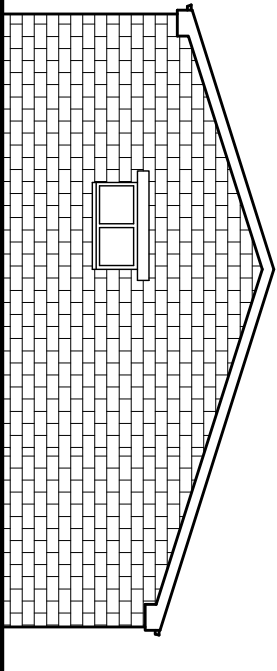


SIDE ELEVATION

ROOF PITCH 17½ DEG

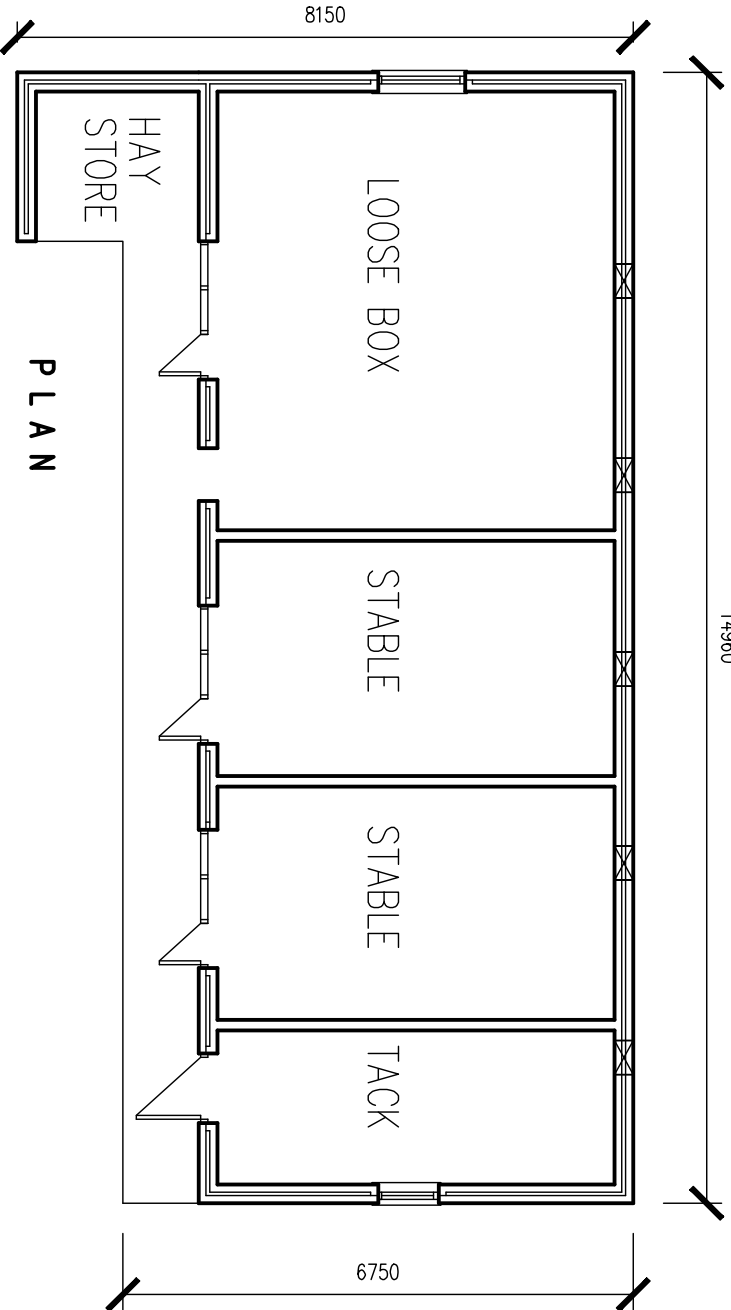

P L A N

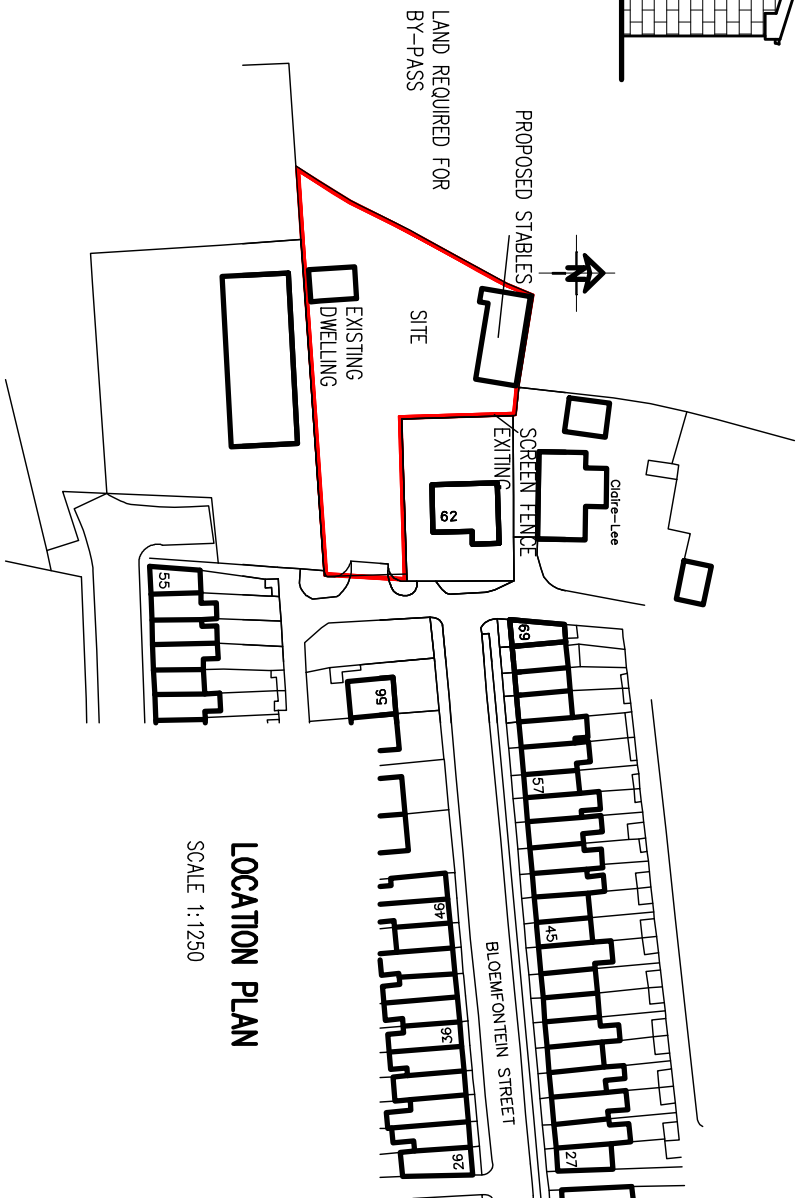

LOCATION PLAN

SCALE 1:1250

White Agus
Partnership

128B, NEW ROAD,
STANECROSS,
BARNSELEY,
S75 6PP

CHARTERED SURVEYORS AND BUILDING DESIGN CONSULTANTS

PHONE/FAX: 01228 209462
E mail: agus@btinternet.com

Project

PROPOSED STABLES
BLOEMFONTEIN STREET
CUDWORTH, BARNSELEY

Client

MIR P. AYRES

Drawing Title. REV A JAN 2009 – GENERAL REVISION

Date.

OCT 2008

Scale.

1:100

PLANS & ELEVATIONS

Ref. 08-75

Dwg. No. 01

Rev. A