



Drawing No.	Rev No.
MMS001 -006	

DO NOT SCALE: Contractor to check all dimensions and report any omissions or errors

NOTES

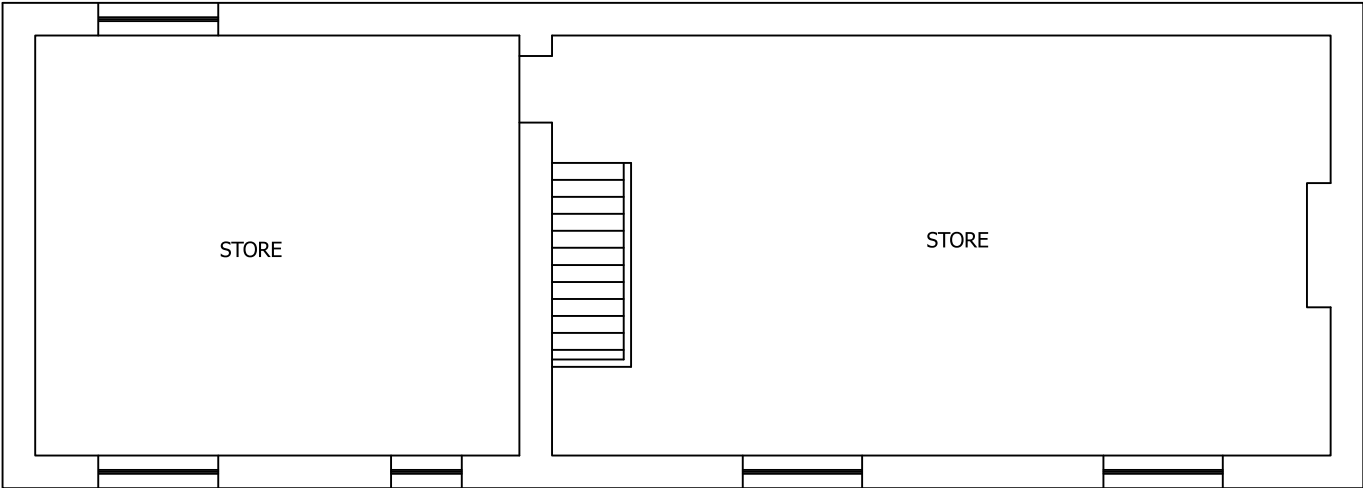

EXISTING FIRST FLOOR PLAN
SCALE 1:100 AT A3

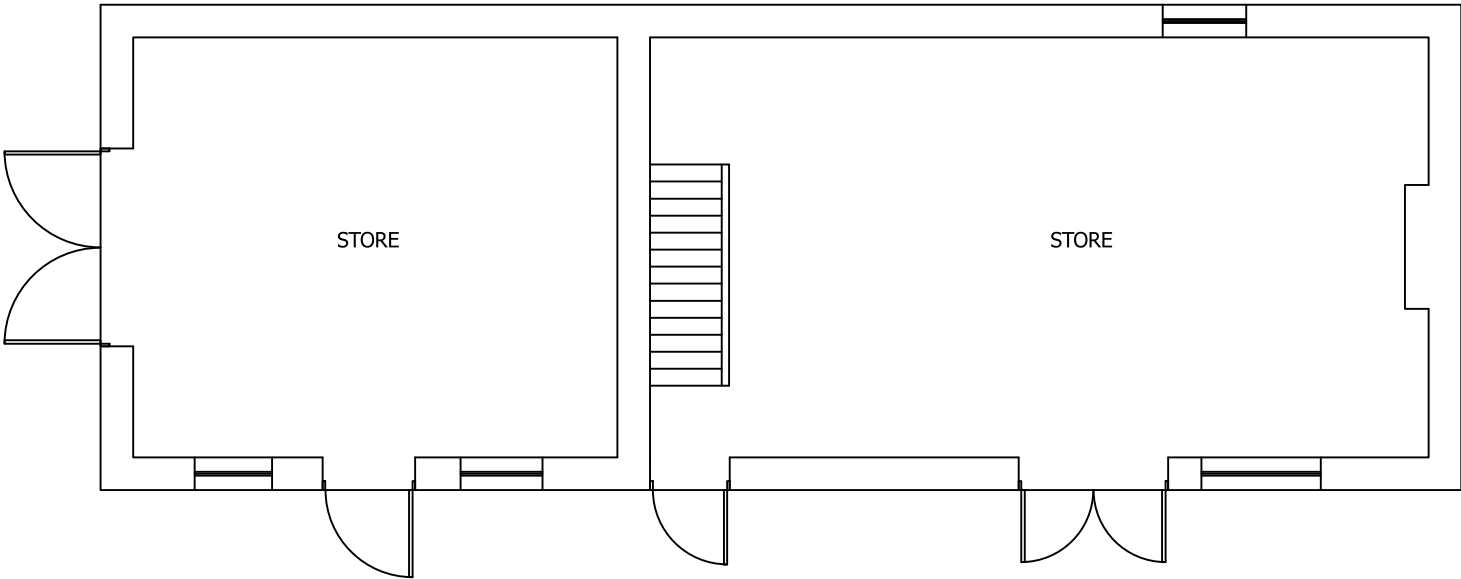

EXISTING GROUND FLOOR PLAN
SCALE 1:100 AT A3

Rev	Description	By	Chk	App	Date
-----	-------------	----	-----	-----	------

JRB DESIGNS Ltd
1 Saville Road
Cudworth
Barnsley
S72 8LT
Tel: 01226 383542
Fax: 01226 380078
Mob: 07970 541192
Email: john@jrbdesigns.co.uk

This drawing is copyright. © jrbdesigns Ltd.

Client	MR. M SPENCER MAWBY HALL CASTLE Y19 6HN
--------	---

Drawing Title	EXISTING PLANS OUTBUILDING
---------------	----------------------------

Address	THE WHITE BEAR PUB KEXBOROUGH BARNSELY S75 5EF
---------	---

Project Title:	CONVERSION TO 3 DWELLINGS
----------------	------------------------------

Purpose of Issue:	PLANNING
-------------------	----------

Drawing Status	FIRST ISSUE
----------------	-------------

Scale at A3 AS SHOWN	Drawn By JRB	Date 30/06/2020
Checked By	Date 30/06/2020	Approved By Date 30/06/2020
Project No. MMS001	Drawing No. 006	Revision -

APPROVAL ☒ INFORMATION ☐ TENDER ☐ CONTRACT ☐ CONSTRUCTION ☐