



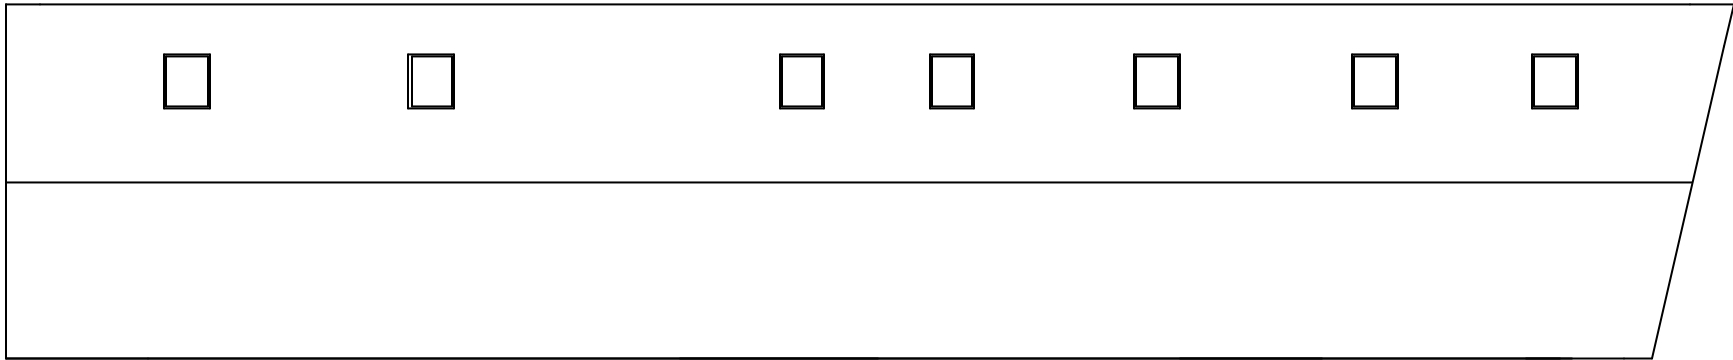

ROOF PLAN

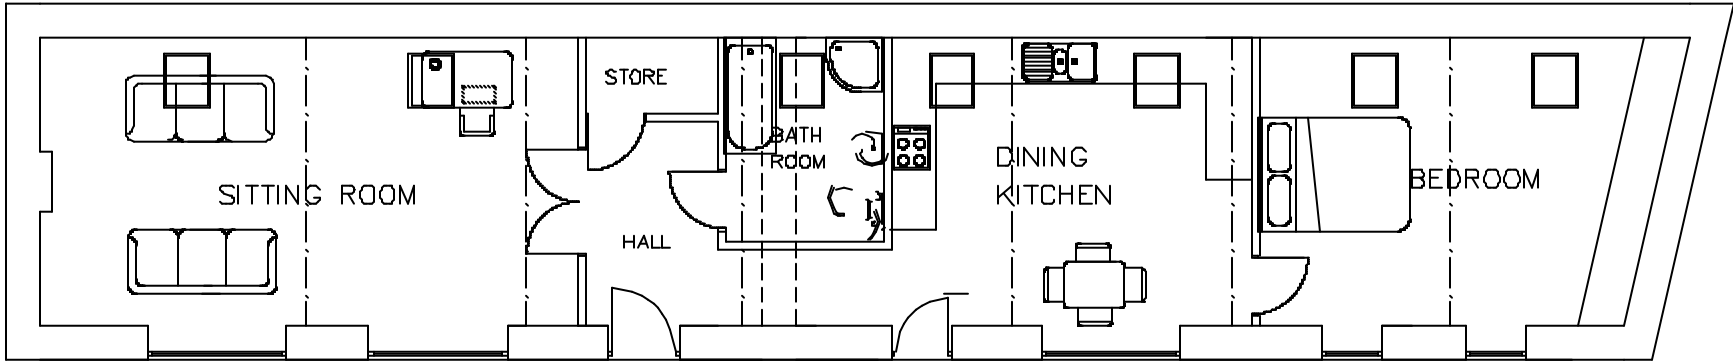

PLAN

MALLALIEU ARCHITECTS LTD	
WREN COTTAGE, STRINGER HOUSE LANE, EMLEY. HUDDERSFIELD. HD8 9SU.	
01924 848334 07971 041016	
JOB TITLE	
H. BUCKLEY AND SONS, HALL FARM, HIGH HOYLAND, BARNSLEY	
PROPOSED REDEVELOPMENT	
DRAWING PLANS UNITS 3	NUMBER 2062/5
SCALE 1:100	DATE OCTOBER 2008