



Drawing No.	Rev No.
MJP001 -003	

 


DO NOT SCALE: Contractor to check all dimensions and report any omissions or errors

NOTES

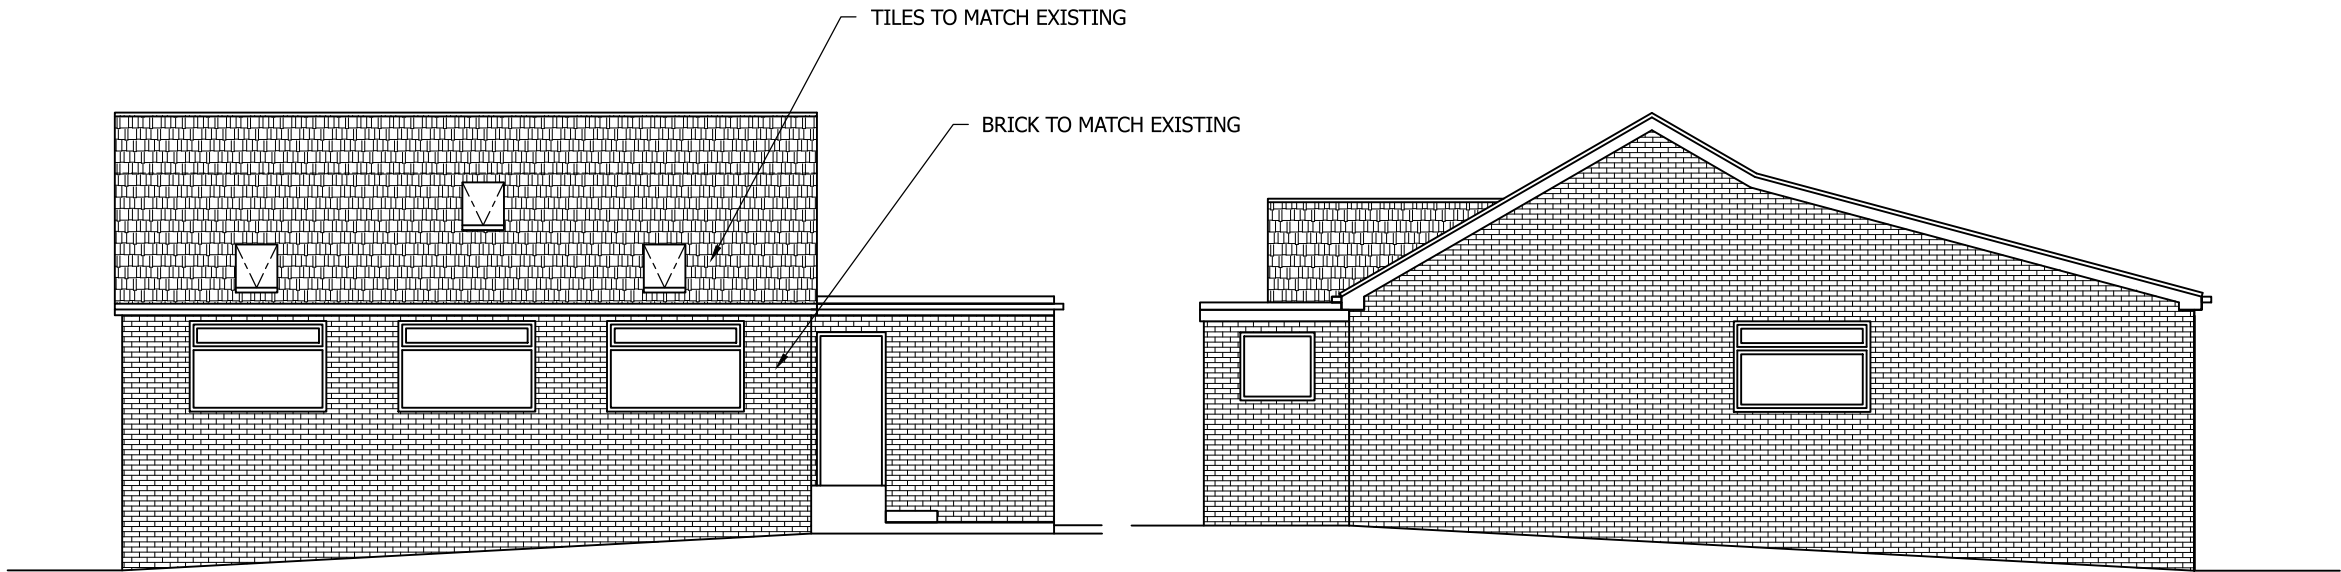

PROPOSED REAR ELEVATION
SCALE 1:100 AT A3

PROPOSED END ELEVATION
SCALE 1:100 AT A3

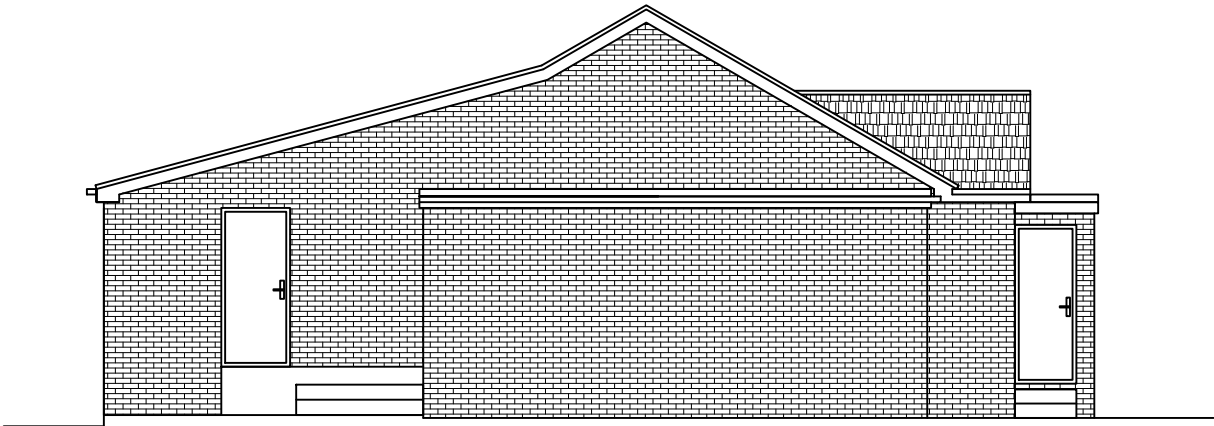

PROPOSED END ELEVATION
SCALE 1:100 AT A3

Rev	Description	By	Chk	App	Date
JRB DESIGNS Ltd 1 Saville Road Cudworth Barnsley S72 8LT Tel: 01226 383542 Fax: 01226 380078 Mob: 07970 541192 Email: john@jrbdesigns.co.uk This drawing is copyright. © jrbdesigns Ltd.					
Client	MRS J PALMER				
Drawing Title	PROPOSED ELEVATIONS				
Address	14 BROWNING CLOSE MONK BRETTON BARNSELEY S71 2DW				
Project Title:	PROPOSED SINGLW STOREY REAR EXTENSION				
Purpose of Issue:	PLANNING				
Drawing Status	FIRST ISSUE				
Scale at A3 AS SHOWN	Drawn By JRB	Date 09/02/2023			
Checked By	Date 09/02/2023	Approved By	Date 09/02/2023	Revision	
Project No. MJP001	Drawing No. 003	Revision -			
APPROVAL ☒ INFORMATION ☐ TENDER ☐ CONTRACT ☐ CONSTRUCTION ☐					