



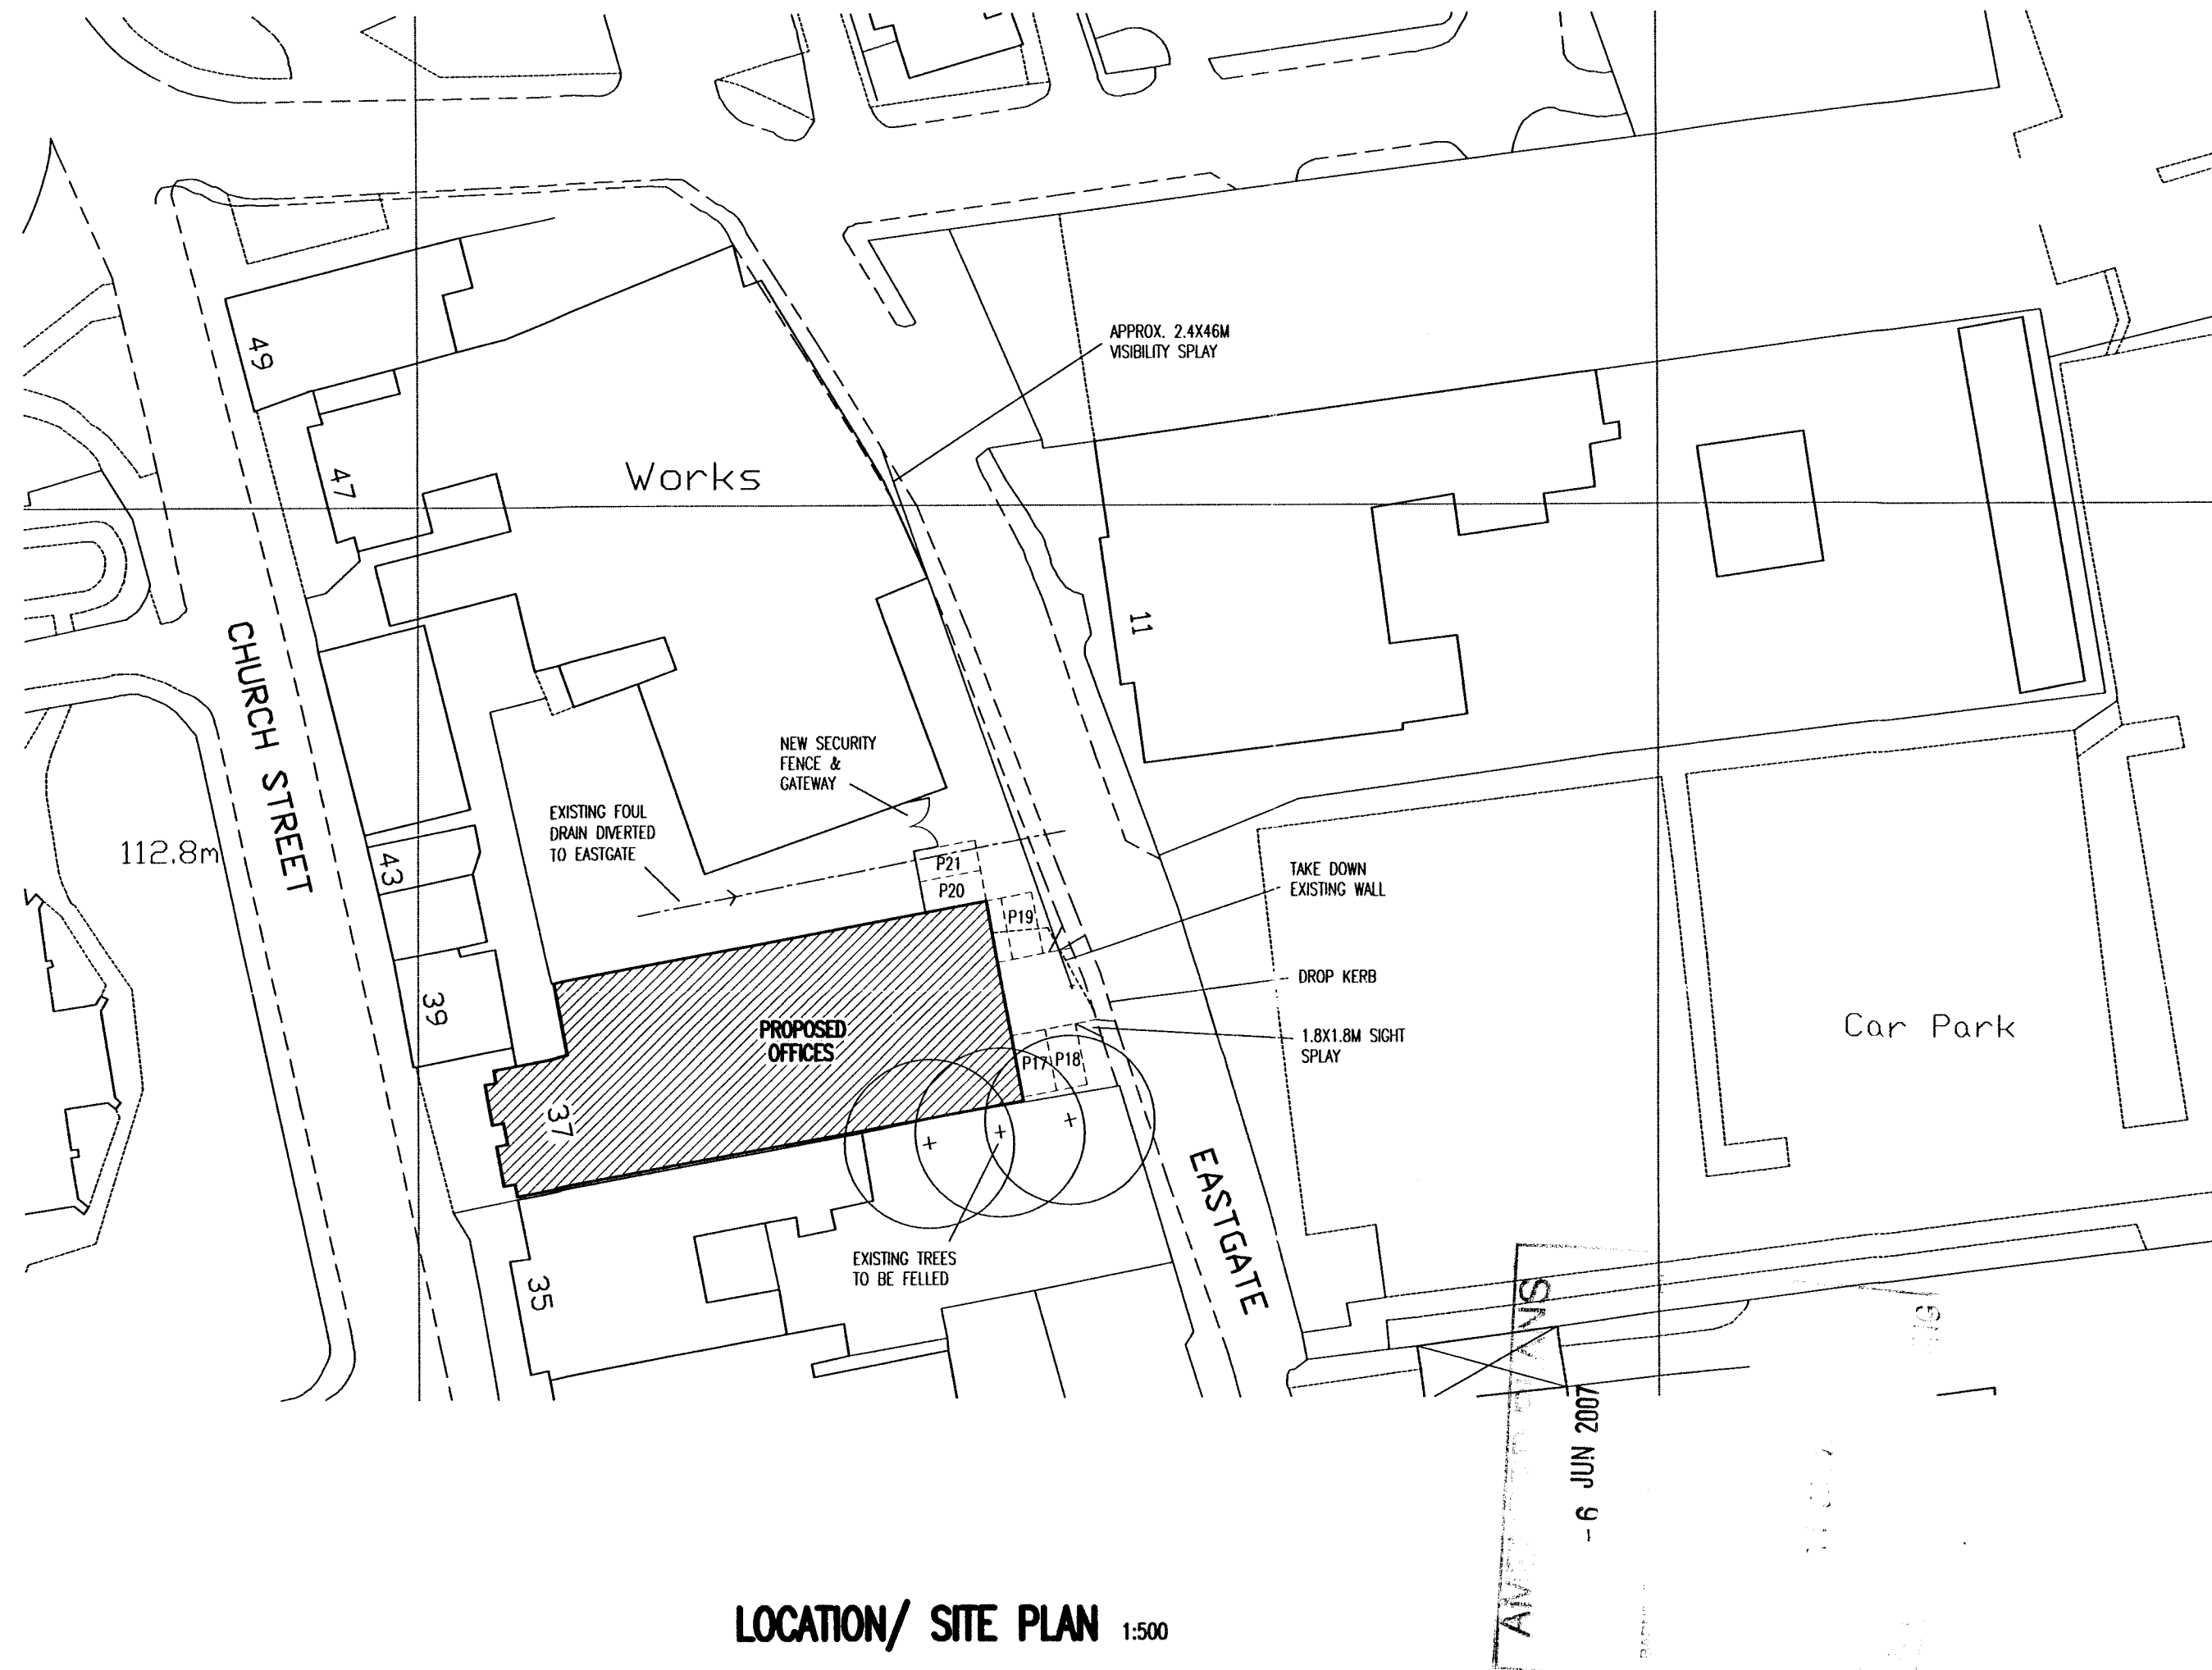

LOCATION/ SITE PLAN 1:500

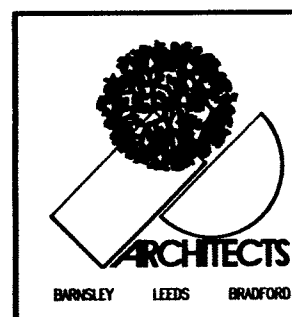

1. THIS DRAWING AND THE COPYRIGHTS AND PATENTS THEREIN ARE THE PROPERTY OF NUTTALL YARWOOD & PARTNERS LIMITED REGISTERED IN ENGLAND AND WALES NO. 4631538 AND MAY BE USED OR REPRODUCED ONLY UNDER CONTRACT.
2. CONTRACTORS AND SUB-CONTRACTORS MUST CHECK AND AGREE ALL DIMENSIONS BEFORE PREPARING SHOP DRAWINGS OR COMMENCING WORK ON SITE.
3. CONTRACTORS ARE RESPONSIBLE FOR INFORMING THE ARCHITECT OF ANY DISCREPANCY DISCOVERED ON THIS DRAWING OR BETWEEN THIS DRAWING AND ANY OTHER RELATED DOCUMENT ISSUED UNDER THE STANDARD FORM OF CONTRACT IN RESPECT OF THE WORK.
4. WRITTEN DIMENSIONS ONLY ARE TO BE USED FROM THIS DRAWING. IF IN ANY DOUBT ASK FOR CLARIFICATION.

Notes.

Revisions.

Date	Suffix	Description	Date	Suffix	Description

NUTTALL YARWOOD & PARTNERS LIMITED CHARTERED ARCHITECTS			
■ The Grove, High Street, Dodworth, Barnsley, S75 3BQ. Tel: 01228 206771 Fax: 01228 200989 e-mail: nyp.barnsley@btconnect.com □ The Old Primary School, Colverley Road, Outton, Leeds, LS26 8JG. Tel: 0113 2822100 Fax: 0113 2822213 e-mail: nyp.leeds@btconnect.com □ 120 Main Street, Barnley-St-Wharfedale, LS29 7JG. Tel: 01943 864441 Fax: 01943 862300 e-mail: nyp.barnsley@btinternet.com			
Project: PROPOSED OFFICE DEVELOPMENT 37 CHURCH ST BARNESLEY		Client: THE BARNESLEY CHRONICLE LTD.	
Drawing Title: LOCATION/SITE PLAN	Date: NOV. 04	Scale: 1:500	
Ref. 34/16	Dwg. No. P 04	Rev.	