





This drawing is to scale but scaled dimensions should not be used for on-site construction purposes. Only drawings showing dimensions should be used for construction work.


This drawing is the sole copyright of Oldfield Design Ltd. Any discrepancies between this drawing and other information shall be reported to Oldfield Design Ltd.

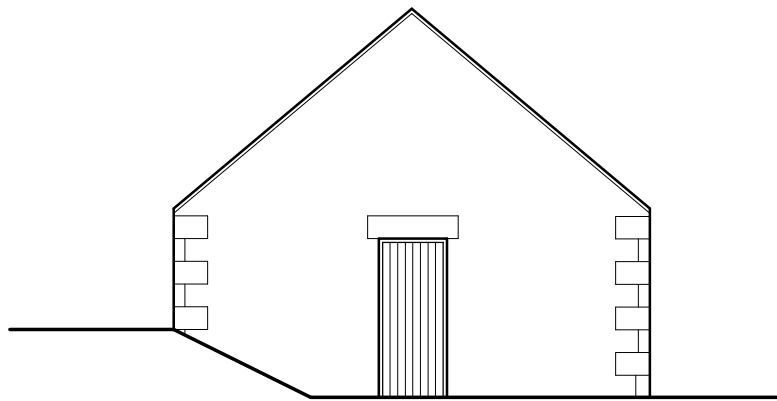


SIDE ELEVATION

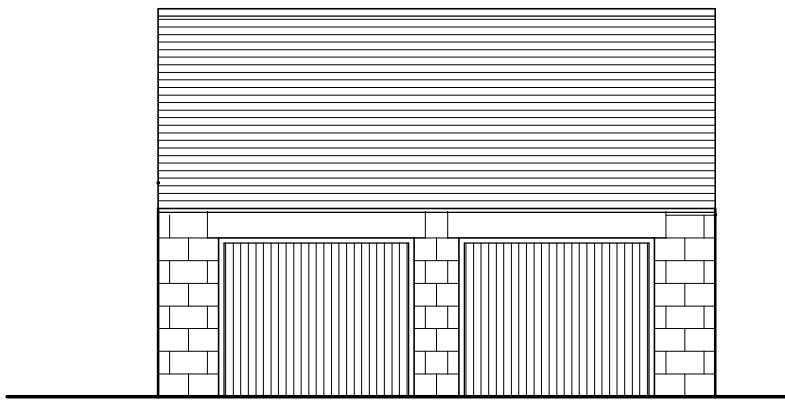


FRONT ELEVATION

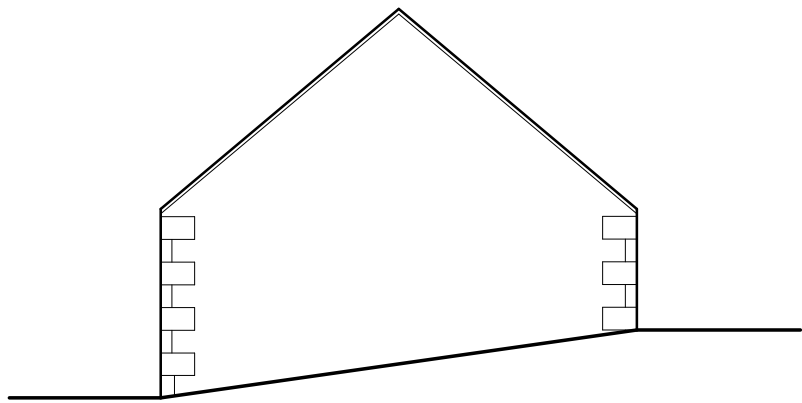

SIDE ELEVATION

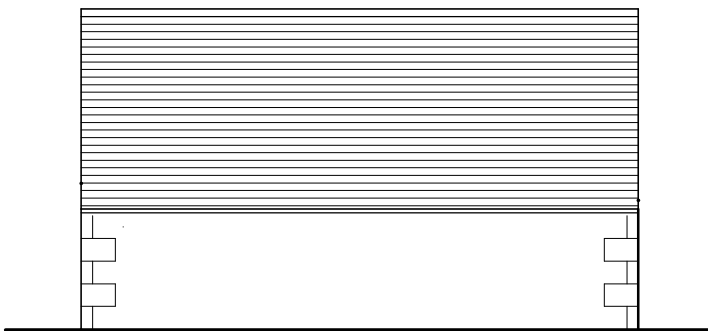

REAR ELEVATION

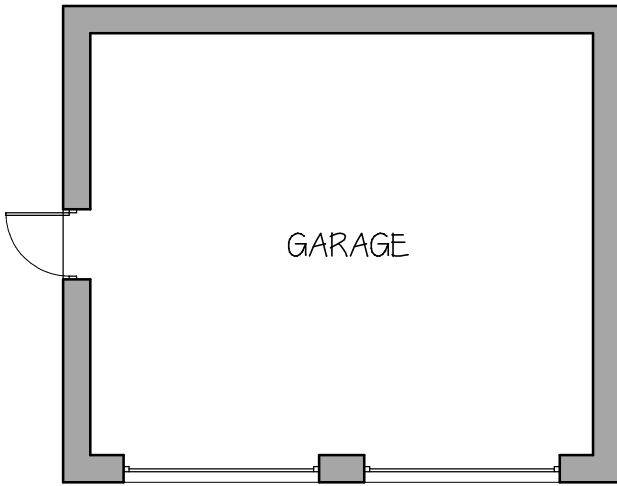

GARAGE FLOOR PLAN

materials

Roof - Slates to match house

Walls - Gritstone to match house

Windows - Timber window and vertical boarded
& Doors - garage doors wood-stained to match house windows

revisions

- A - Aug '18 - Finishes added
- B - Oct '18 - Amendments to L. A. requirements
- C - Nov '18 - Amendments to clients requirements

project PROPOSED GARAGE

address 'MARTINS NEST FARM'
GRIME LANE, HEPWORTH
p'code HD9 7TG

for MR & MRS TURNER

title PROPOSED PLANS
AND ELEVATIONS

dwg no. 1814-05C

scale 1:100 on A3 Sheet

date JULY 2018