




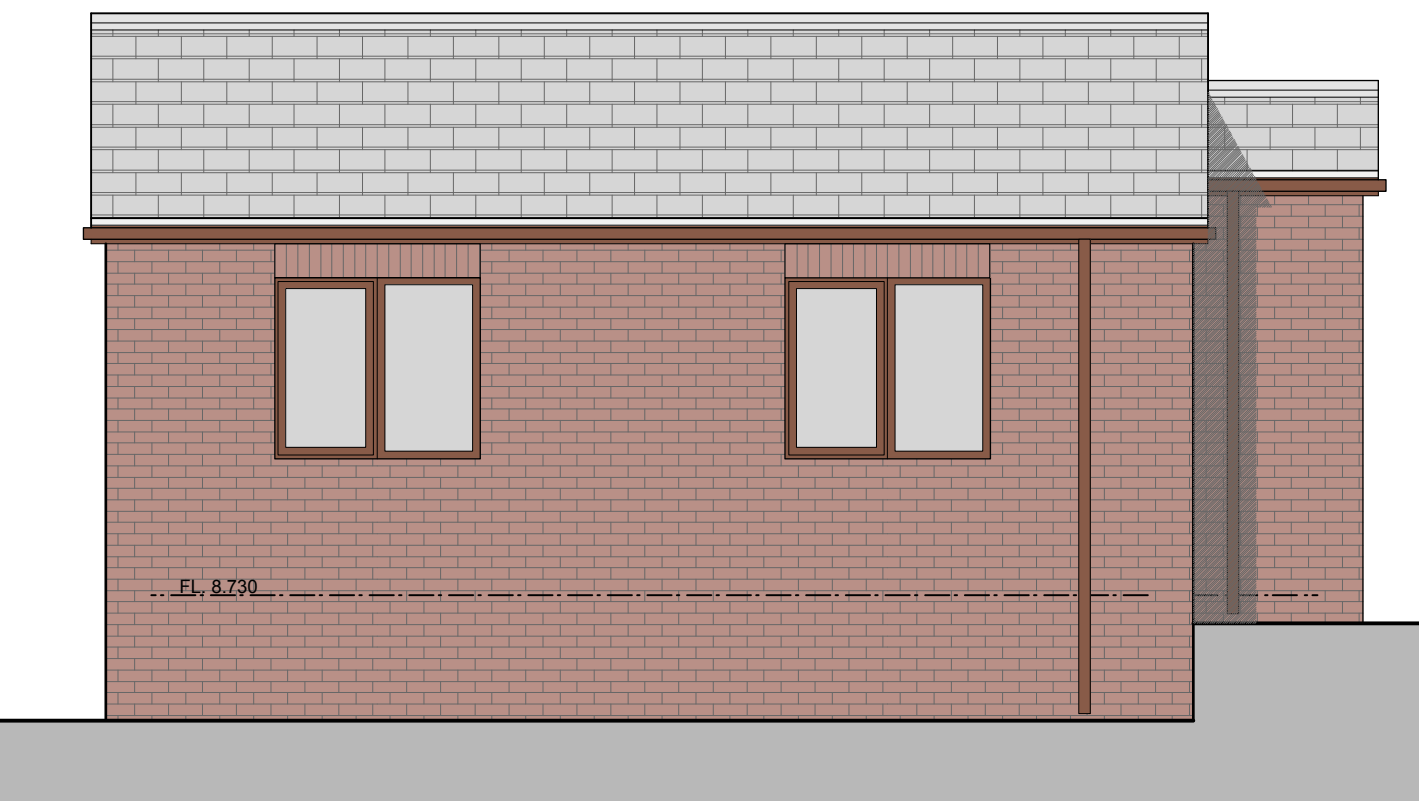


front elevation

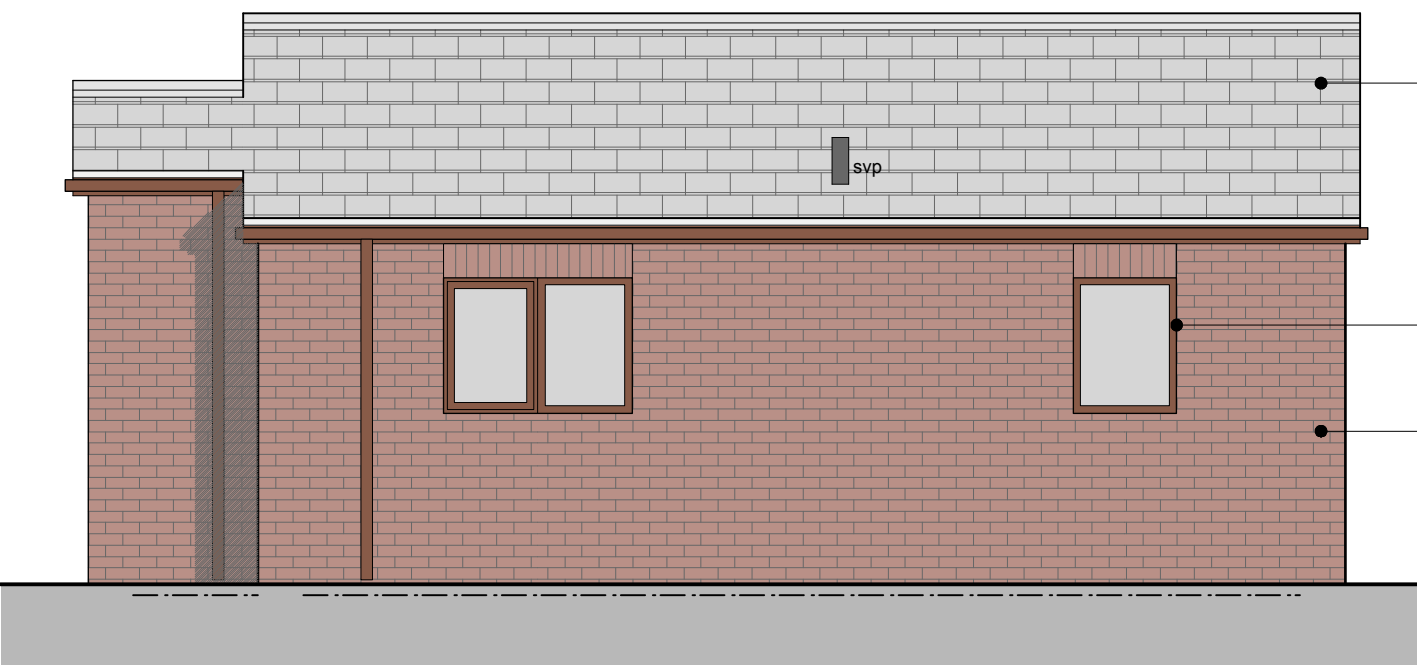


rear elevation

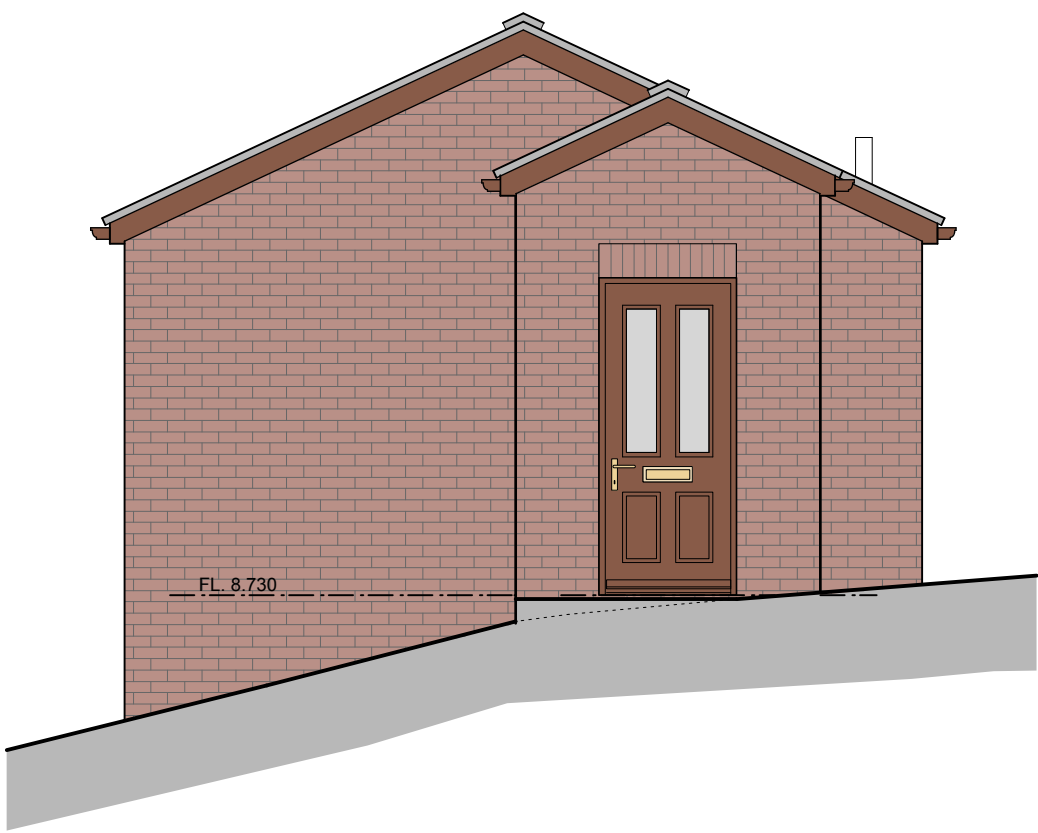


side elevation

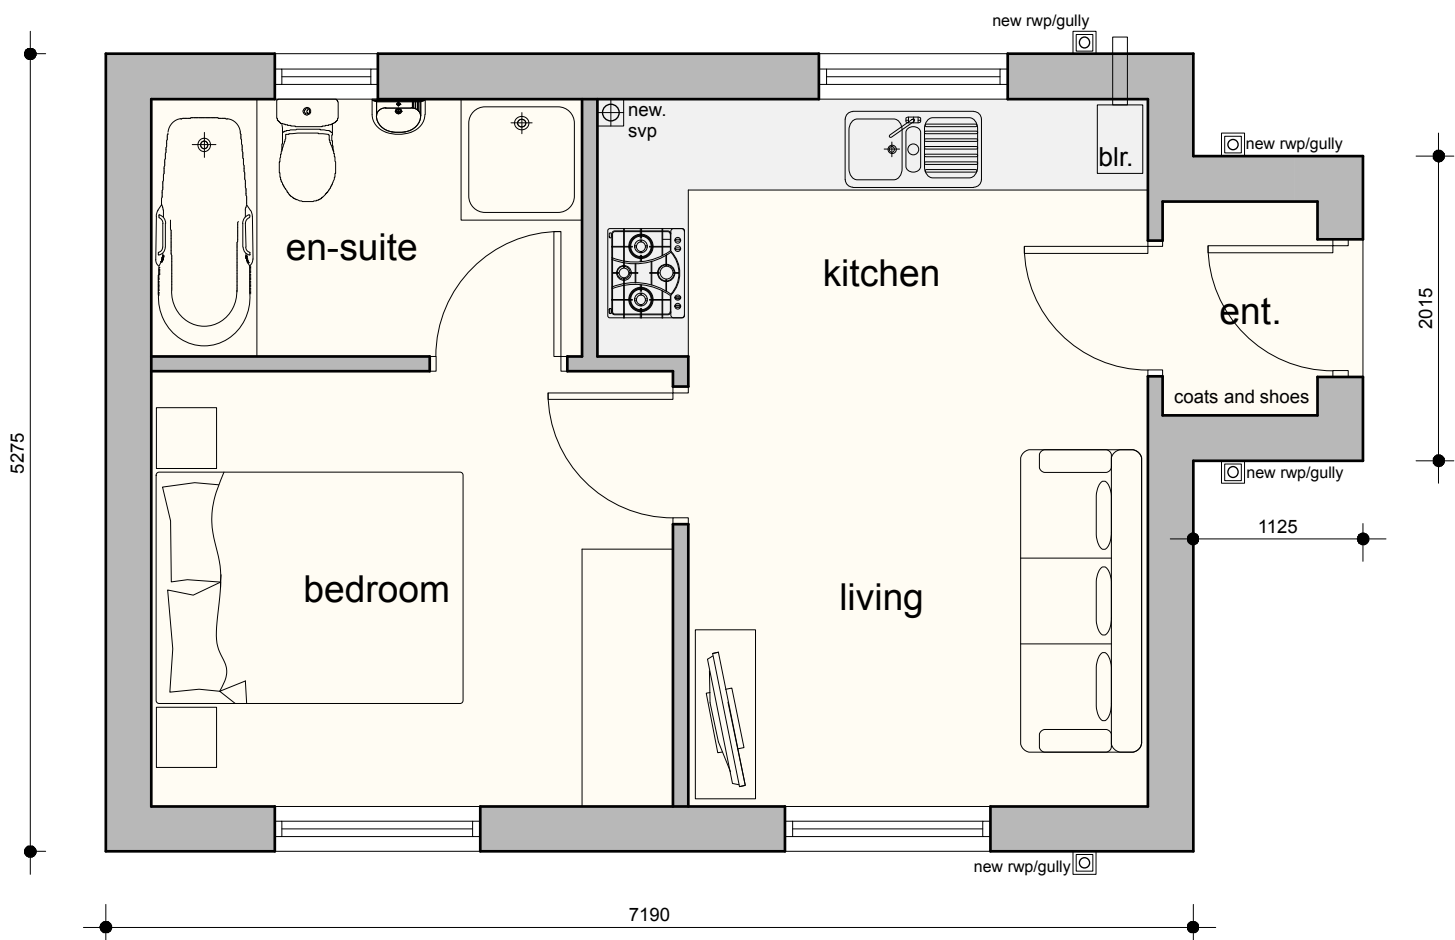


ground floor plan

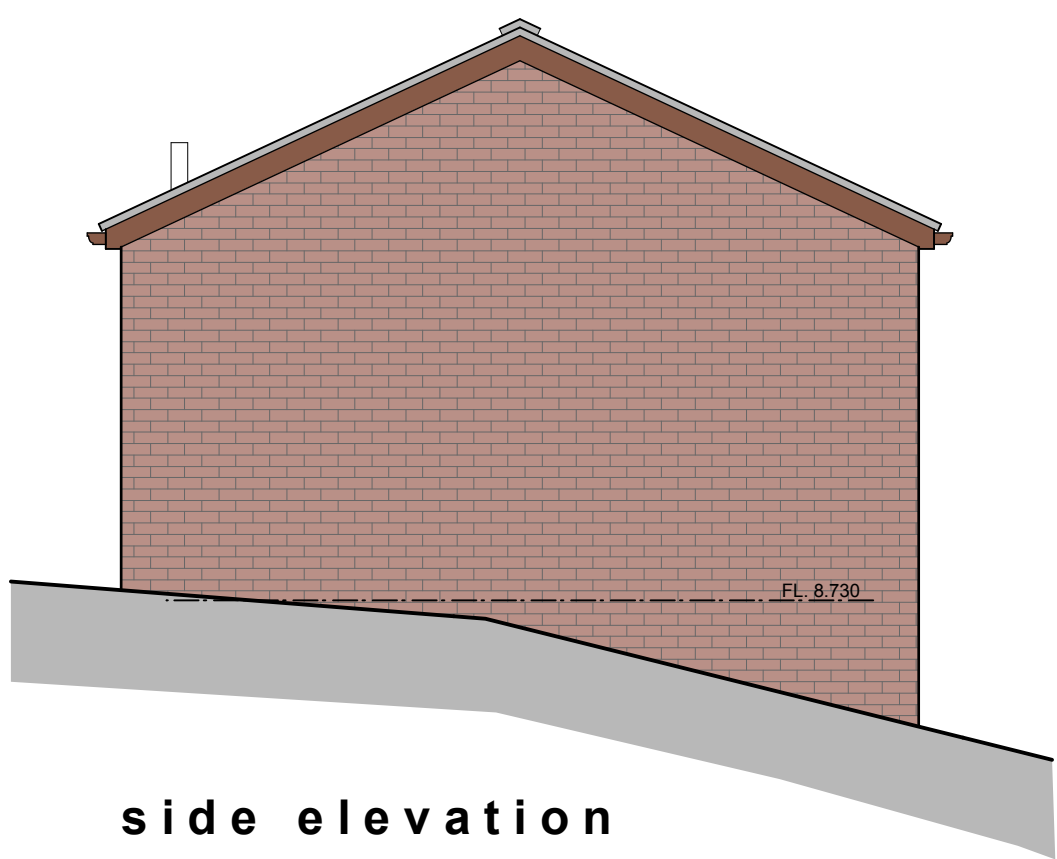

side elevation

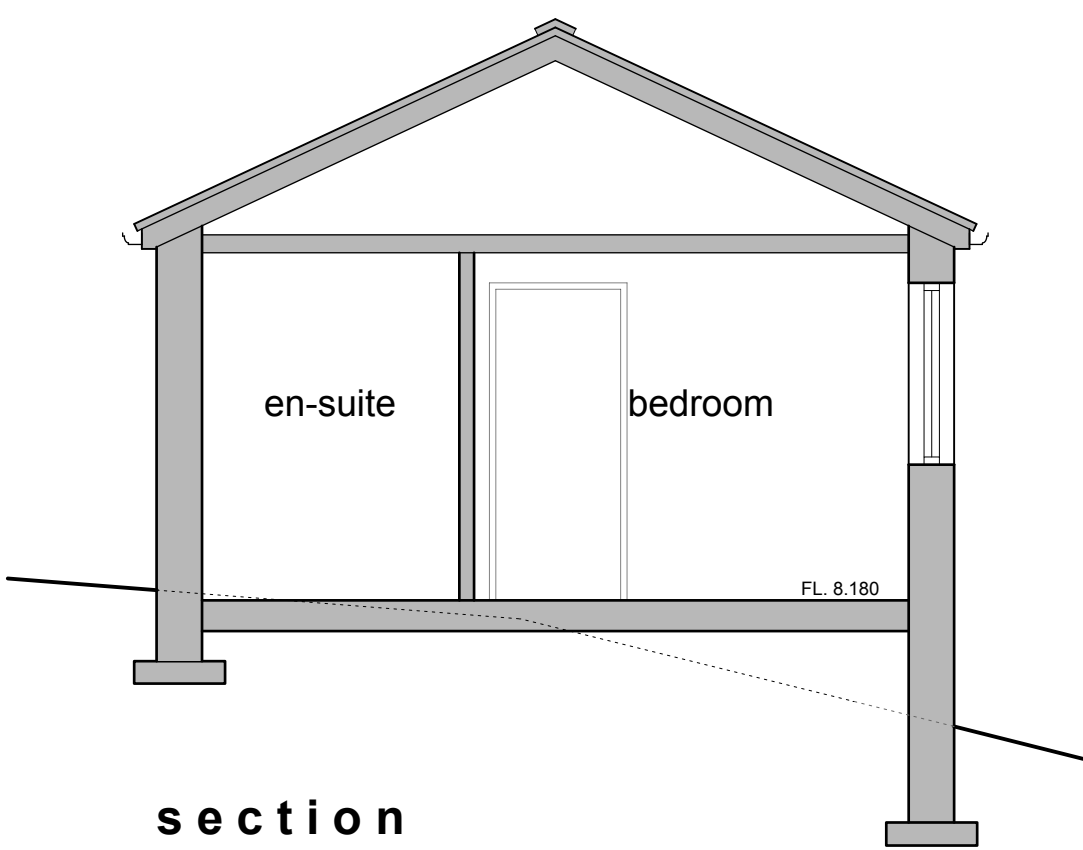


section

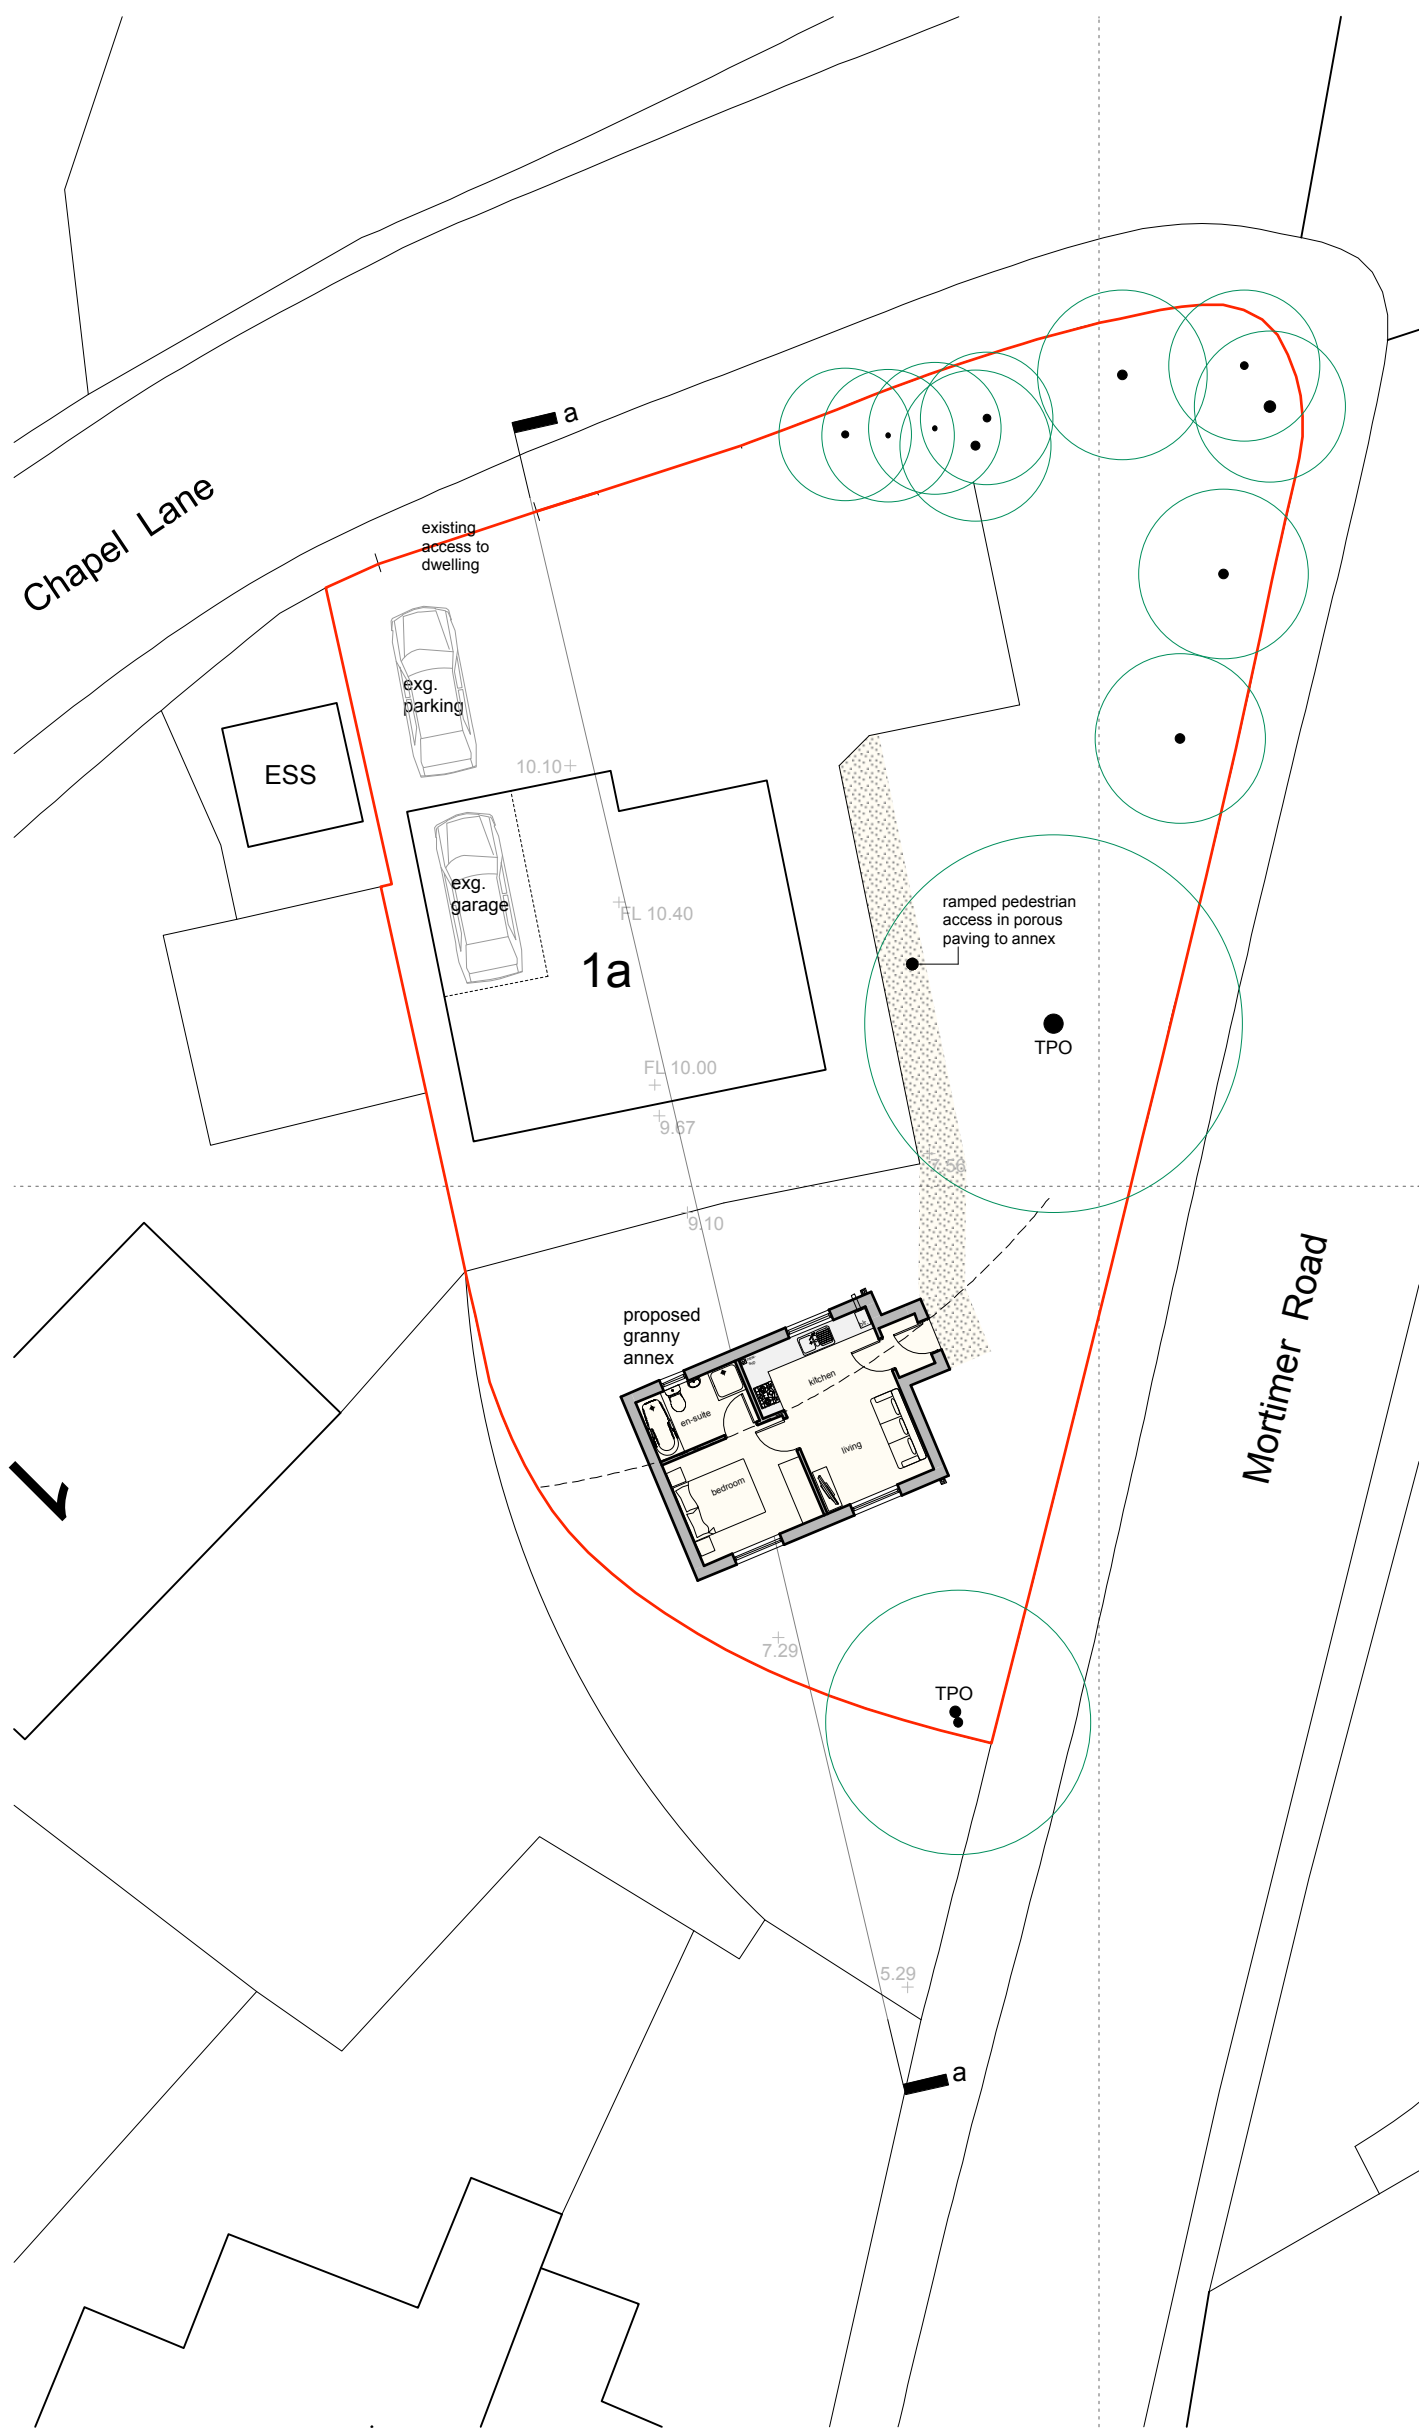

site plan 1/200



location 1/1250

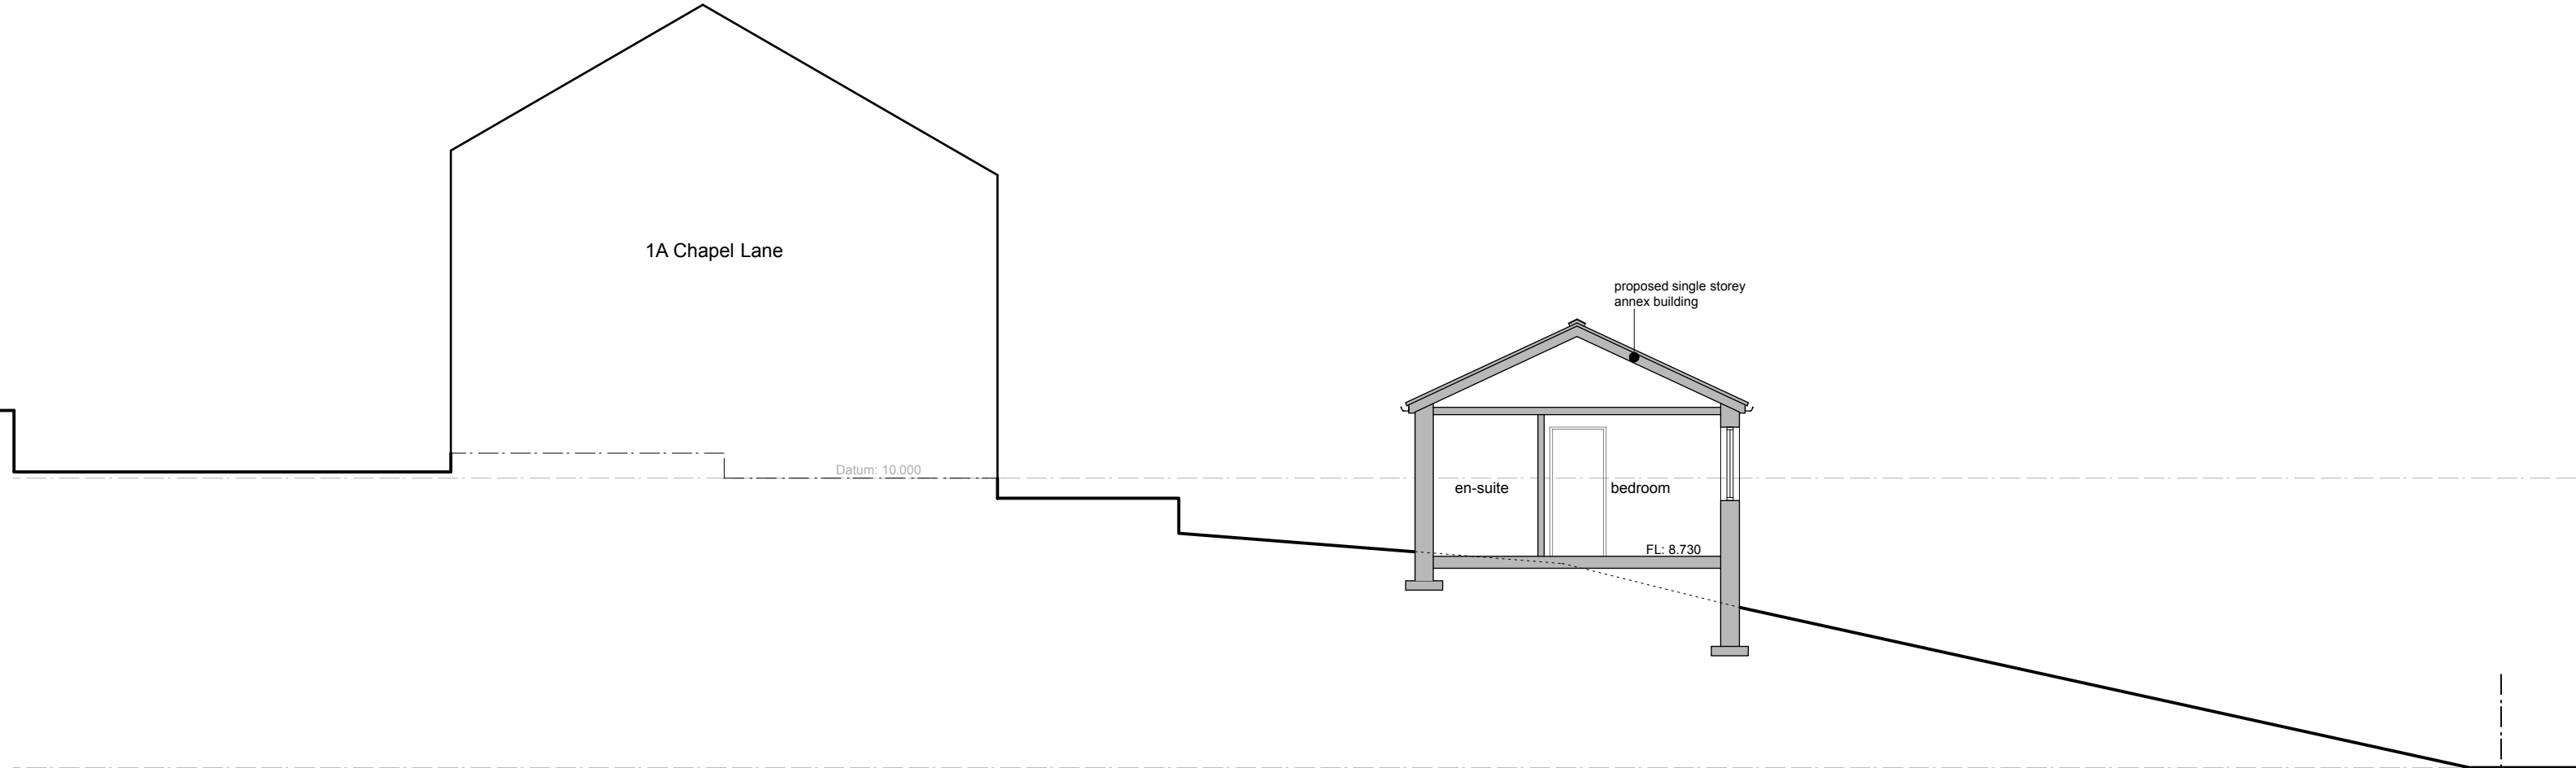

section a-a 1/100

This drawing has been prepared specifically for the purpose of obtaining Planning Permission and/or Building Regulation Approval. Its suitability for other purposes, without supplementary details and specifications cannot be guaranteed. The Permissions and/or Approvals are beyond the Architects control, and no guarantee that such will be granted is given or to be inferred by reason of the preparation of this drawing. Only figured dimensions are to be used. All dimensions to be checked on site. This drawing, together with the design is the property and copyright of the Architect and must not be reproduced without prior written permission.

rev.	description	date	drawn	approved
P03	Drawing updated	26.07.18	AS	AS
P02	Drawing updated	12.06.18	AS	AS
P01	Drawing originated	05.10.17	JS	AS



project proposed granny annex
at
1a, Chapel Lane, Penistone
Sheffield, S36 6AQ
for
Mrs Christine Jones

title general arrangement as proposed
number 17122D-01-P03
scale 1:50 or as shown
size A1