
 
 


 

Site Address:	Malthouse Road, Pontefract Road, Barnsley	<table><tr><th colspan="7">SIGN FIXING DETAILS</th></tr><tr><td> Coachbolts with plastic plug</td><td> Fixing Bolts with Nyloc Nuts</td><td> Woodscrews into wood</td><td> Tek Bolts self tapped into backgrounds</td><td> Pan Head Self Tapping screws into plastic plugs</td><td> Spring Toggles</td><td> Threaded Bar and Bolts used with Chemical Anchor fix</td></tr><tr><td colspan="7">Depending on site circumstances and substrates one of the above fixings will be used to fix the sign to the existing substrate, special fixings will be detailed separately on this drawing if used. The existing substrate will be inspected prior to fixing the new sign and if the fitter feels that it is either substandard or not suitable for the new sign it will not be installed.</td></tr></table>	SIGN FIXING DETAILS							 Coachbolts with plastic plug	 Fixing Bolts with Nyloc Nuts	 Woodscrews into wood	 Tek Bolts self tapped into backgrounds	 Pan Head Self Tapping screws into plastic plugs	 Spring Toggles	 Threaded Bar and Bolts used with Chemical Anchor fix	Depending on site circumstances and substrates one of the above fixings will be used to fix the sign to the existing substrate, special fixings will be detailed separately on this drawing if used. The existing substrate will be inspected prior to fixing the new sign and if the fitter feels that it is either substandard or not suitable for the new sign it will not be installed.							Revision	Date	Notes	Drawn By
			SIGN FIXING DETAILS																								
 Coachbolts with plastic plug	 Fixing Bolts with Nyloc Nuts	 Woodscrews into wood	 Tek Bolts self tapped into backgrounds	 Pan Head Self Tapping screws into plastic plugs	 Spring Toggles	 Threaded Bar and Bolts used with Chemical Anchor fix																					
Depending on site circumstances and substrates one of the above fixings will be used to fix the sign to the existing substrate, special fixings will be detailed separately on this drawing if used. The existing substrate will be inspected prior to fixing the new sign and if the fitter feels that it is either substandard or not suitable for the new sign it will not be installed.																											
			Rev-A Rev-B	26/10/2016 31/10/2016	NA (Ref-Issue-2.0) Dealer clip names corrected	LN SM																					

delivering
branded
environments™

futurama


Futurama Signs Ltd.
www.futurama.ltd.uk

Olympia House
Metro Park 45
Lockwood Court
Leeds LS11 5TY

Mike Moore
07736 884585
0113 2705595


Stuart Williamson
07551 192918
0113 2813863

Signage Specifications - Sign 1 - Pylon_6000

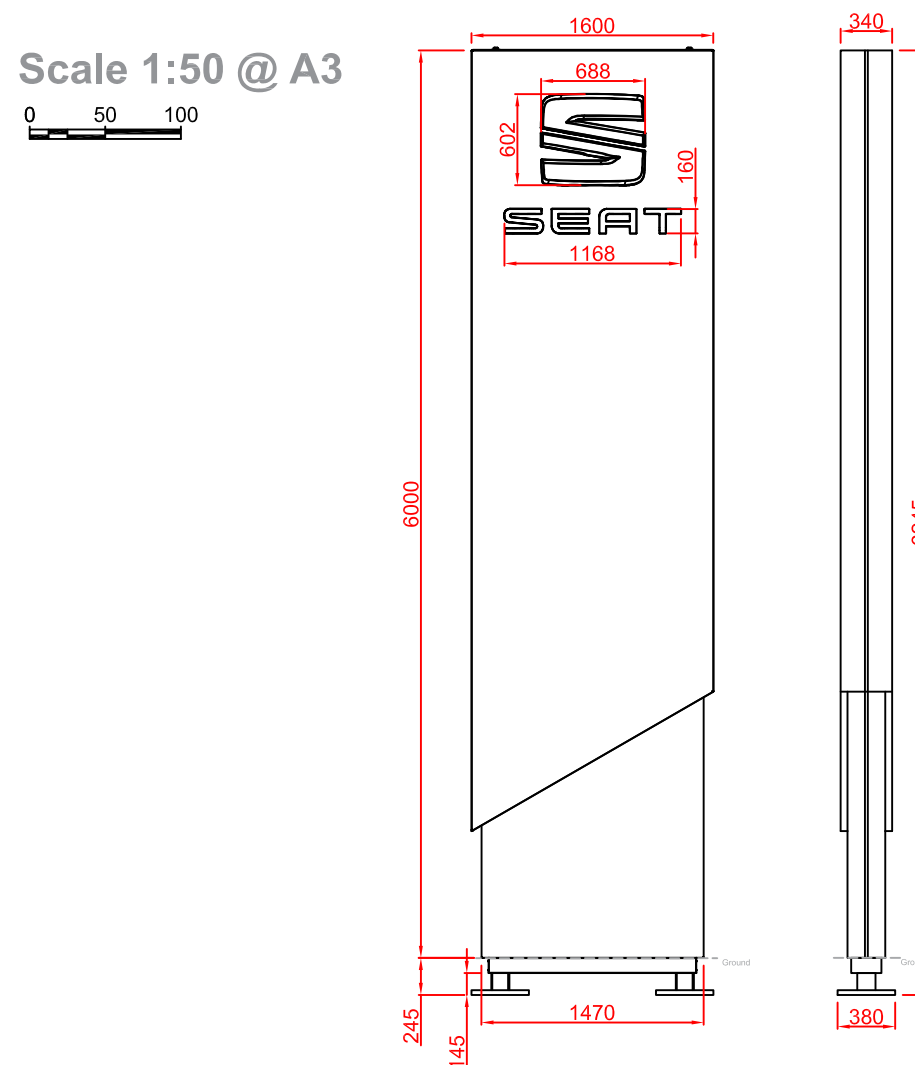



SEAT Pylon (6000mm), steel frame with folded aluminium panels, acrylic text & logo internally illuminated with LEDs.

Signage Specifications - Sign 2 - Directional Sign_Low

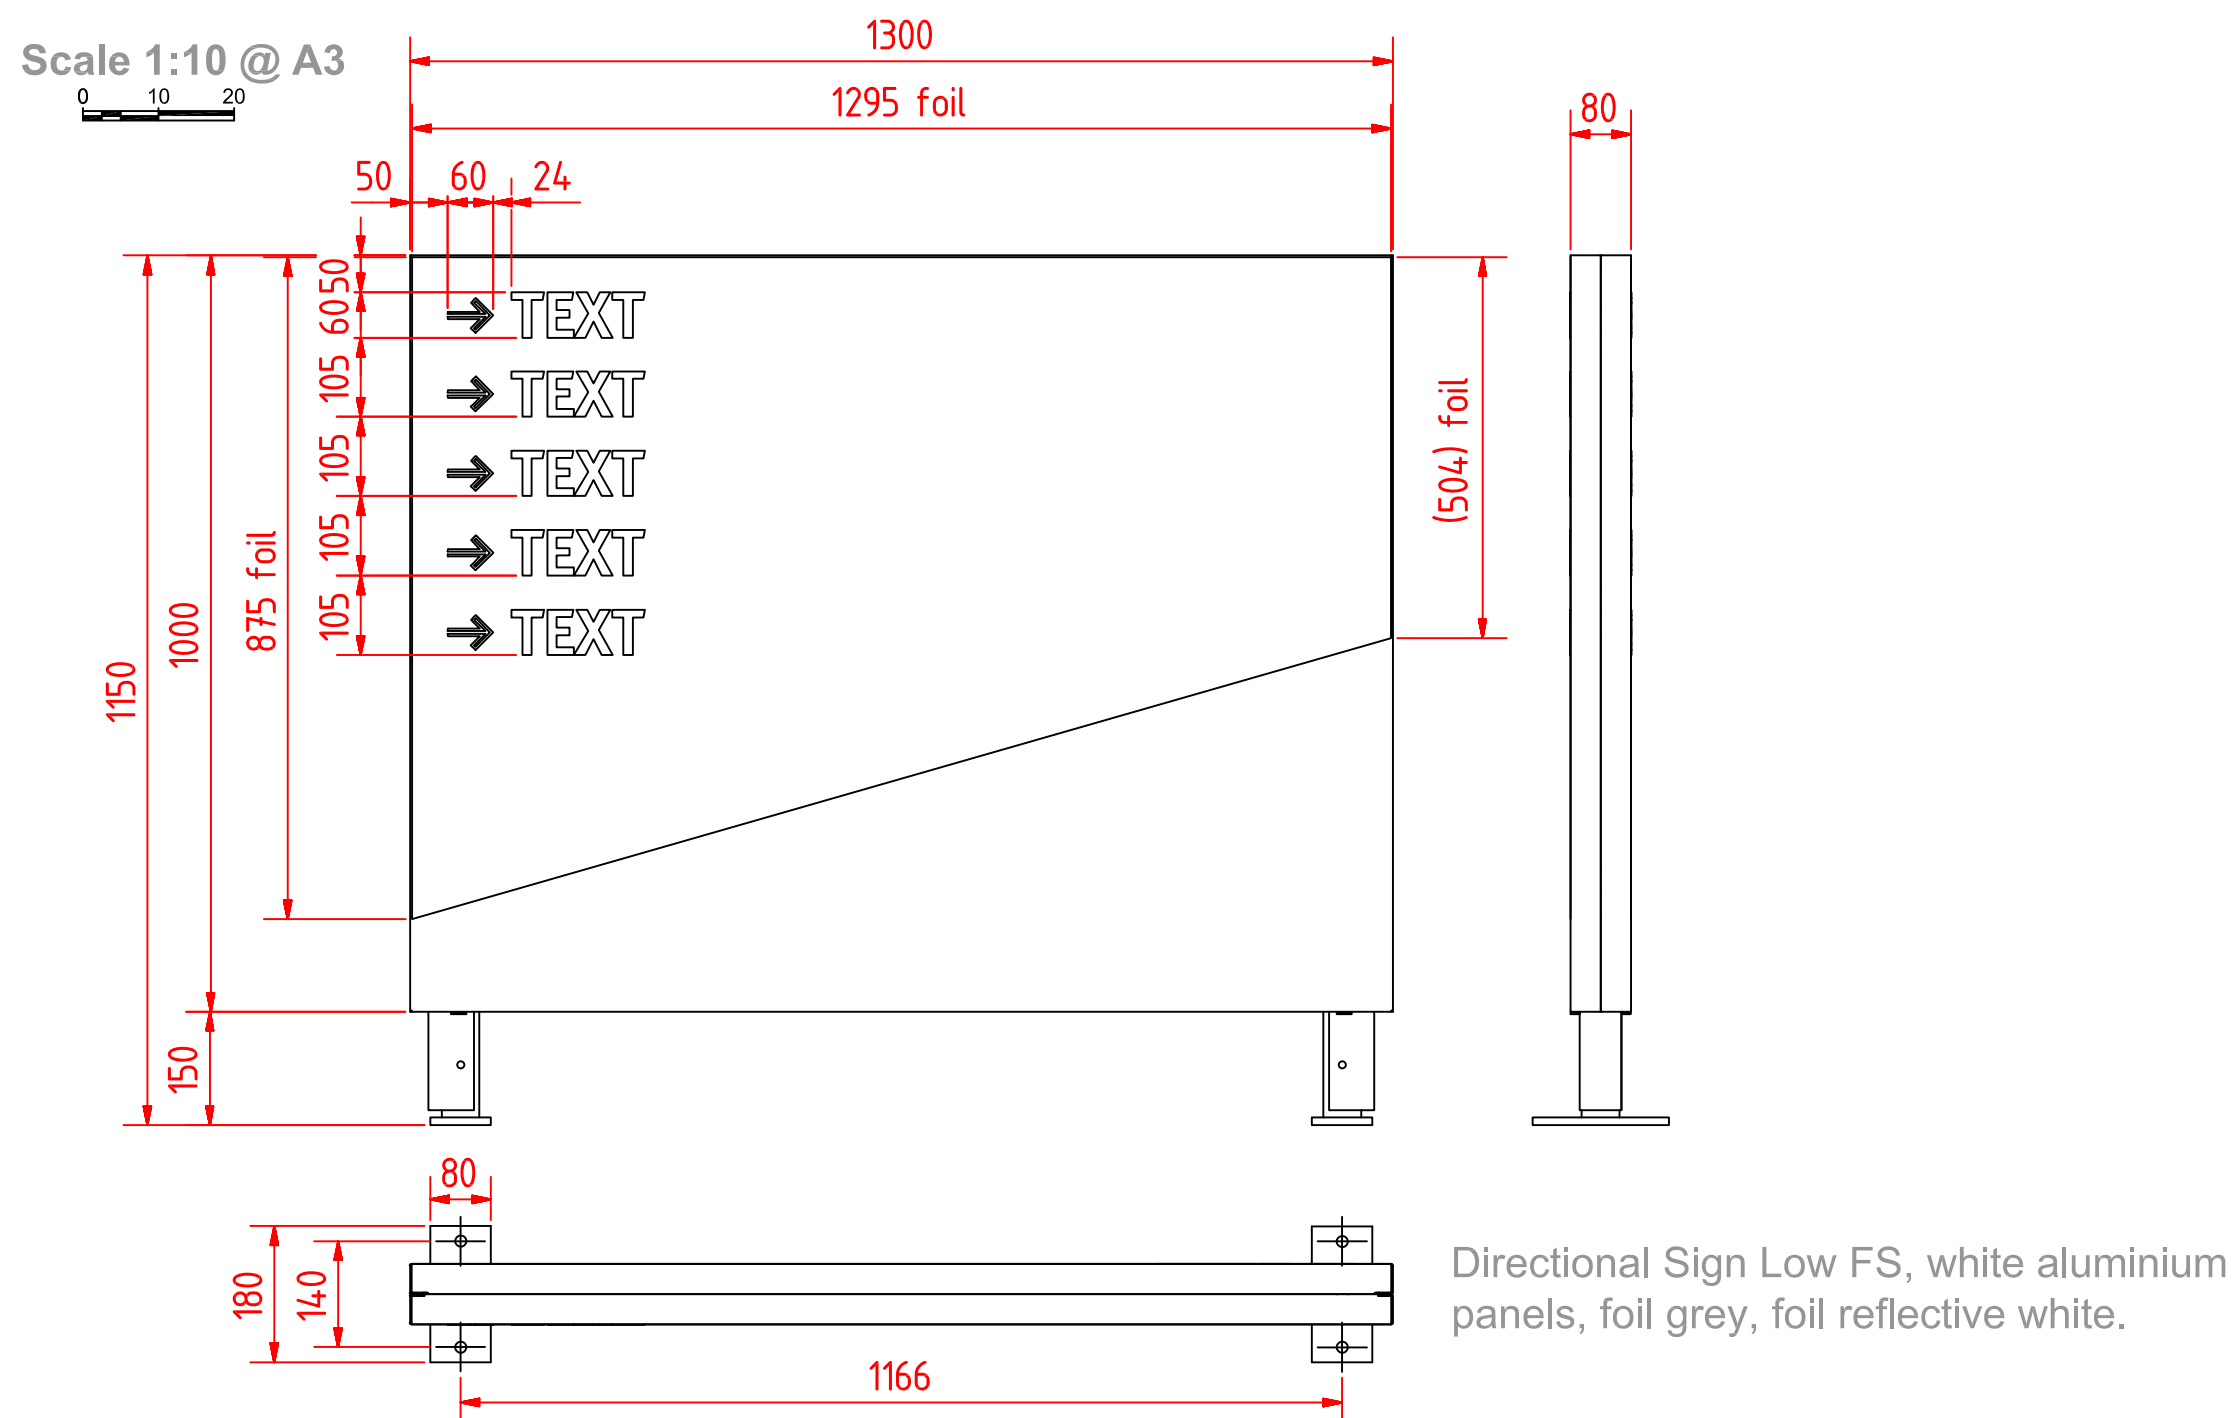

Signage Specifications - Sign 3 - Demonstrators Sign_Fence Mounted x2

Scale 1:5 @ A3

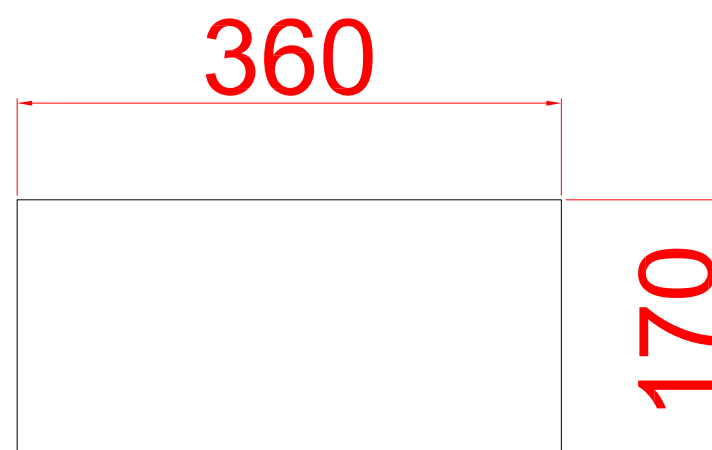 


Demonstrators Panel to be wall / fence mounted.

Signage Specifications - Sign 4 - Try Me Flags_Quantity x4

Scale 1:20 @ A3



0 20 40

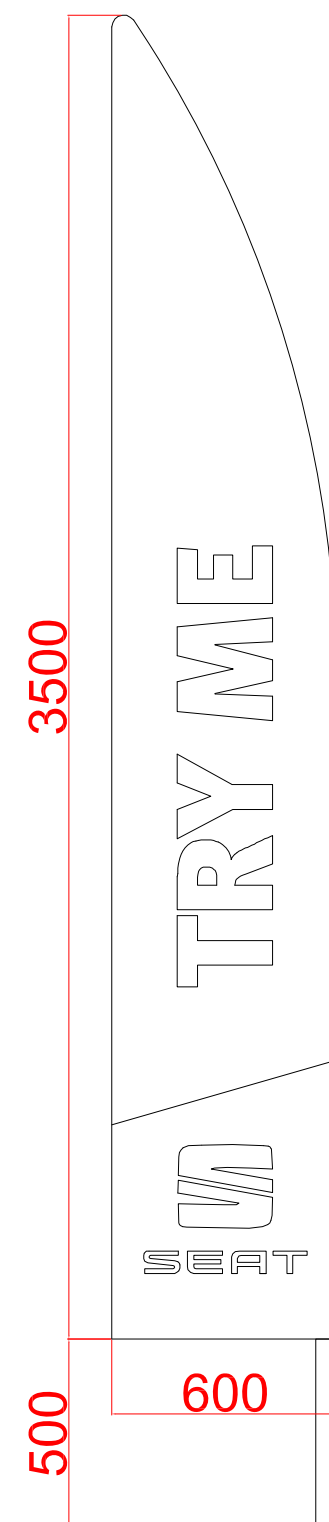

Try Me Flag, Fiberglass or aluminium pole with Polyester flag.

Signage Specifications - Sign 5 - Parking Sign_Fence Mounted x3



Scale 1:5 @ A3

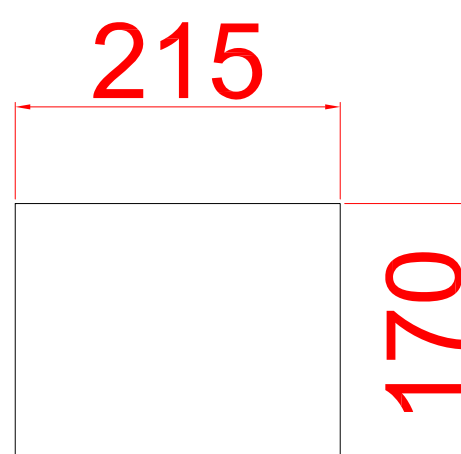 

Parking Panel to be wall / fence mounted.

Signage Specifications - Sign 6 - Corner Wall_6000



Scale 1:50 @ A3

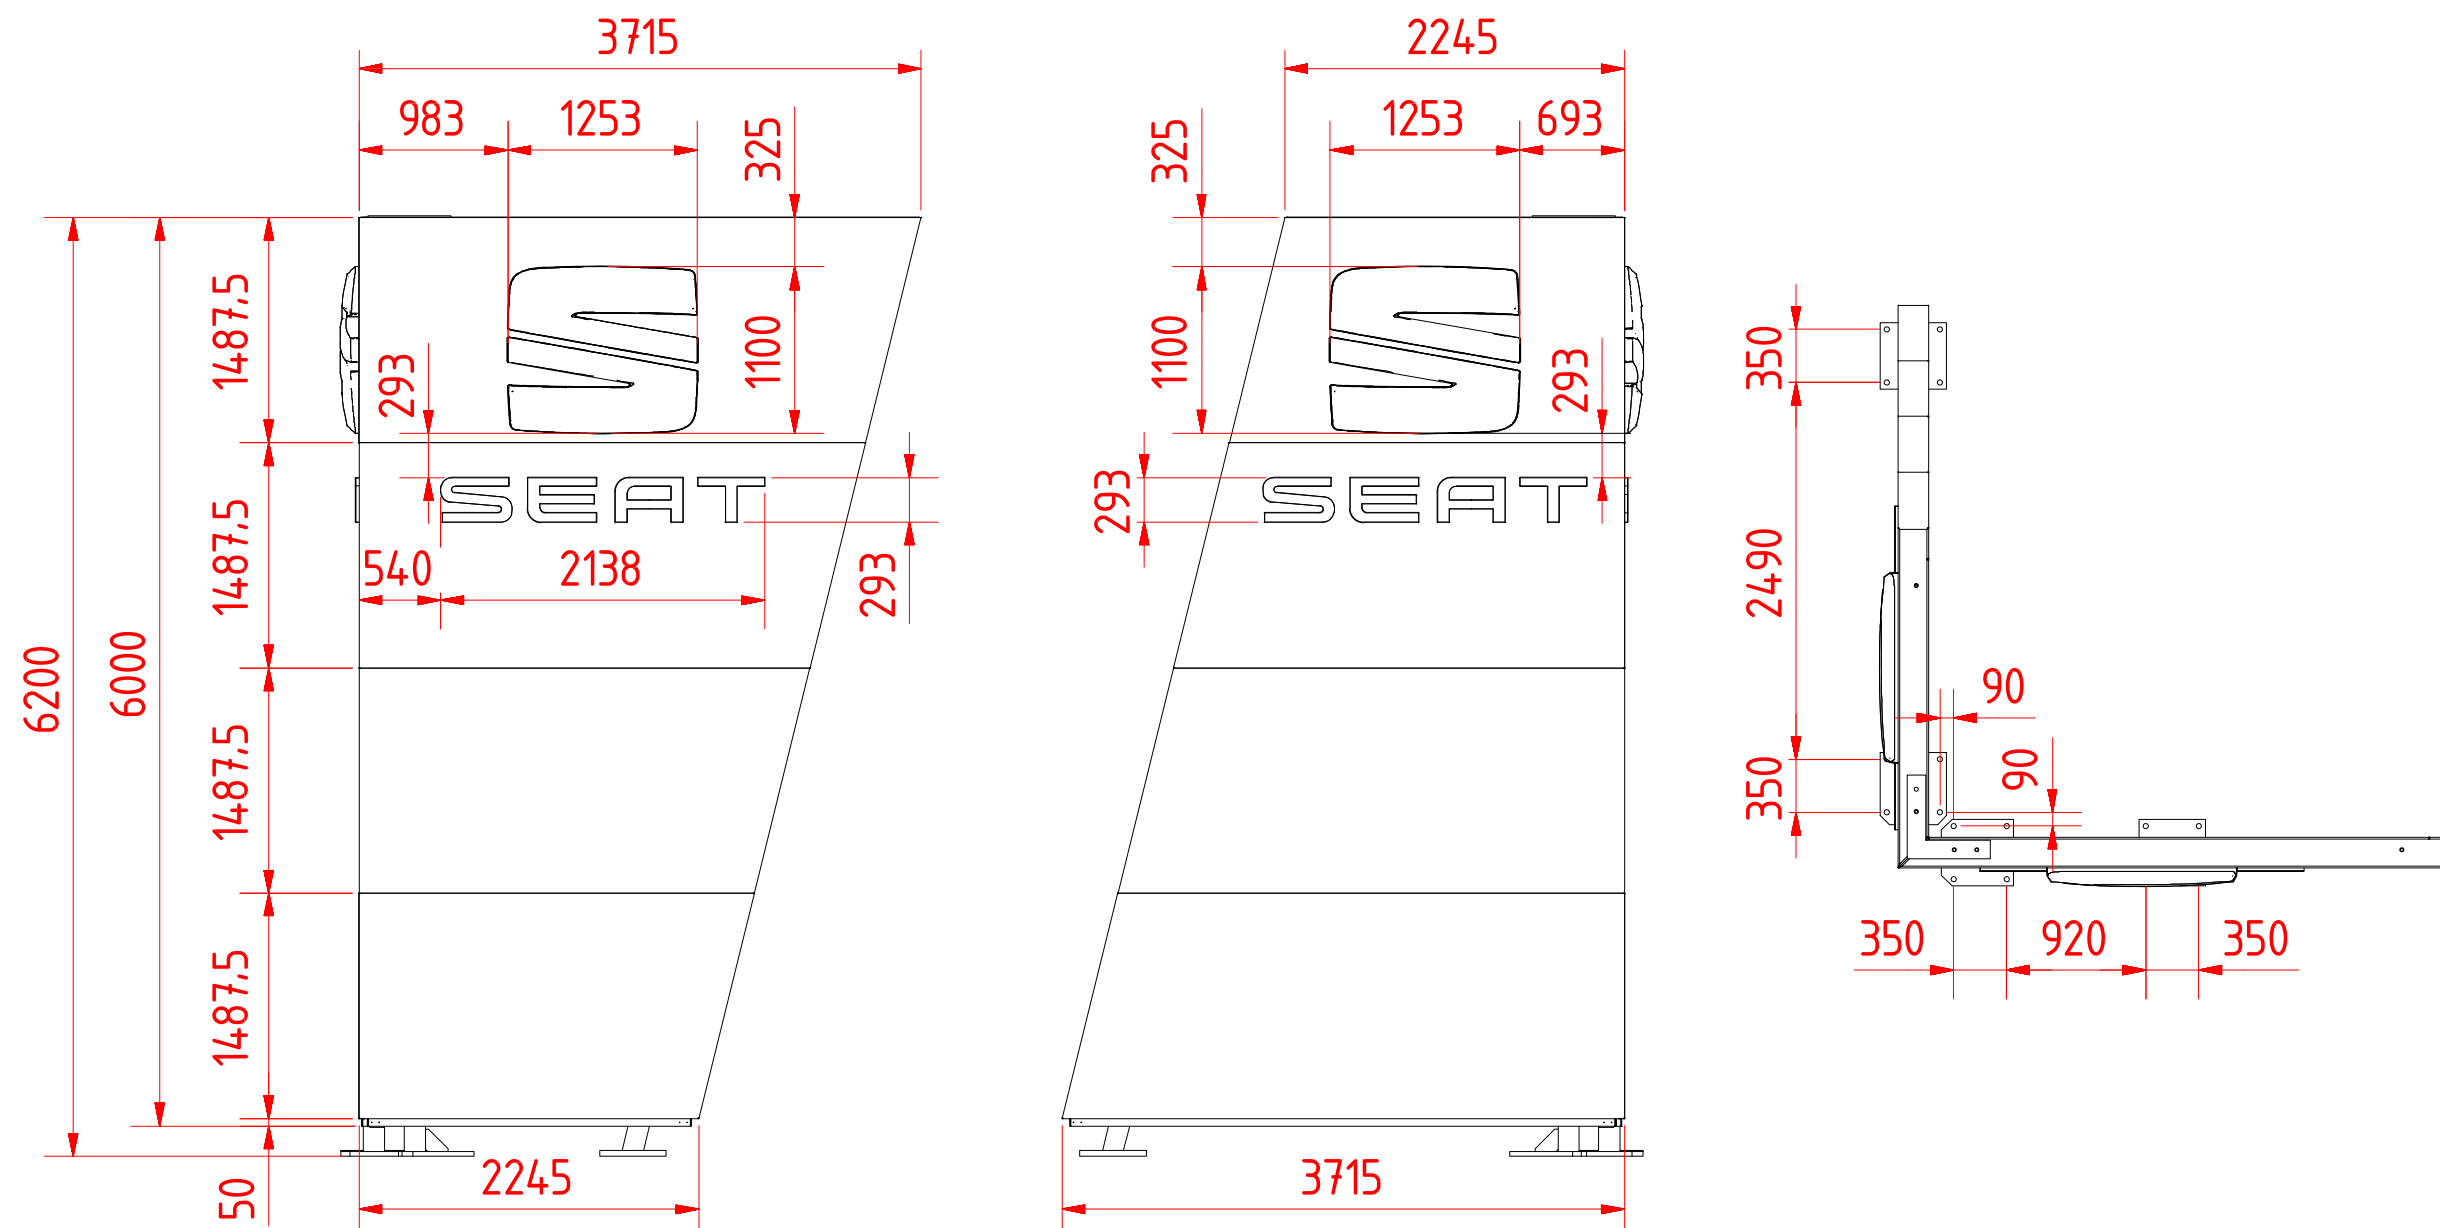 

Corner Feature Wall (6000mm), Steel frame with folded aluminium panels,
Logo and SEAT text internally illuminated with LEDs.

Signage Specifications - Sign 7 - Dealer Clip_6000x1000_RH



Scale 1:20 @ A3

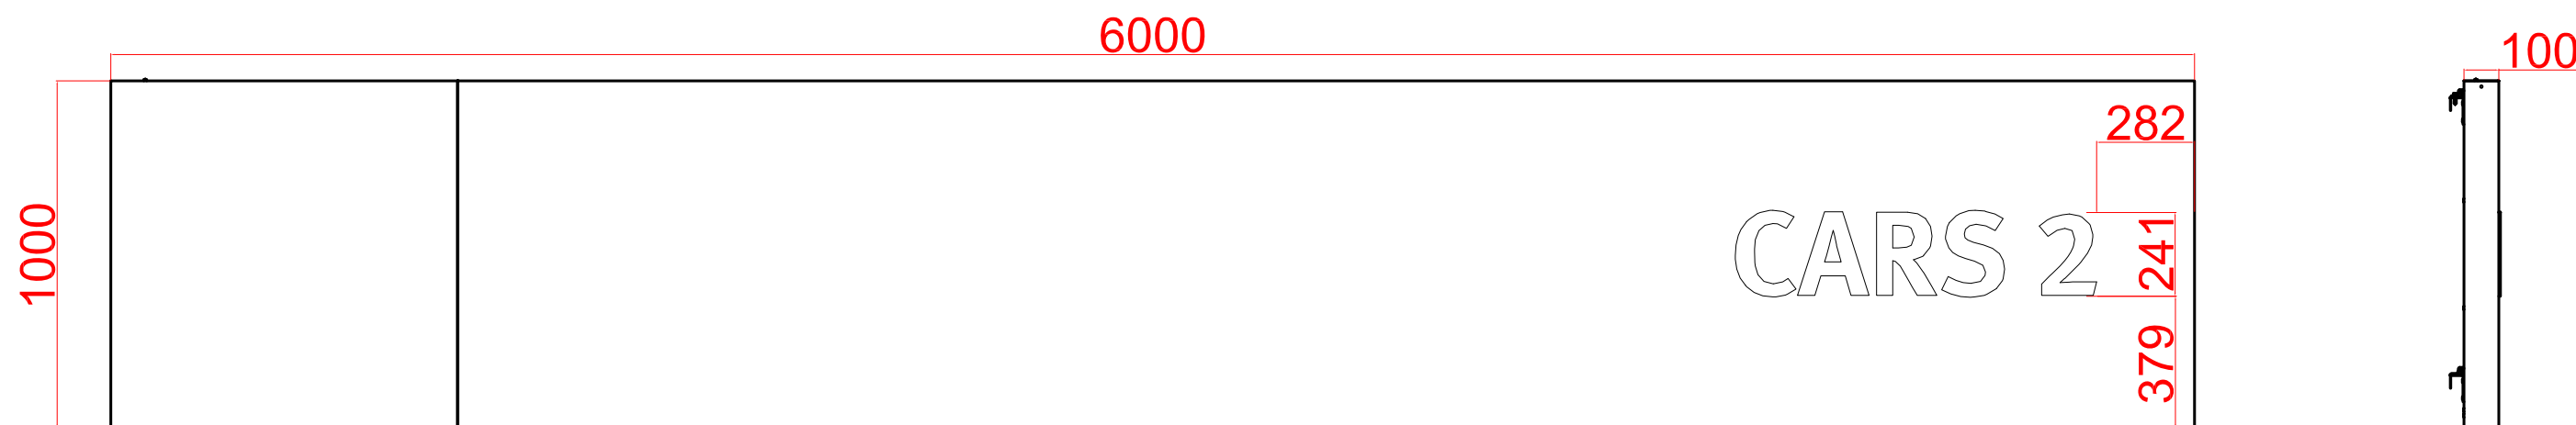 

Dealer Name Clip (6000mm), steel frame with folded aluminium panels, opal acrylic letters, red acrylic edge. Letters and edge internally illuminated with LEDs.

Signage Specifications - Sign 8 - Dealer Clip_6000x1000_RH



Scale 1:20 @ A3

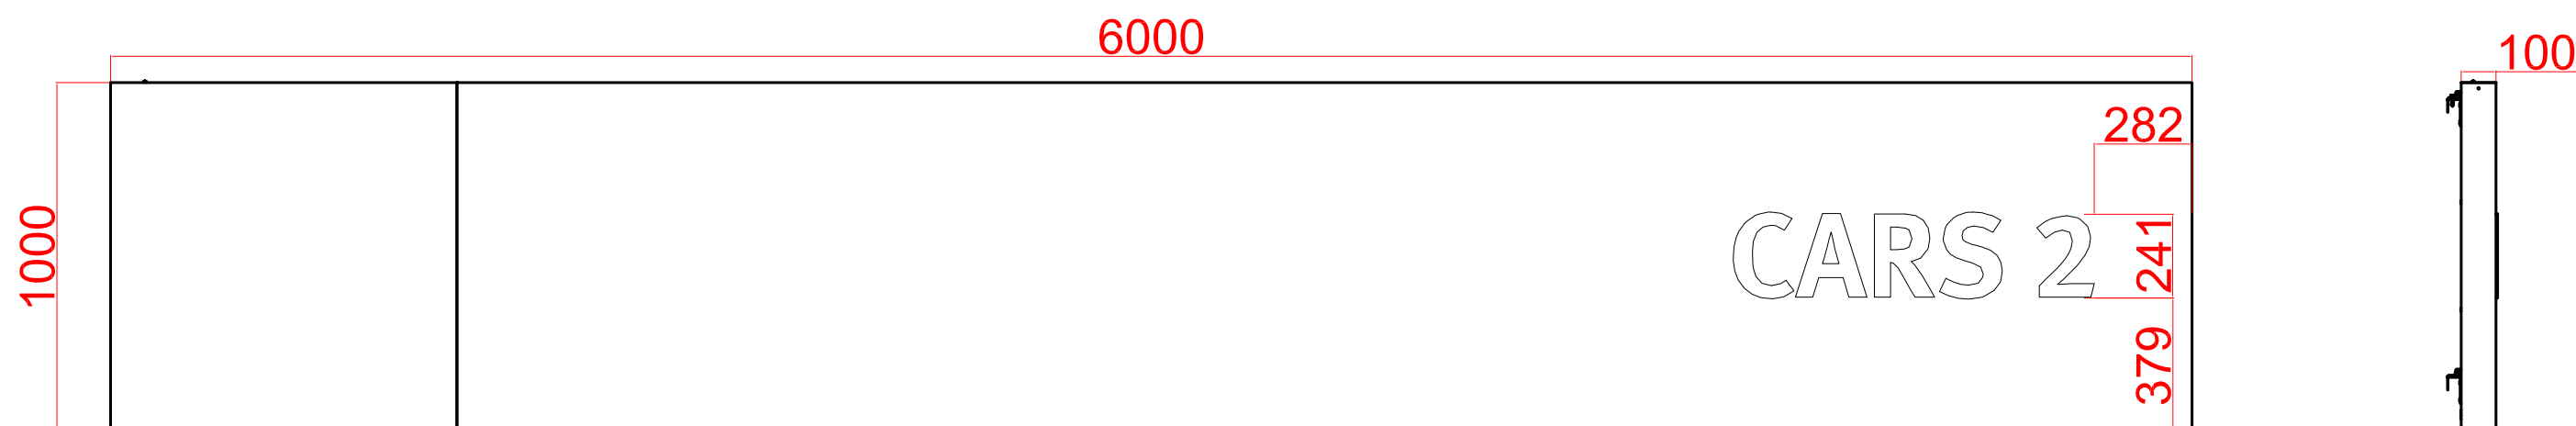 

Dealer Name Clip (6000mm), steel frame with folded aluminium panels, opal acrylic letters, red acrylic edge. Letters and edge internally illuminated with LEDs.


Signage Specifications - Sign 9 - Brand Banner_2050 x 1643

Scale 1:20 @ A3

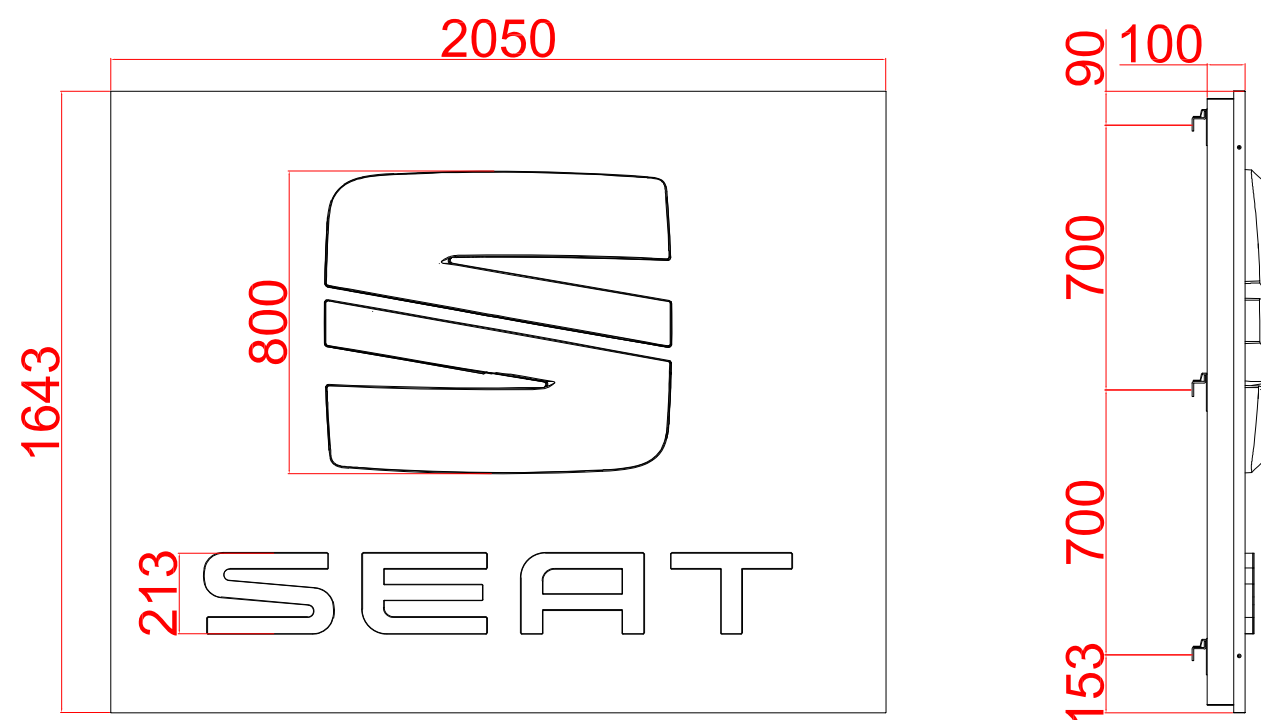 





Brand Banner WM, 2050mm x 1643mm, steel frame red, ACM white, SEAT logo vaporized silver, red text, internally illuminated with LEDs.

Signage Specifications - Sign 10 - Welcome Arch_3617x2600

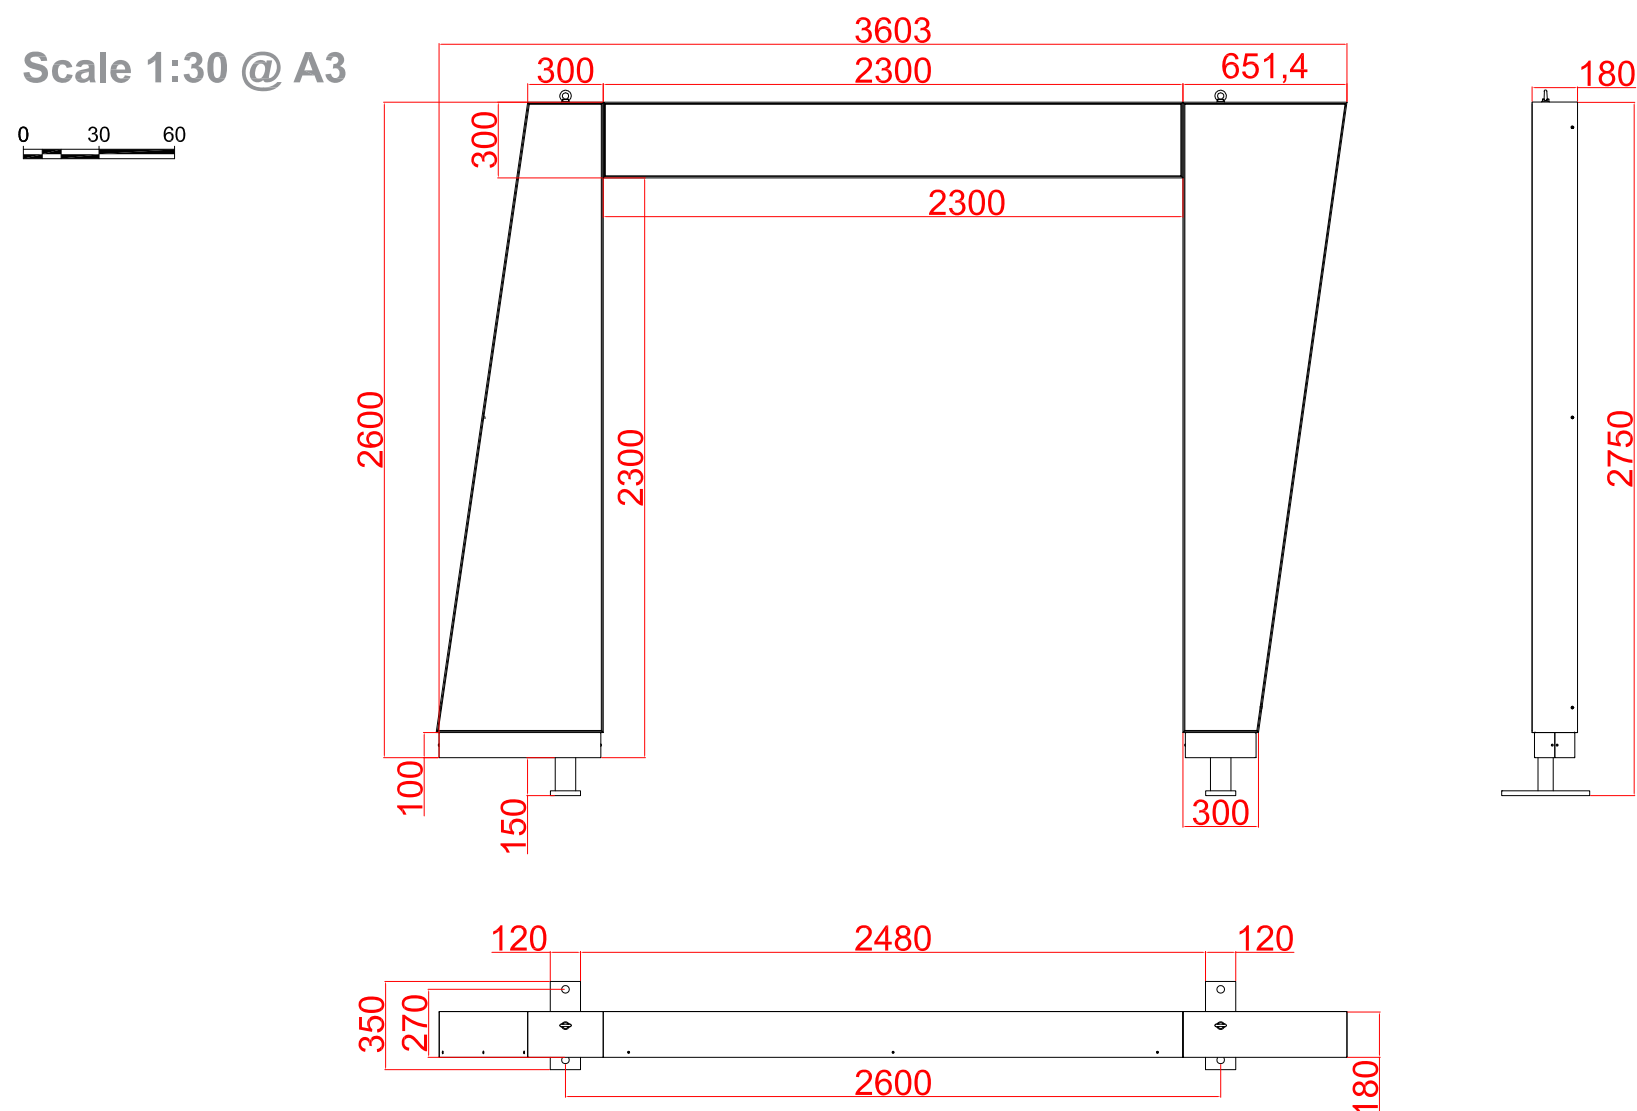


Welcome Arch (2300mm), steel frame with folded aluminium panels, red face panels and internally illuminated with LEDs.

Site Plan

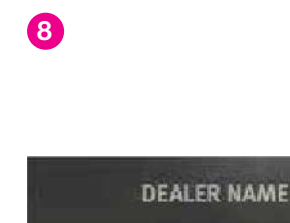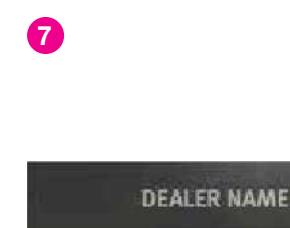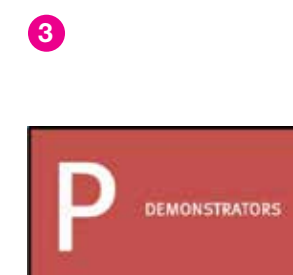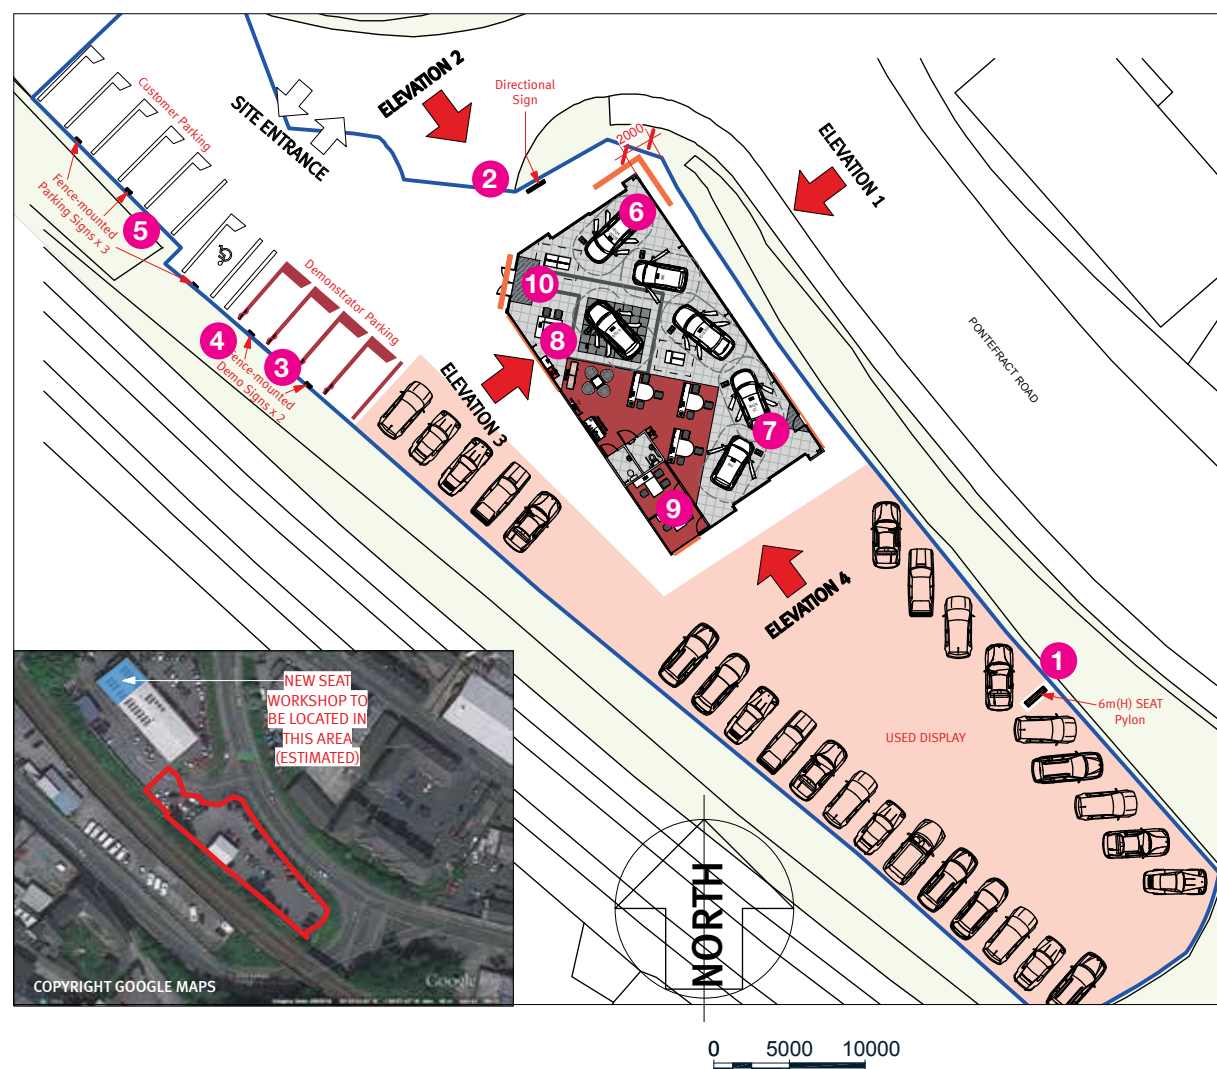


Elevations 1 & 2 Proposed

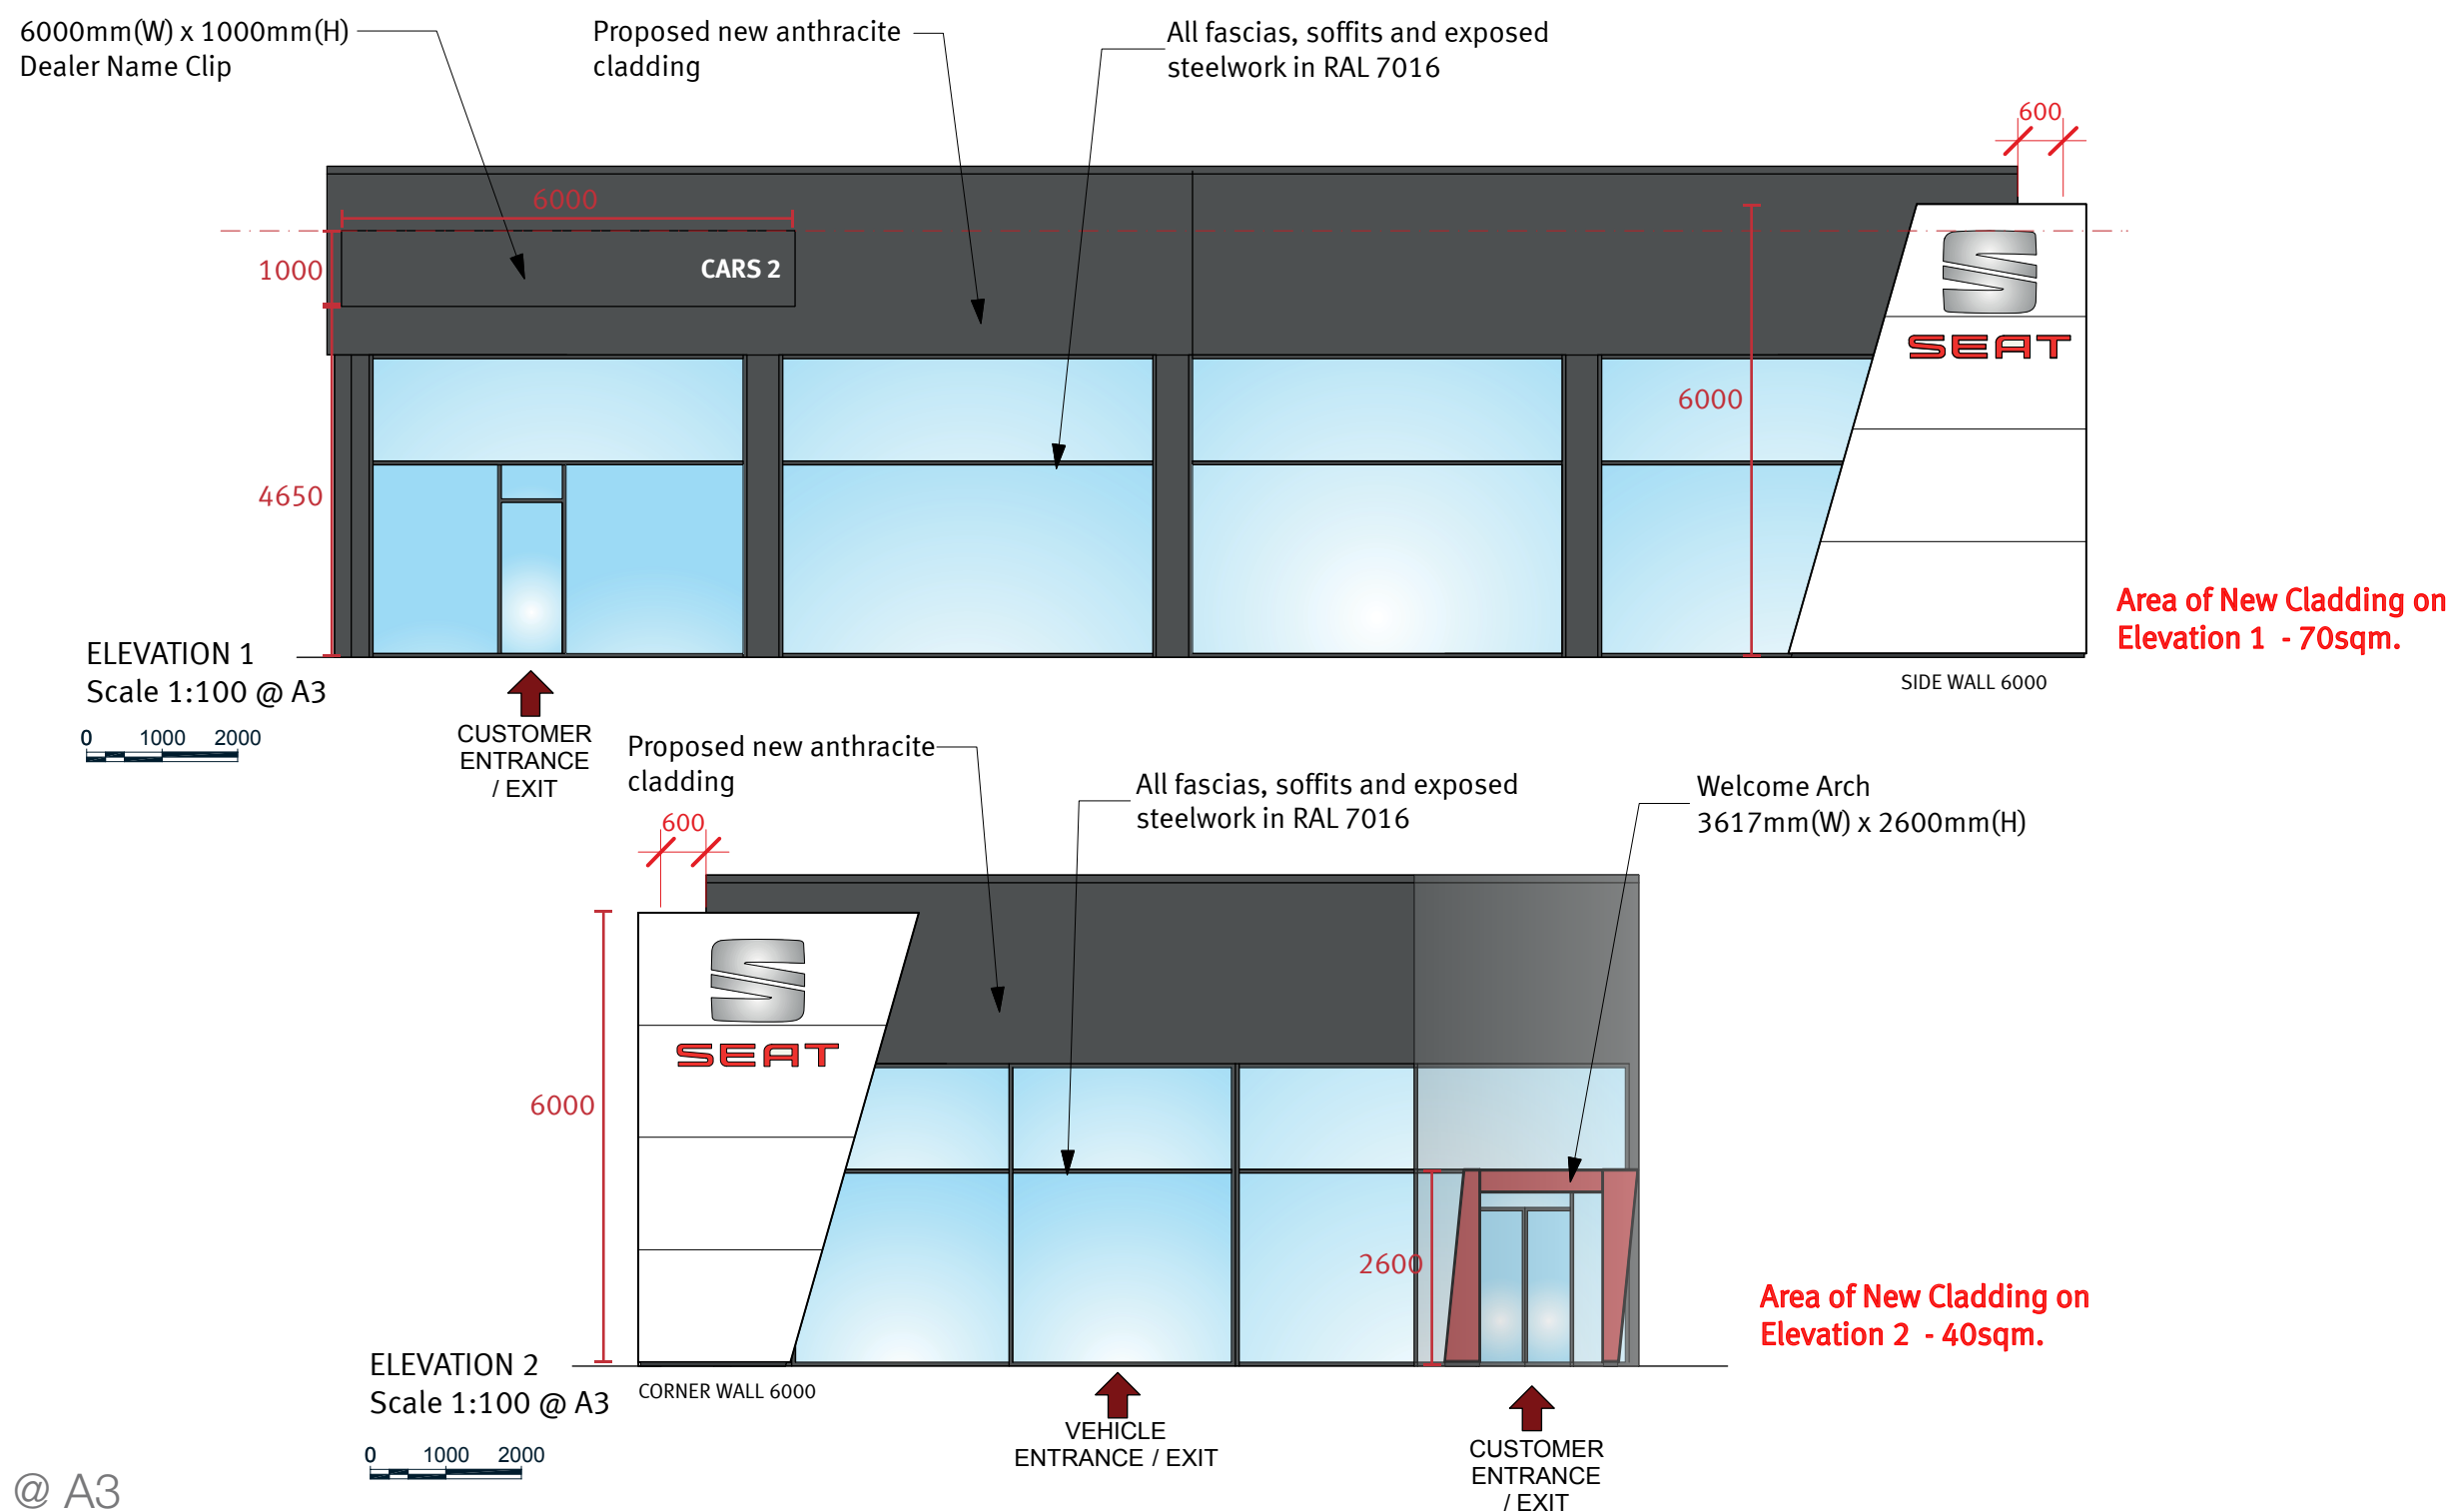

Scaled to 1:100 @ A3



Elevations 3 & 4 Proposed

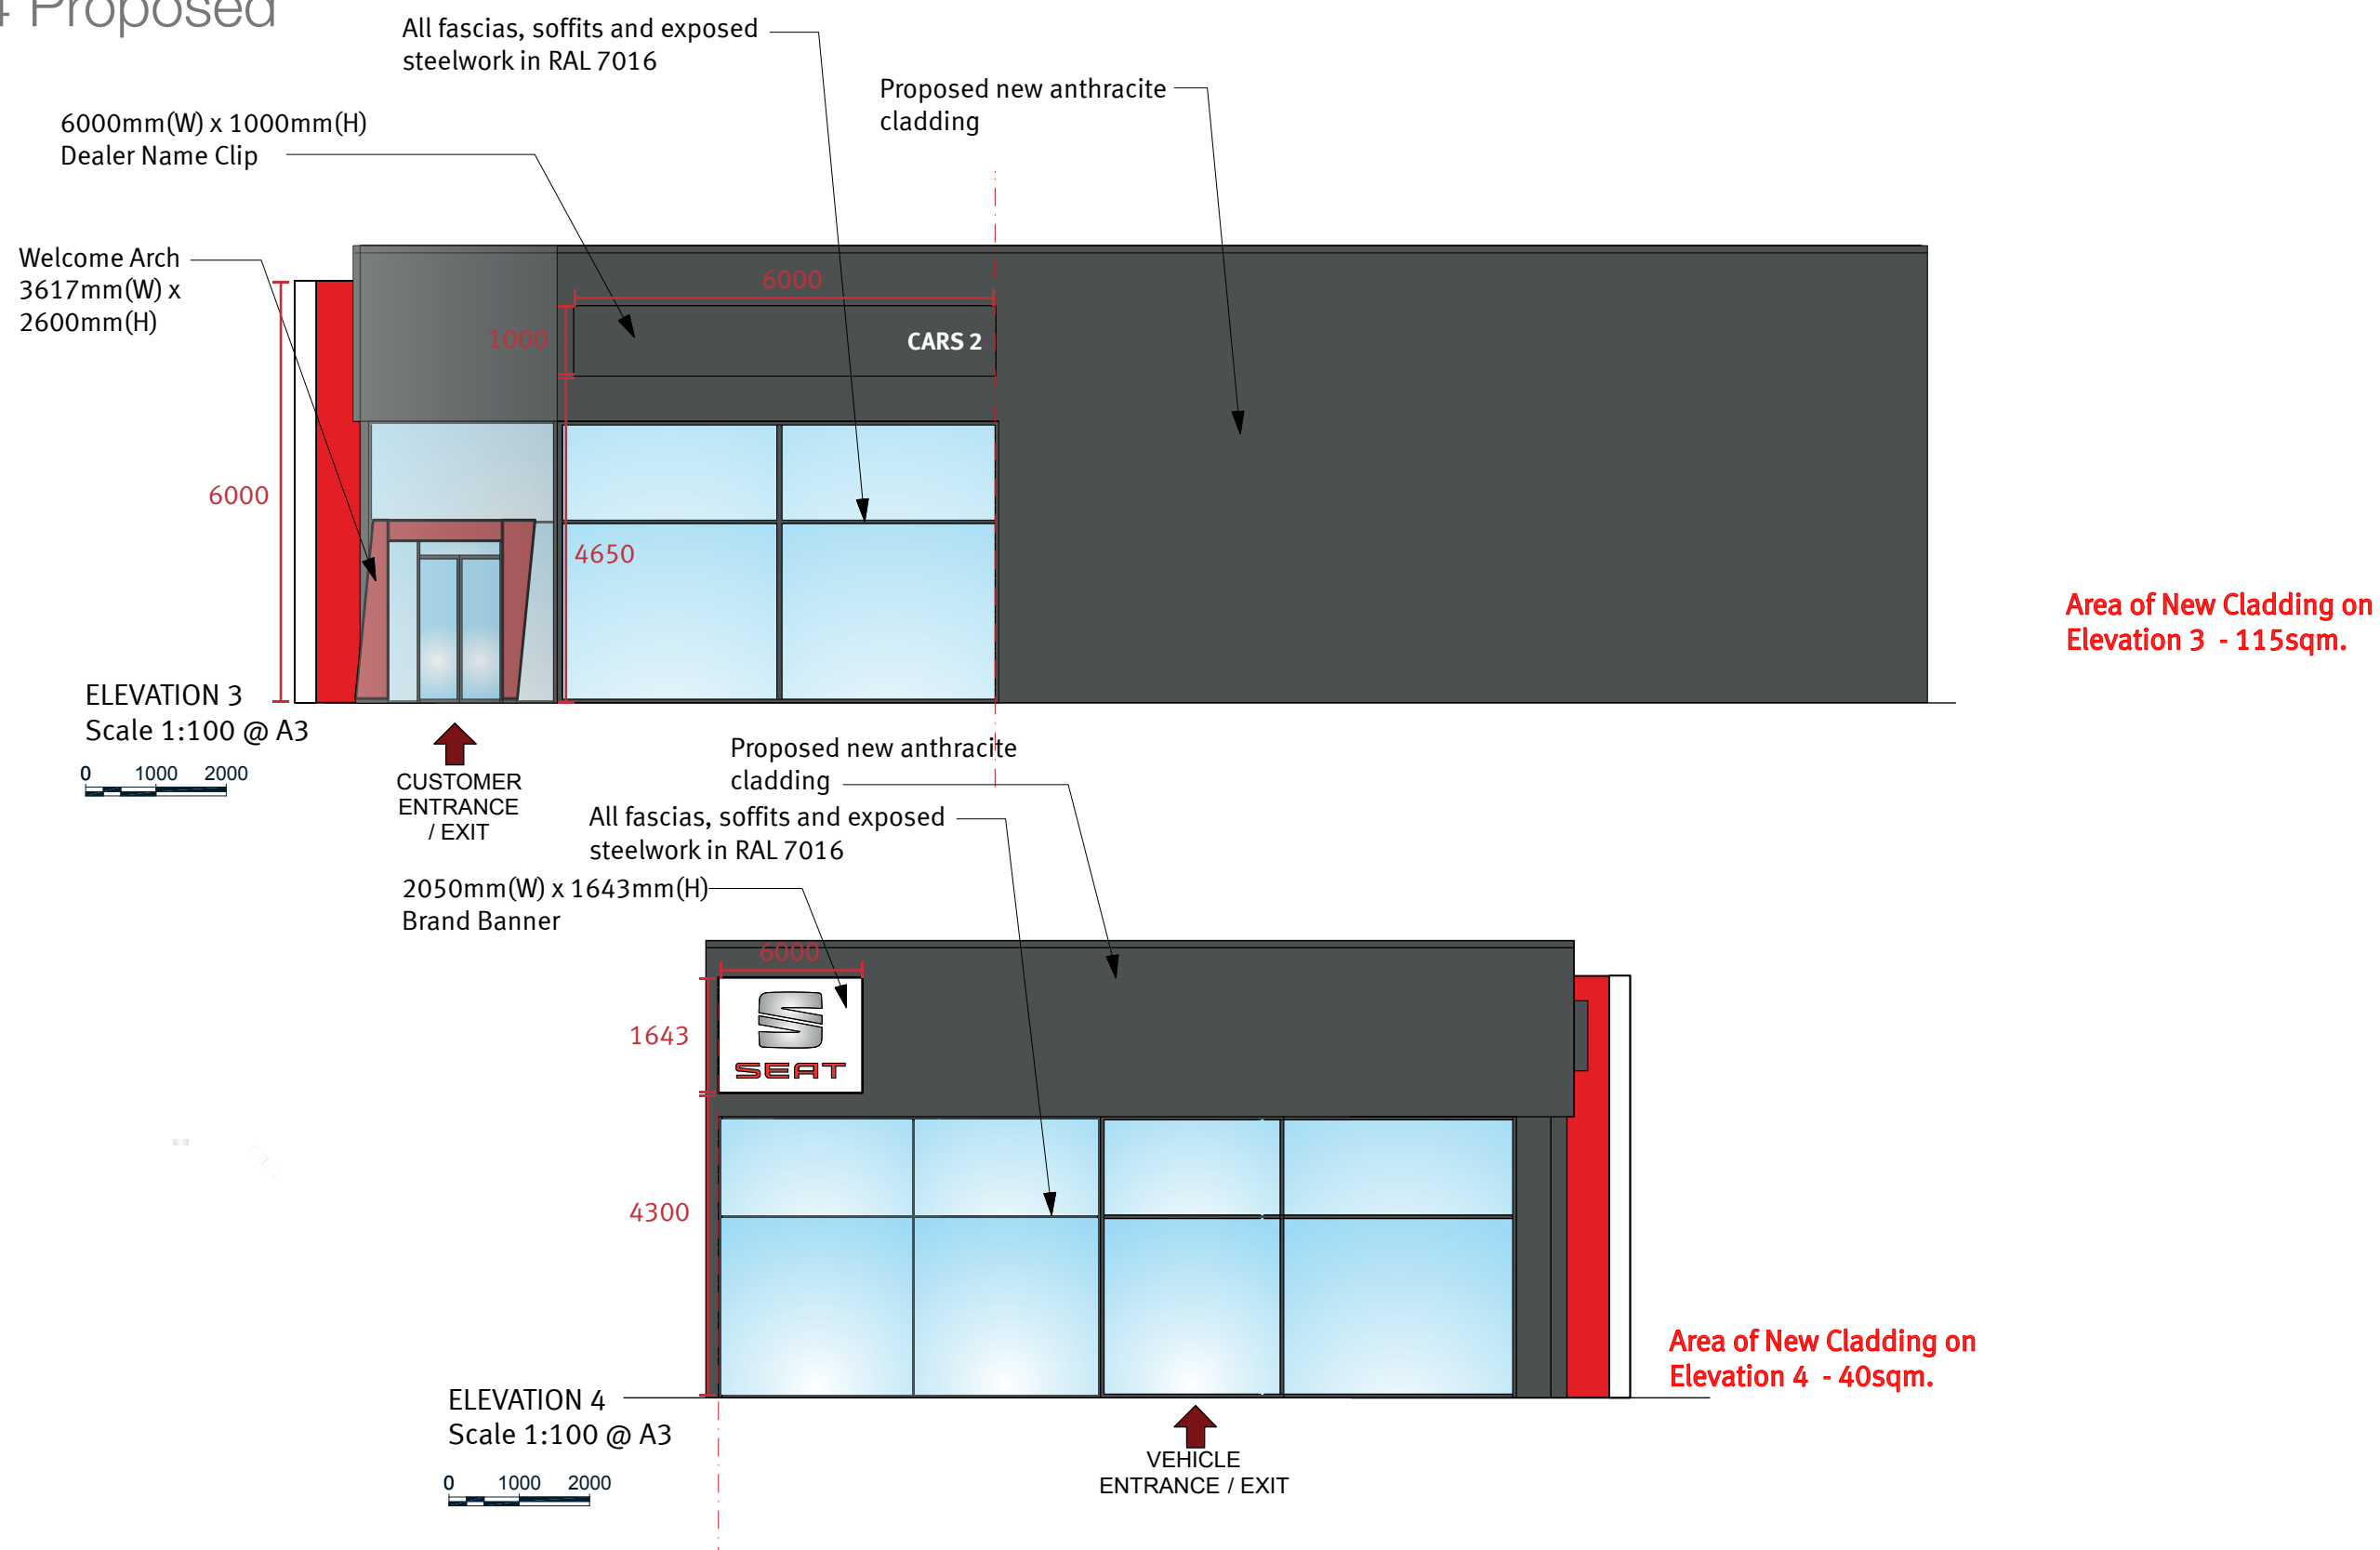

Scaled to 1:100 @ A3



Internal Signage Specifications - Sign 1 - Hanging Sign

Scale 1:10 @ A3

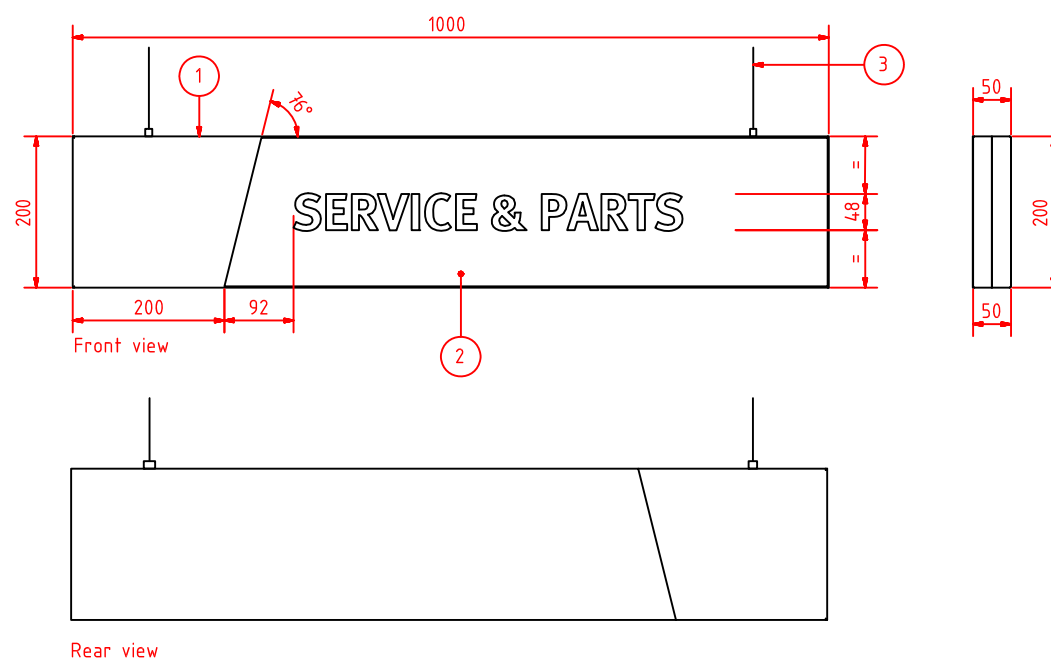 

Internal hanging sign -
Service and Parts
Reception.
1. Alu grey RAL 7016
2. White foil RAL 9003
3. Hanging System

Internal Site Plan

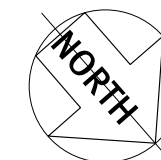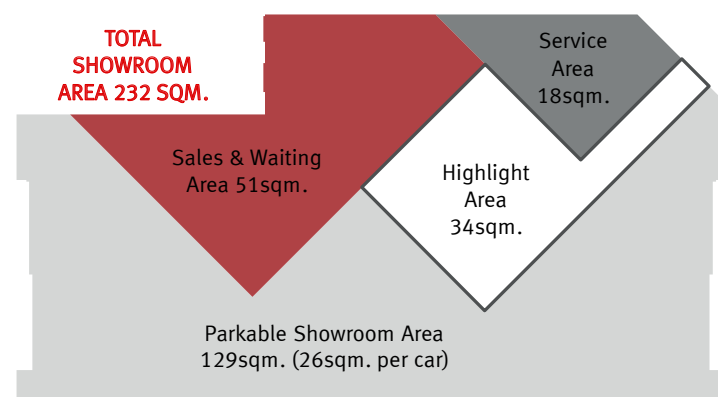


Power / Data Key

-  TV aerial socket
-  Power sockets (floor)
-  Data sockets (floor)
- Data sockets (wall)
-  Wall socket
(Additional sockets as required to be positioned to facilitate cleaning etc.)
-  Water feed

Sockets / data within existing offices to be upgraded to suit desk locations.

- Demolition 
- New Interventions 

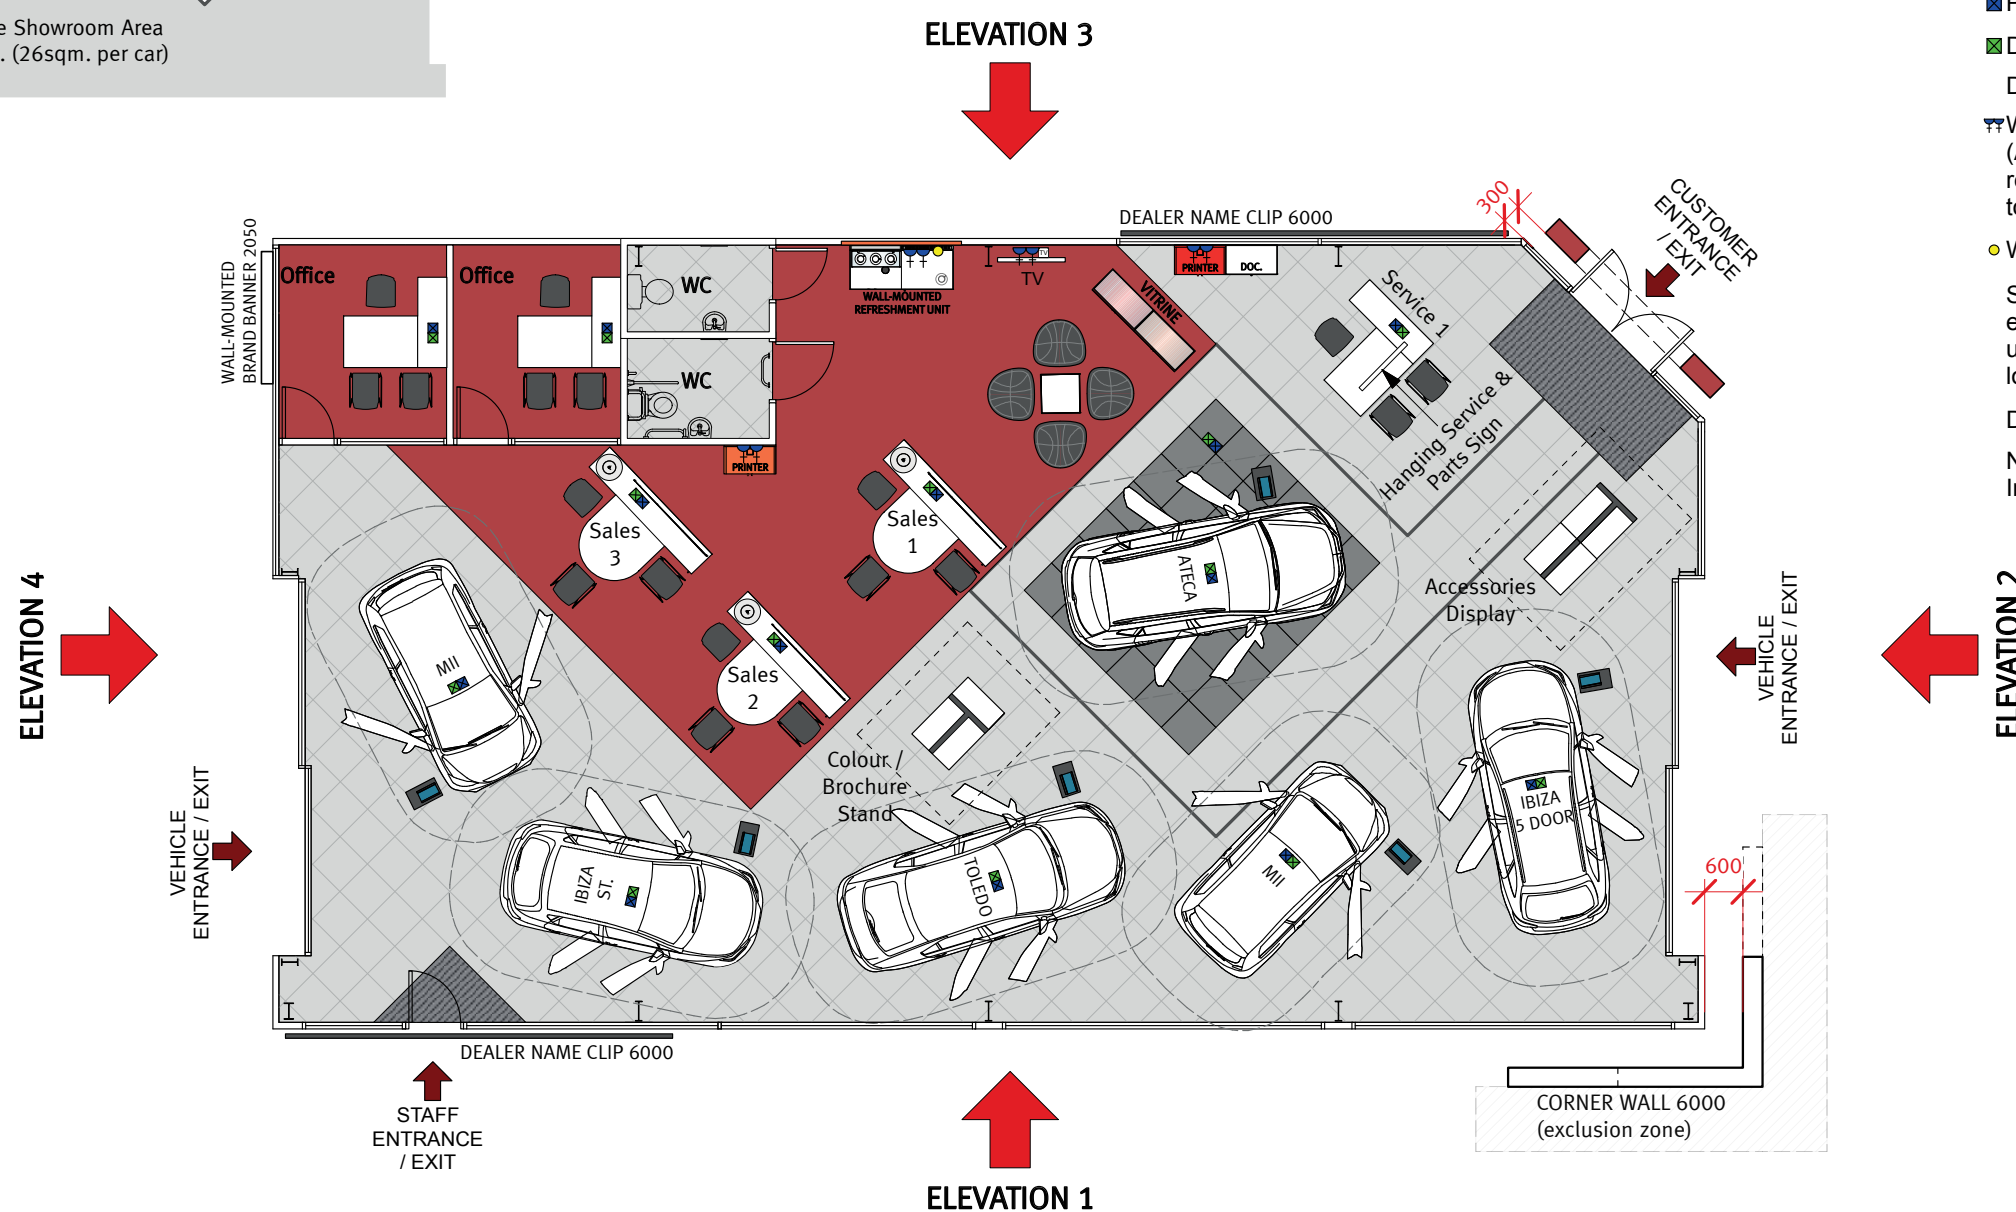

Not to Scale

Internal Elevations A




FULL INTERNAL ELEVATION
Scale 1:100 @ A3



INTERNAL ELEVATION A
SERVICE & PARTS SIGNAGE
Scale 1:25 @ A3

Not to Scale

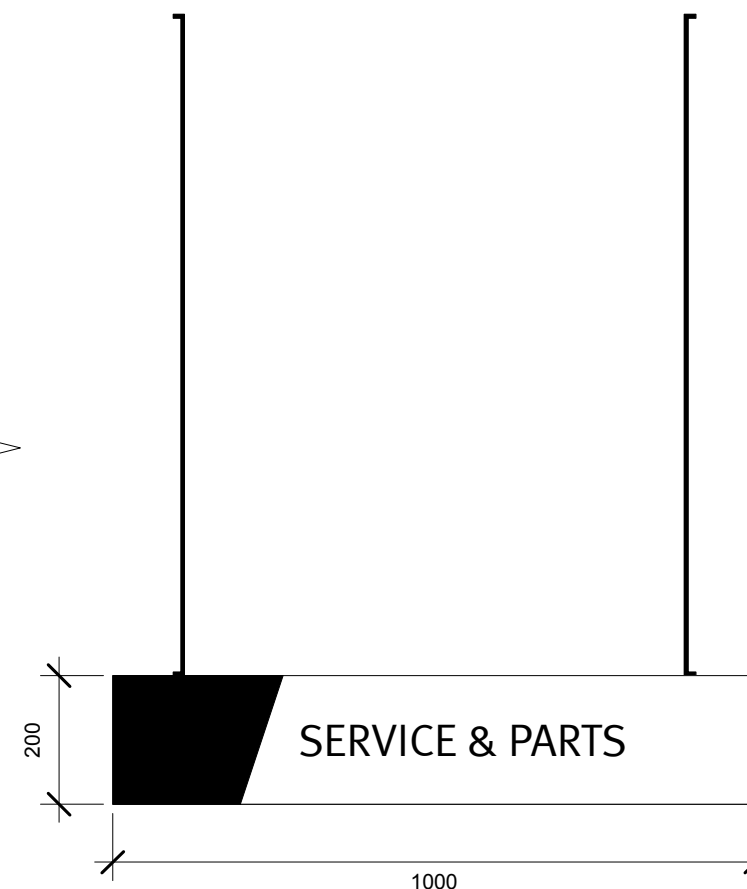


Internal Elevations B



FULL INTERNAL ELEVATION
Scale 1:100 @ A3

Wall behind Refreshment Unit
to be painted RAL 2003 (Orange)

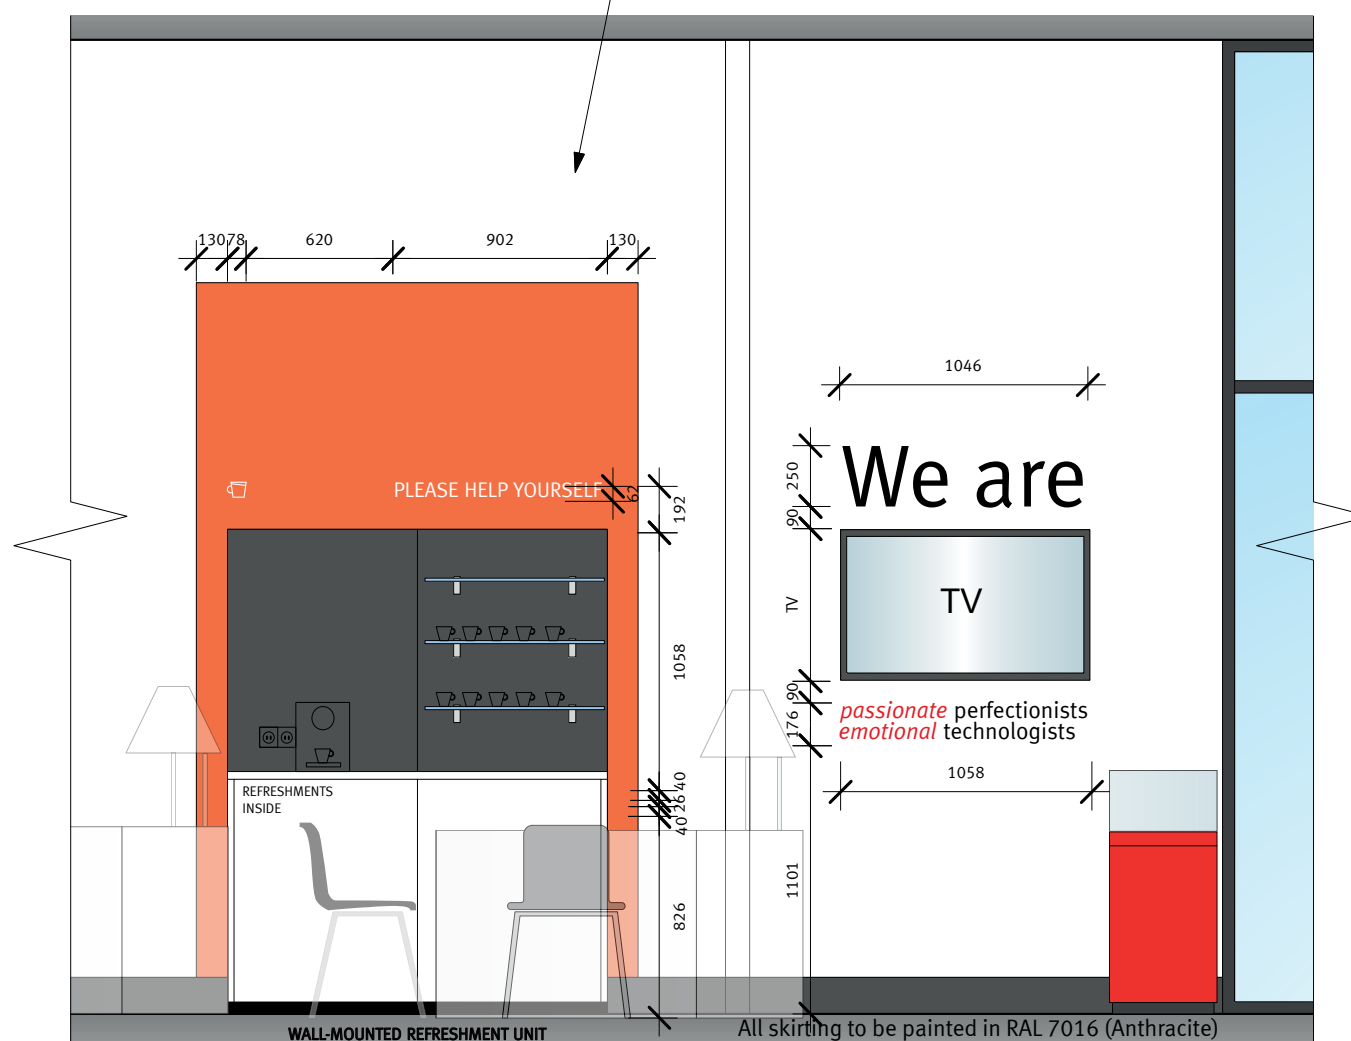

INTERNAL ELEVATION B
REFRESHMENT & TV GRAPHICS
Scale 1:25 @ A3


Not to Scale

Internal Elevations C



FULL INTERNAL ELEVATION
Scale 1:100 @ A3

Walls in Customer Waiting
Area and Showroom
to be painted RAL 9003 (White)

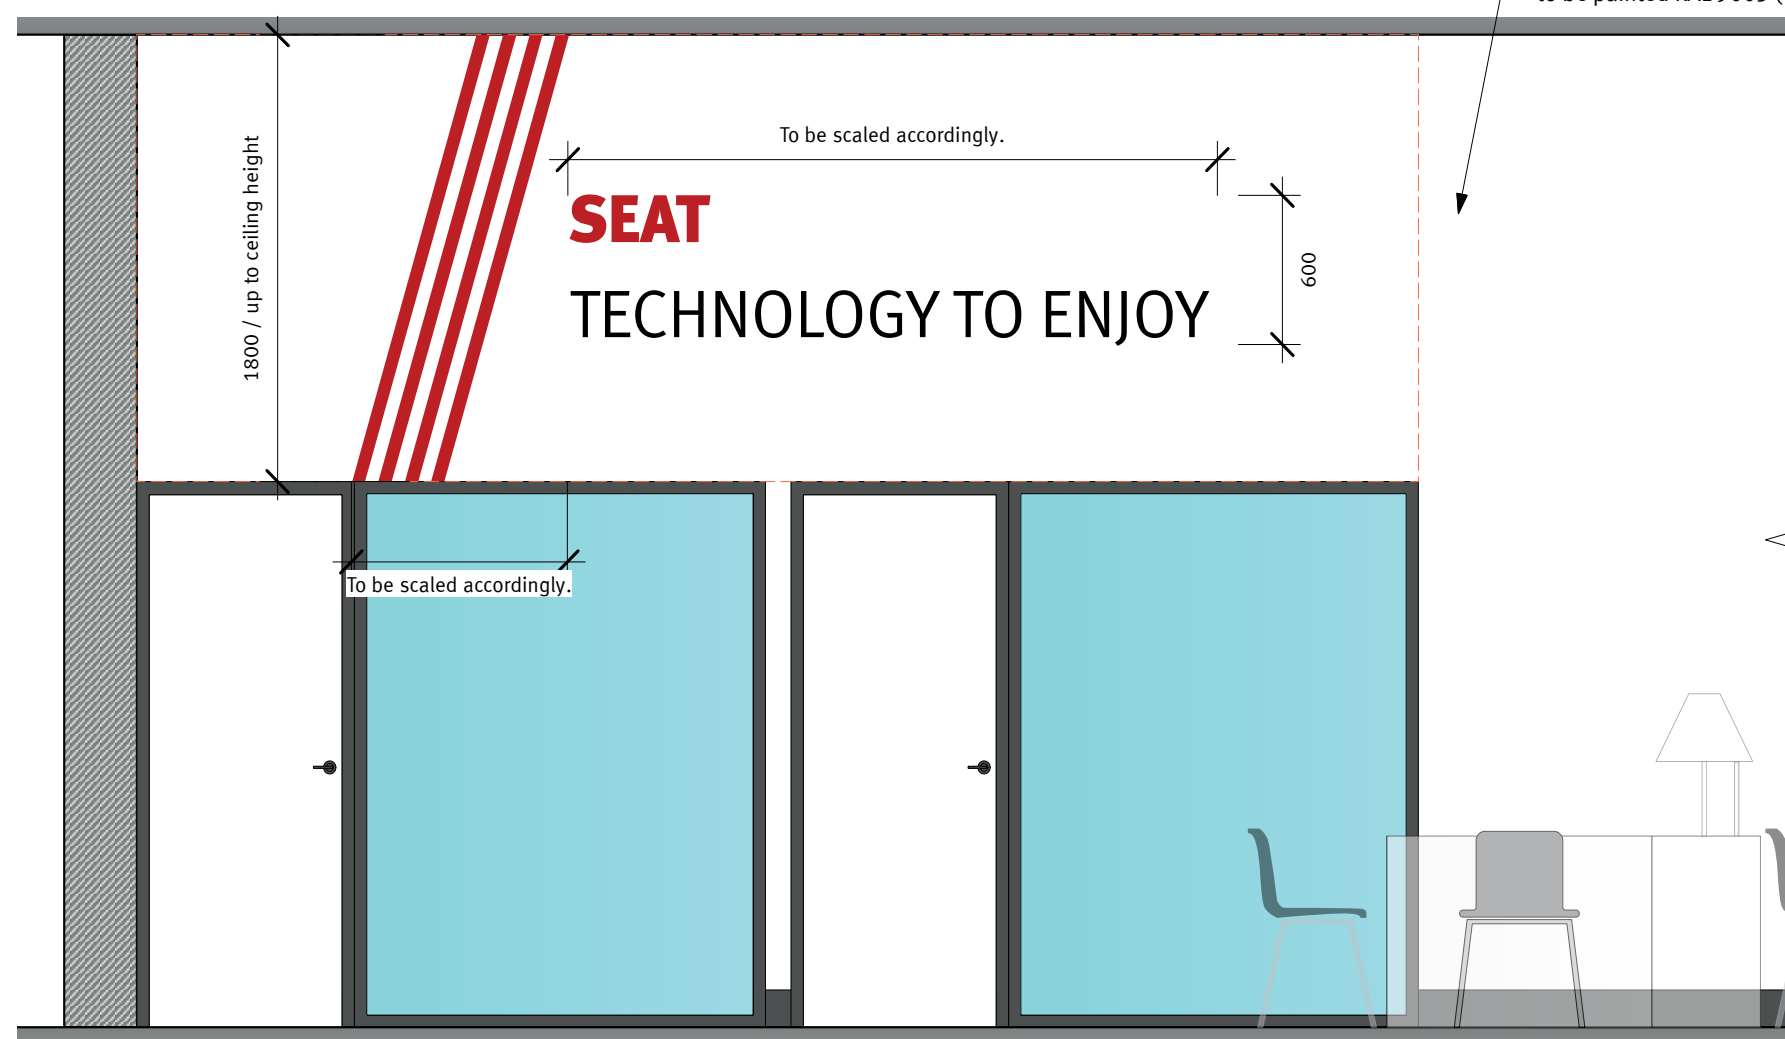

Not to Scale

INTERNAL ELEVATION C
SEAT GRAPHICS
Scale 1:25 @ A3