




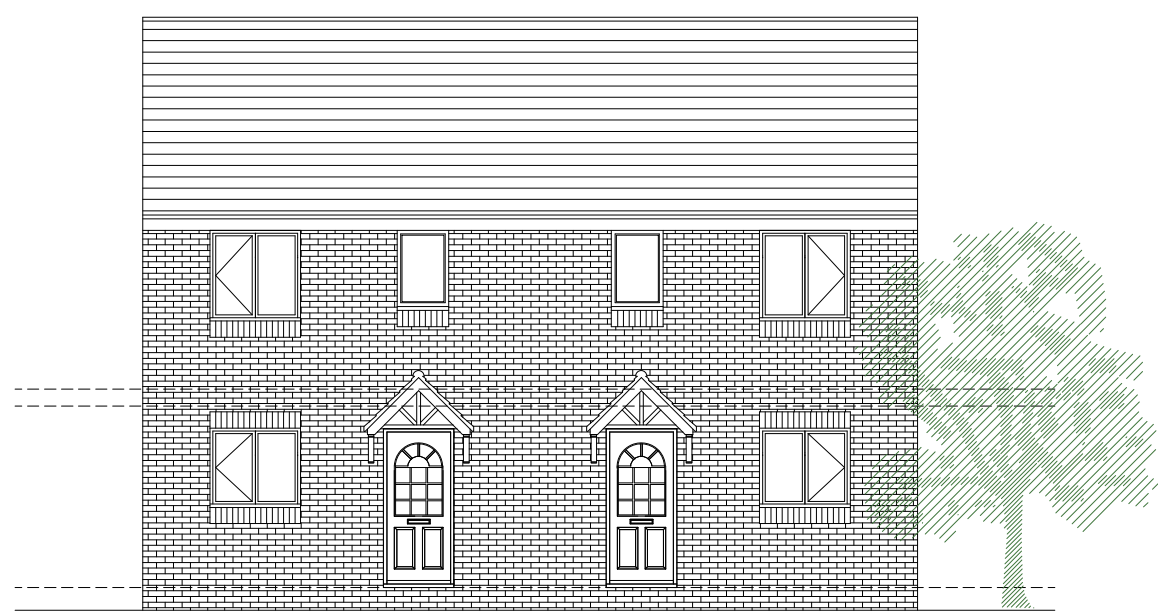


FRONT ELEVATION
SCALE 1:100

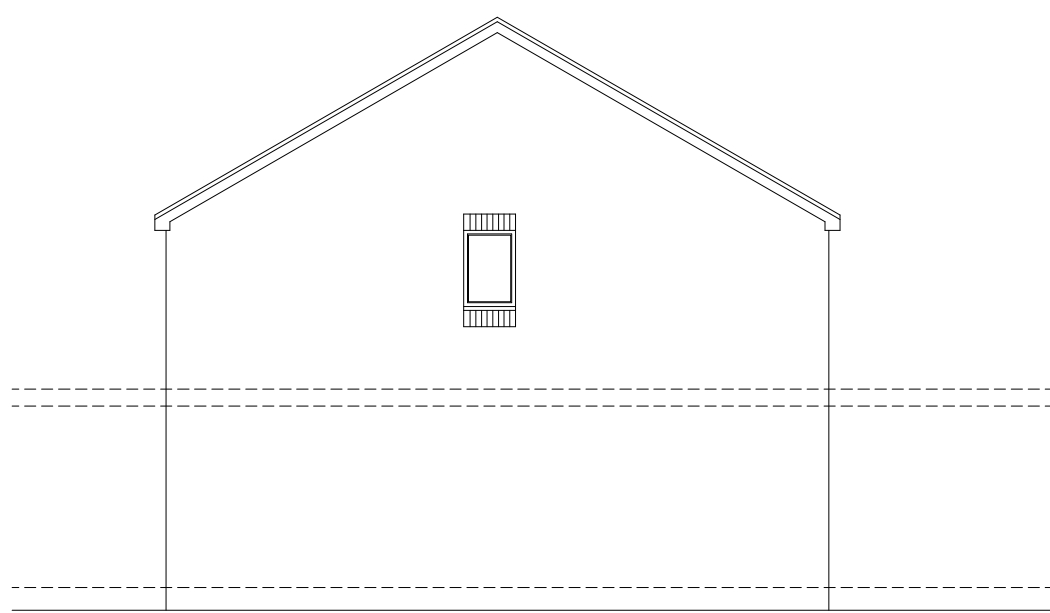

SIDE ELEVATION
SCALE 1:100



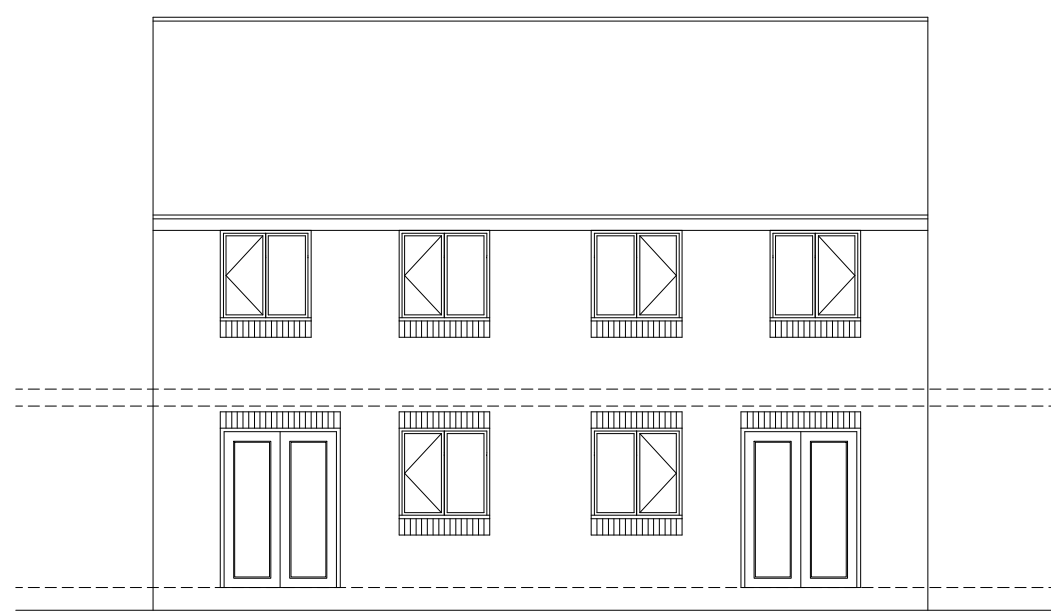


REAR ELEVATION
SCALE 1:100

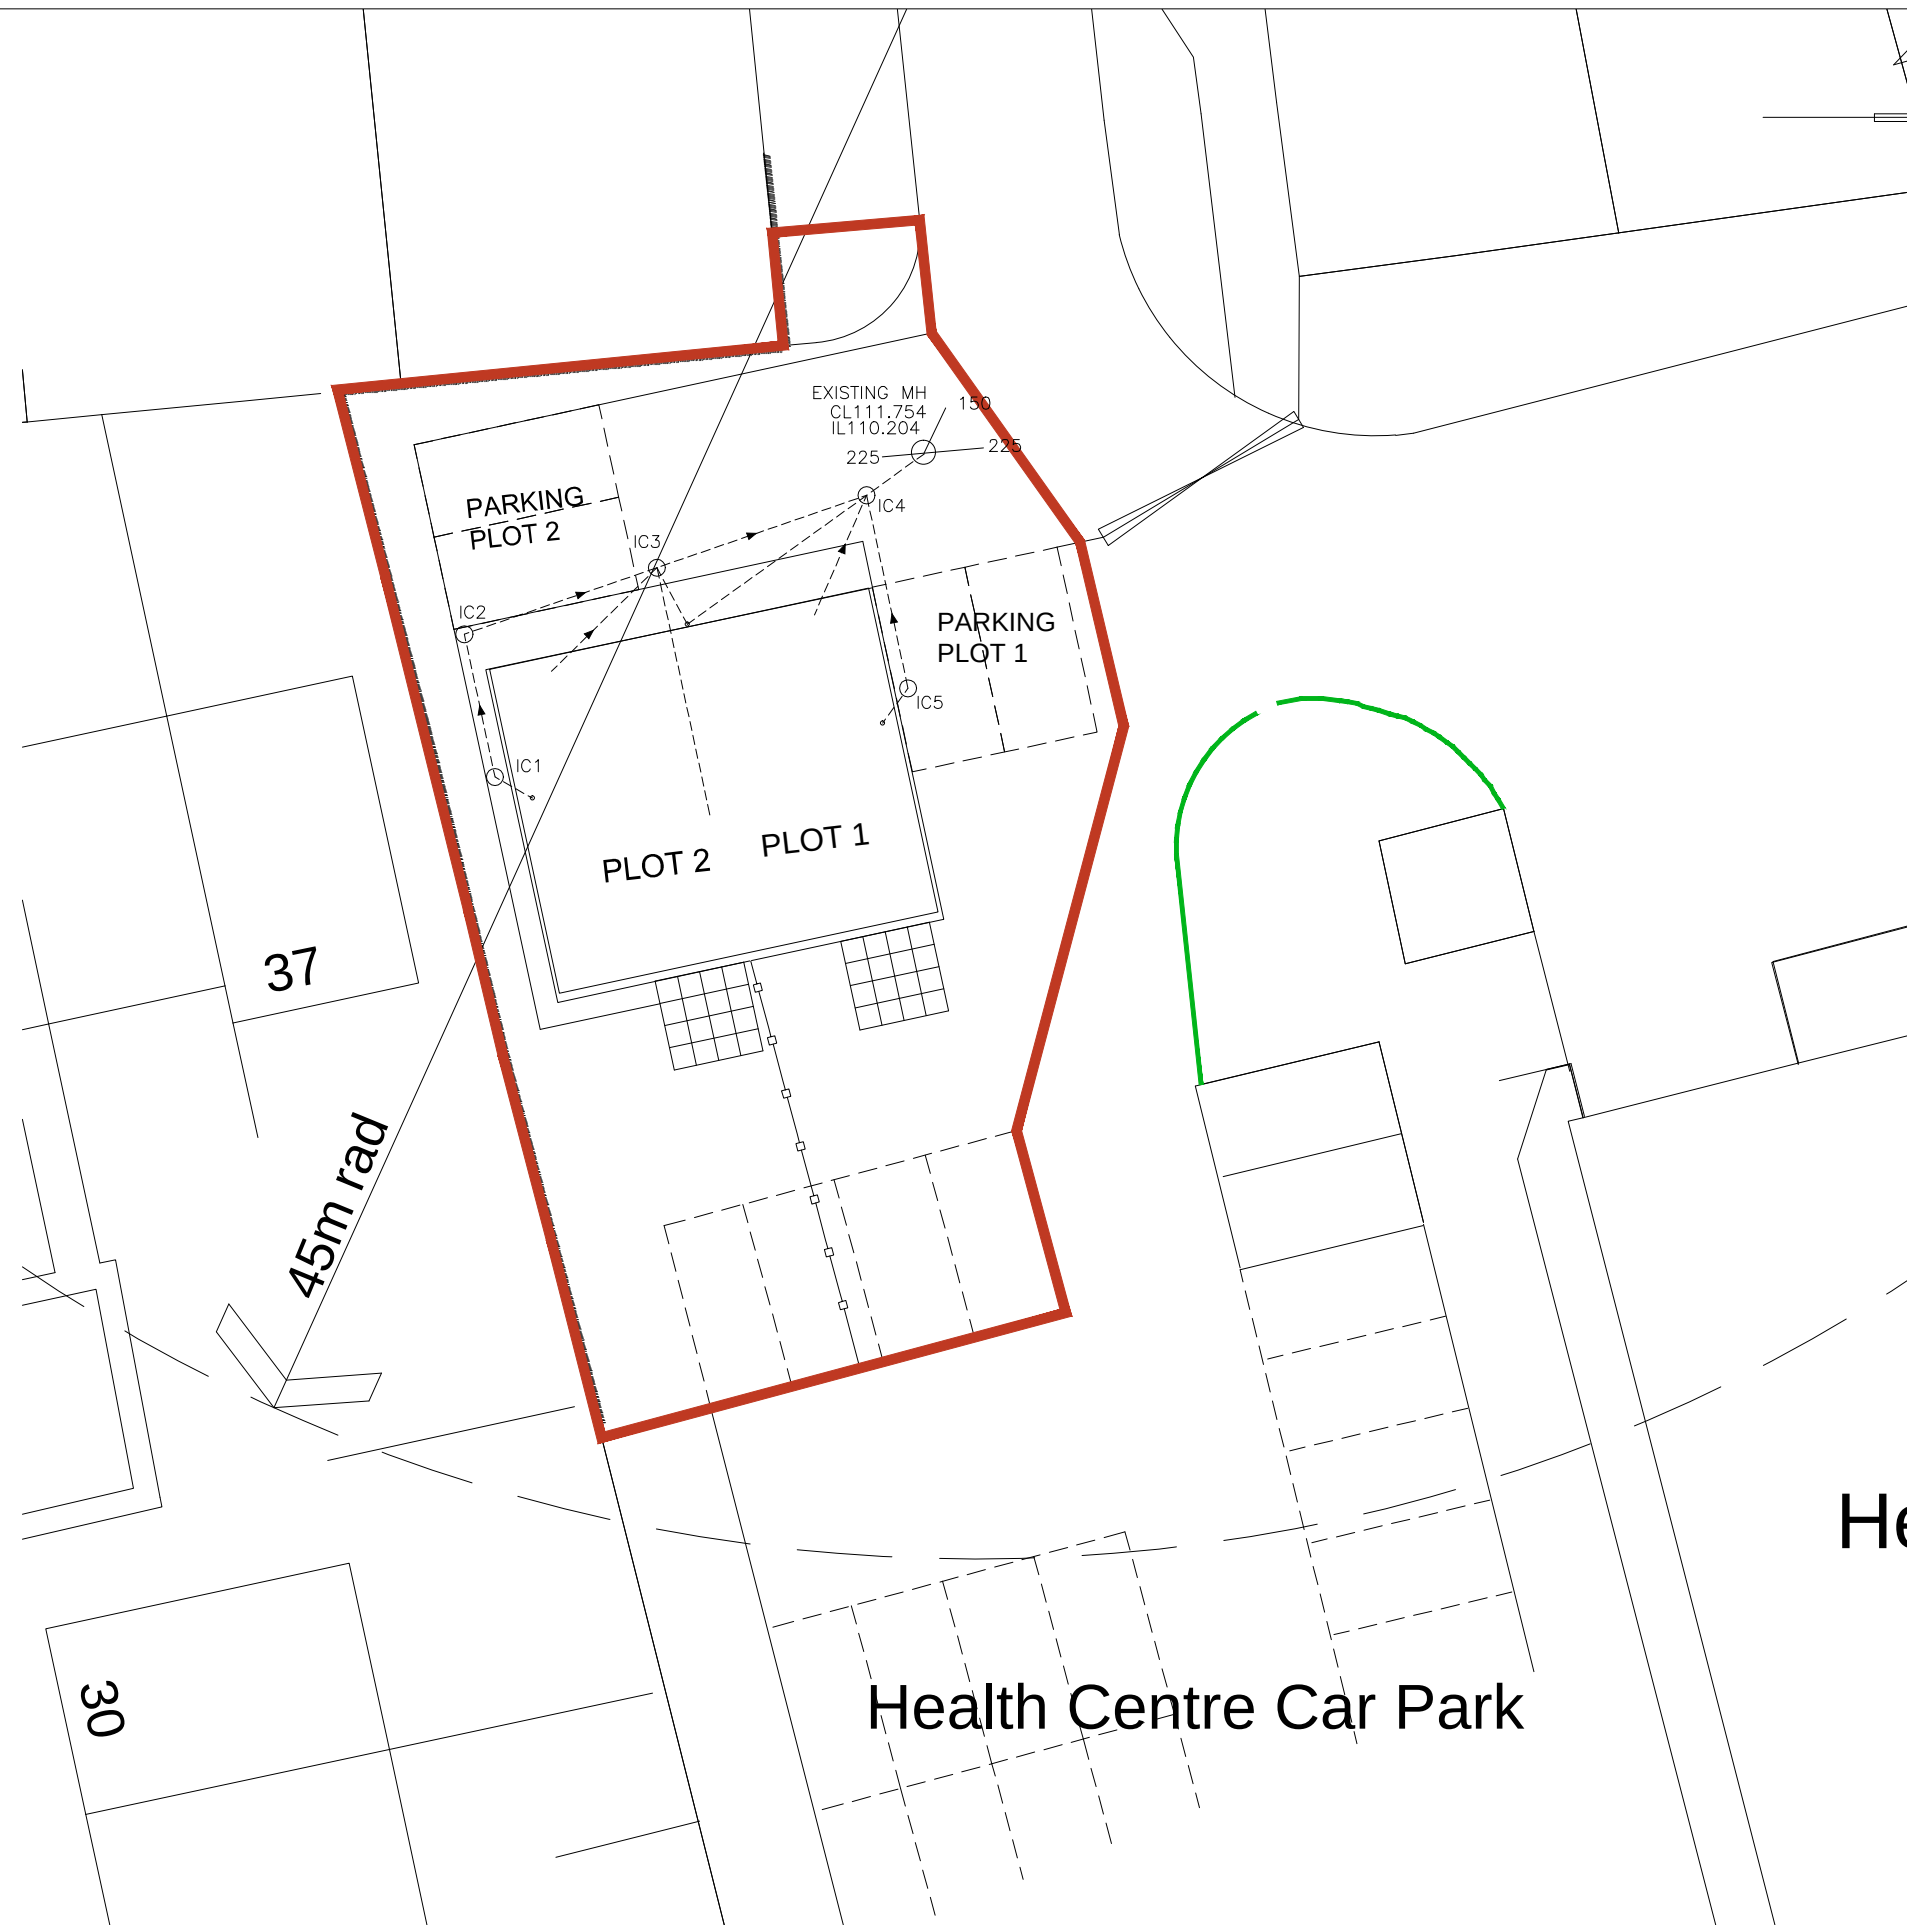

SITE PLAN
SCALE 1:200

NOTES
1. ALL DIMENSIONS ARE IN MILLIMETERS UNLESS SHOWN OTHERWISE.

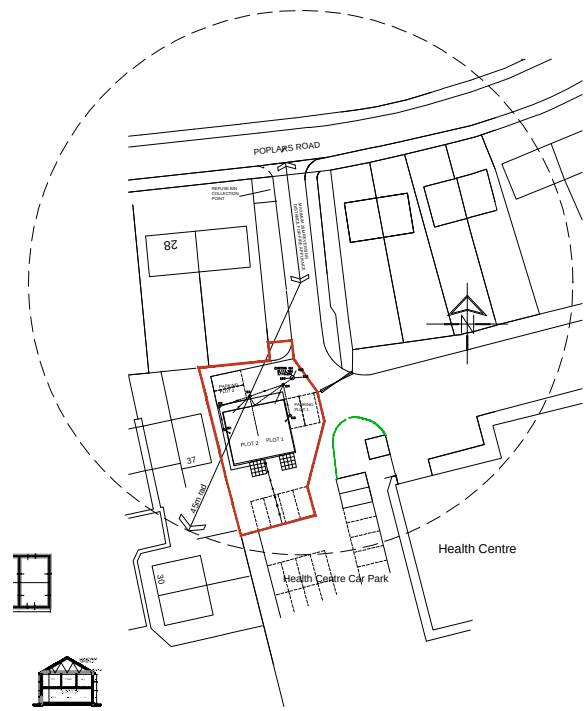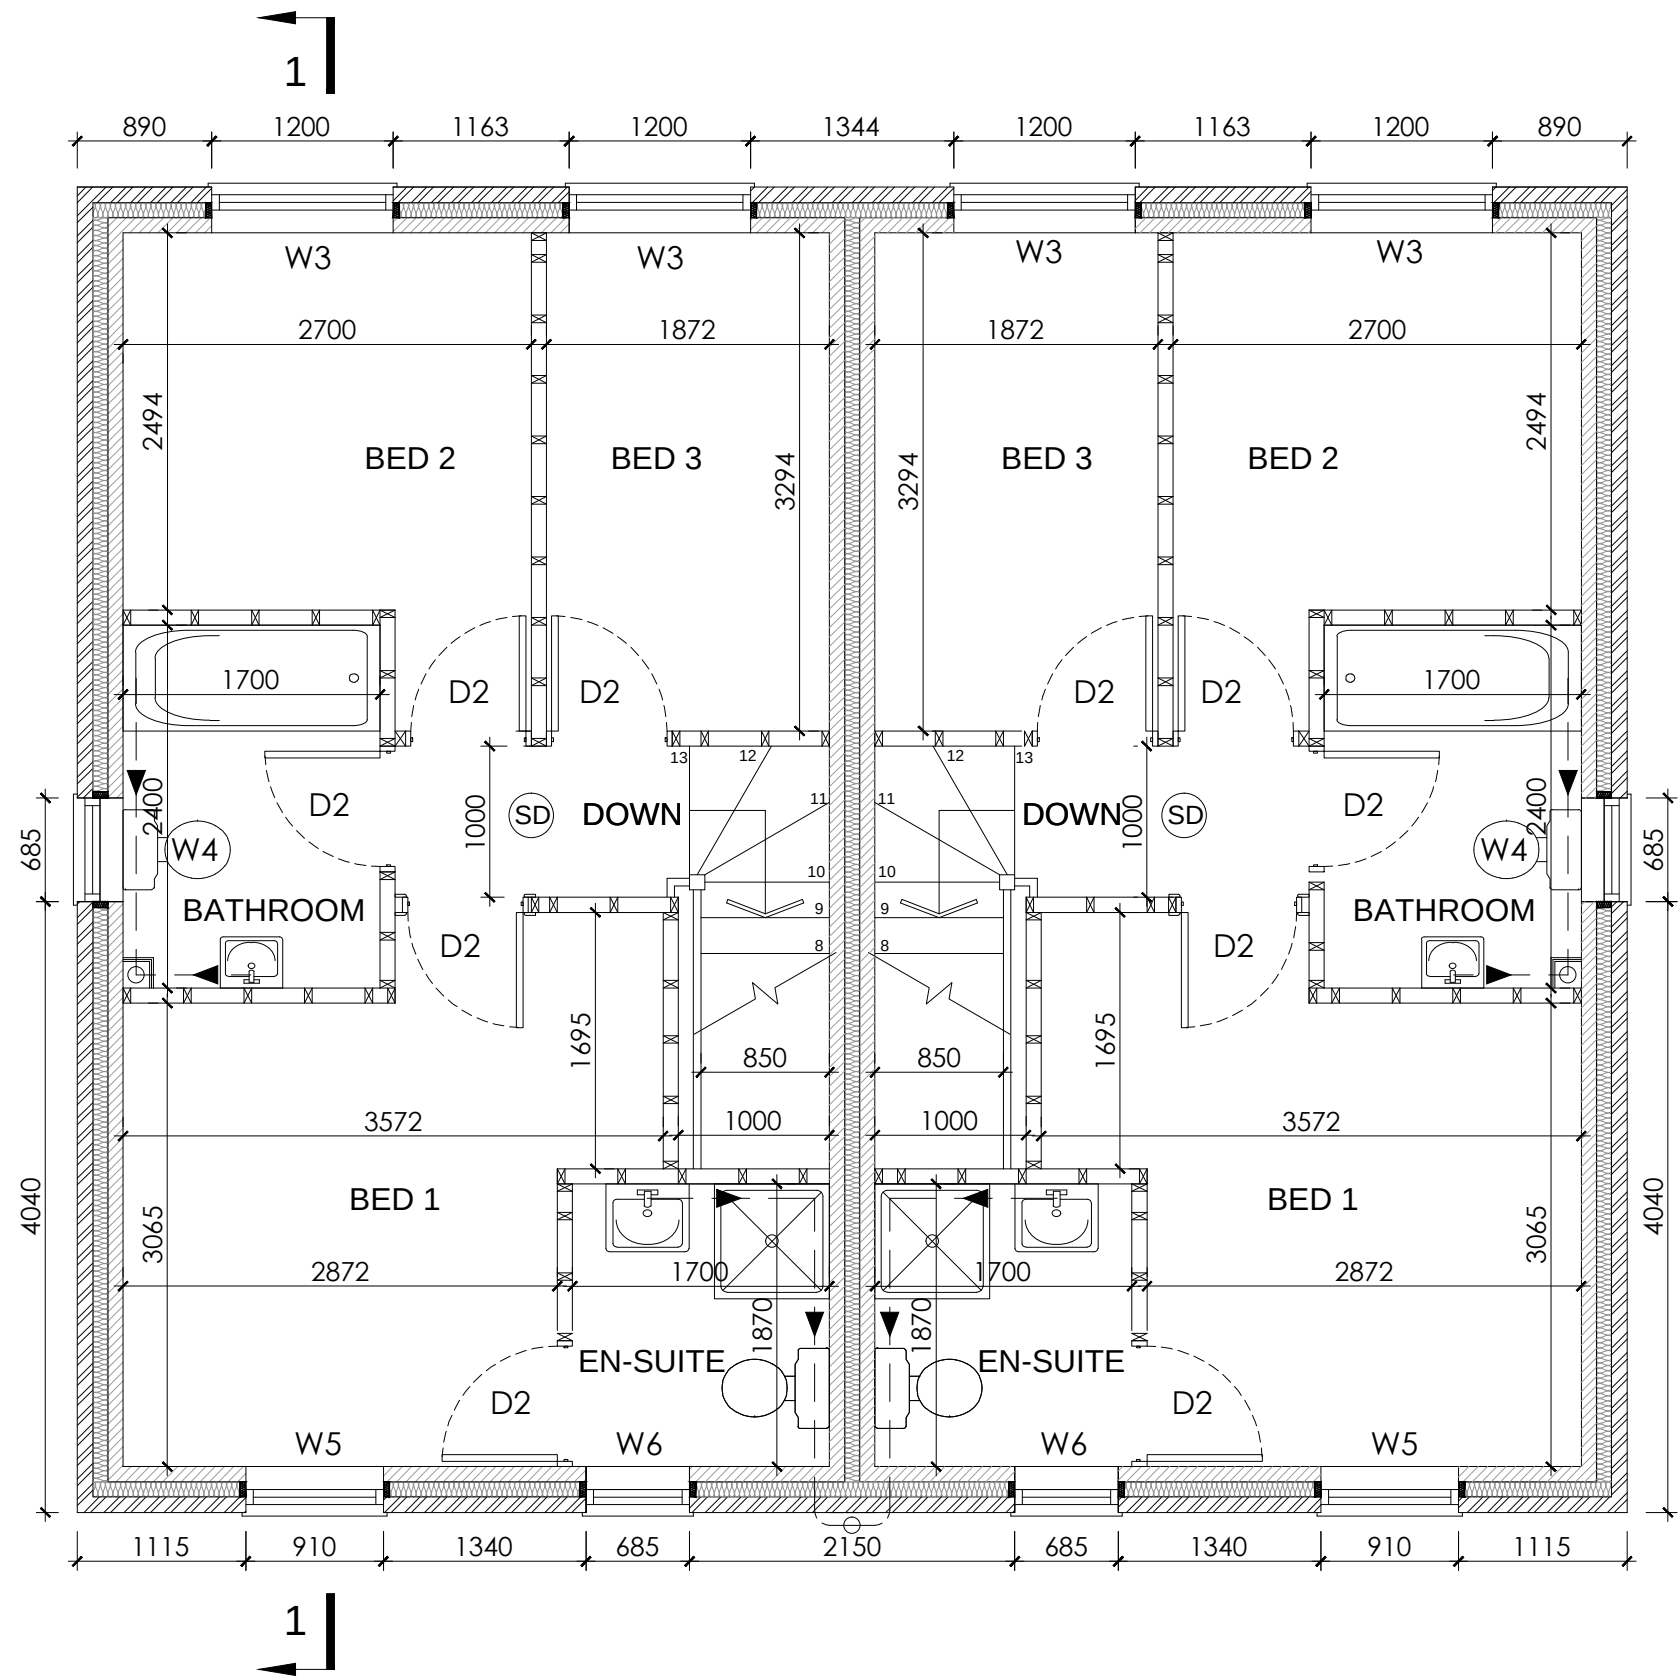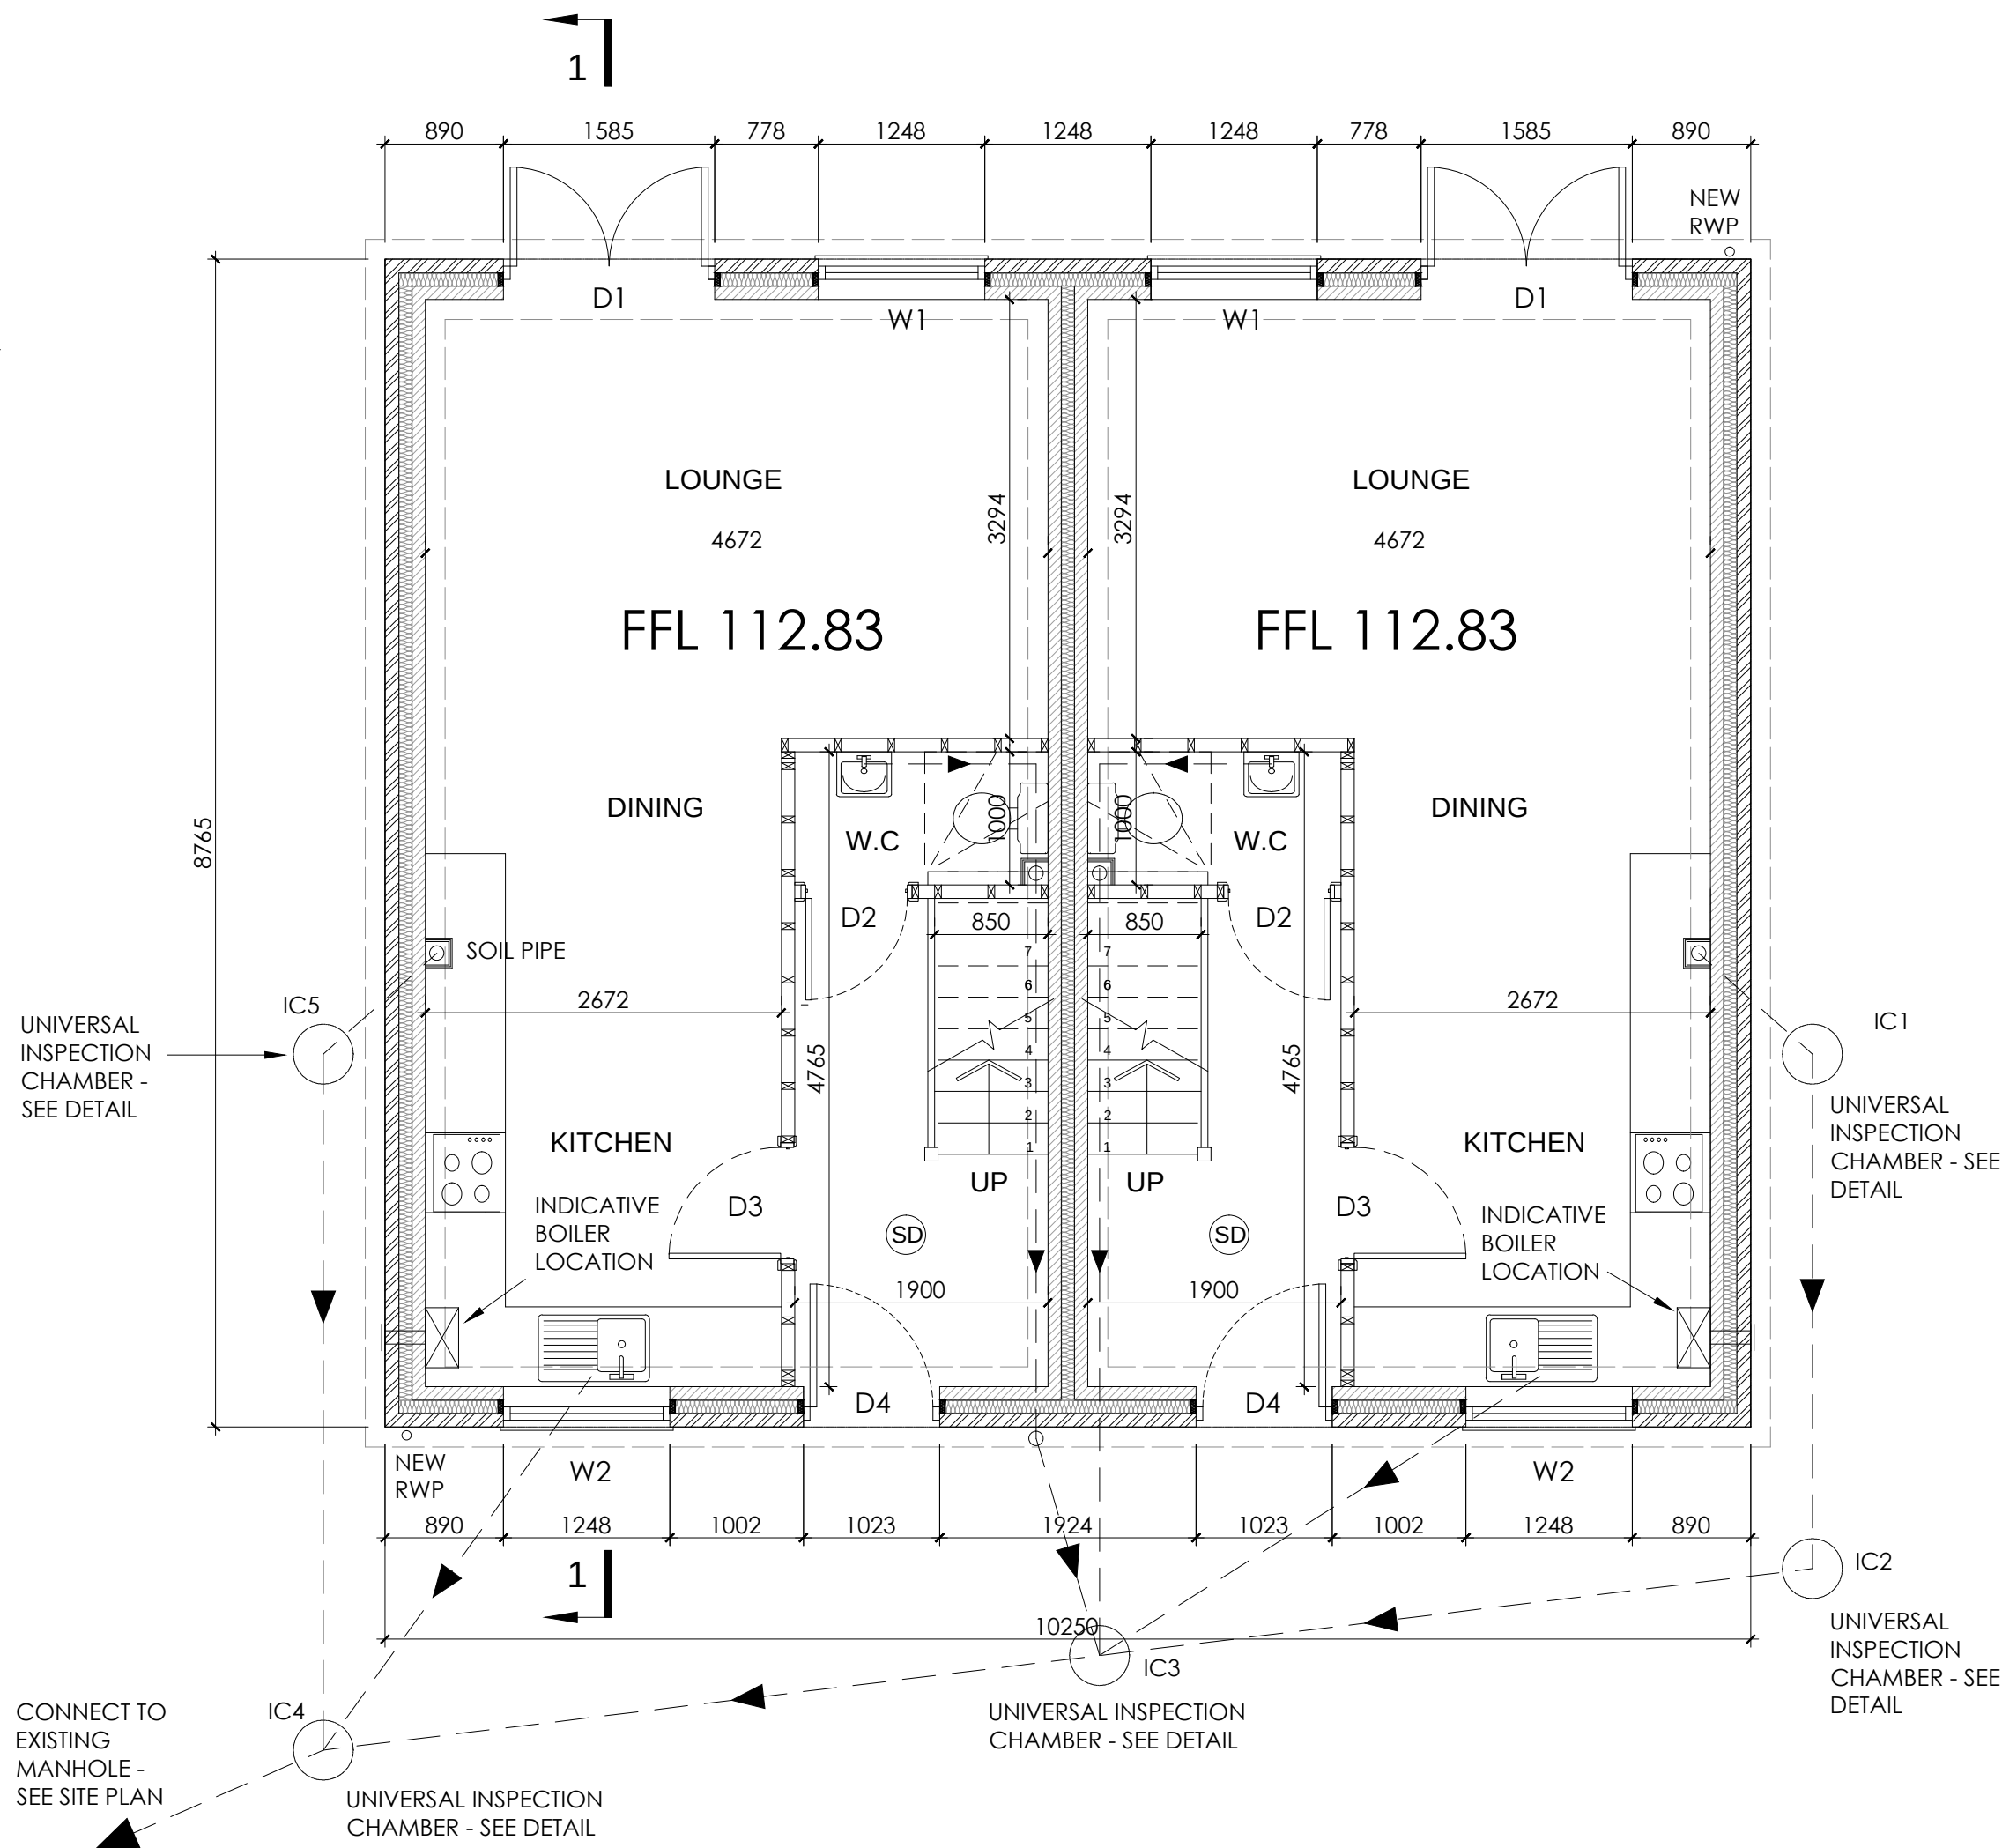

LOCATION PLAN
SCALE 1:1250

DOOR & WINDOW SCHEDULE			
REF	WIDTH(mm)	HEIGHT(mm)	REMARKS
D1	1585	2100	EXTERNAL FRENCH DOORS
D2	762	1981	INTERNAL DOOR
D3	838	1981	INTERNAL DOOR
D4	914	2100	EXTERNAL DOOR
W1	1248	1200	-
W2	1248	1050	-
W3	1200	1200	-
W4	685	1050	OBSCURED GLAZING
W5	910	1200	-
W6	685	1050	OBSCURED GLAZING

ALL DOOR AND WINDOW SIZES TO BE CONFIRMED ON SITE PRIOR TO ORDERING. MANUFACTURERS TOLERANCES MUST BE ALLOWED FOR.

 WhiteAgus PARTNERSHIP			8 MORSTON BUSINESS PARK, WHALEY ROAD, BARUGH GREEN, BARNSELY. S75 1HQ			Phone: 01226 208482 Fax: 01226 283030					
ARCHITECTURAL SERVICES AND SURVEYORS						Email: info@whiteaguspартnership.co.uk Web: www.whiteaguspартnership.co.uk					
Project. RESIDENTIAL DEVELOPMENT ON LAND AT POPLARS ROAD KENDRAY, BARNSELY						Client. ADAM SELBY					
Drawing Title. PROPOSED CONSTRUCTION DETAILS SHEET 1 OF 2						Date. SEPTEMBER 2017		Scale. AS SHOWN			
						Ref. 13-073		Dwg. No. 05		Rev. -	
Date		Suffix		Description		Date		Suffix		Description	