




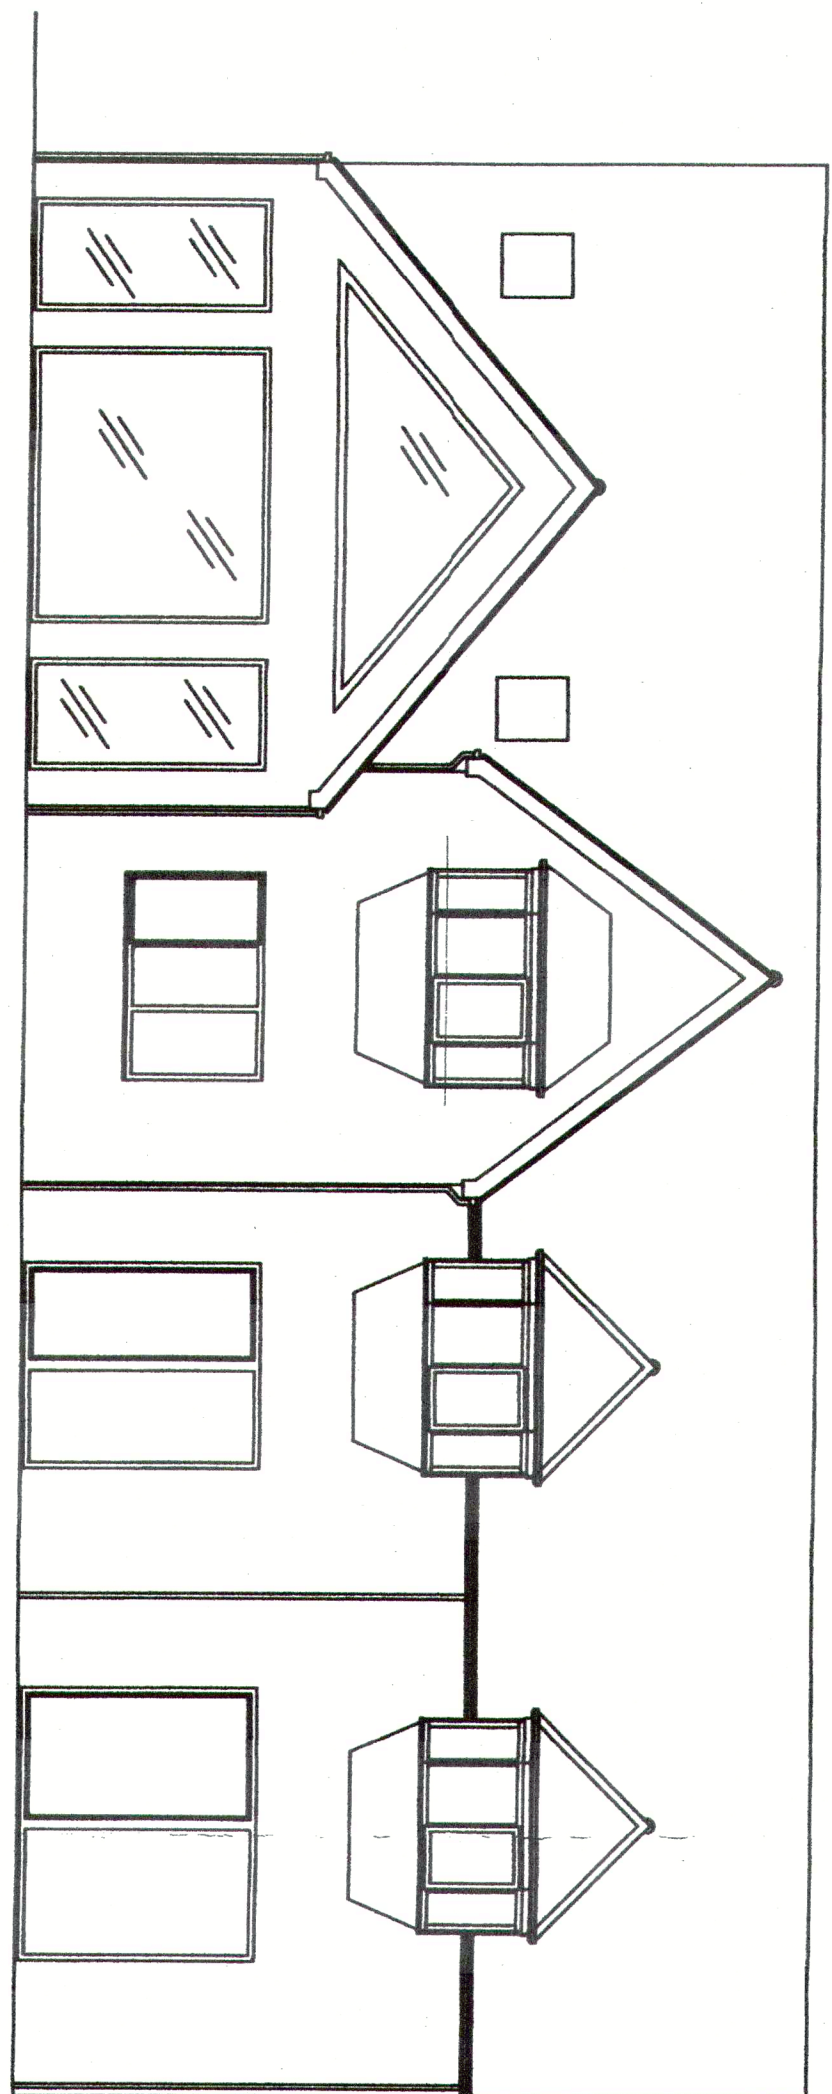



SOUTH WEST ELEVATION

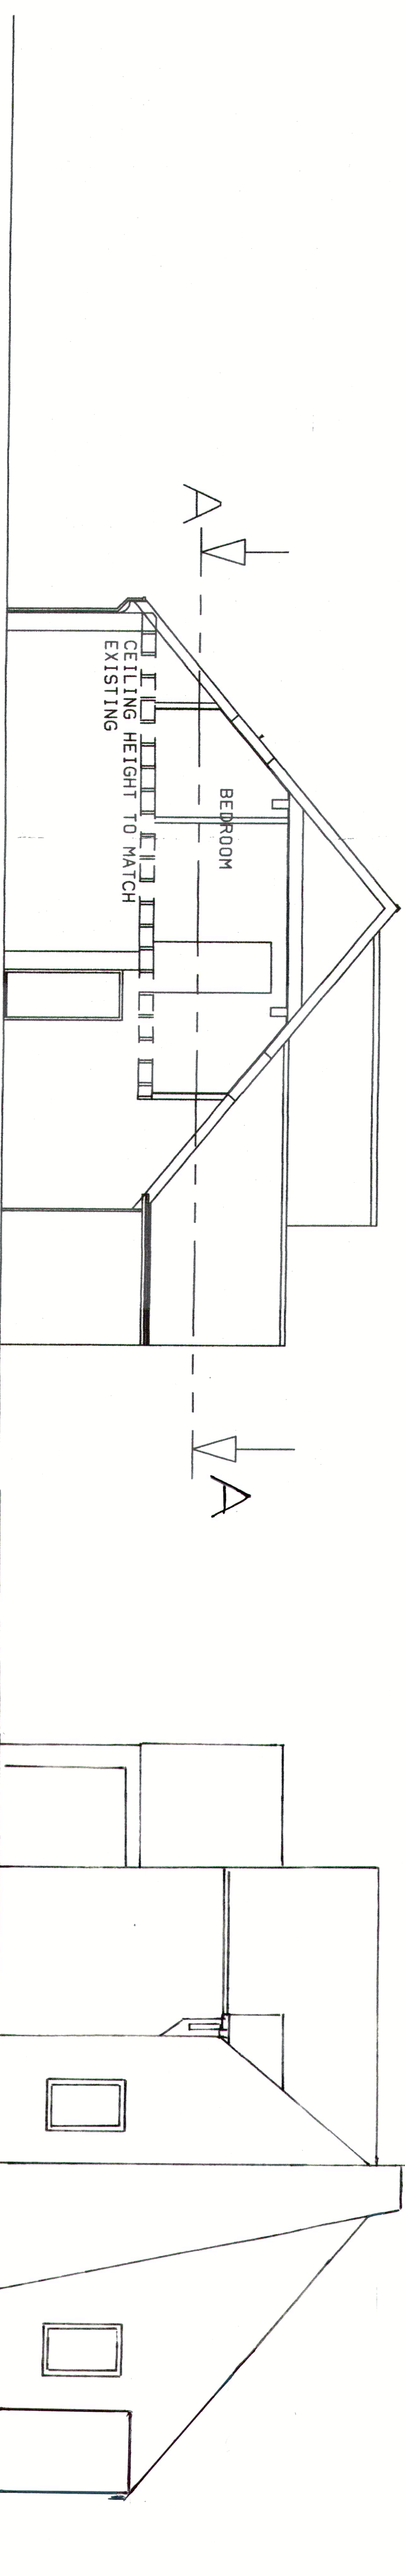


SOUTH EAST ELEVATION

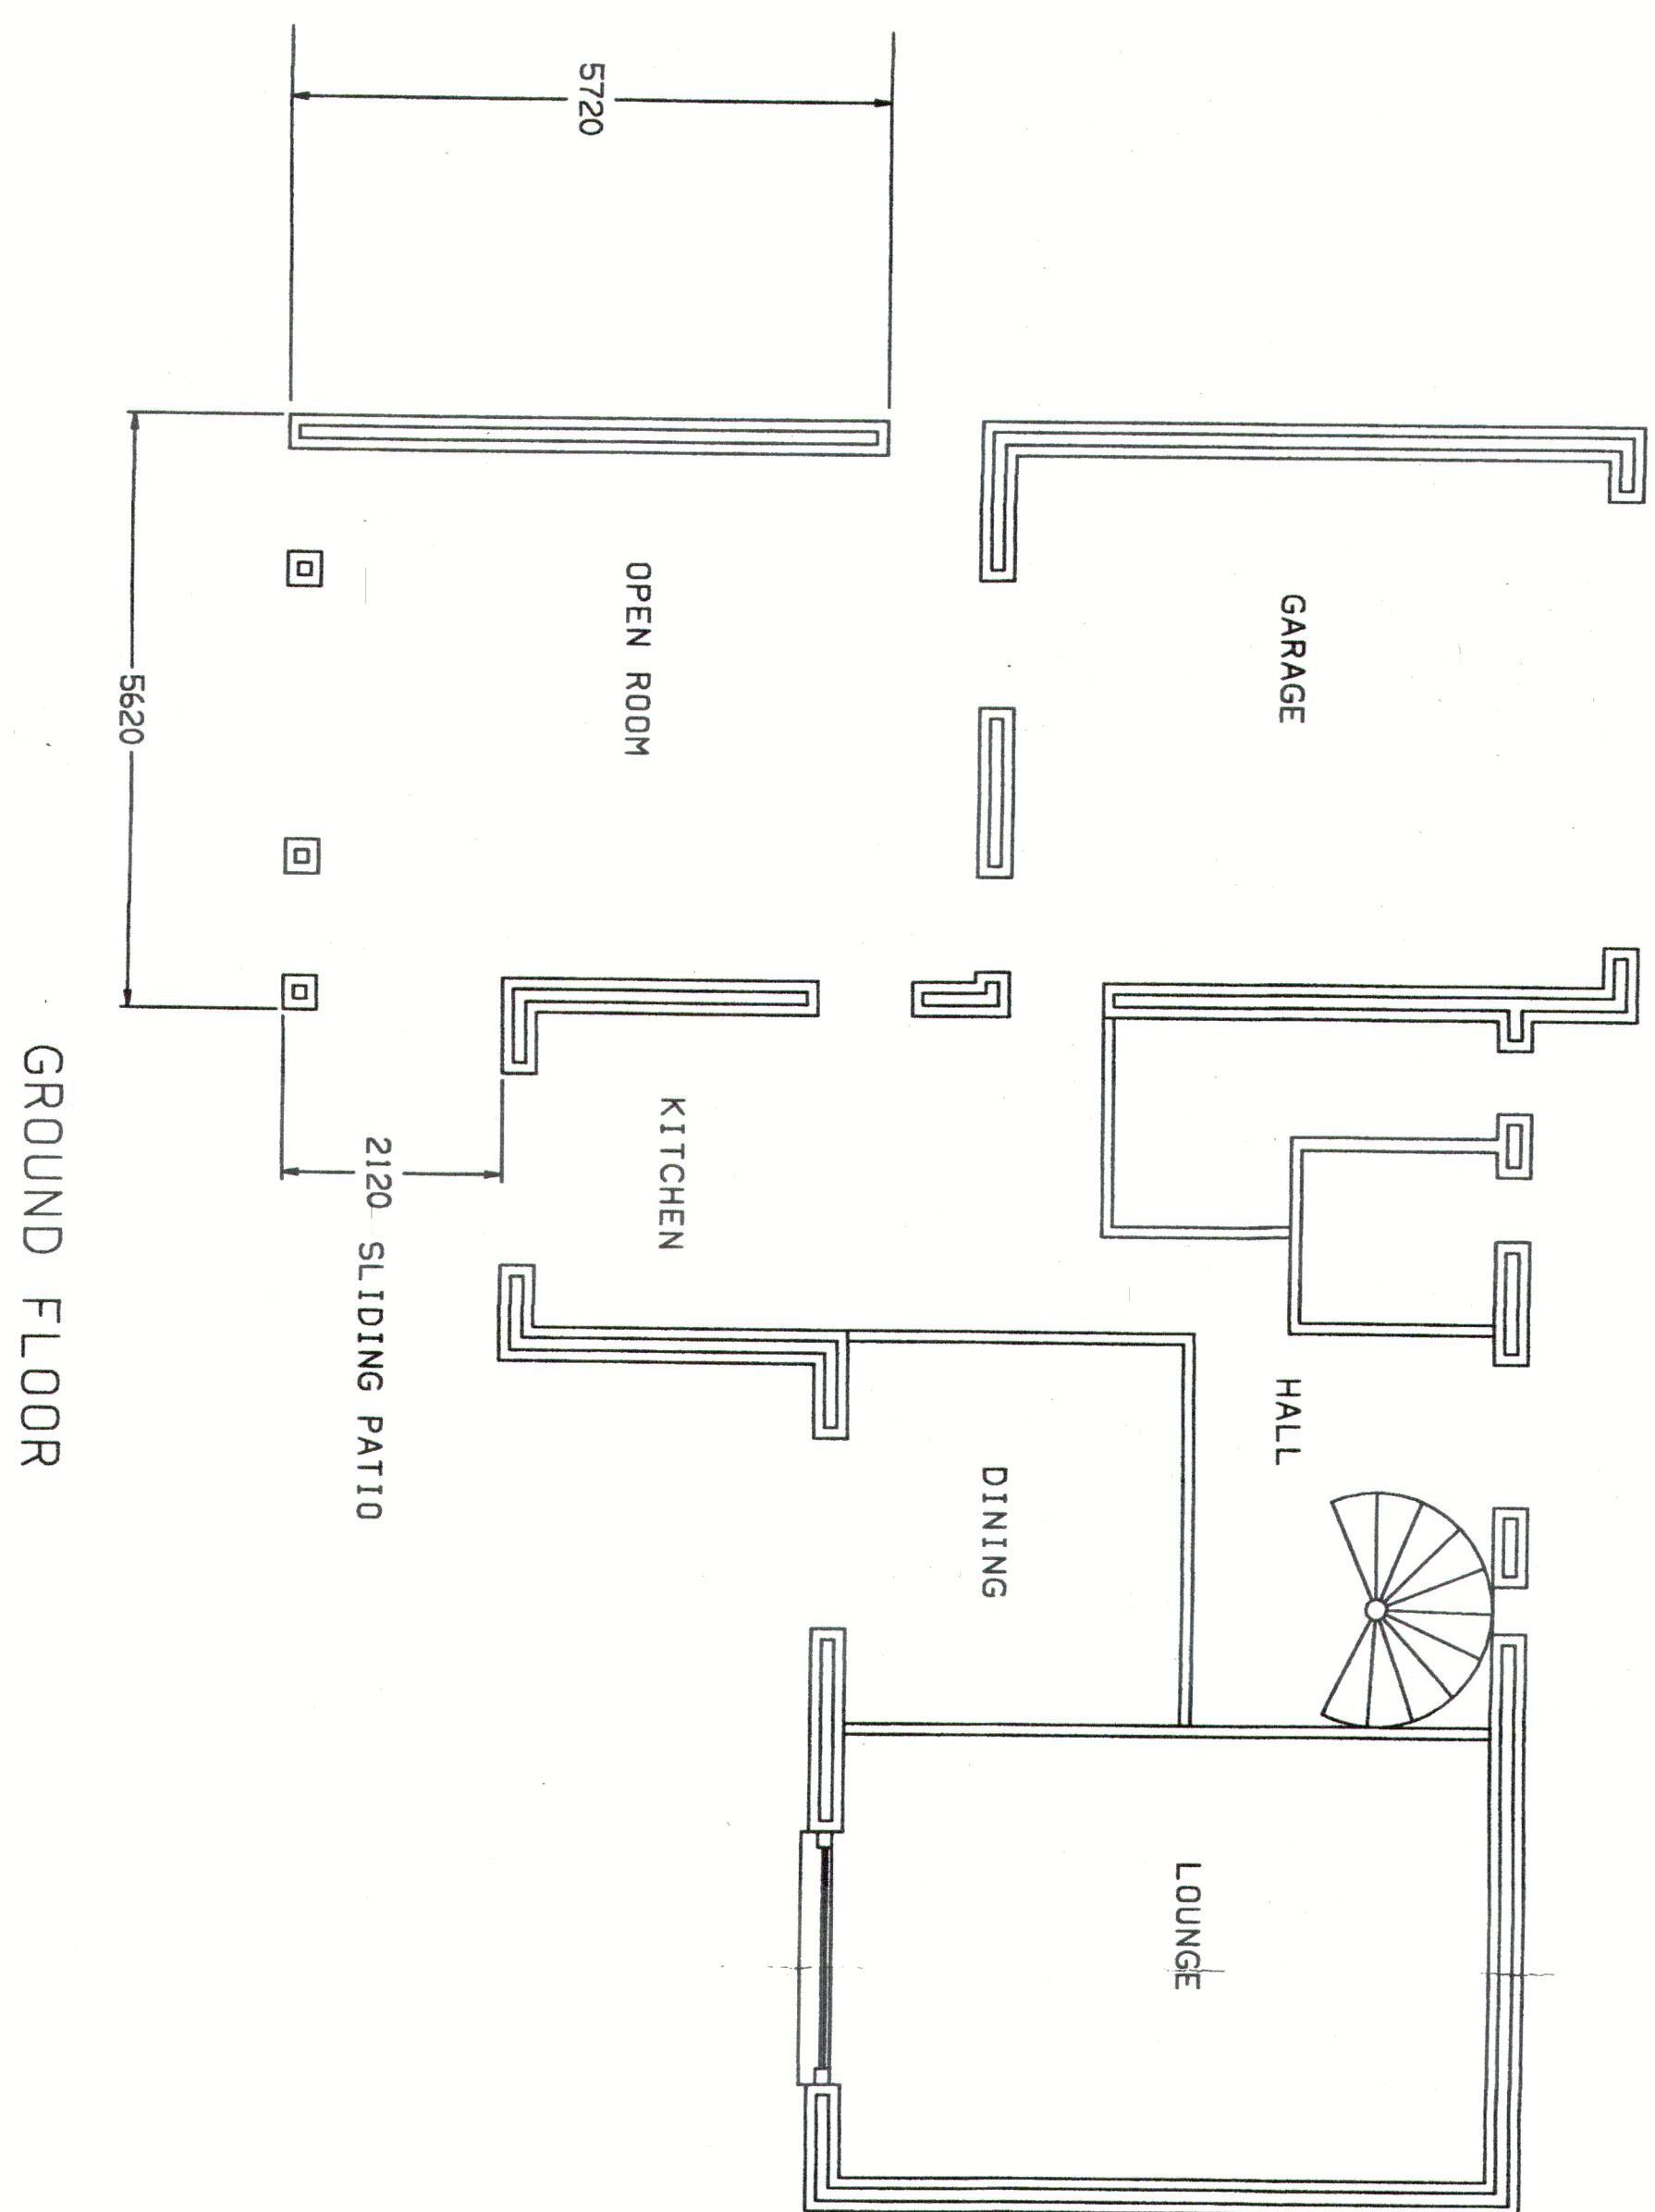

GROUND FLOOR

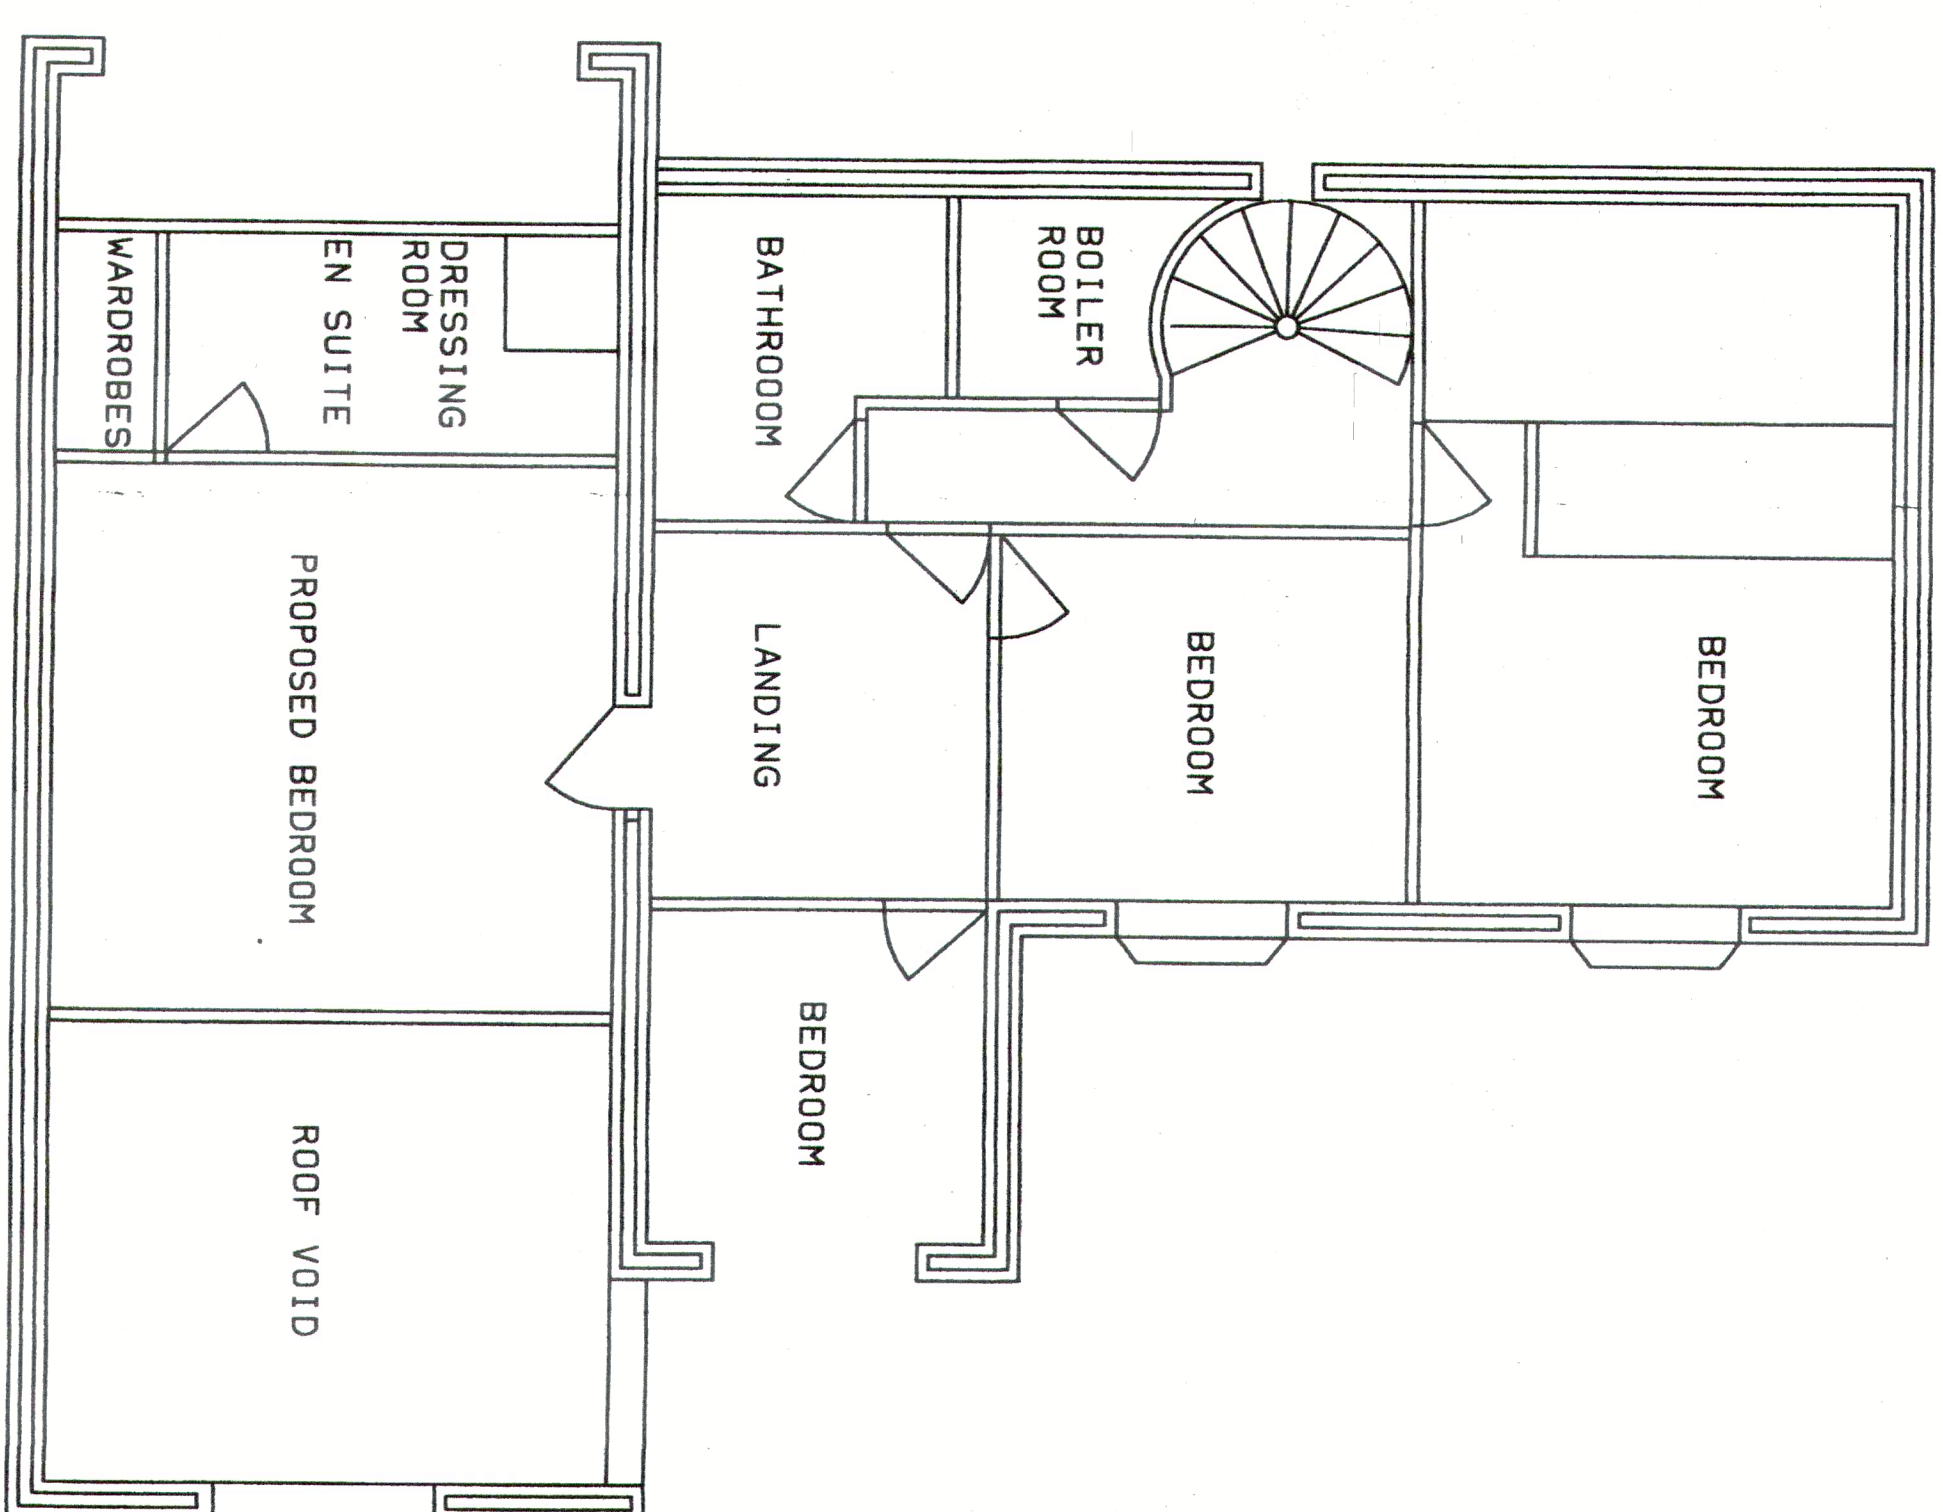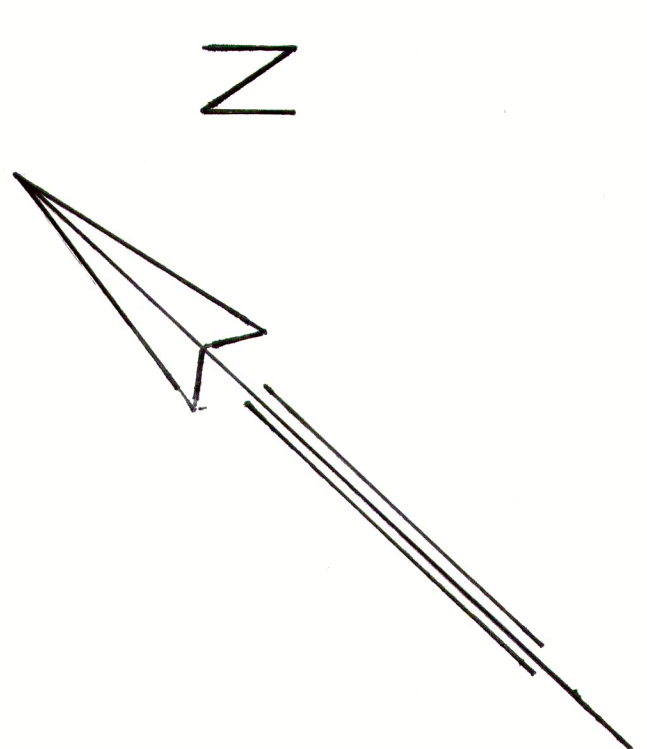

COMPOUND SECTION ON A-A

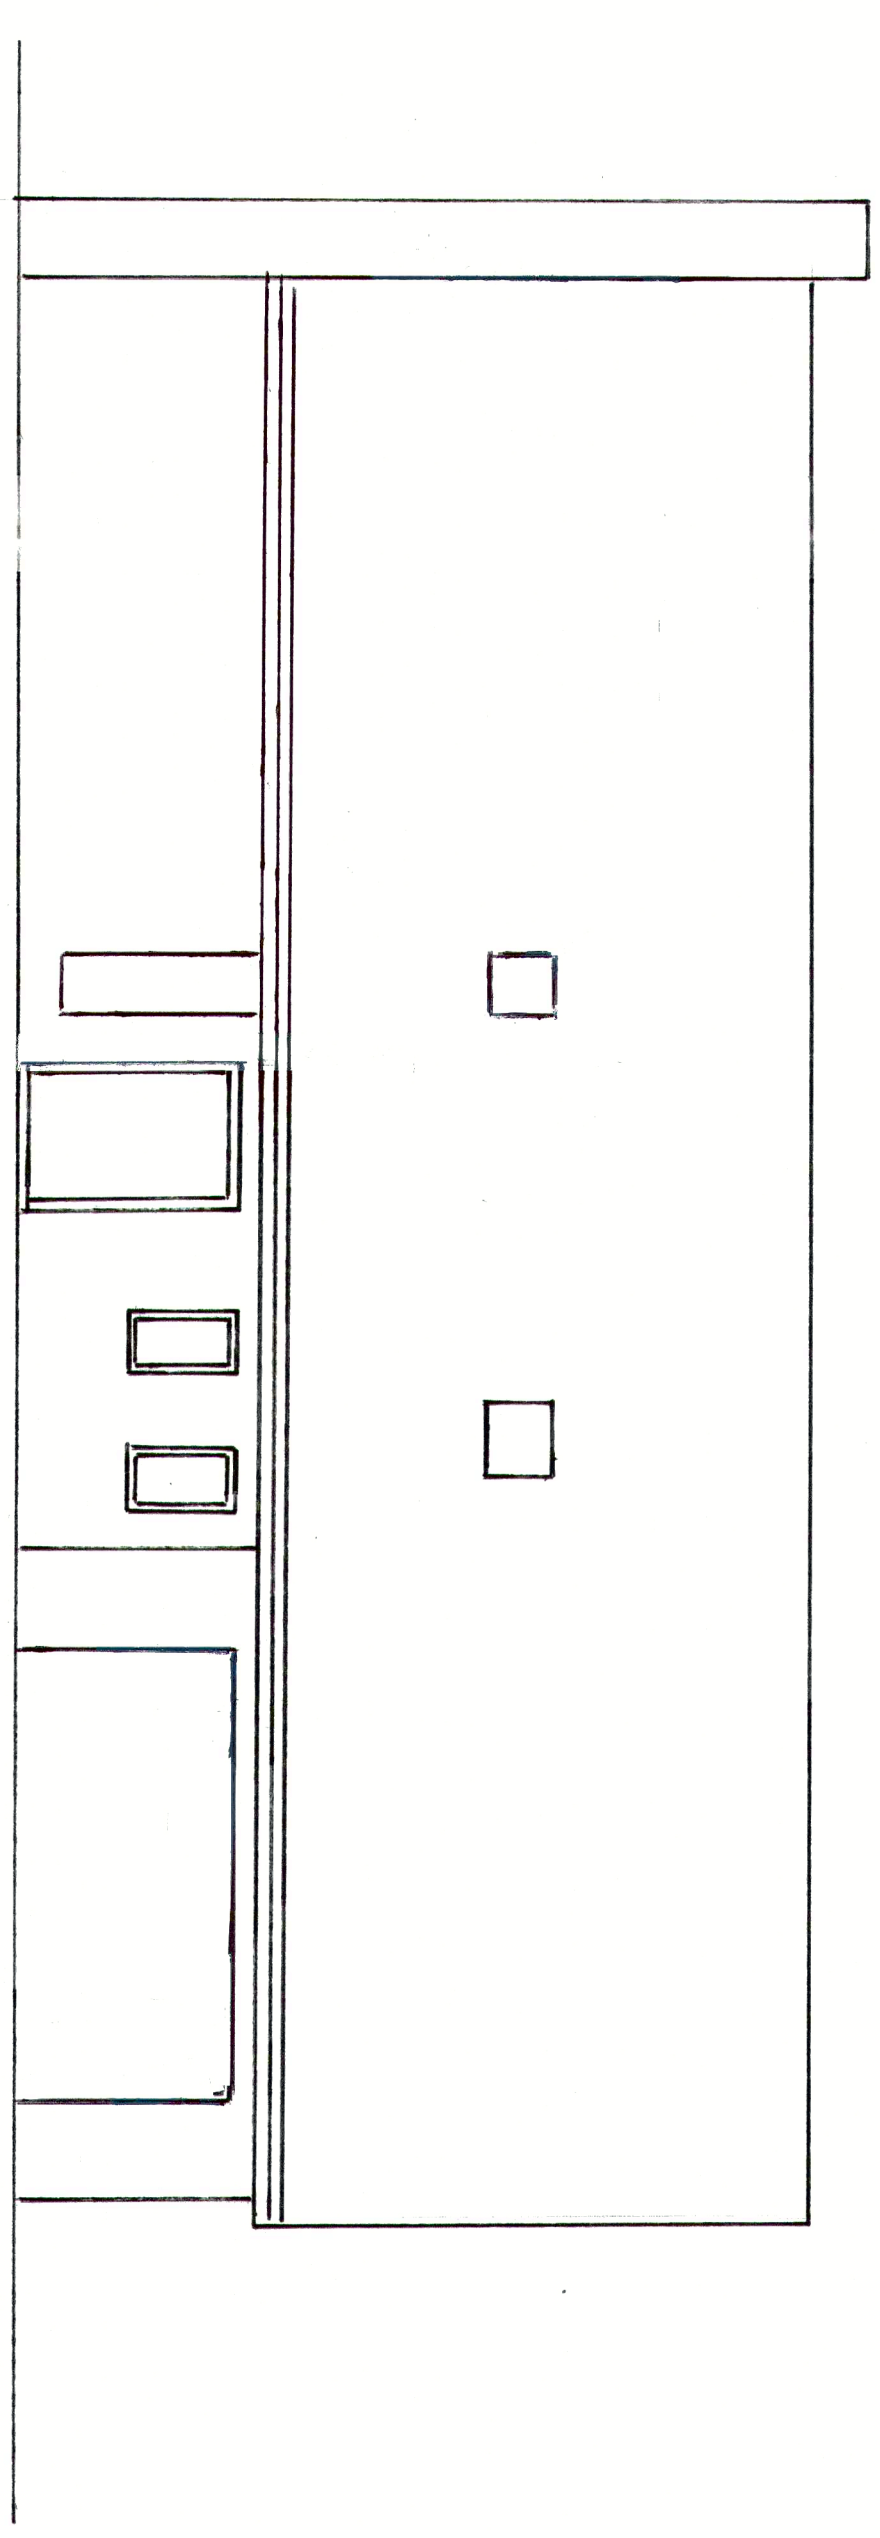

NORTH EAST ELEVATION

EXISTING FLOORPLAN & ELEVATION
SCALE : 1:100 AT A1