



All rights reserved. No part of this publication may be reproduced, stored in a retrieval system or transmitted in any form or by any means, electronic, mechanical, photocopying, recording or otherwise, without the prior written consent of the Company.

NOTES

BASED UPON ORDNANCE
SURVEY DIGITAL DATA
WITH THE PERMISSION OF
THE CONTROLLER OF HER
MAJESTY'S STATIONARY
OFFICE, © CROWN
COPYRIGHT. LICENCE NO.
100044560

O.S. LANDRANGER MAP
No. 110

CELL No. S026

PROJ No			
PROJ No			
PROJ No			
PROJ No			
PROJ No	196088		
A	PLANNING		AT
ISS	REVISION	DATE	DRN APP

arqiva

Crawley Court, Winchester, Hampshire, SO21 2QA
Tel. 01962 823434 Fax. 01962 822378

SITE No 305452
CSP_S026
ROYSTON LANE (SW)
ROYSTON
BARNSELY
SOUTH YORKSHIRE
S71 4PJ

NGR SE 36297 10670

OS GRID 436297 410670

TITLE
LOCATION PLAN

SCALE SEE DRAWING

DRAWN AT 04/05/17

APPROVED

DRG No. Sheet 1 of 1 Rev

305452-00-004-ML001 .A


A3

THE SITE



LOCATION PLAN
SCALE 1:50,000

THE SITE

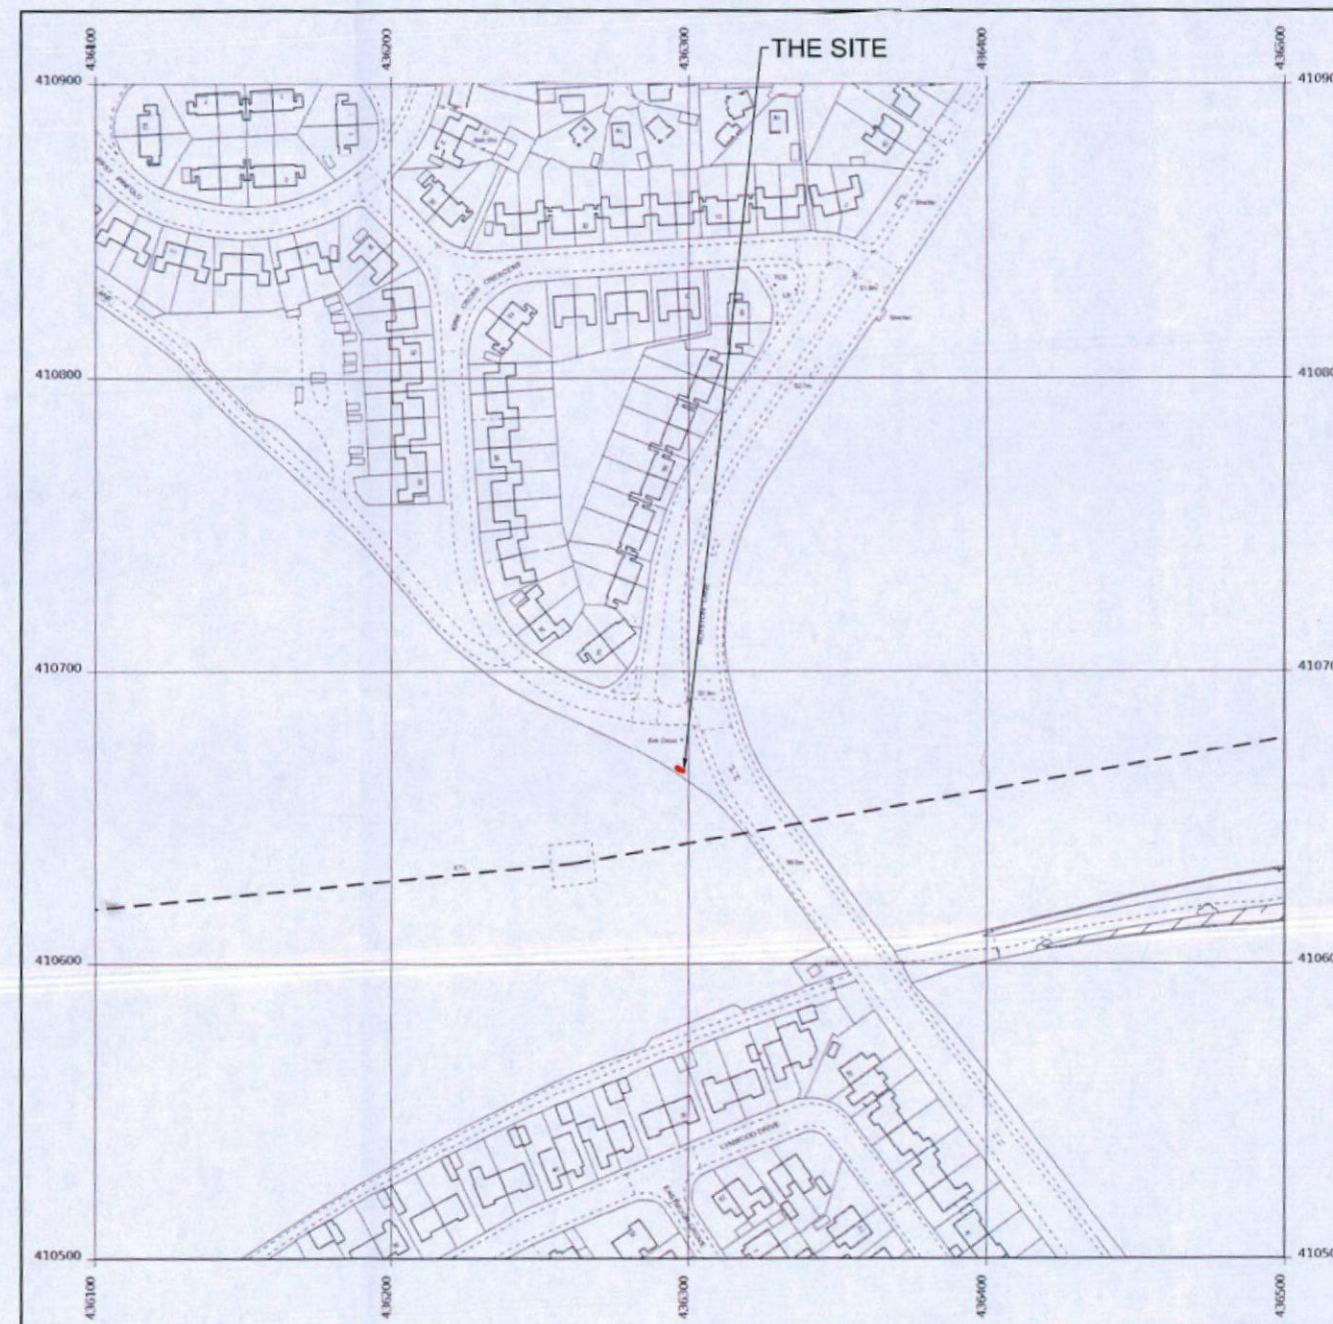


LOCATION PLAN
SCALE 1:2500



© 2010 Arqiva
All rights reserved. No part of this publication may be reproduced, stored in a retrieval system or transmitted in any form or by any means (Electronic, Mechanical, Photocopying, Recording or otherwise), without the prior written consent of the Company.

NOTES

BASED UPON ORDNANCE
SURVEY DIGITAL DATA
WITH THE PERMISSION OF
THE CONTROLLER OF HER
MAJESTY'S STATIONARY
OFFICE, © CROWN
COPYRIGHT. LICENCE NO.
100044560

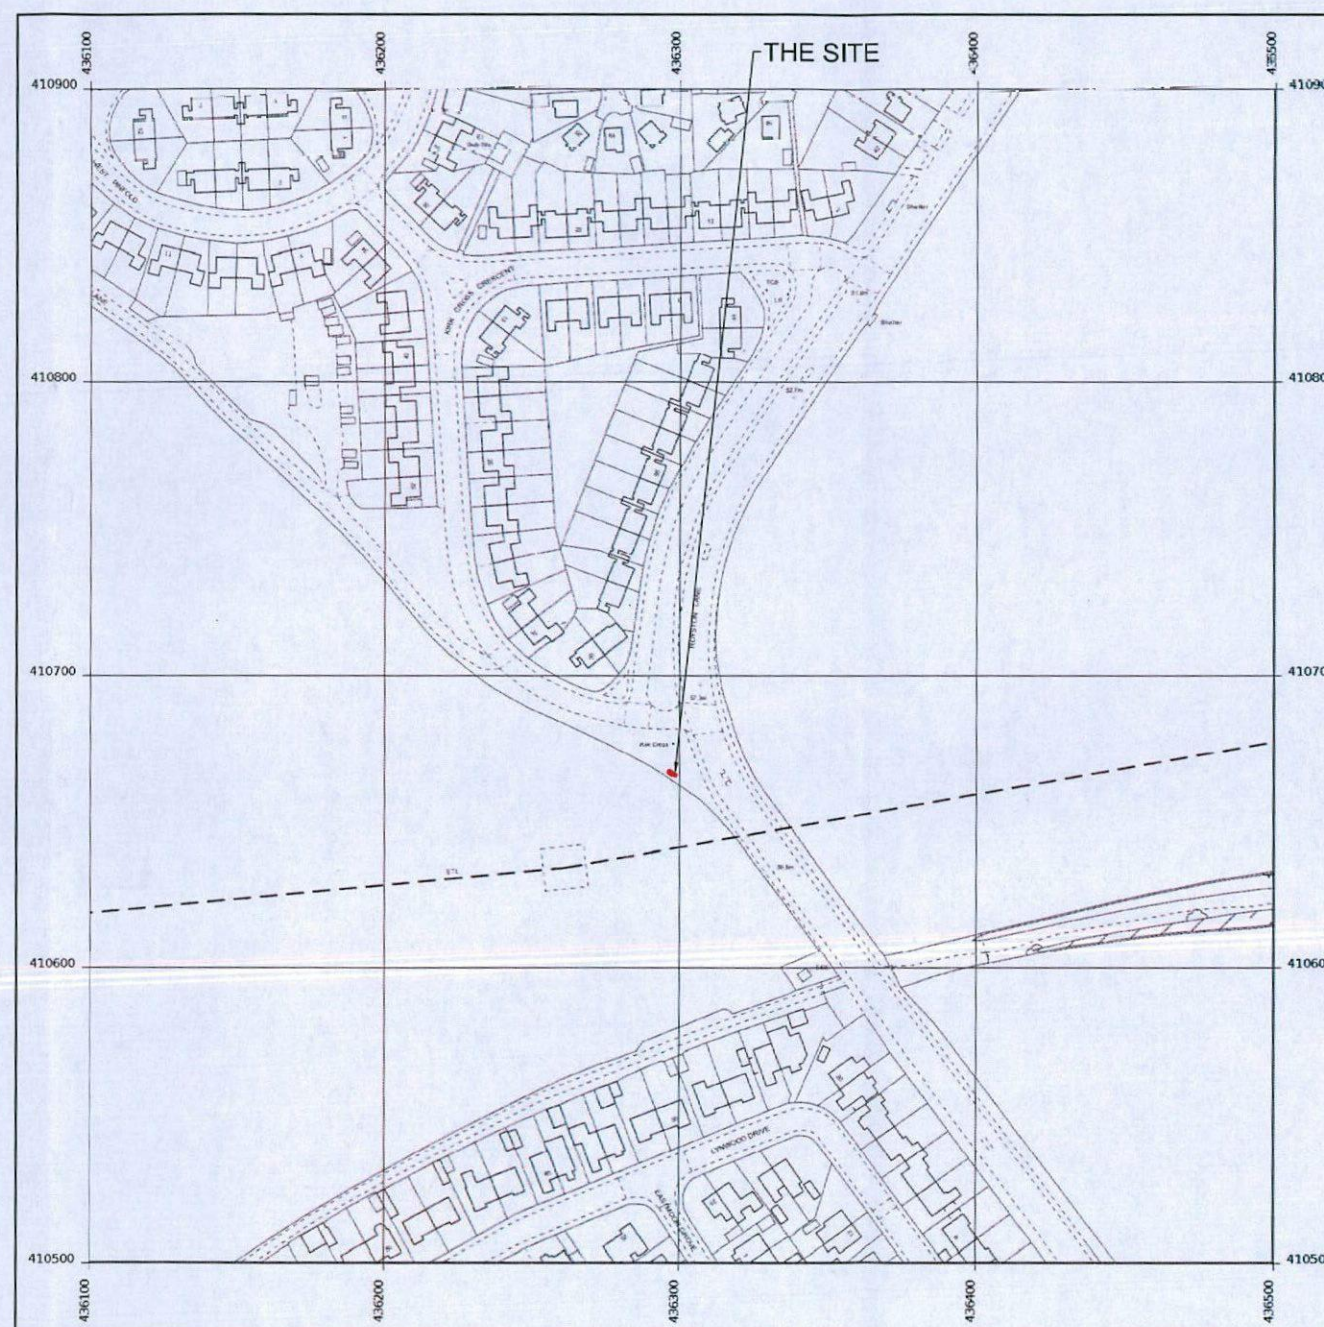

LOCATION PLAN
SCALE 1:2500

CELL No.		S026			
	PROJ No				
	PROJ No				
	PROJ No				
	PROJ No				
.A	PROJ No	196088			
	PLANNING			AT	
ISS	REVISION		DATE	DRN	APP

arqiva

Crawley Court, Winchester, Hampshire, SO21 2QA
Tel. 01962 823434, Fax. 01962 822378

SITE No 305452
CSP_S026
ROYSTON LANE (SW)
ROYSTON
BARNESLEY
SOUTH YORKSHIRE
S71 4PJ

NGR SE 36297 10670

OS GRID 436297 410670

TITLE
LEGAL PLAN

SCALE 1:2500

DRAWN AT 04/05/17

APPROVED

DRG No. Sheet 1 of 1 Rev
305452-00-010-ML001 .A

PROPOSED ANTENNA DETAILS								
I.D. No.	ITEM	TYPE / SIZE	BEARING	MEAN HEIGHT	FEEDER LENGTH	FEEDER TYPE	No. OF FEEDERS	RET
TBC	A1	JAYBEAM 75867XX	OMNI	13.4m	15.0m	LDF4-50	1	N/A
TBC	A2	GPS UNIT	OMNI	12.25m	15.0m	CNT400	1	N/A

All rights reserved. No part of this publication may be reproduced, stored in a retrieval system or transmitted in any form or by any means (Electronic, Mechanical, Photocopying, Recording or otherwise), without the prior written consent of the Company.

NOTES				
CELL No.	S026			
PROJ No				
PROJ No				
PROJ No				
PROJ No				
PROJ No	196088			
.A	PLANNING		AT	
ISS	REVISION	DATE	DRN	APP



Crawley Court, Winchester, Hampshire, SO21 2QA
Tel. 01962 823434, Fax. 01962 822378

SITE No 305452
CSP_S026
ROYSTON LANE (SW)
ROYSTON
BARNESLEY
SOUTH YORKSHIRE
S71 4PJ

NGR SE 36305 10674

OS GRID 436297 410670


TITLE
ELEVATION
PROPOSED
ARQIVA SMART METERING

SCALE 1:100

DRAWN AT 04/05/17

APPROVED

DRG No. Sheet 1 of 1 Rev
305452-01-150-MD001 .A

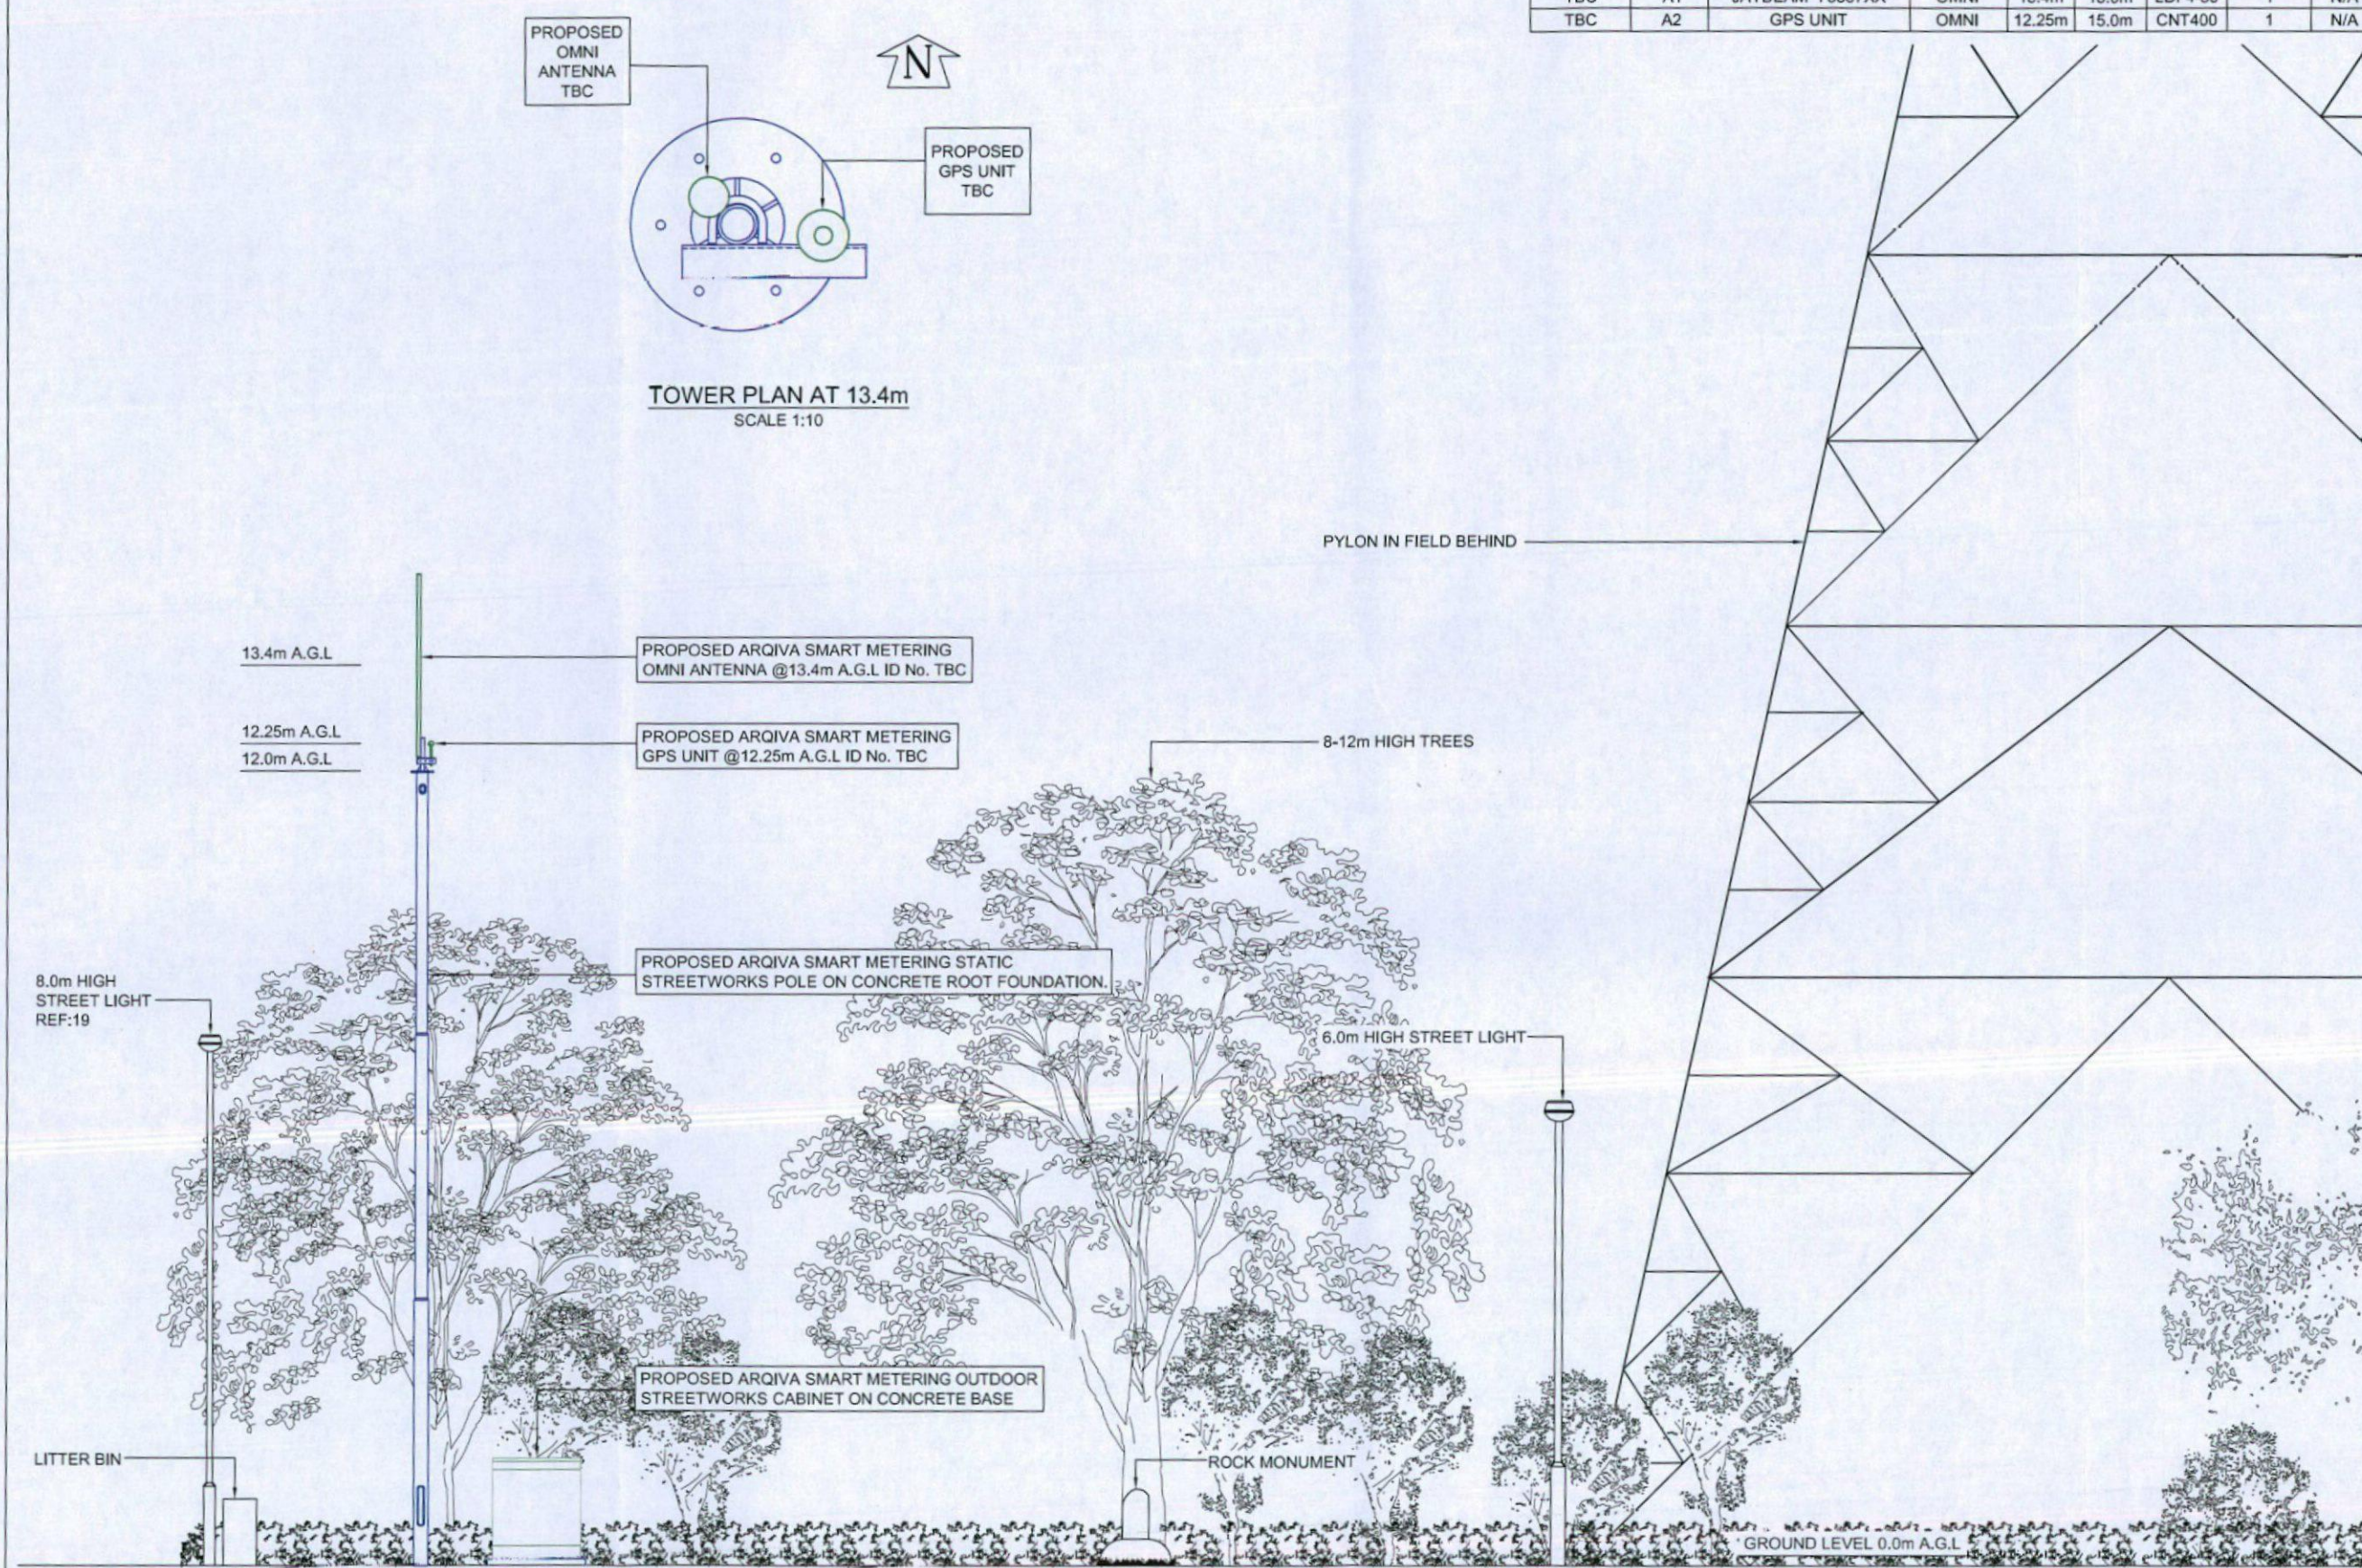

NORTH EAST ELEVATION

FEINT DETAILS INDICATE LOCATIONS RESERVED FOR OTHER PROPOSALS WHICH MAY BE THE SUBJECT OF SEPARATE APPLICATIONS