


TO REMOVE THE EXISTING DOUBLE "ATCOET"
 PREFABRICATED BARN TO THE REAR
 AND ASSOCIATED CONCRETE HANDSTANDING
 ADJACENT AND TO PROVIDE THESE AREAS
 WITHIN THE GREEN BELT USAGE.

DENOTES
 PROPOSED 900mm
 HIGH DRY STONE
 WALLING DETAIL


900mm H. POST
 & 2 RAIL
 DEMARKATION
 FENCE

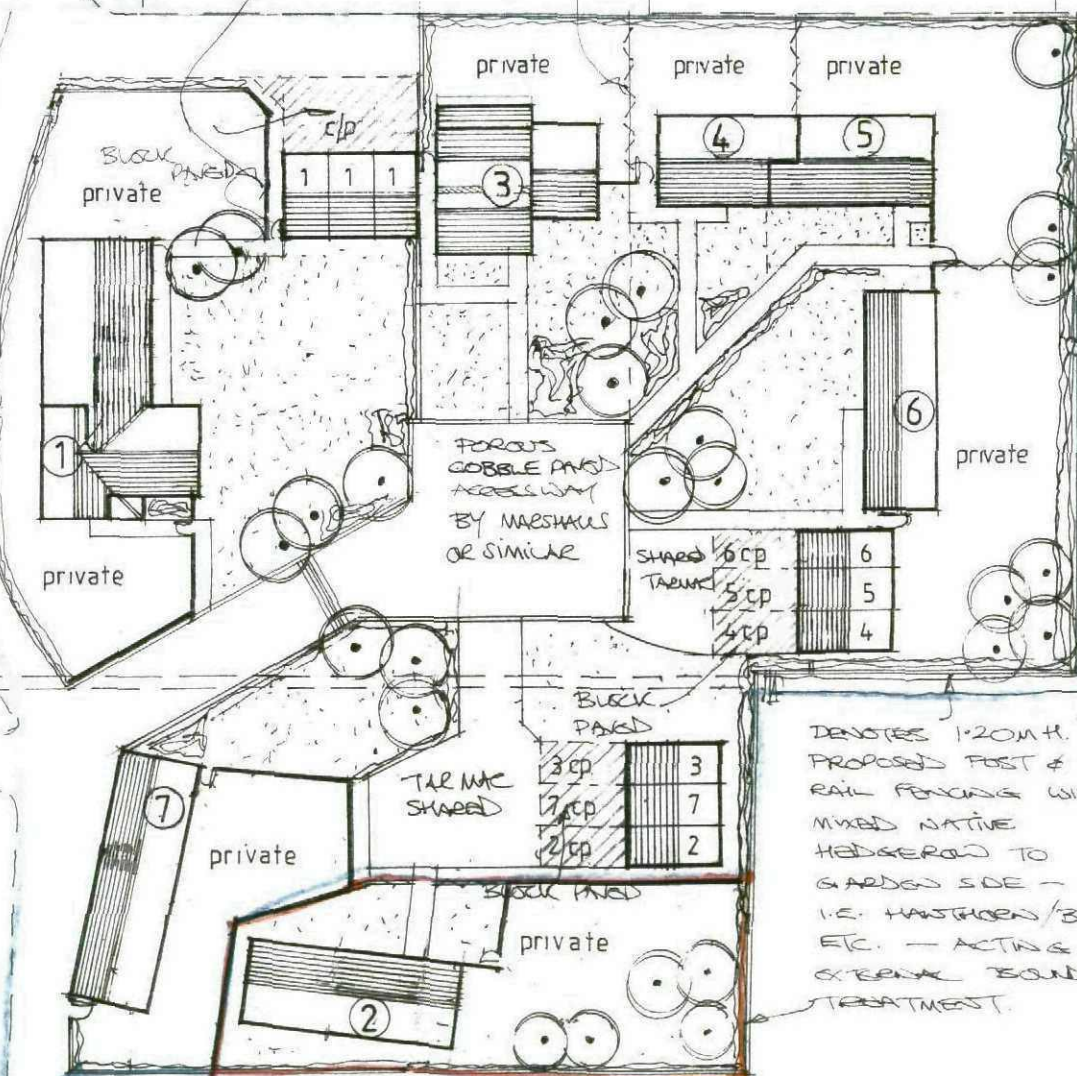

*TO PROVIDE 4.50M WIDE
 POROUS BRICK PAVED AREA
 (FOR FIRST 10.00M)
 FROM GRANGE VED
 JUNCTION TO SATISFY
 HIGHWAY DEPT.

900mm High Knee Rail

900mm high knee rail
 refer to details shown

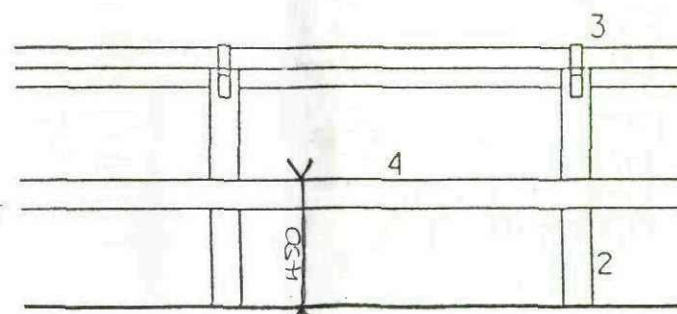


- 1 All fencing woodwork to be stained with coloured preservative
- 2 100mm sq vertical posts complete with 45o splayed cut to accept top rail
- 3 100mm sq horizontal top rail set at 45o splay fixed to vertical posts with 35mm wide galv' m.s. strapping nailed
- 4 100 x 25mm horizontal mid rail face fixed to vertical posts

A	ROOF TO PLOT 3 ADJUSTED	11-11
Rev	Notes	Date

Garry Greetham Associates Ltd
 Residential Design Consultant
 Westwood House
 18 Carr Lane
 Tankersley
 Barnsley S75 3BE
 Tel(01226)746573

PROJECT	Blacker Grange Farm
CLIENT	Mr. & Mrs. M. Wilkinson
TITLE	Site Layout
ADDRESS	"Blacker Grange Farm", Blacker Hill, Barnsley.
DRAWN BY	ggg
SCALE	1:500
DATE	May.11
DRAWING No	741-02
REV	A
Member of the Chartered Institute of Architectural Technologists	


EXISTING
TRACK
*TO PROVIDE 4.50m WIDE
TODAYS BUSK AND AREA
(FOR TEST 10.00m)
FROM GARDEN WED
JUNCTION TO SATISFY
HIGHWAY DEPT.

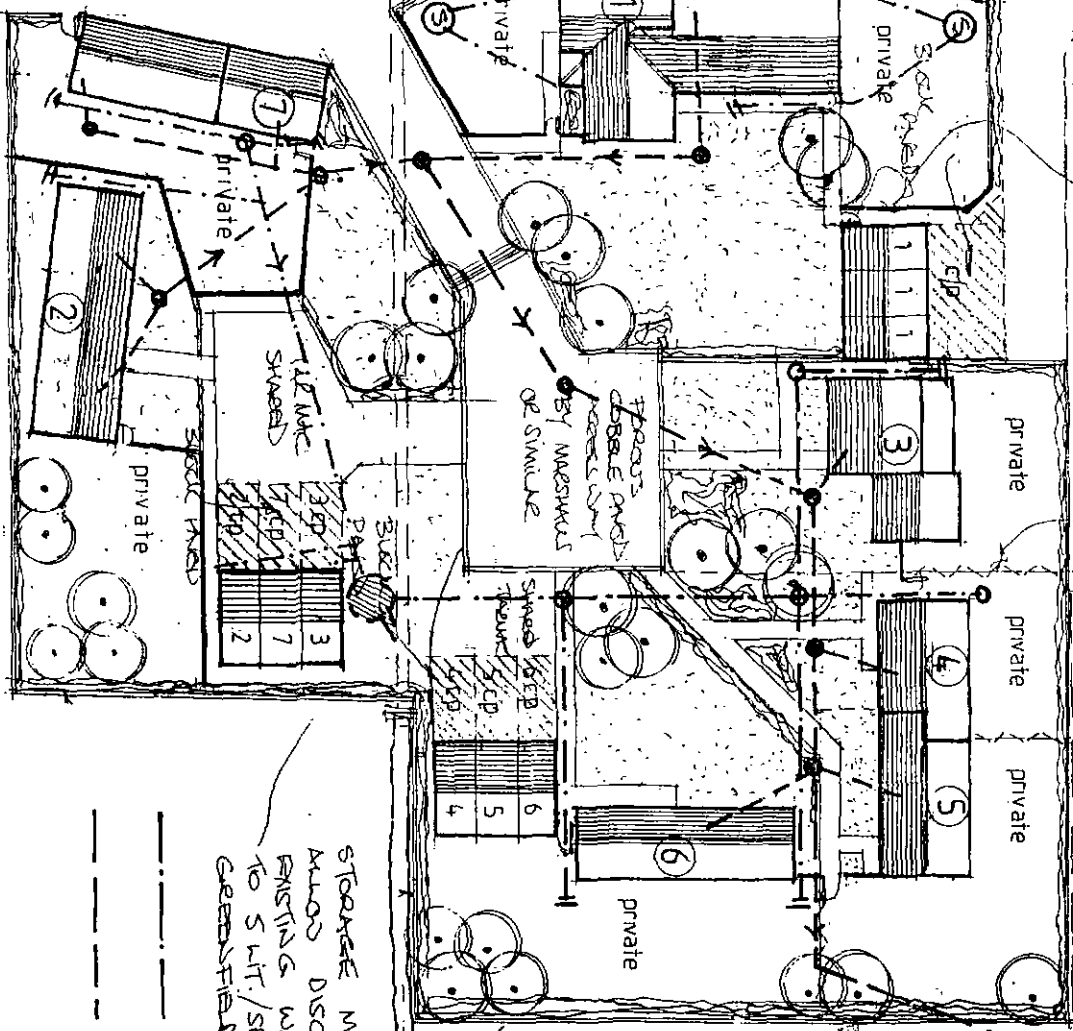

STORAGE MANHOLE TO
AND DISCHARGE INTO
EXISTING WATERCOURSE
TO S.W.T./SEC.
CREDITED RUN OCT.

--- SURFACE WATER
--- Foul WATER

RANGE
TO
ADCAST
11/2SD
W/100T.

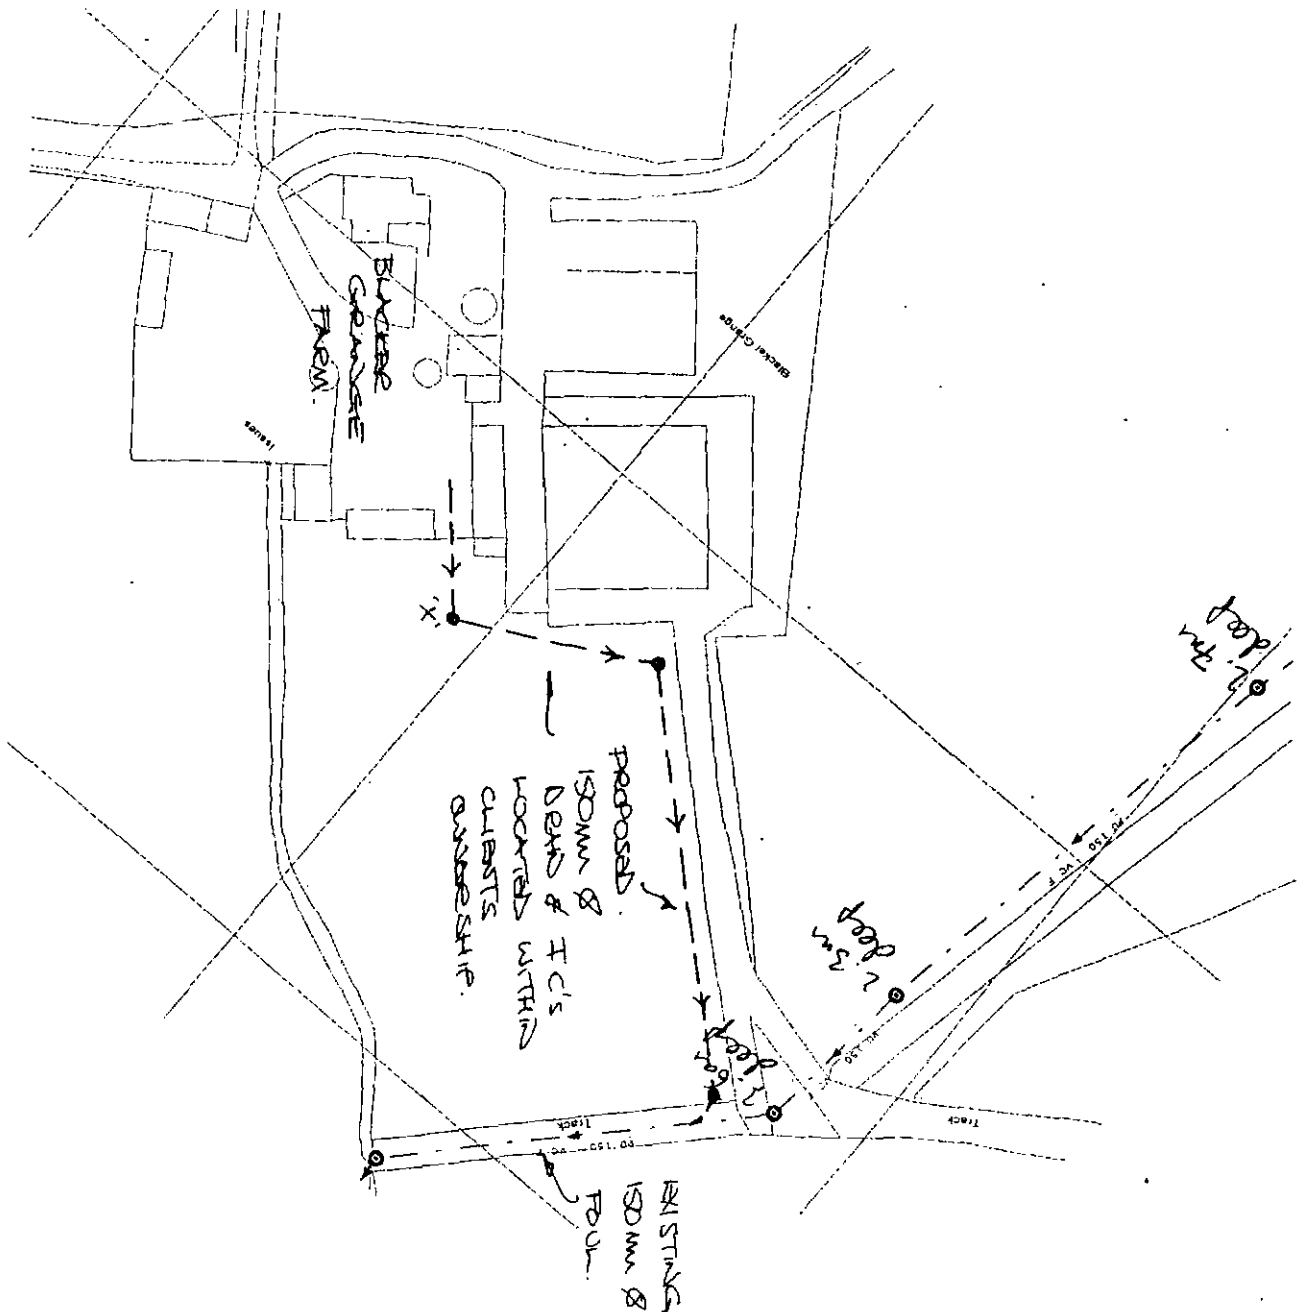

Rev	Notes	Date

Garry Greetham Associates Ltd
Residential
Design Consultant
Westwood House
18 Carr Lane
Tankersley
Barnsley S75 3BE
Tel(01226)746573

PROJECT Blacker Grange Farm

CLIENT Mr. & Mrs. M. Wilkinson

TITLE Drainage Layout

ADDRESS "Blacker Grange Farm",
Blacker Hill, Barnsley.


DRAWN BY 999

SCALE 1:500 DATE July 11



DRAWING No 741-03 REV

Member of the Chartered Institute
of Architectural Technologists

Elevations 1:100

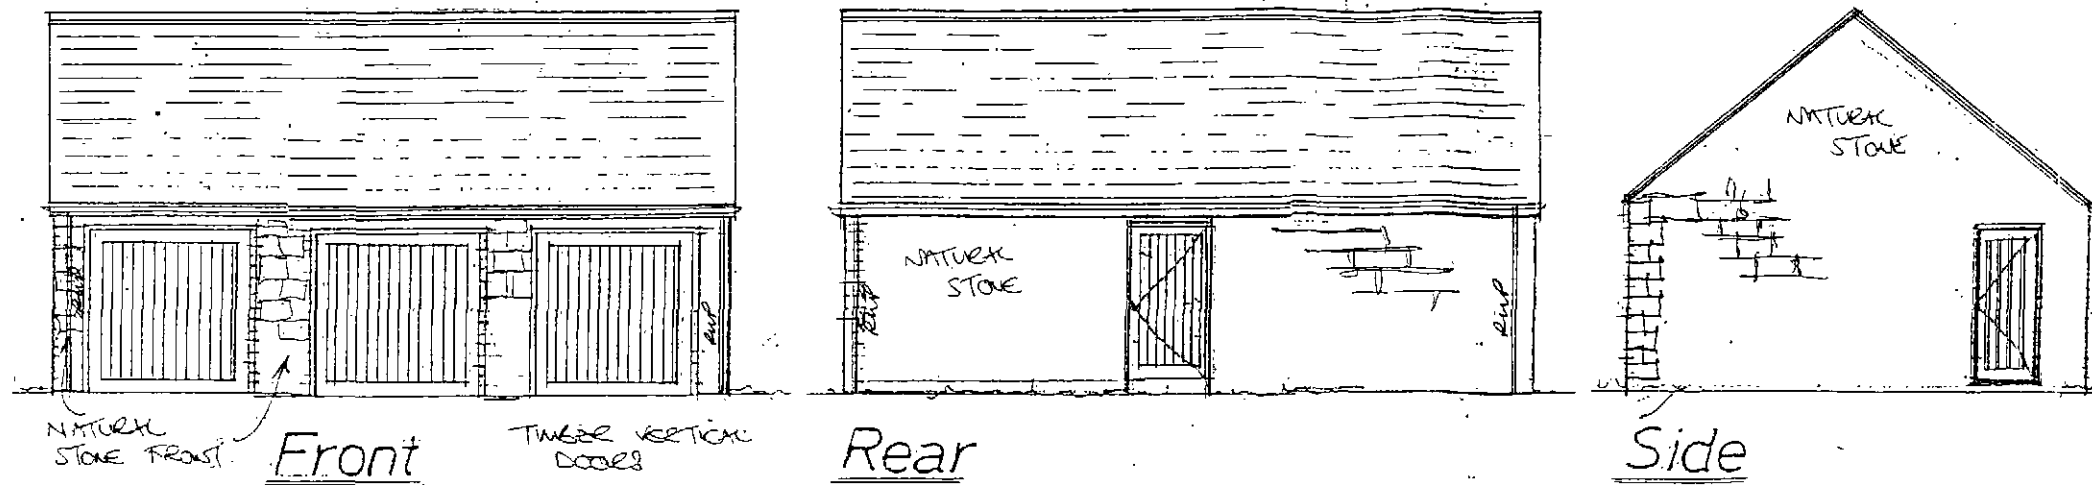

Layouts 1:50

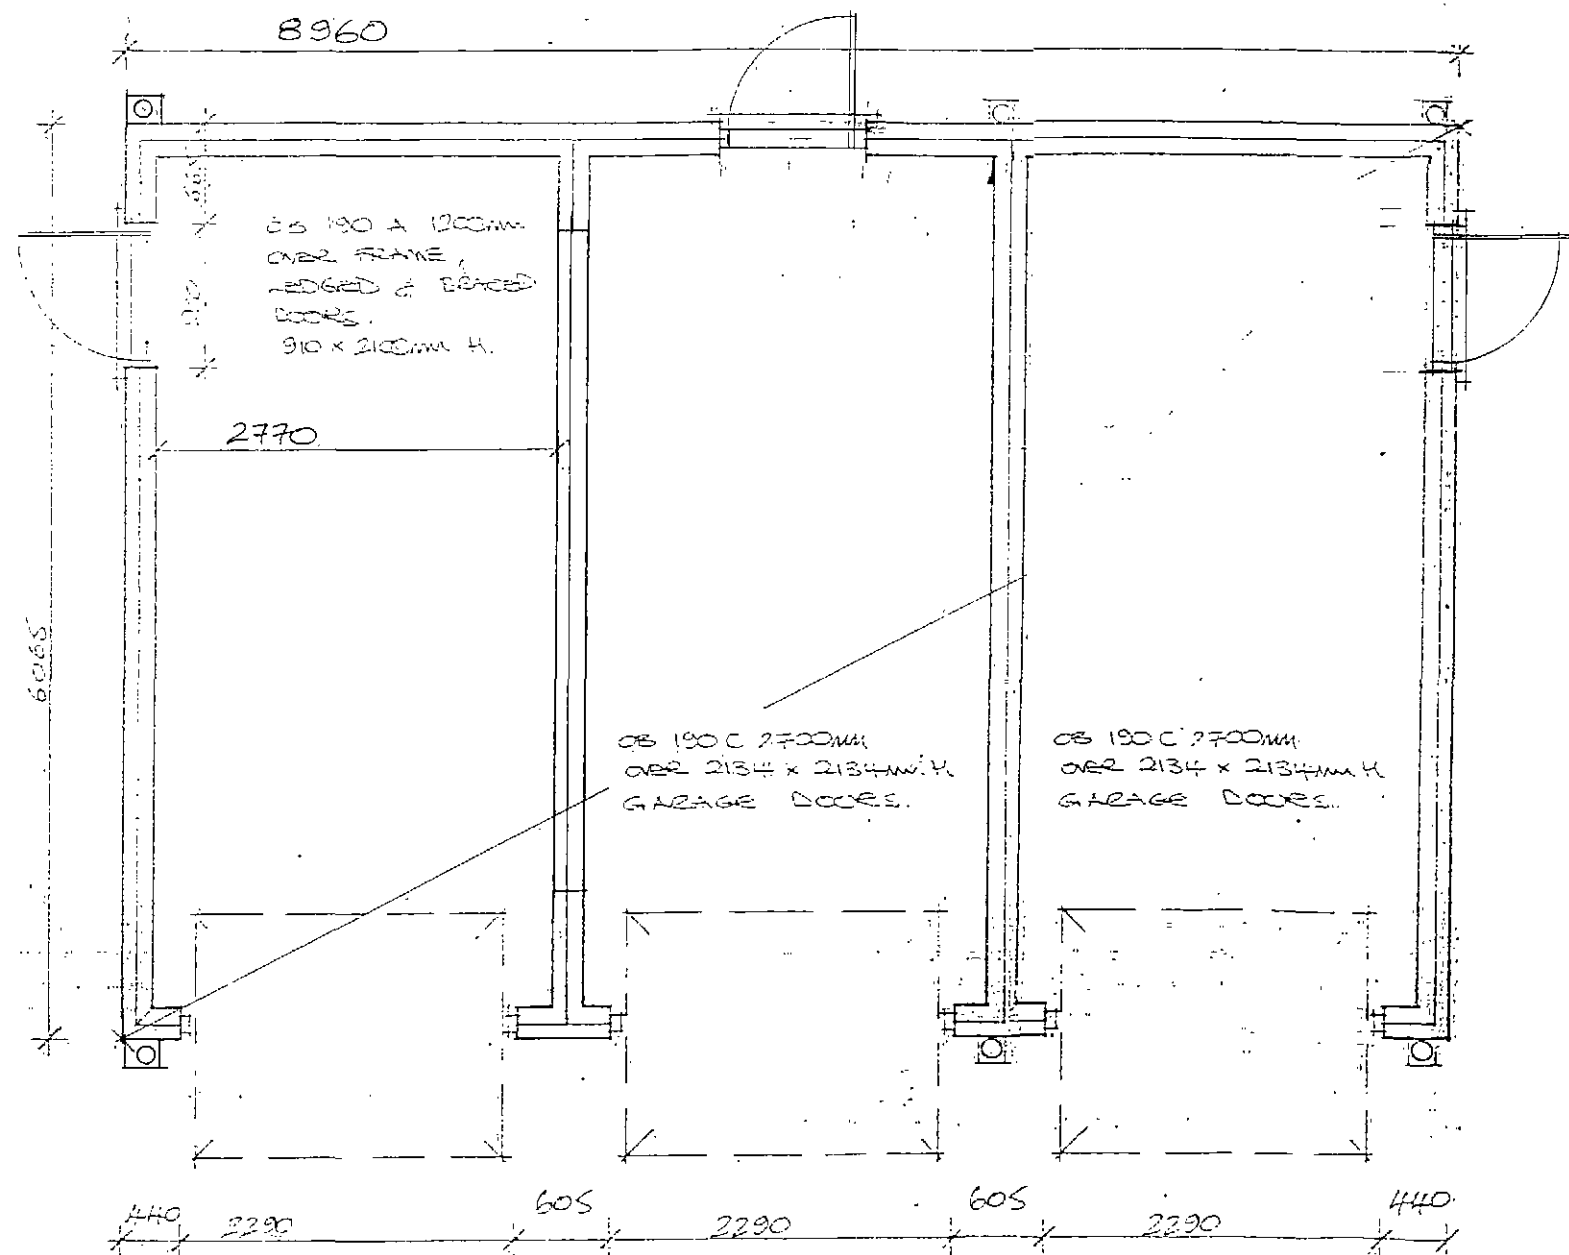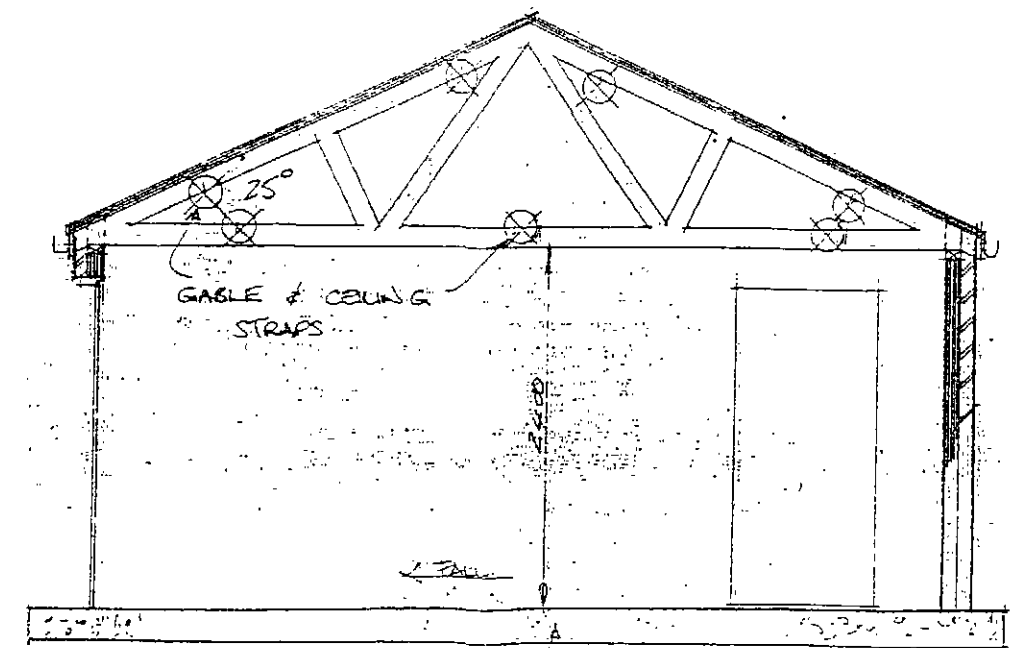

Section 1:50


Rev	Notes	Date
-----	-------	------

Garry Greetham Associates Ltd
Residential Design Consultant
Westwood House
18 Carr Lane
Tankersley
Barnsley S75 3BE
Tel(01226)746573


PROJECT	Units 2, 3 & 7
CLIENT	Mr. & Mrs. M. Wilkinson
TITLE	Detached Garage Block
ADDRESS	"Blacker Grange Farm", off Barnsley Rd, Blacker Hill, Barnsley. S74 0RP.
DRAWN BY	ggg
SCALE	1:50; 1:100
DATE	Nov 11
DRAWING No	741-11
REV	

Member of the Chartered Institute of Architectural Technologists


Elevations

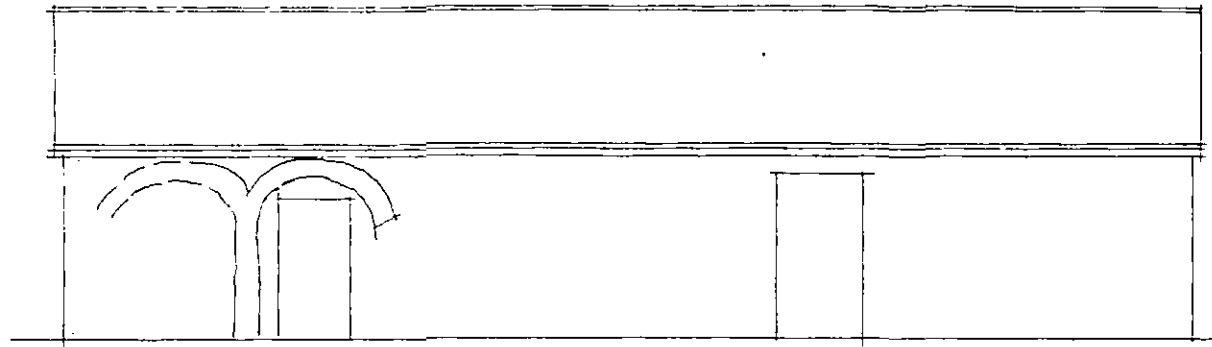


Front

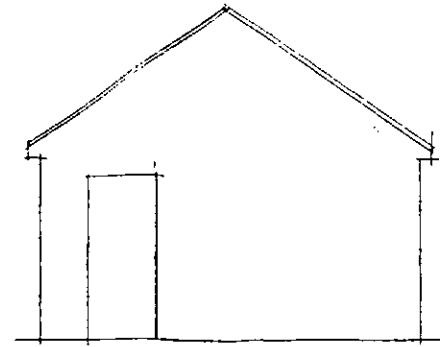


Side

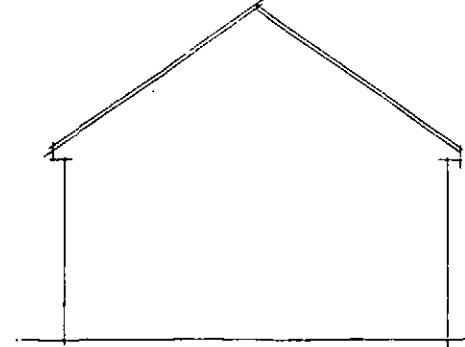

Side

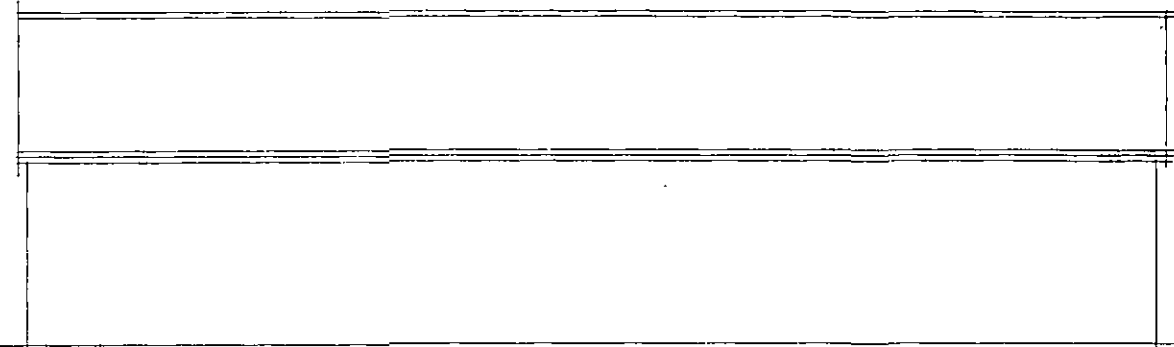

Rear

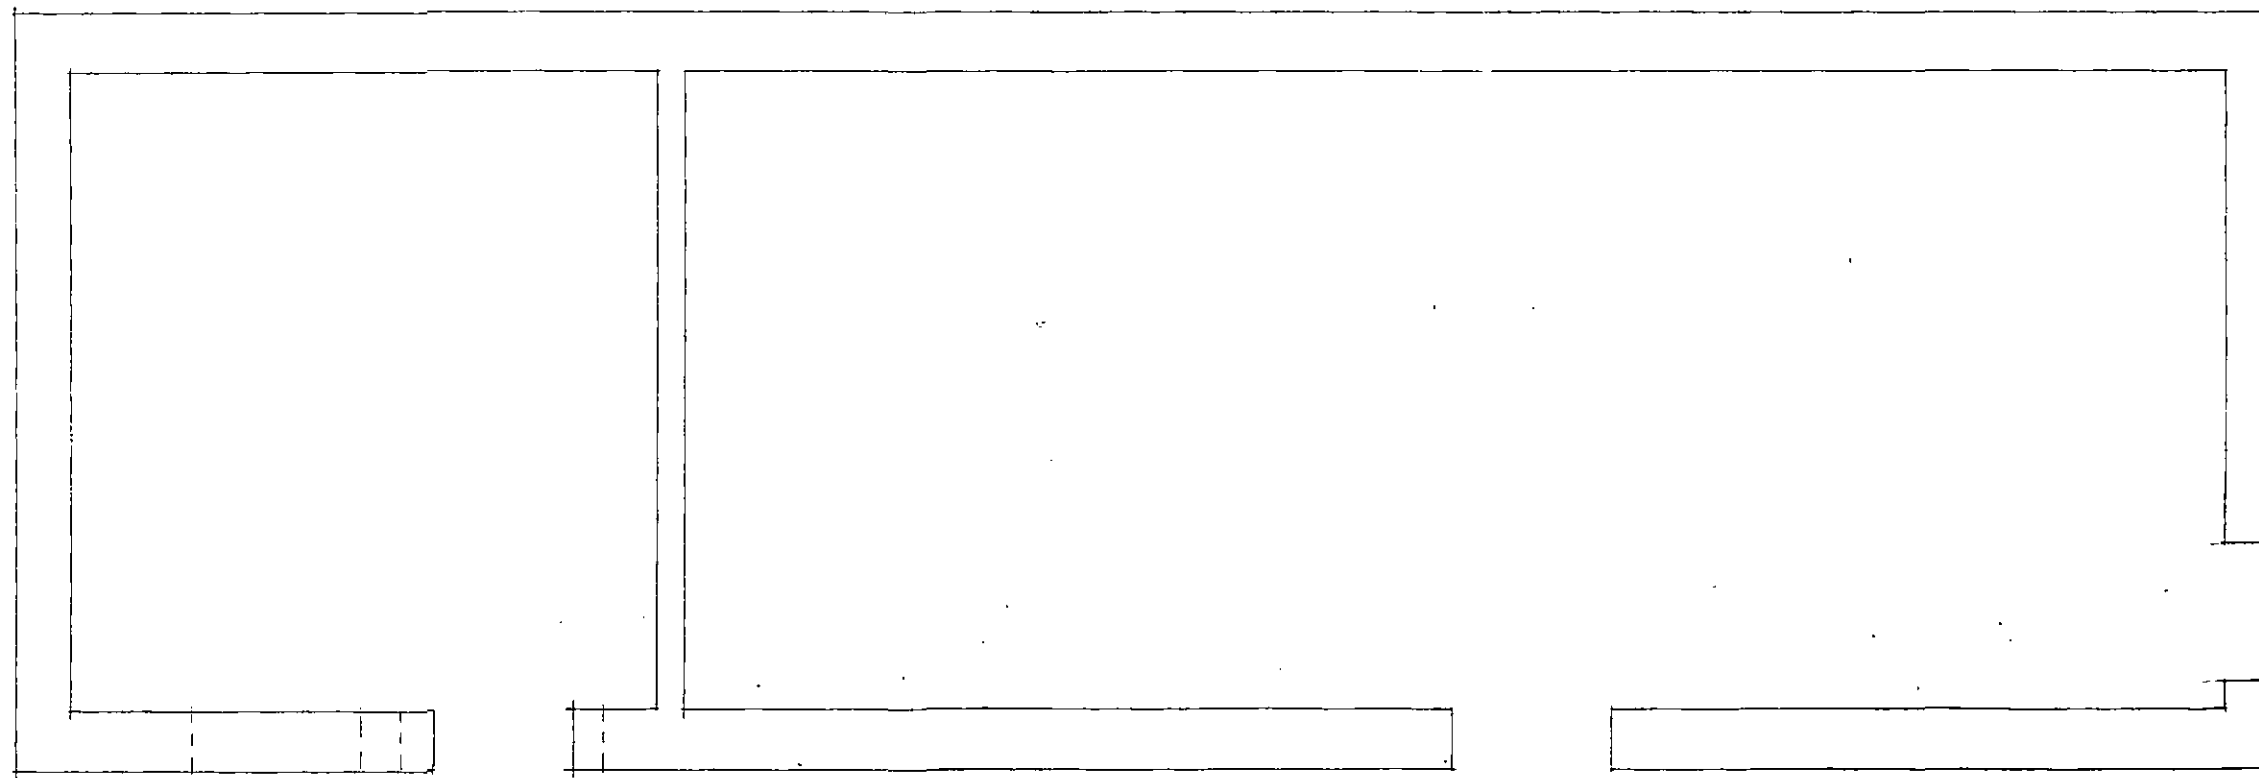

Layout

Rev	Notes	Date


Garry
Greetham
Associates Ltd
Residential
Design Consultant
Westwood House
18 Carr Lane
Tankersley
Barnsley S75 3BE
Tel(01226)746573

PROJECT	Unit 2
CLIENT	Mr. & Mrs. M. Wilkinson
TITLE	Property as Existing
ADDRESS	"Blacker Grange Farm", off Barnsley Rd, Blacker Hill, Barnsley. S74 ORP.
DRAWN BY	ggg
SCALE	1:50; 1:100
DATE	Nov 11
DRAWING No	741-08
REV	

Member of the Chartered Institute
of Architectural Technologists


Elevations

PROPOSED WASH SLATE ROOF

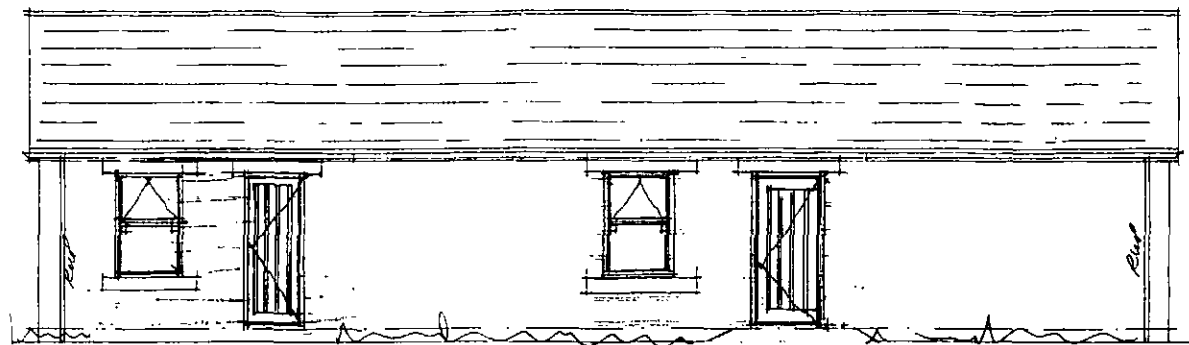


Front


NATURAL STONE INFILL

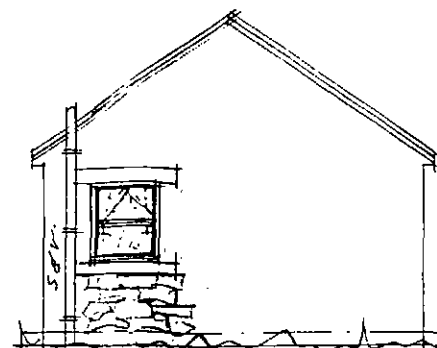

Side

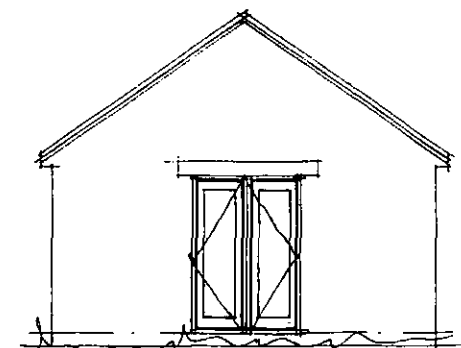


Side

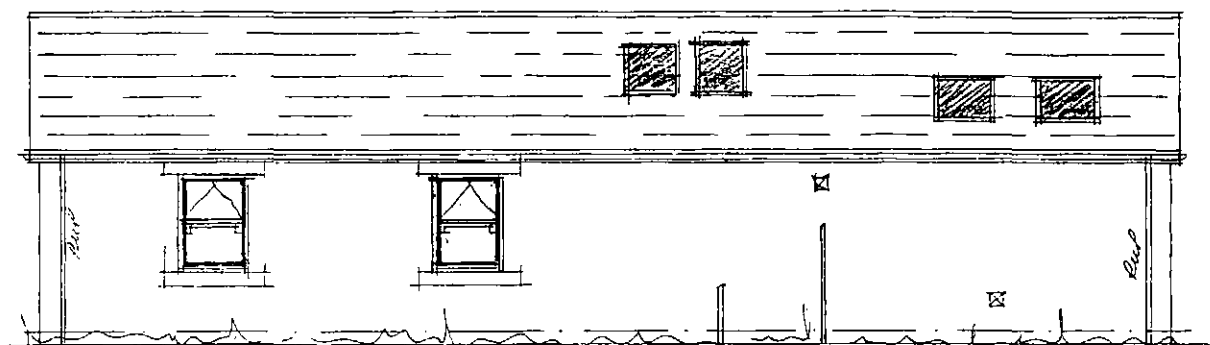

Rear

ALL VELUX WINDOWS TO BE CONSERVATION STYLE

PROPOSED WINDOWS IN PROPOSED OPENINGS FULLY

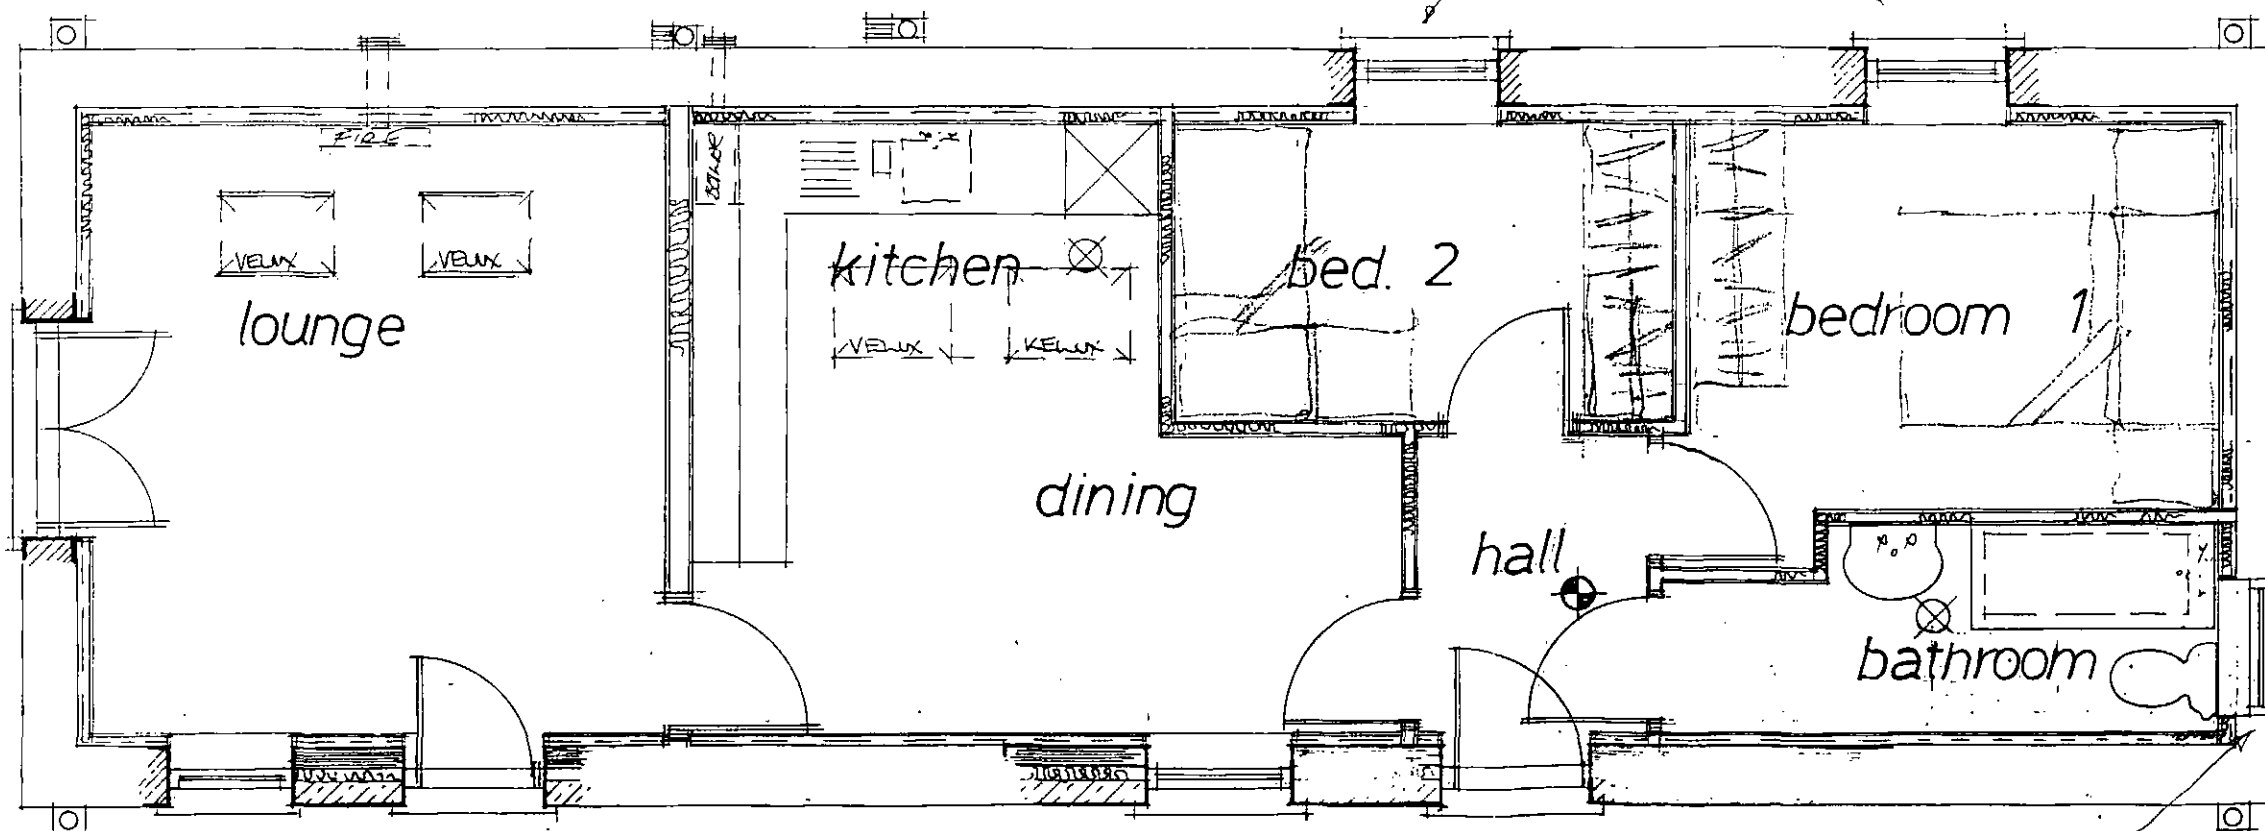

Layout

PROPOSED WINDOW & DOOR WITHIN THE ENLARGED OPENING - MAKE GOOD BELOW & SURROUNDS

PROPOSED WINDOW & DOOR WITHIN THE EXISTING/PROPOSED OPENINGS MAKE GOOD BELOW & SURROUNDS

PROPOSED WINDOW IN ORIGINAL OPENING FOR DOORWAY - MAKE GOOD AS RECD. BELOW

B/Regs:

Planning:

Rev	Notes	Date

Garry Greetham Associates Ltd
Residential Design Consultant
Westwood House
18 Carr Lane
Tankersley
Barnsley S75 3BE
Tel(01226)746573

PROJECT	Unit 2
CLIENT	Mr. & Mrs. M. Wilkinson
TITLE	Property as Proposed
ADDRESS	"Blacker Grange Farm", off Barnsley Rd, Blacker Hill, Barnsley. S74 0RP
DRAWN BY	999
SCALE	1:100; 1:50 DATE Nov 11
DRAWING No	741-09 REV
Member of the Chartered Institute of Architectural Technologists	