


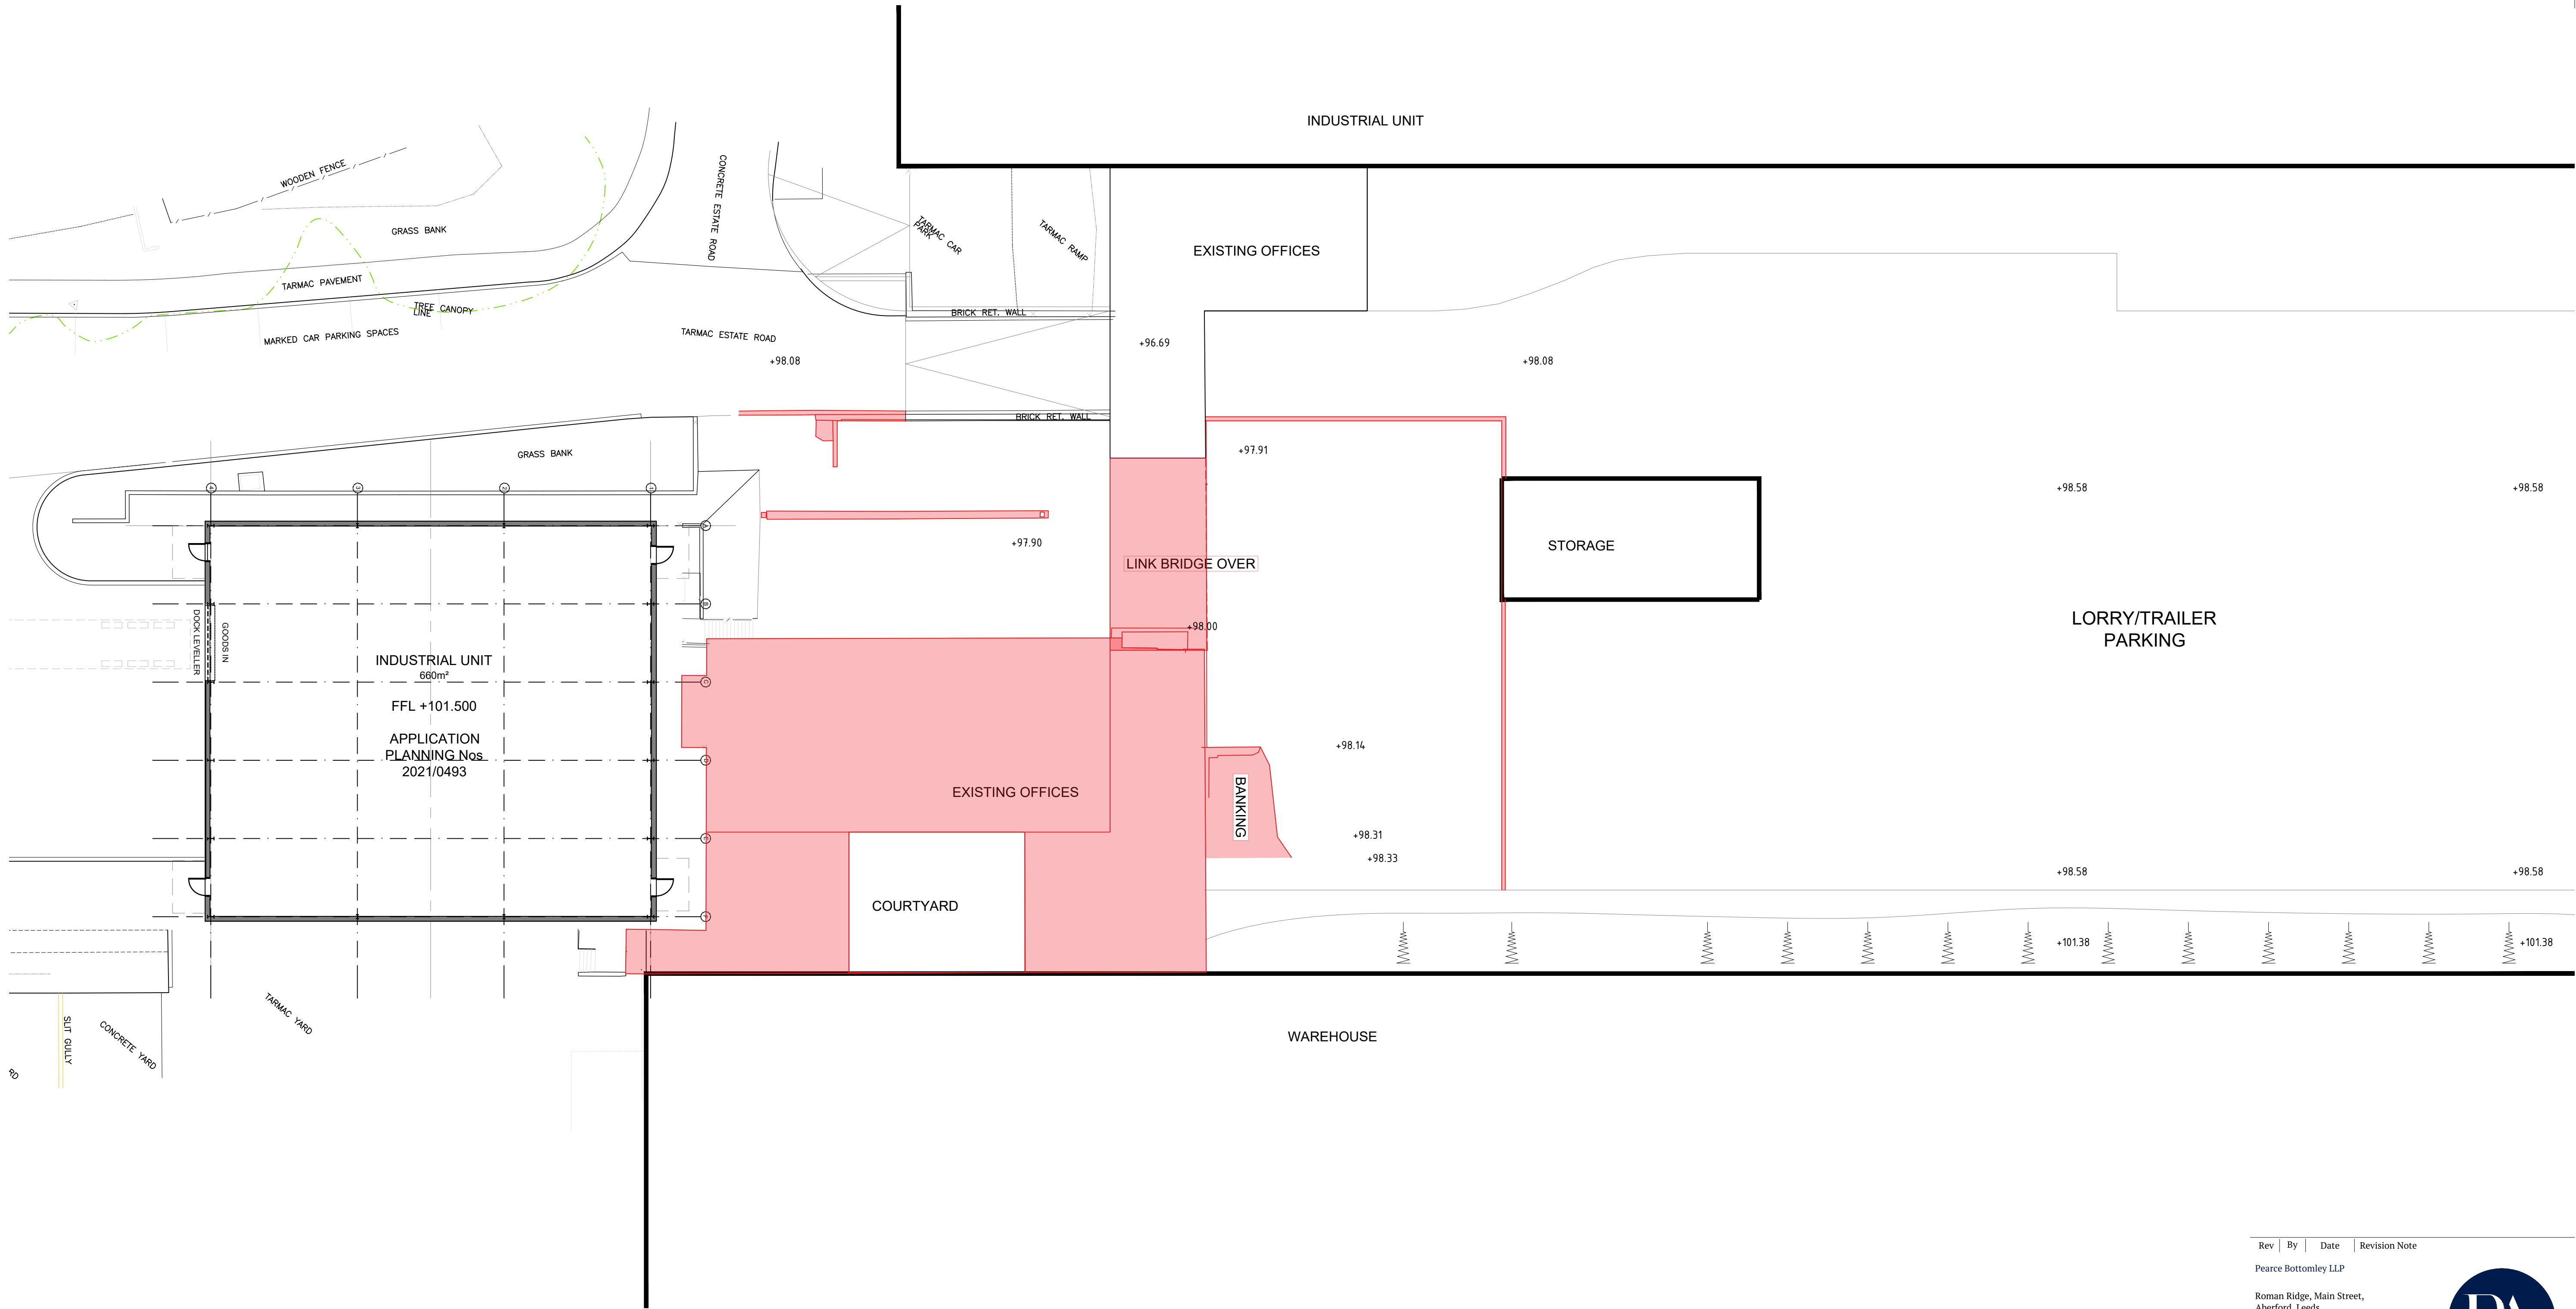

Rev	By	Date	Revision Note
Pearce Bottomley LLP			
Roman Ridge, Main Street, Aberford, Leeds, LS25 3AW			
T: 0113 281 2000 E: pbp@pbarchitects.co.uk W: www.pbarchitects.co.uk			
Client SHAPEPART & SEC LTD			



Project
Darton Business Park - Replacement of Offices
with Warehouse

Drawing Title
SITE PLAN - DEMOLITION PLAN

File Name
PROPOSED SITE PLAN AND SECTIONS

Status	Scale	Drawn	Checked	Date
PLANNING	1:200	RTA	RTA	15/05/2023

Proj. Ref.	Draw. Number	Revision
5607C	- 00-03	- P01

Copyright Pearce Bottomley LLP