



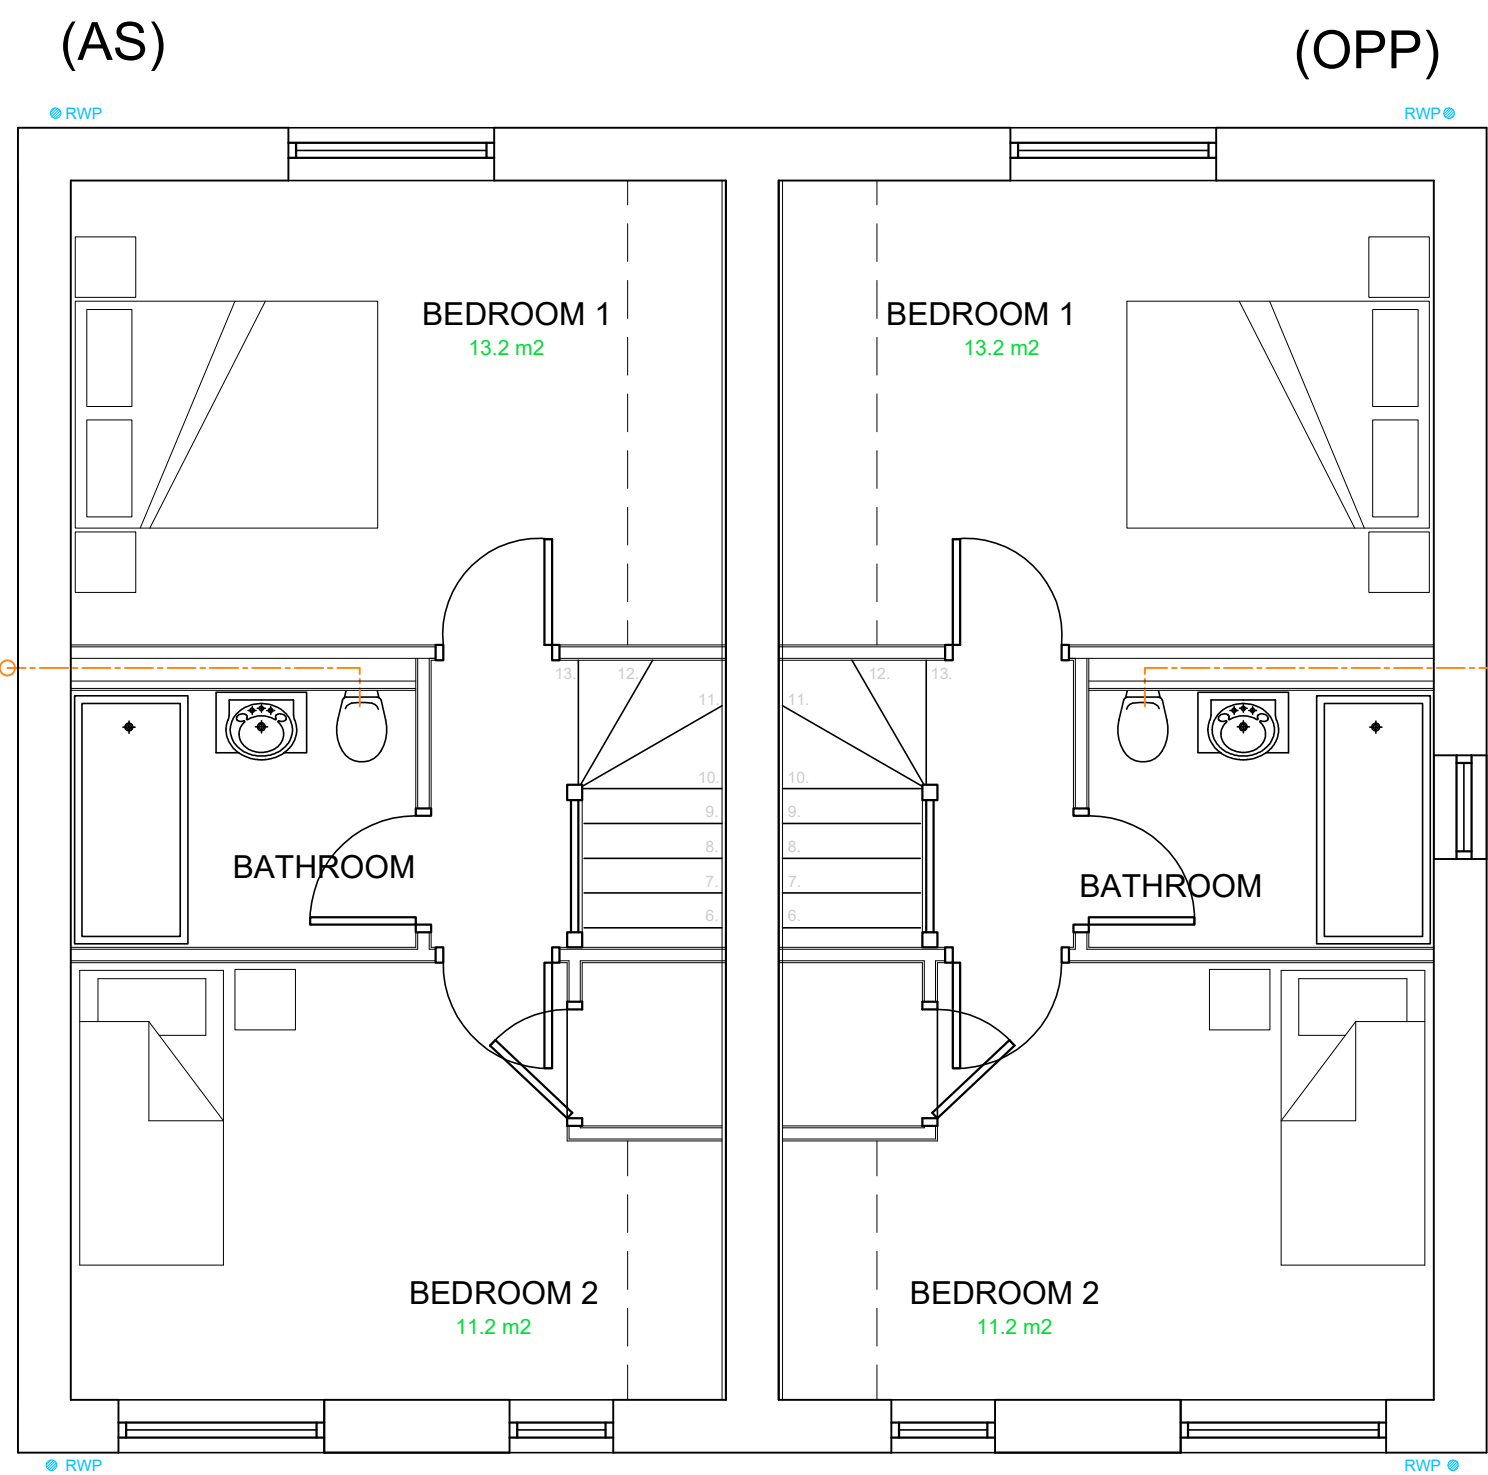


FIRST FLOOR PLANS

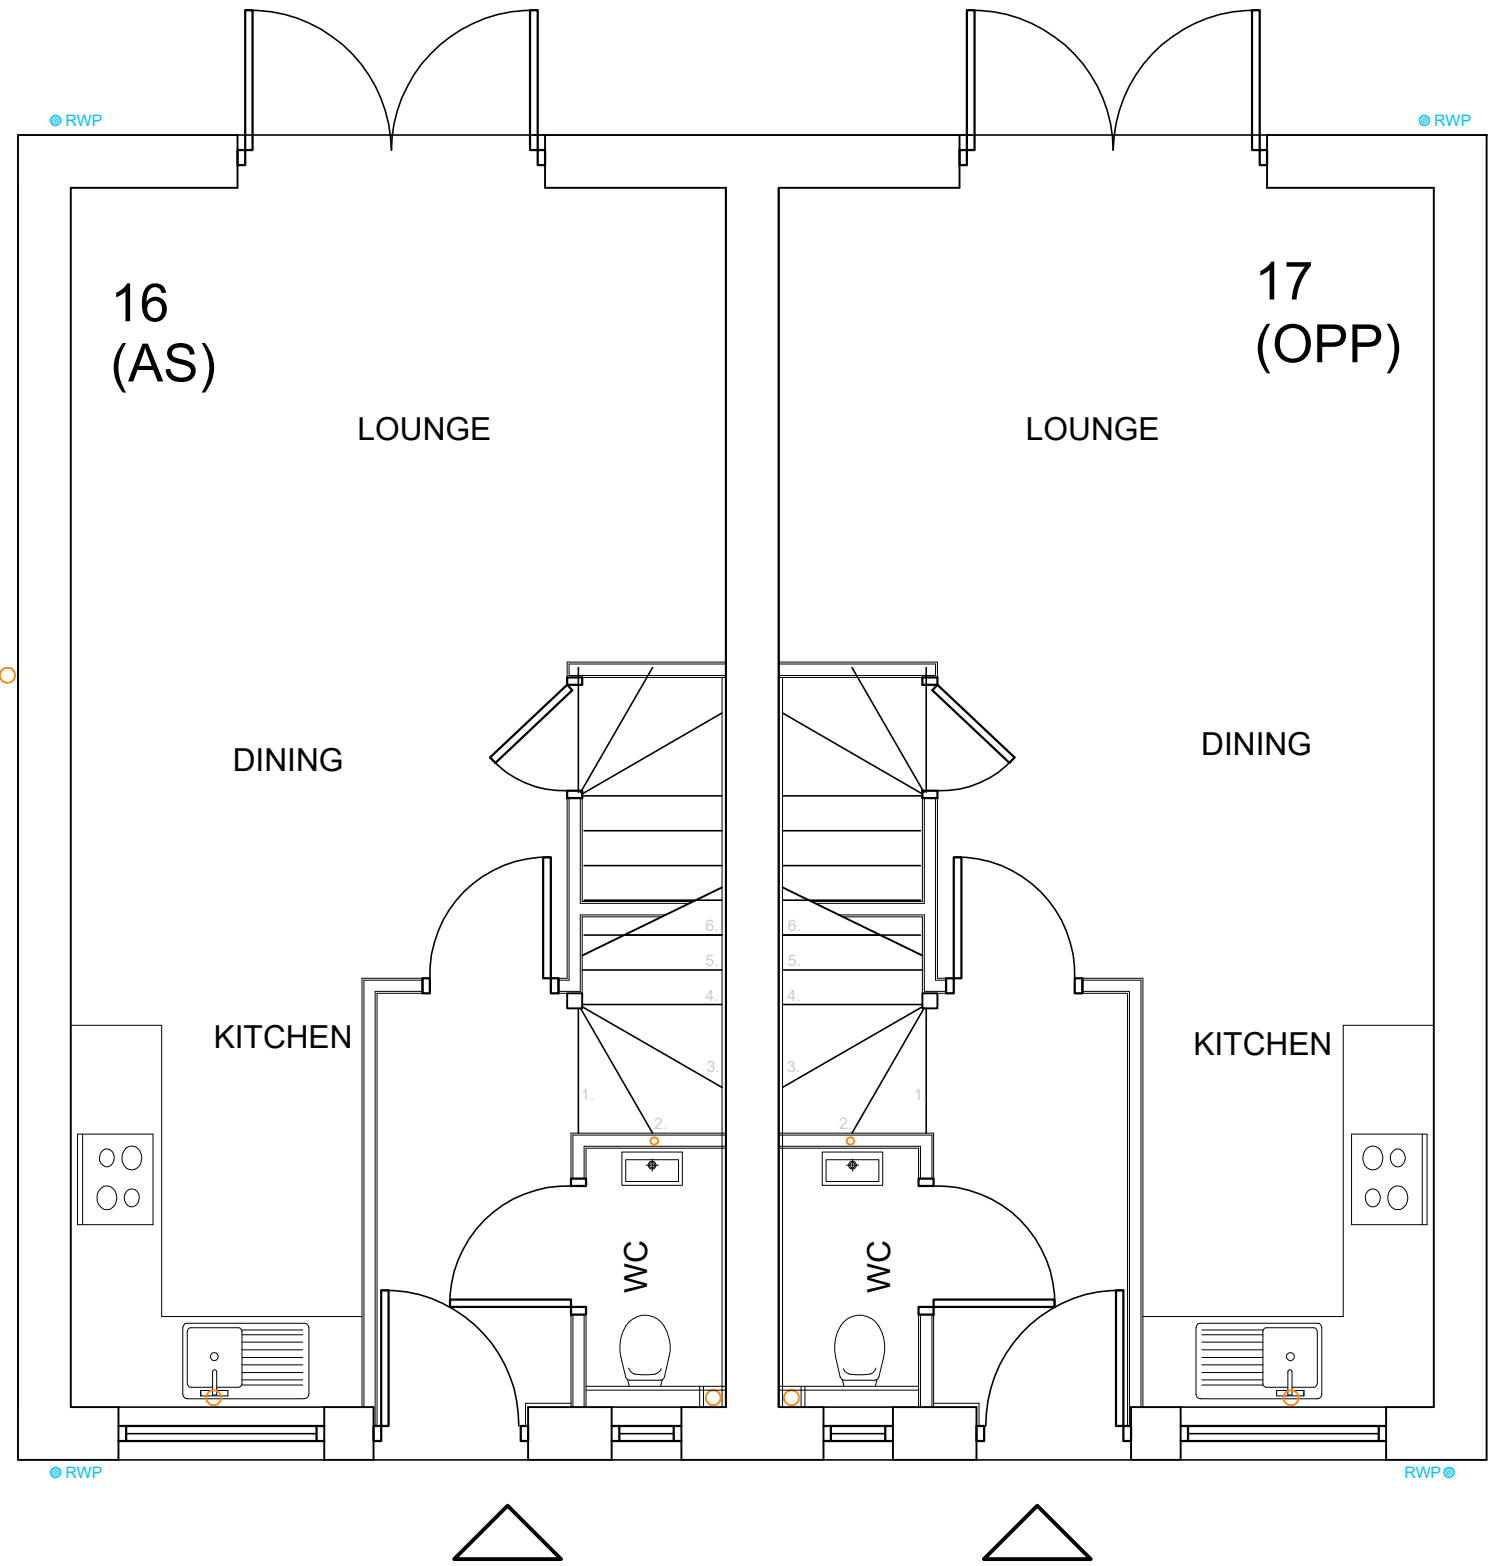


GROUND FLOOR PLANS




PROPOSED FRONT ELEVATIONS

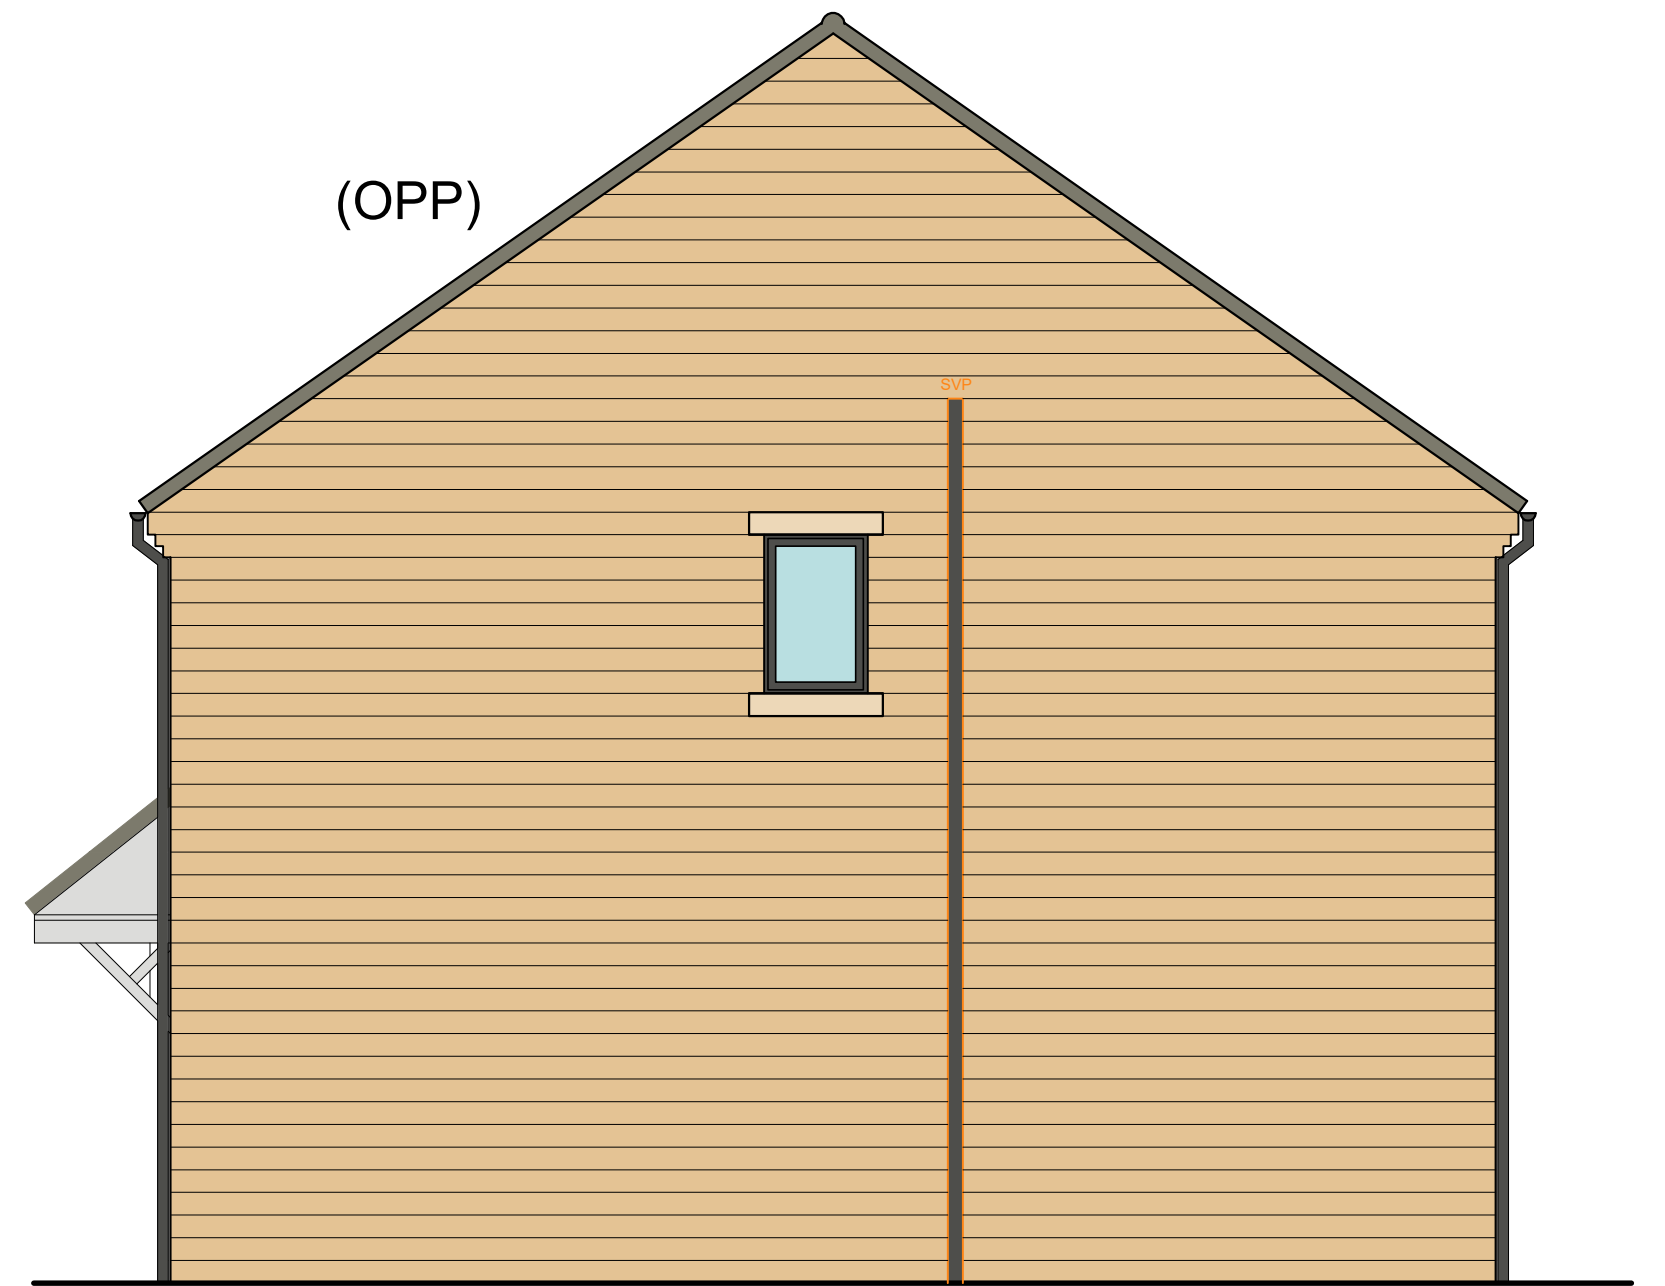

PROPOSED SIDE ELEVATION

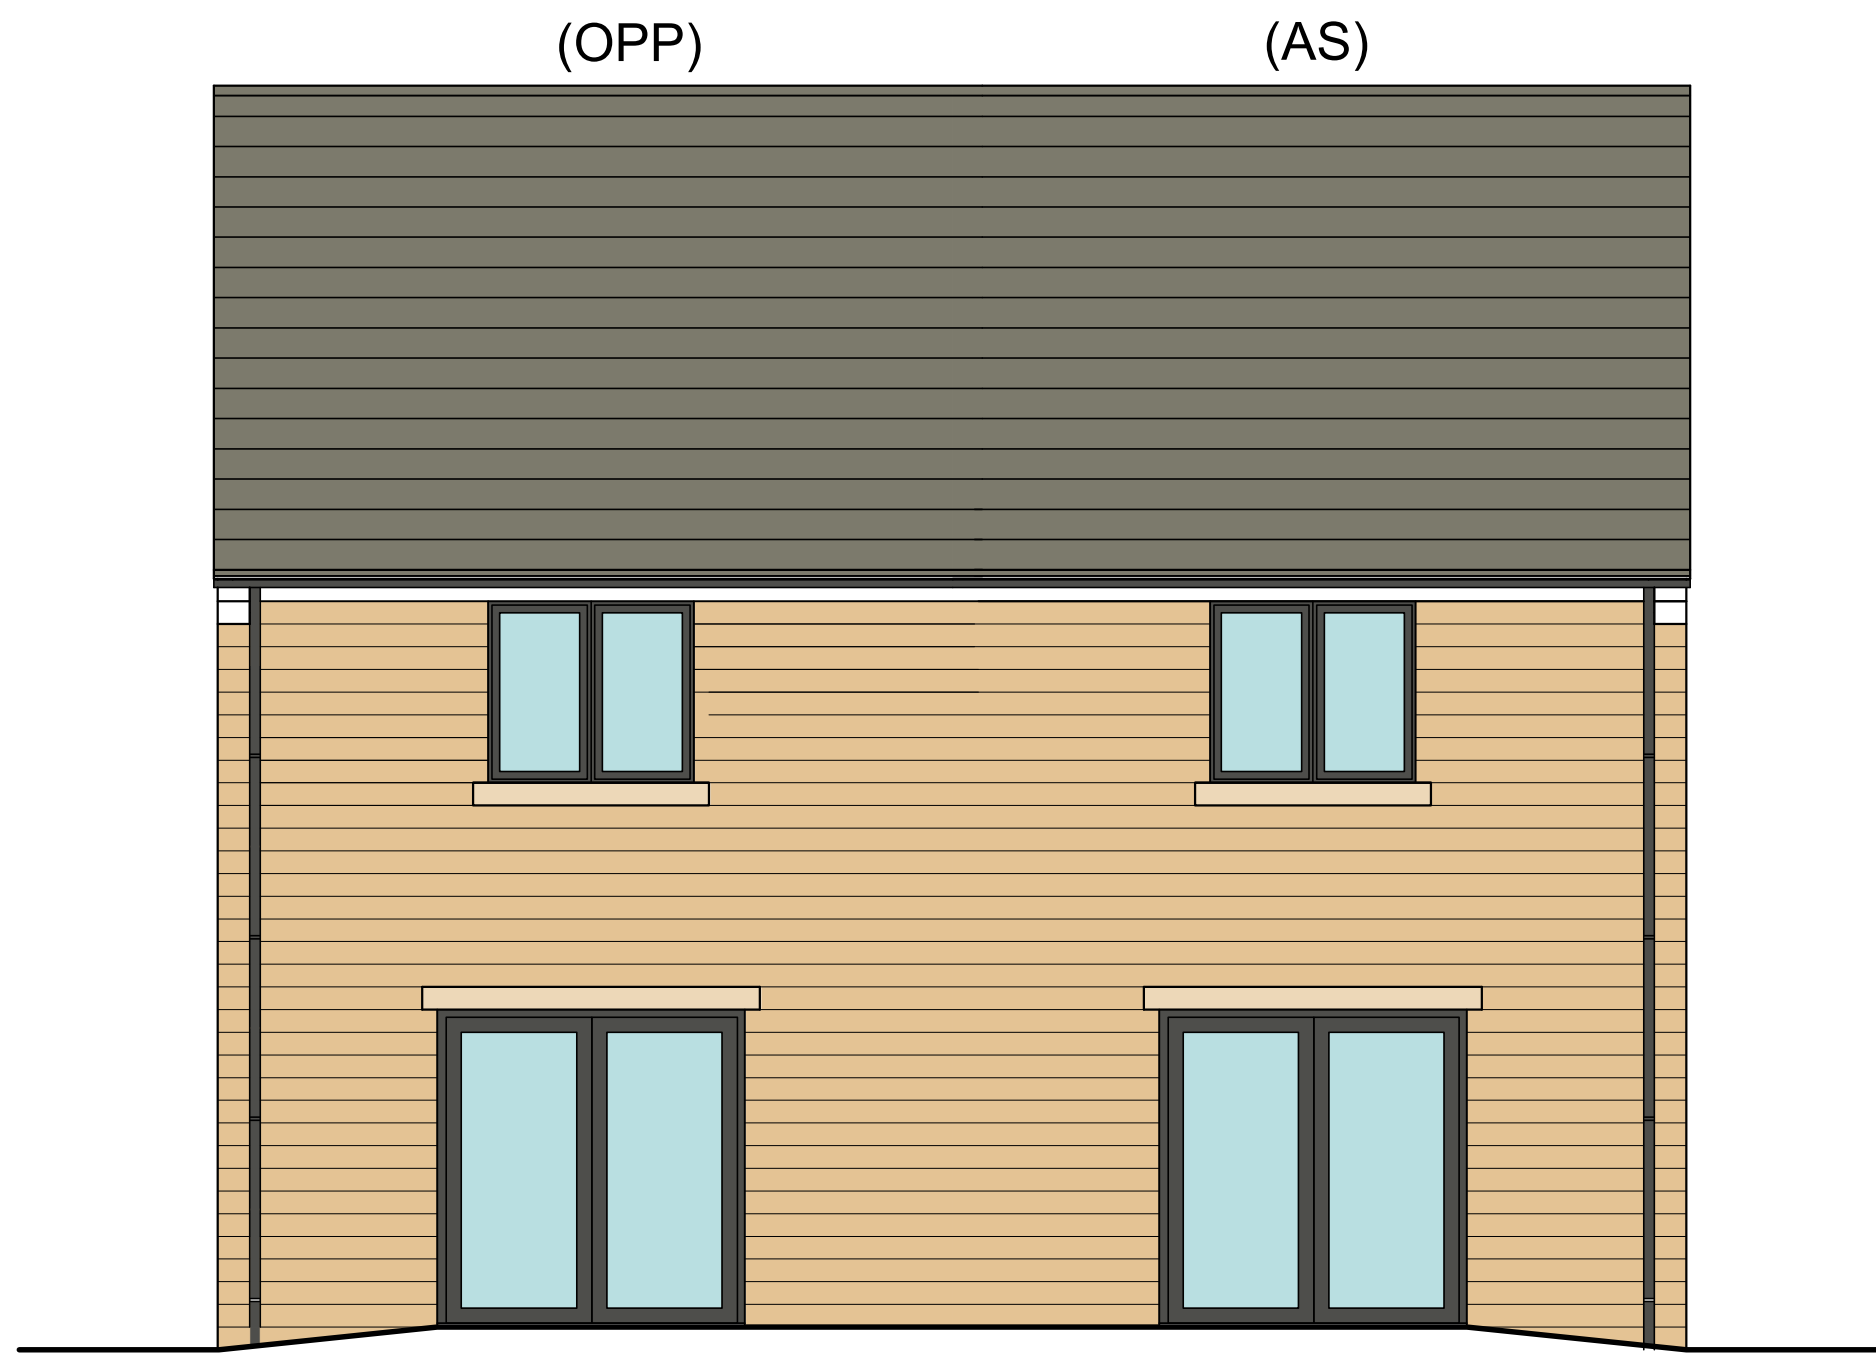

PROPOSED REAR ELEVATIONS

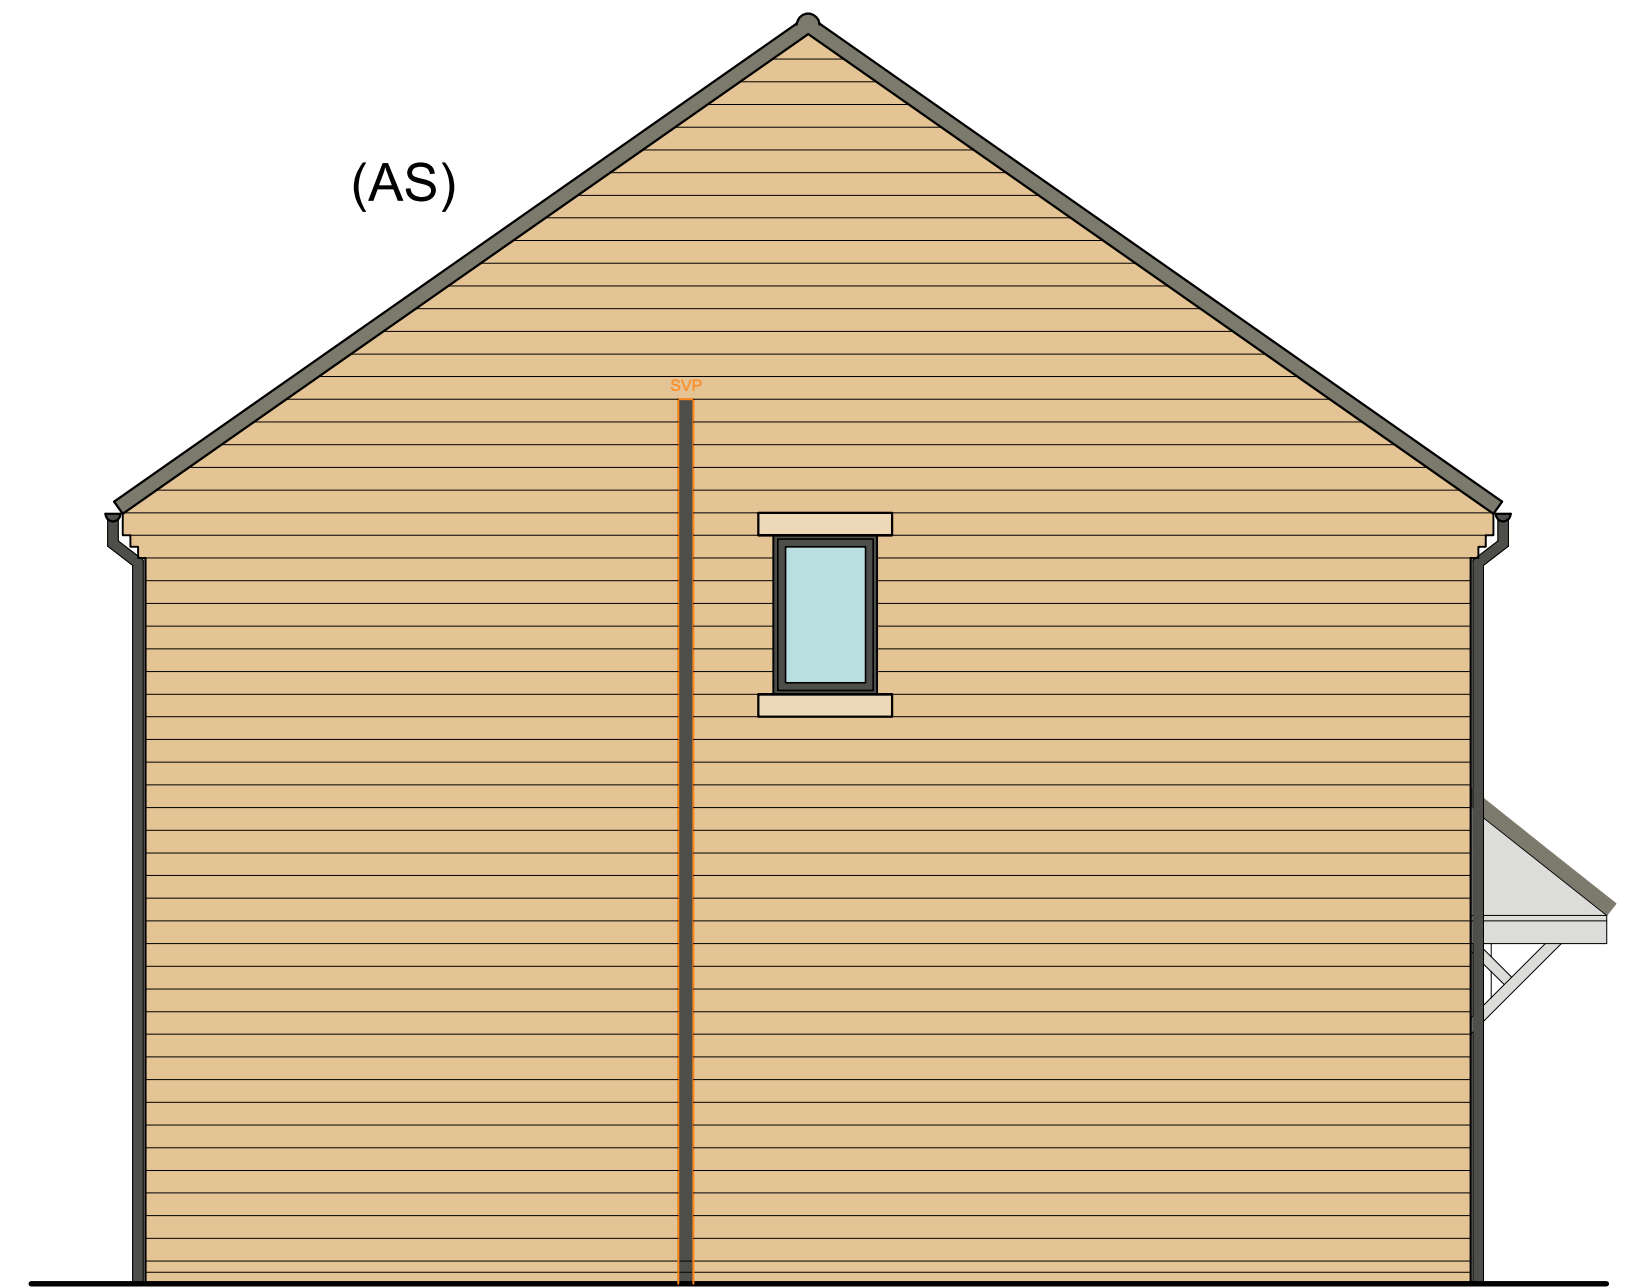

PROPOSED SIDE ELEVATION



1. CHECK ALL DIMENSIONS ON SITE PRIOR TO WORK COMMENCING
2. CONTRACTOR TO REPORT ANY DISCREPANCIES TO ELDER LESTER ARCHITECTS
3. ORDINANCE SURVEY DATA IS USED ON ELDER LESTER DRAWINGS; ELDER LESTER IS NOT RESPONSIBLE FOR THE ACCURACY OF DIMENSIONS RELATING TO ORDINANCE SURVEY DATA OR THAT OUTSIDE OF INSERTED TOPOGRAPHIC SURVEY INFORMATION
4. WORK WITHIN THE CONSTRUCTION (DESIGN & MANAGEMENT) REGULATIONS 2015 IS NOT TO START UNTIL A HEALTH & SAFETY PLAN HAS BEEN PRODUCED (BY OTHERS)
5. THIS DRAWING IS FOR USE BY THE CLIENT ONLY AND FOR THE LOCATION SPECIFIED. COPYRIGHT & ANY DESIGNS THEREIN ARE THE PROPERTY OF ELDER LESTER ARCHITECTS & MUST NOT BE COPIED WITHOUT WRITTEN AGREEMENT



PROJECT/CLIENT:
RESIDENTIAL DEVELOPMENT
UPPER HOYLAND ROAD
BARNSELEY
THE MANDALE GROUP

DRAWING INFORMATION:
ACORN HOUSE TYPE - SEMI DETACHED (750 sq.ft)
PROPOSED PLANS AND ELEVATIONS
PLOTS - 3/4, 5/6 & 13
PLANNING

RECENT REVISION NOTES:

ELDER LESTER ARCHITECTS
REEDS MILL, ATLAS WYND,
YARM
TS15 9AD
TEL: 01642 782211
WWW.ELDERLESTER.CO.UK

1956
ELDER LESTER
ARCHITECTS

SCALE & PAPER SIZE: 1:50 @ A1
DATE CREATED: 25/07/2024
DATE OF LAST ISSUE: 24/09/2026
DRAWN/ISSUED BY: MAS
DRAWING No:
2427-P101