


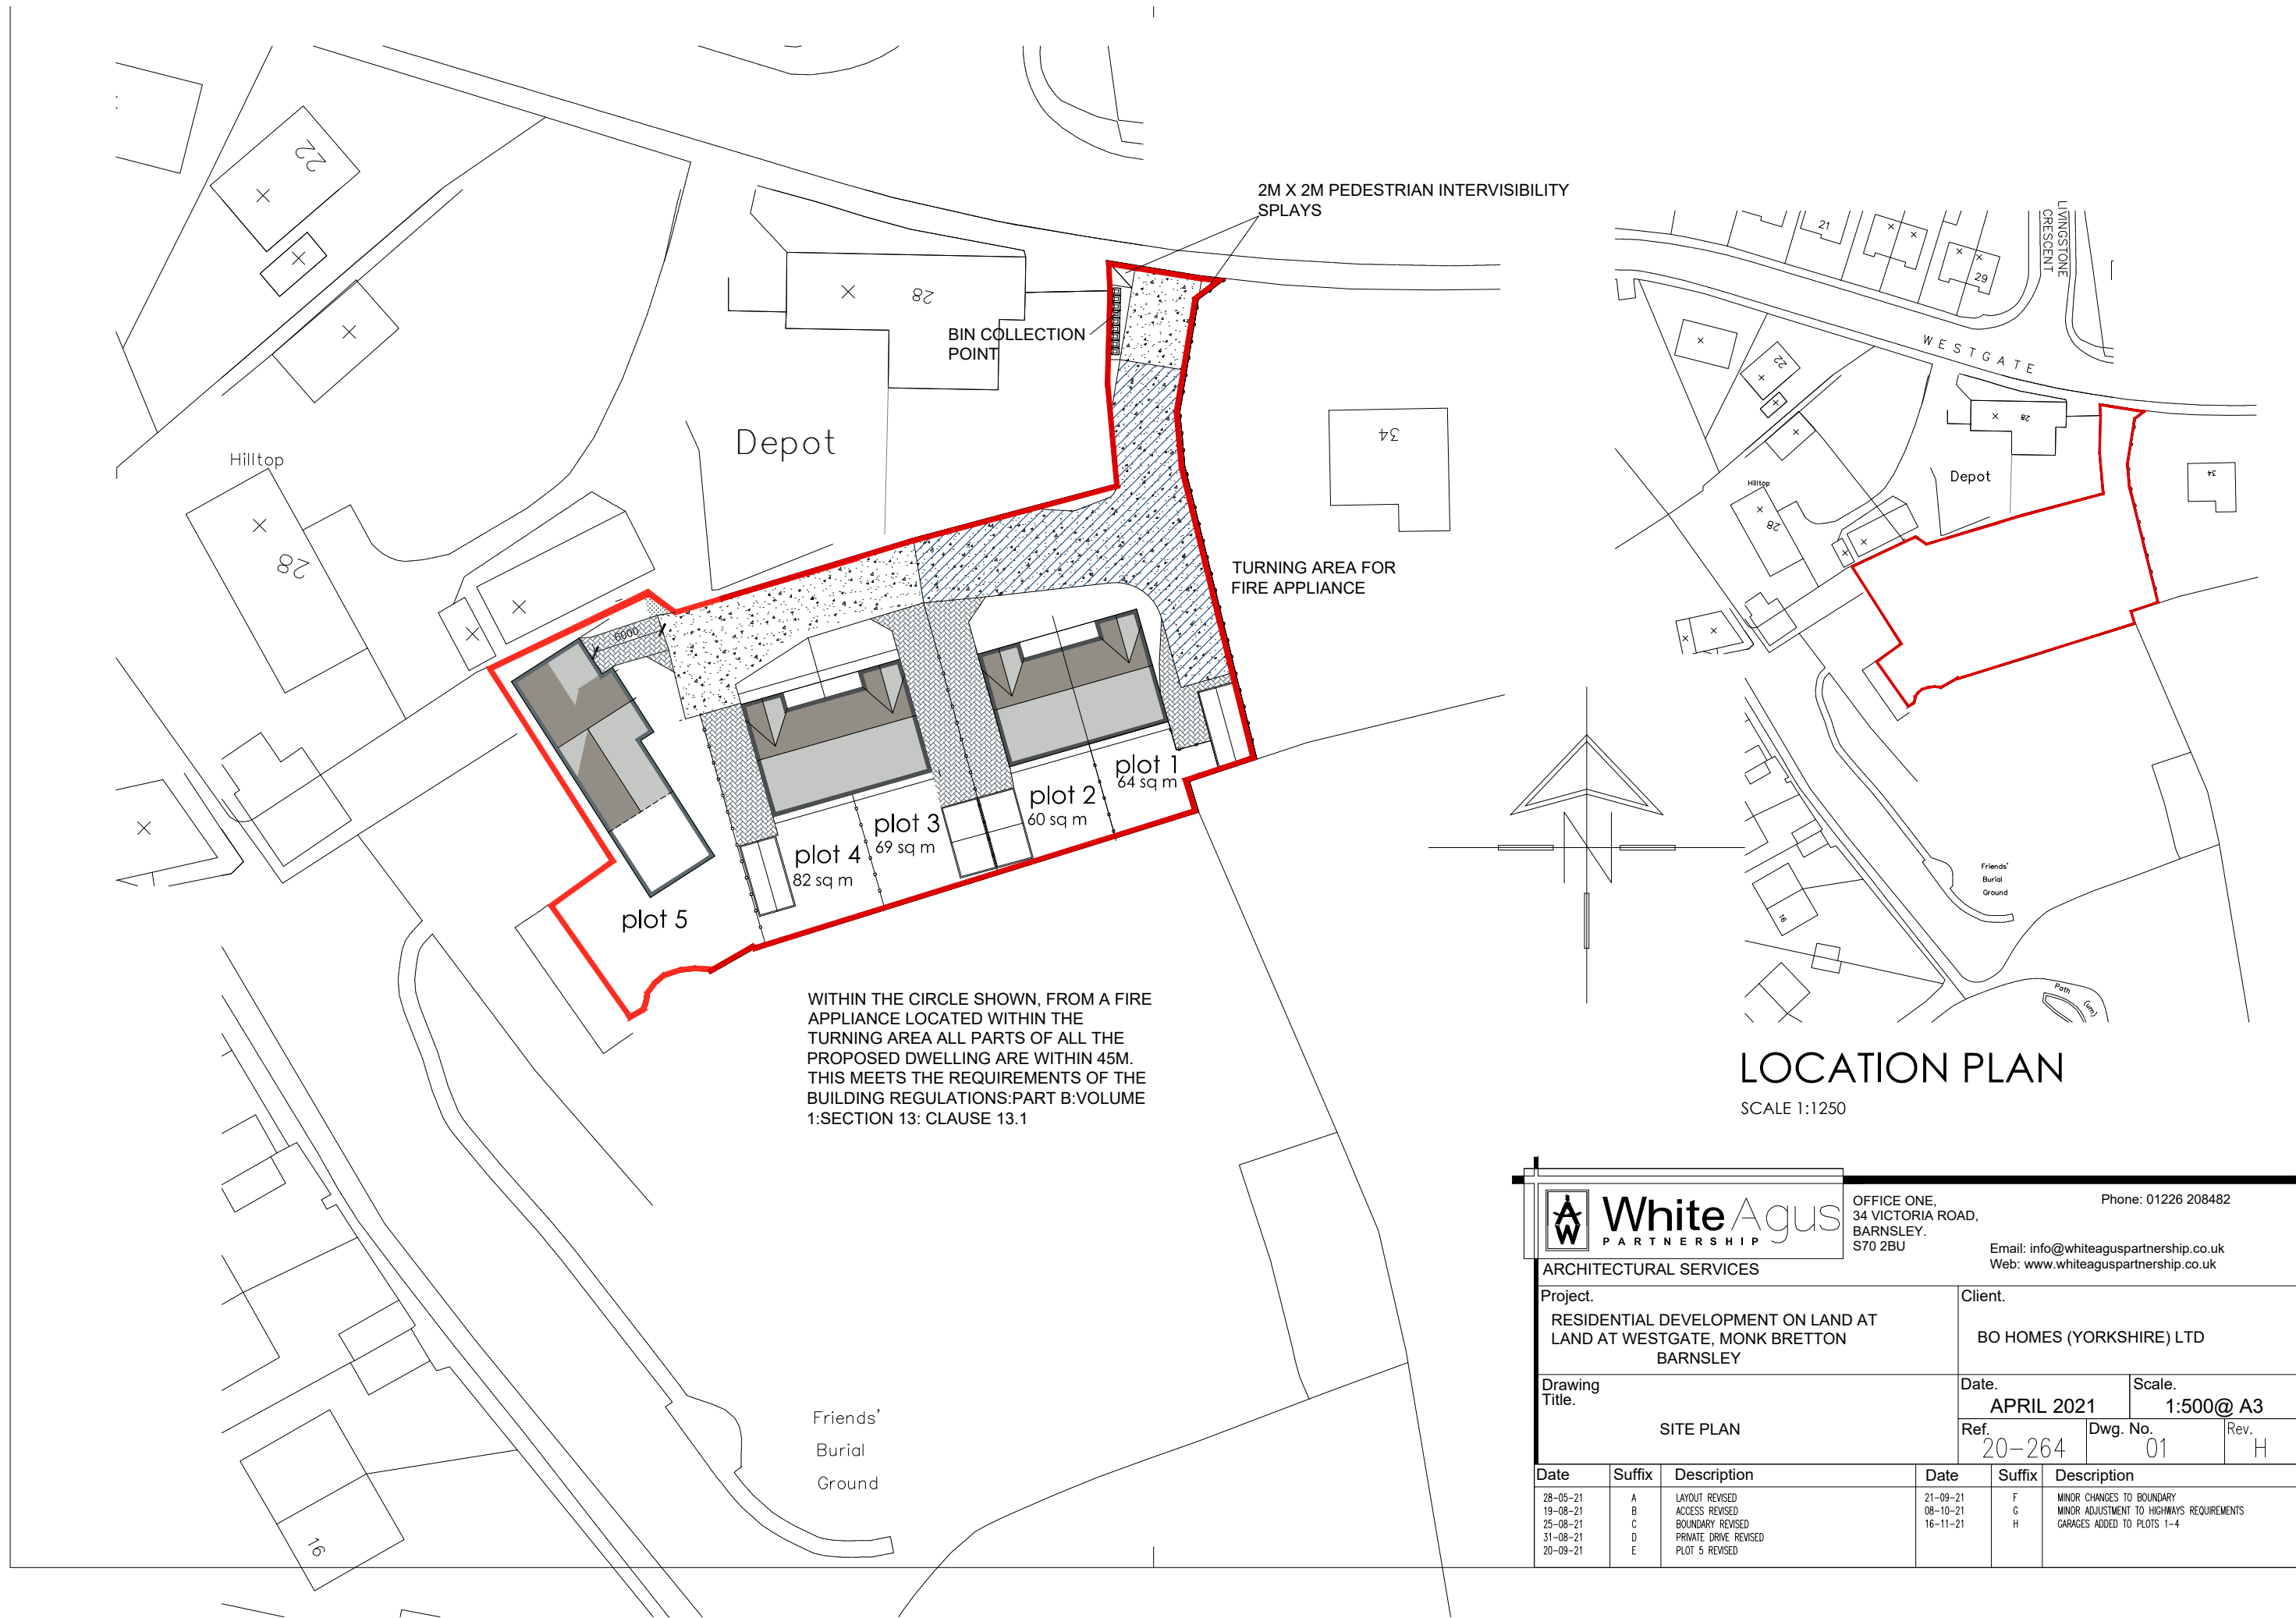

<div></div> <div><h1>White Agus</h1><p>PARTNERSHIP</p></div>			OFFICE ONE, 34 VICTORIA ROAD, BARNSELEY. S70 2BU			Phone: 01226 208482 Email: info@whiteaguspартnership.co.uk Web: www.whiteaguspартnership.co.uk		
ARCHITECTURAL SERVICES								
Project. RESIDENTIAL DEVELOPMENT ON LAND AT LAND AT WESTGATE, MONK BRETTON BARNSELEY					Client. BO HOMES (YORKSHIRE) LTD			
Drawing Title. SITE PLAN					Date. APRIL 2021		Scale. 1:500@ A3	
					Ref. 20-264		Dwg. No. 01	
Date	Suffix	Description			Date	Suffix	Description	
28-05-21	A	LAYOUT REVISED			21-09-21	F	MINOR CHANGES TO BOUNDARY	
19-08-21	B	ACCESS REVISED			08-10-21	G	MINOR ADJUSTMENT TO HIGHWAYS REQUIREMENTS	
25-08-21	C	BOUNDARY REVISED			16-11-21	H	GARAGES ADDED TO PLOTS 1-4	
31-08-21	D	PRIVATE DRIVE REVISED						
20-09-21	E	PLOT 5 REVISED						