


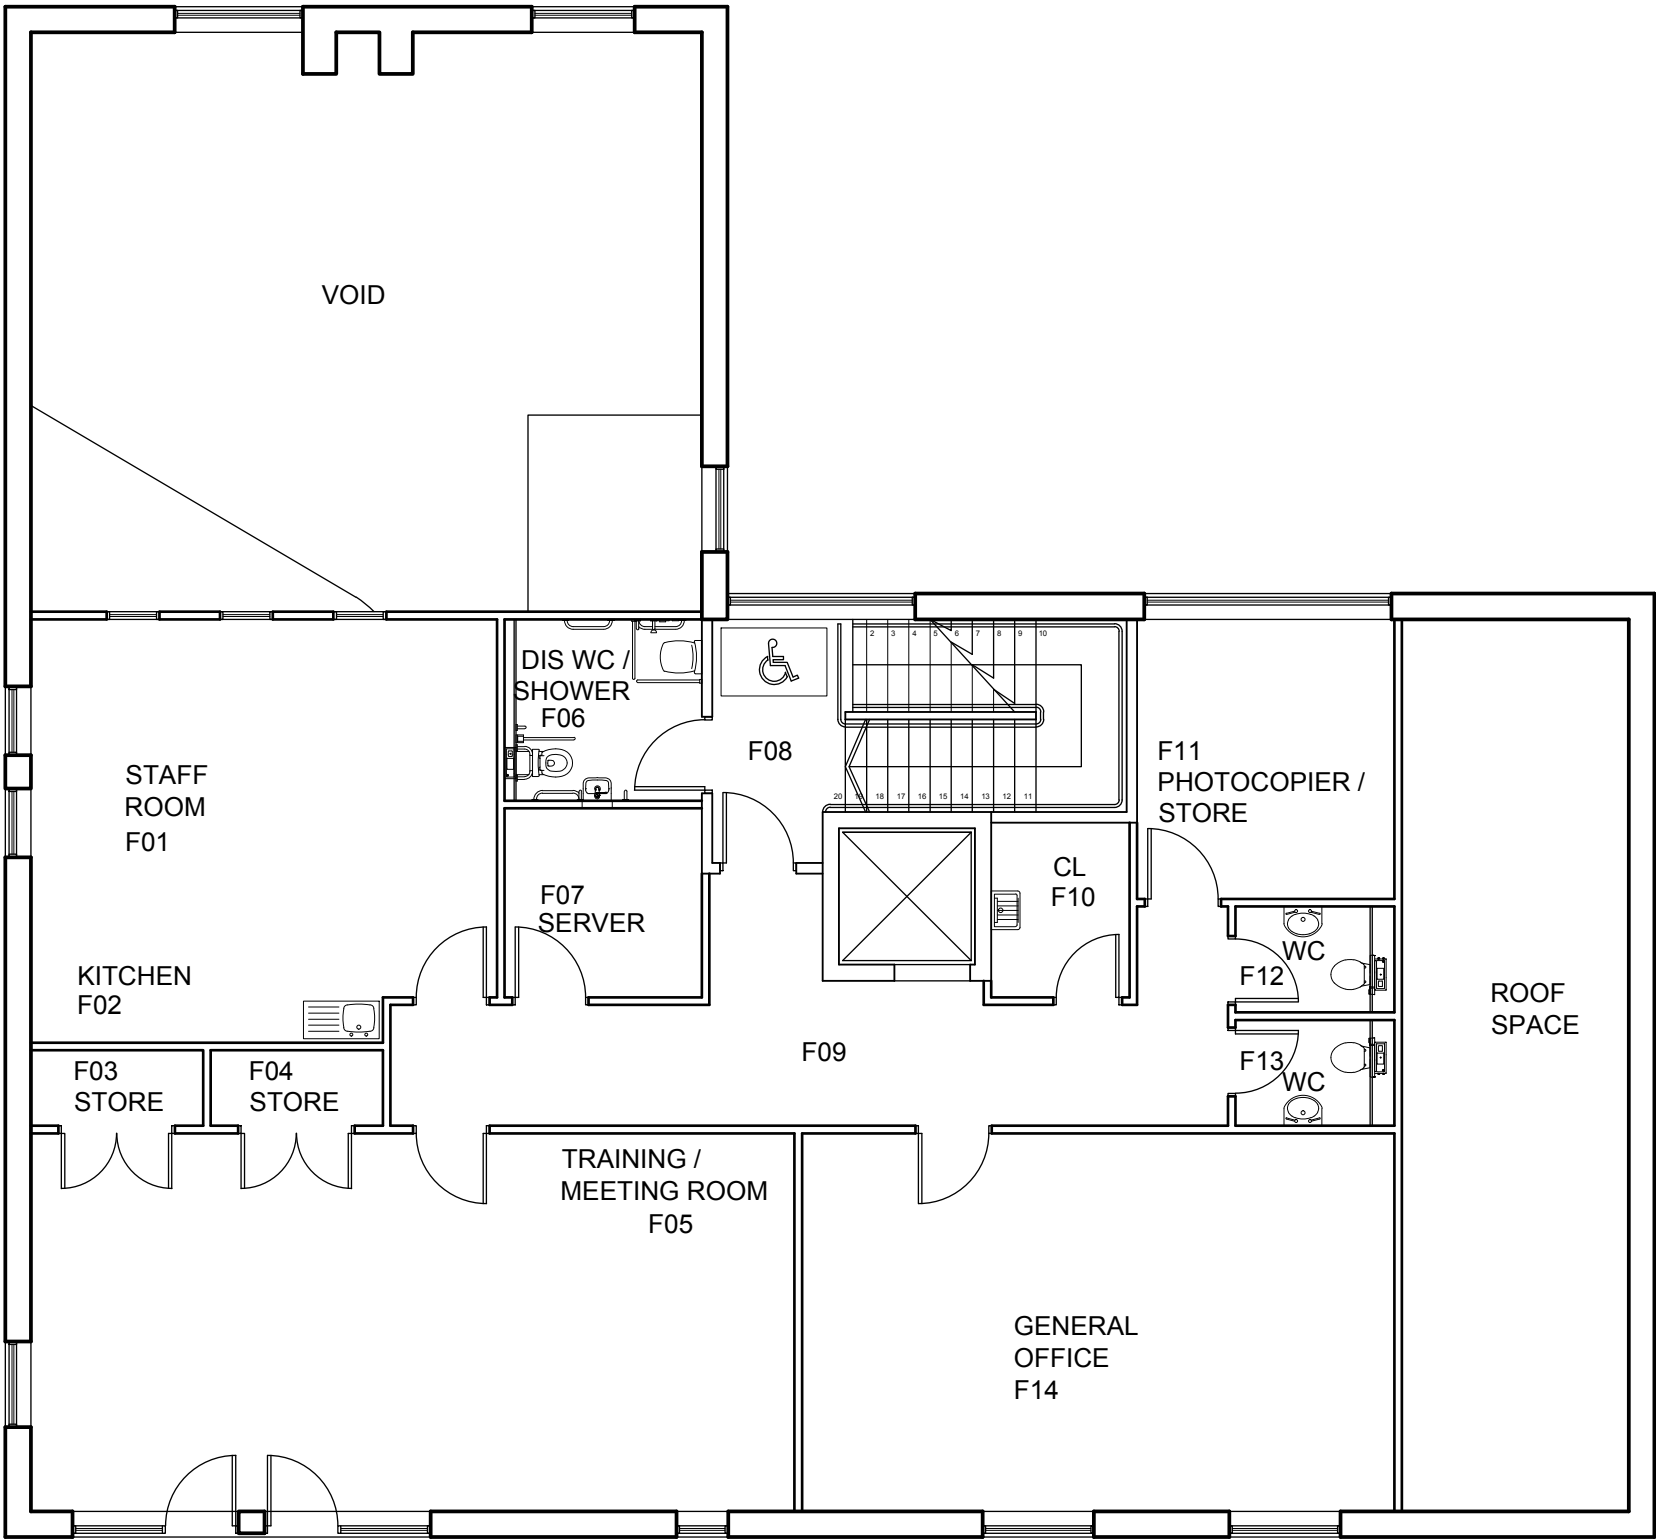

B	MINOR UPDATE	17.03.11	DL	
A	ROOM NUMBERS INDICATED	08-10-10	PL	GN
Rev:	Details:	Date:	Drn:	Chk:

Status: FOR PLANNING

Client: G.P.I.

Project: THURGOLAND MEDICAL CENTRE

Drawing: FIRST FLOOR PLAN

JTP

ARCHITECTS

JAMES TOTTY PARTNERSHIP
CHARTERED ARCHITECTS

38 WILKINSON STREET
SHEFFIELD S10 2GB

Telephone : (0114) 2700208
Email : mail@jtp-architects.co.uk
Web : www.jtp-architects.co.uk

Date:	Drawn:	Project No:
20-09-10	PL	15 / 694
Scale (@A3):	Checked:	Drawing No:
1 : 100	GN	11 B