




Existing Site Photograph Views (Not to Scale)

Proposed Site Block Plan (Scale 1:500)

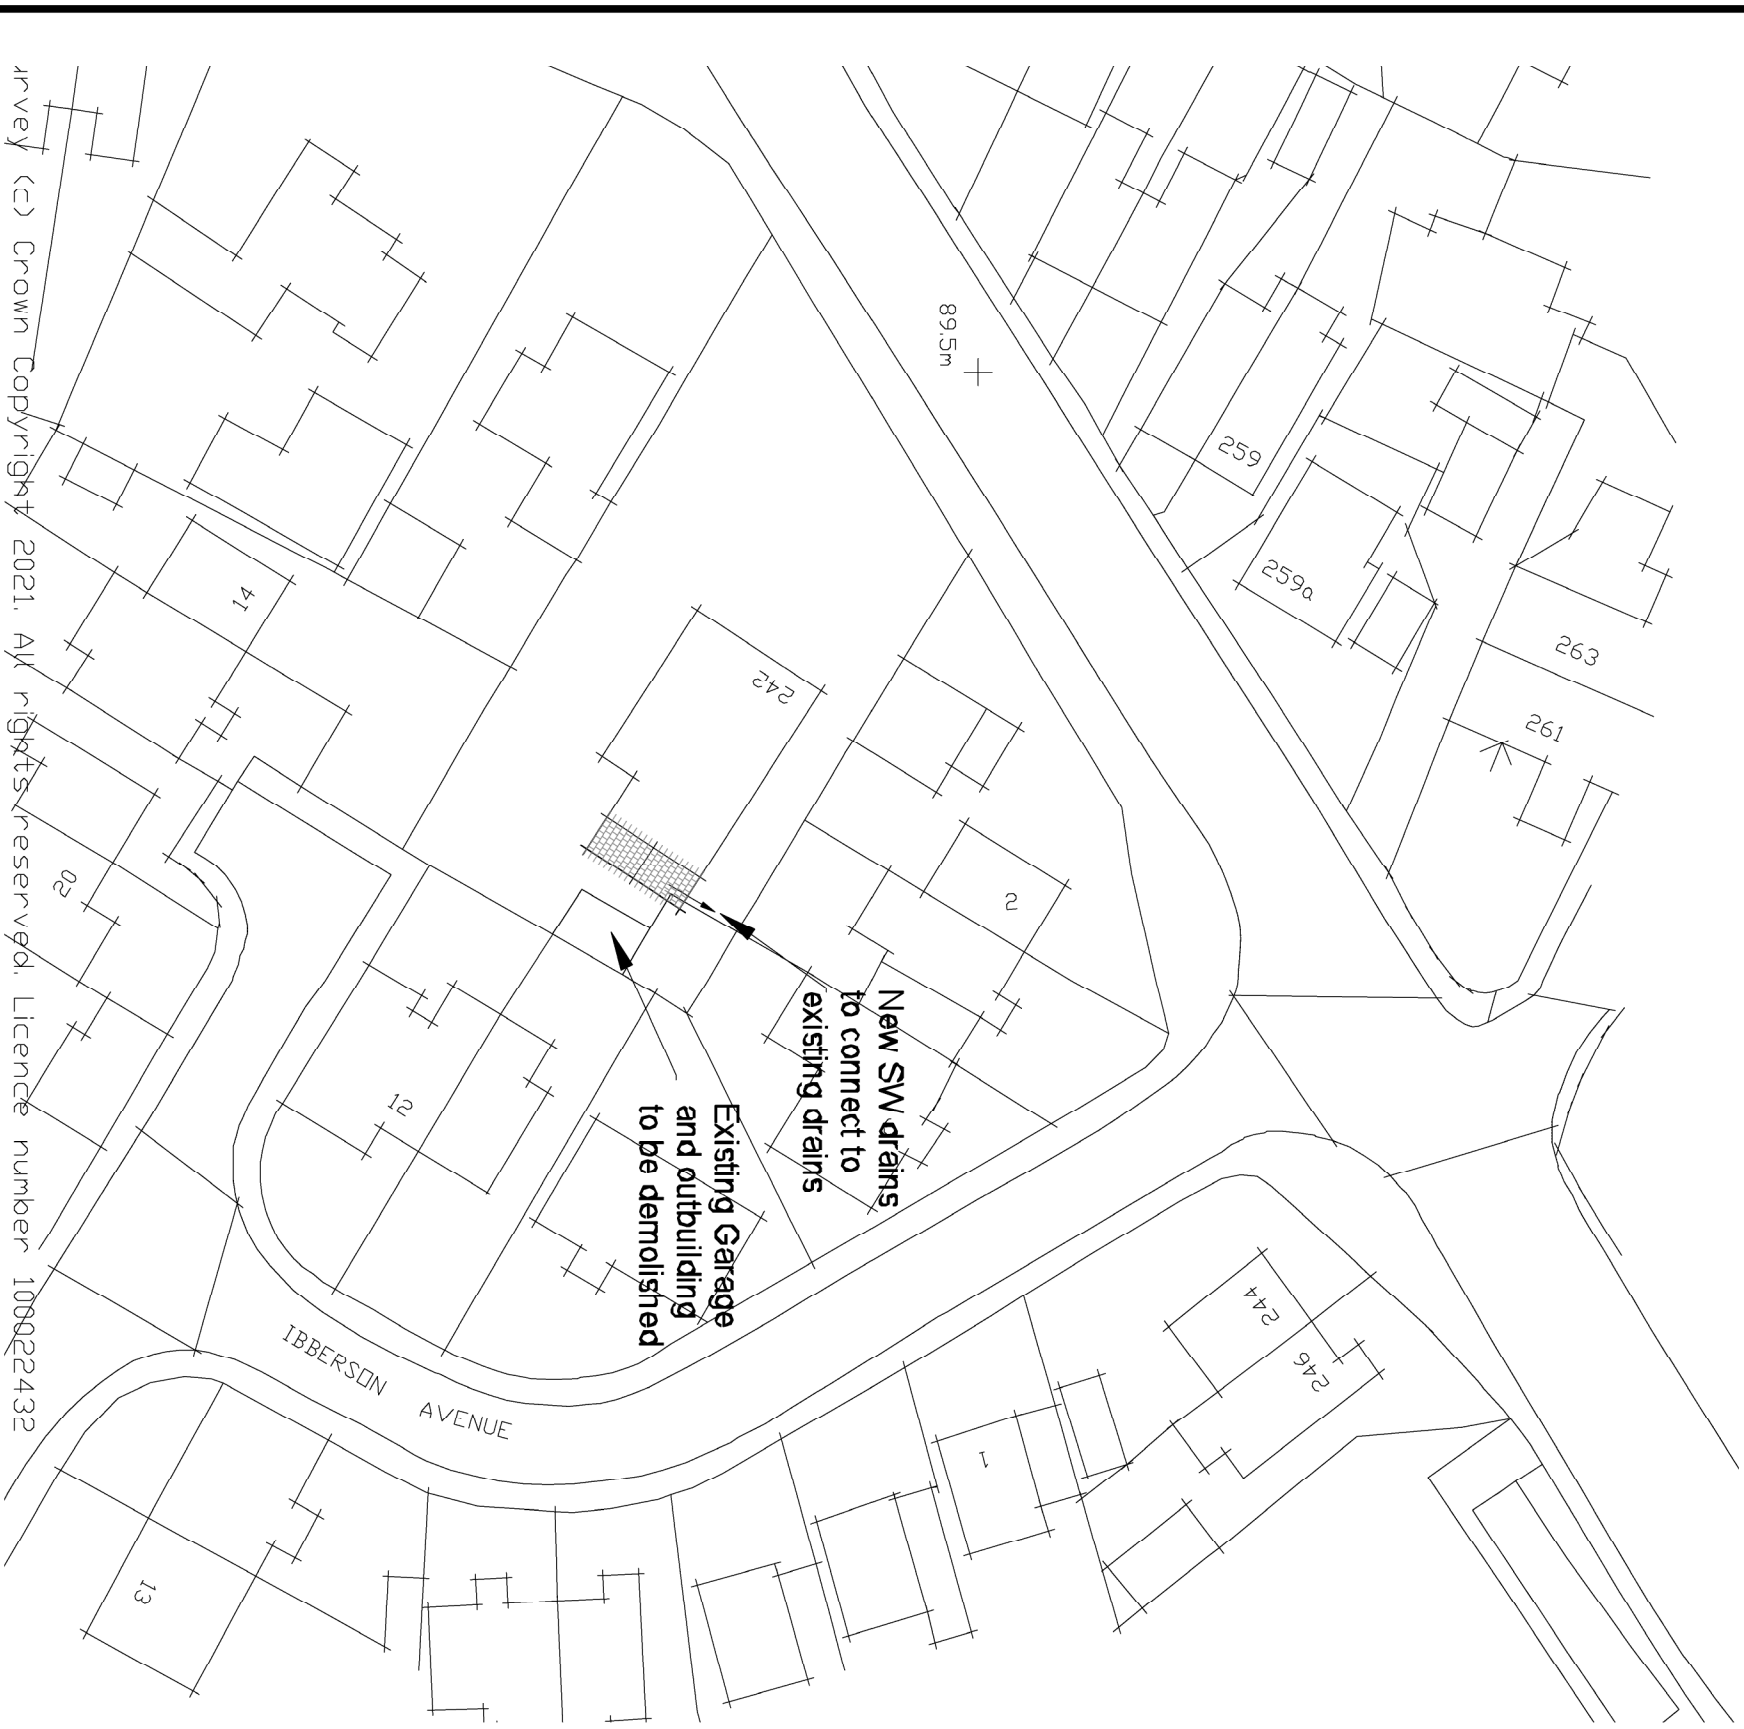

View 1



View 2



View 3



View 4



View 5



View 6




View 7


Proposed Site Location Plan (Scale 1:1250)




Existing Ground Floor, Roof Plan and Elevations (Scale 1:200@A1)

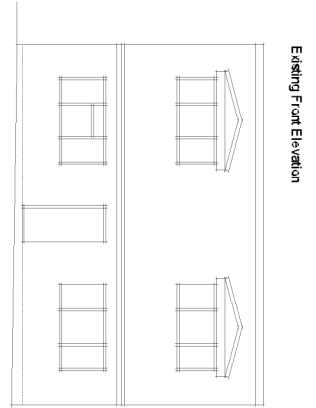


Existing Front Elevation

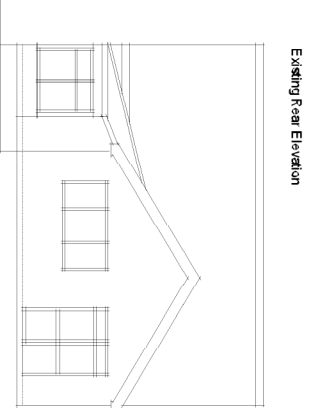


Existing Side Elevation

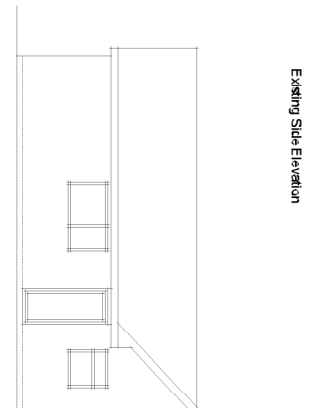



Existing Rear Elevation

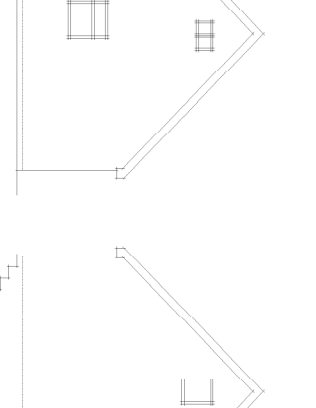

Existing Side Elevation

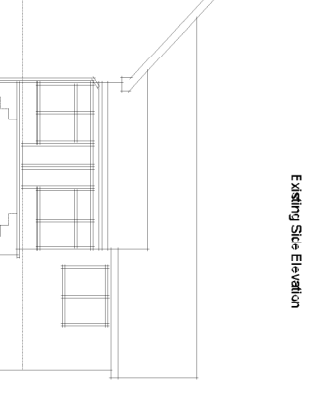


Existing Side Elevation

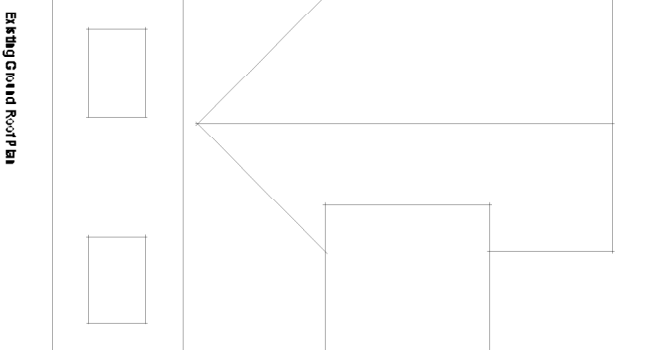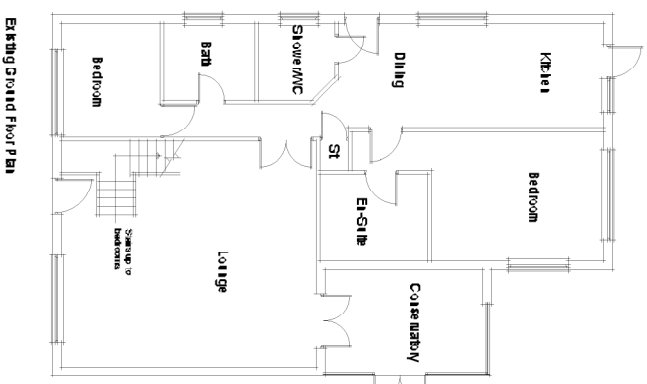


Proposed Elevations (Scale 1:100)


Existing Front Elevation

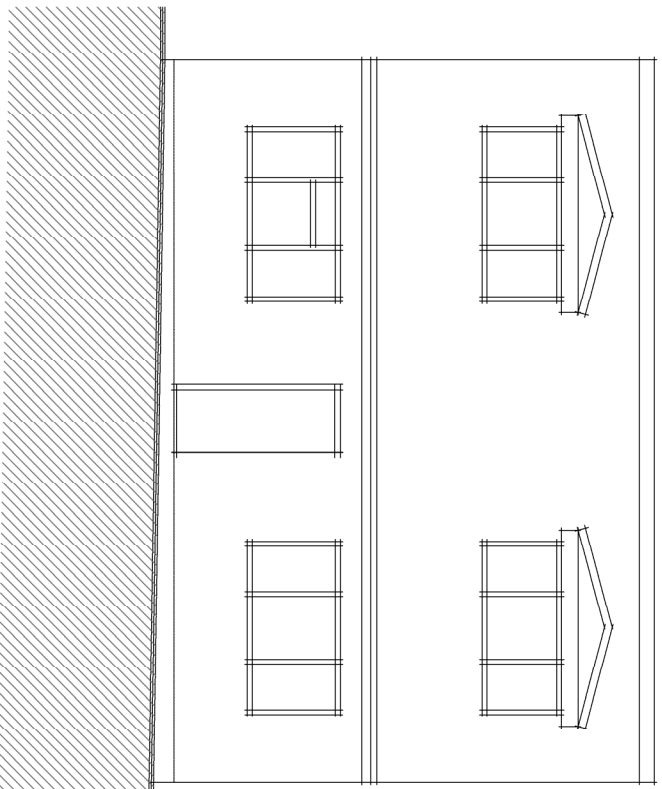


Proposed Rear Elevation

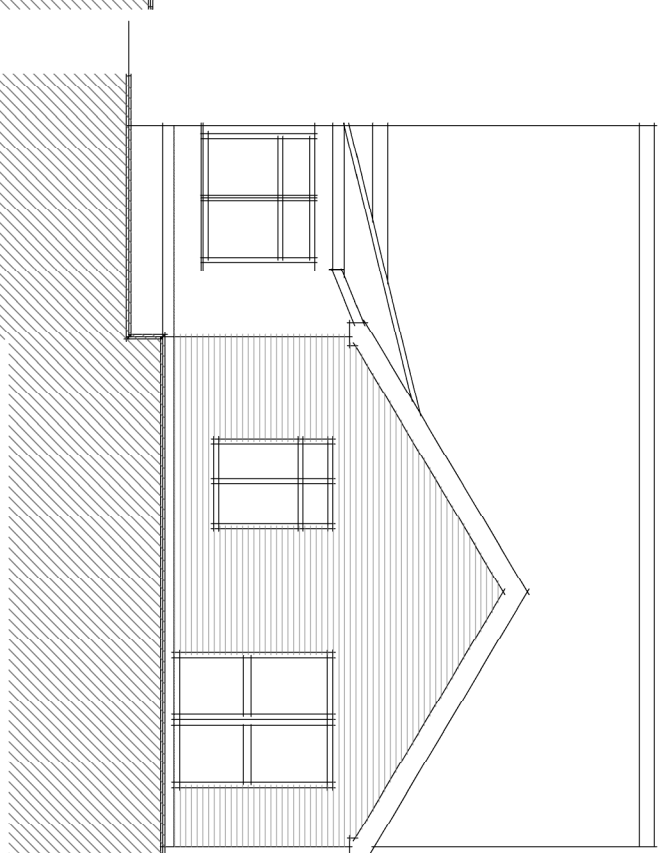


Proposed Side Elevation

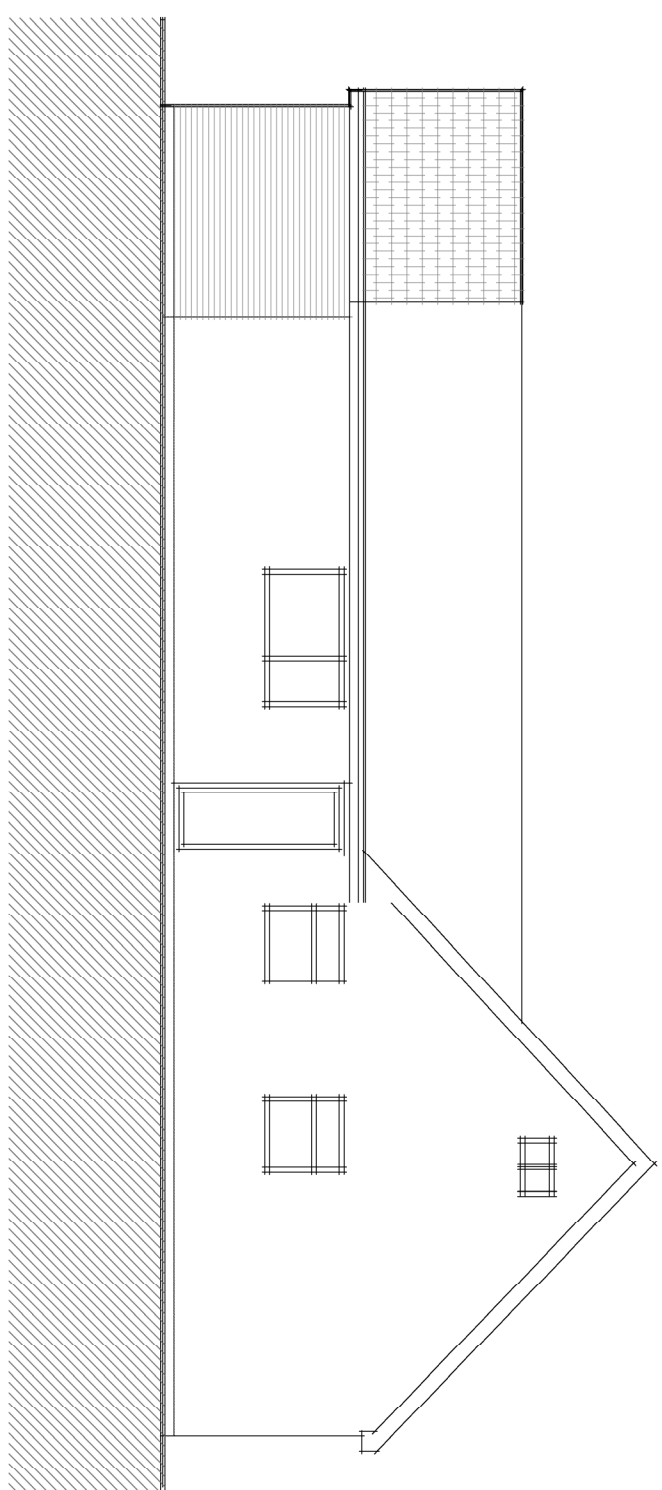

Proposed Ground Floor Plan (Scale 1:100)

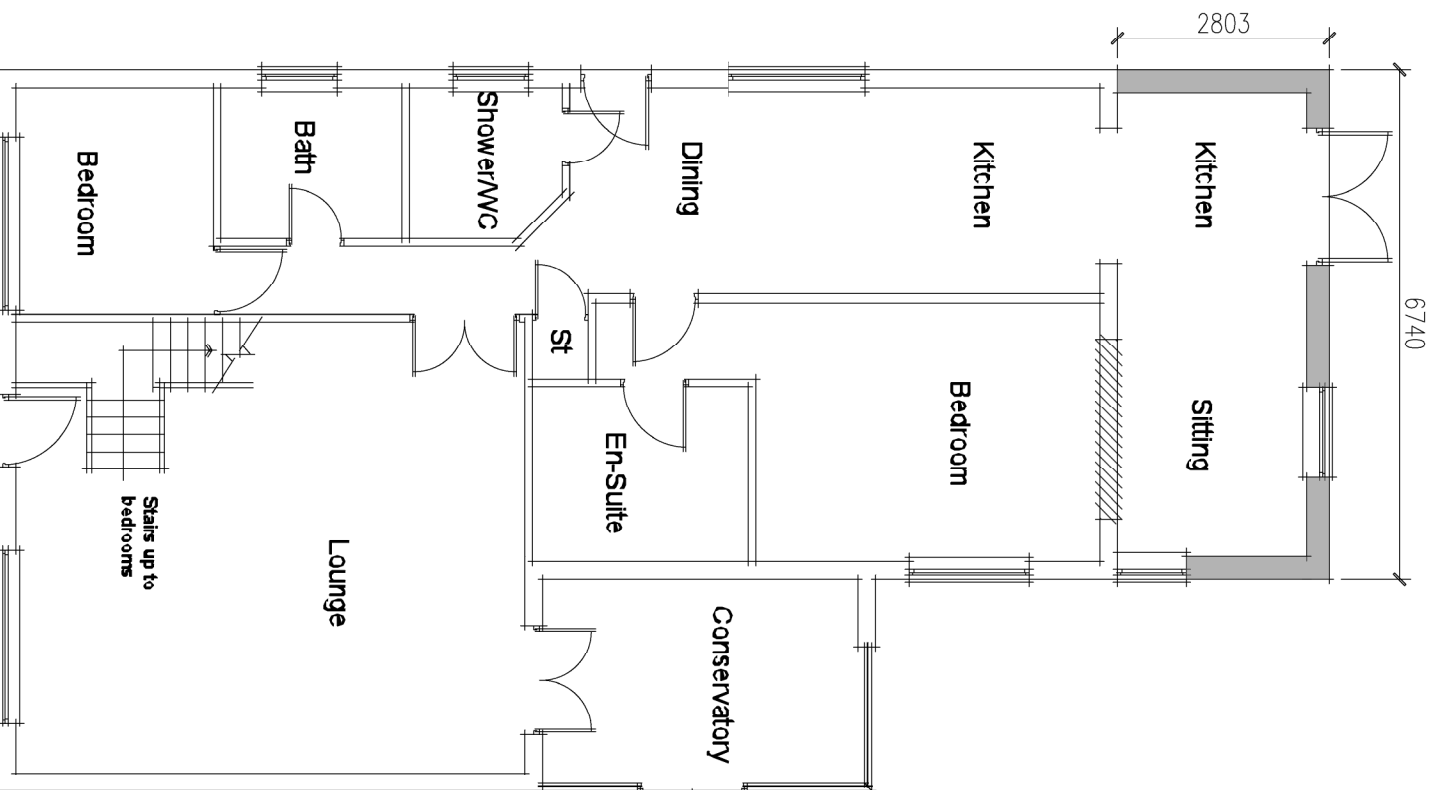

Proposed Side Elevation

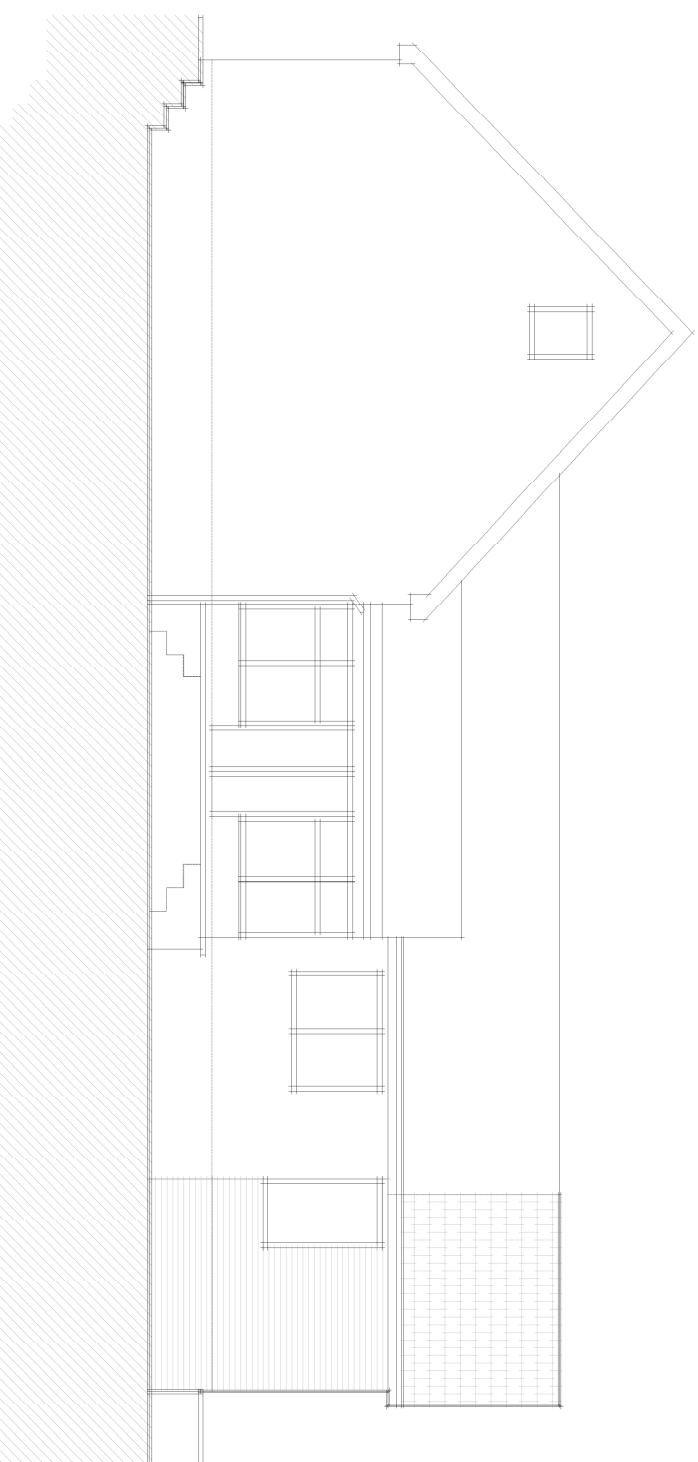

NOTES:

Proposals:
Demolition of existing garage and outbuildings; Proposed single storey rear extension with pitched roof to form kitchen and sitting area

Materials:
Walls
Facing brickwork to match existing
Roof
Concrete interlocking tiles to match existing
Windows
White upvc to match existing

Access
Access to principle entrance of dwelling remains unchanged

CLIENT DETAILS	PROJECT DETAILS	TITLE	REV	DESCRIPTION	DATE
Mrs. H Bentley	Proposed New Single Storey Rear Extension and Demolition of Existing Garage and Outbuilding	Location Plan, Site Block Plan, Indicative Site Section, Indicative House Type Details and Existing Site Photo Montage			
242 Darton Lane Mapplewell Barnsley S75 6AJ	REFERENCE: 20-03-012-01	SCALE - As Shown@A1 DATE - February 2021 DRAWN - IKC CHECKED -			Residential S72 Ltd 9 Malham Close Barnsley S72 8PE M - 07305 270468 E - ian@residential.s72.co.uk
©This drawing is copyright of Residential S72 Ltd					
Residential S72					