



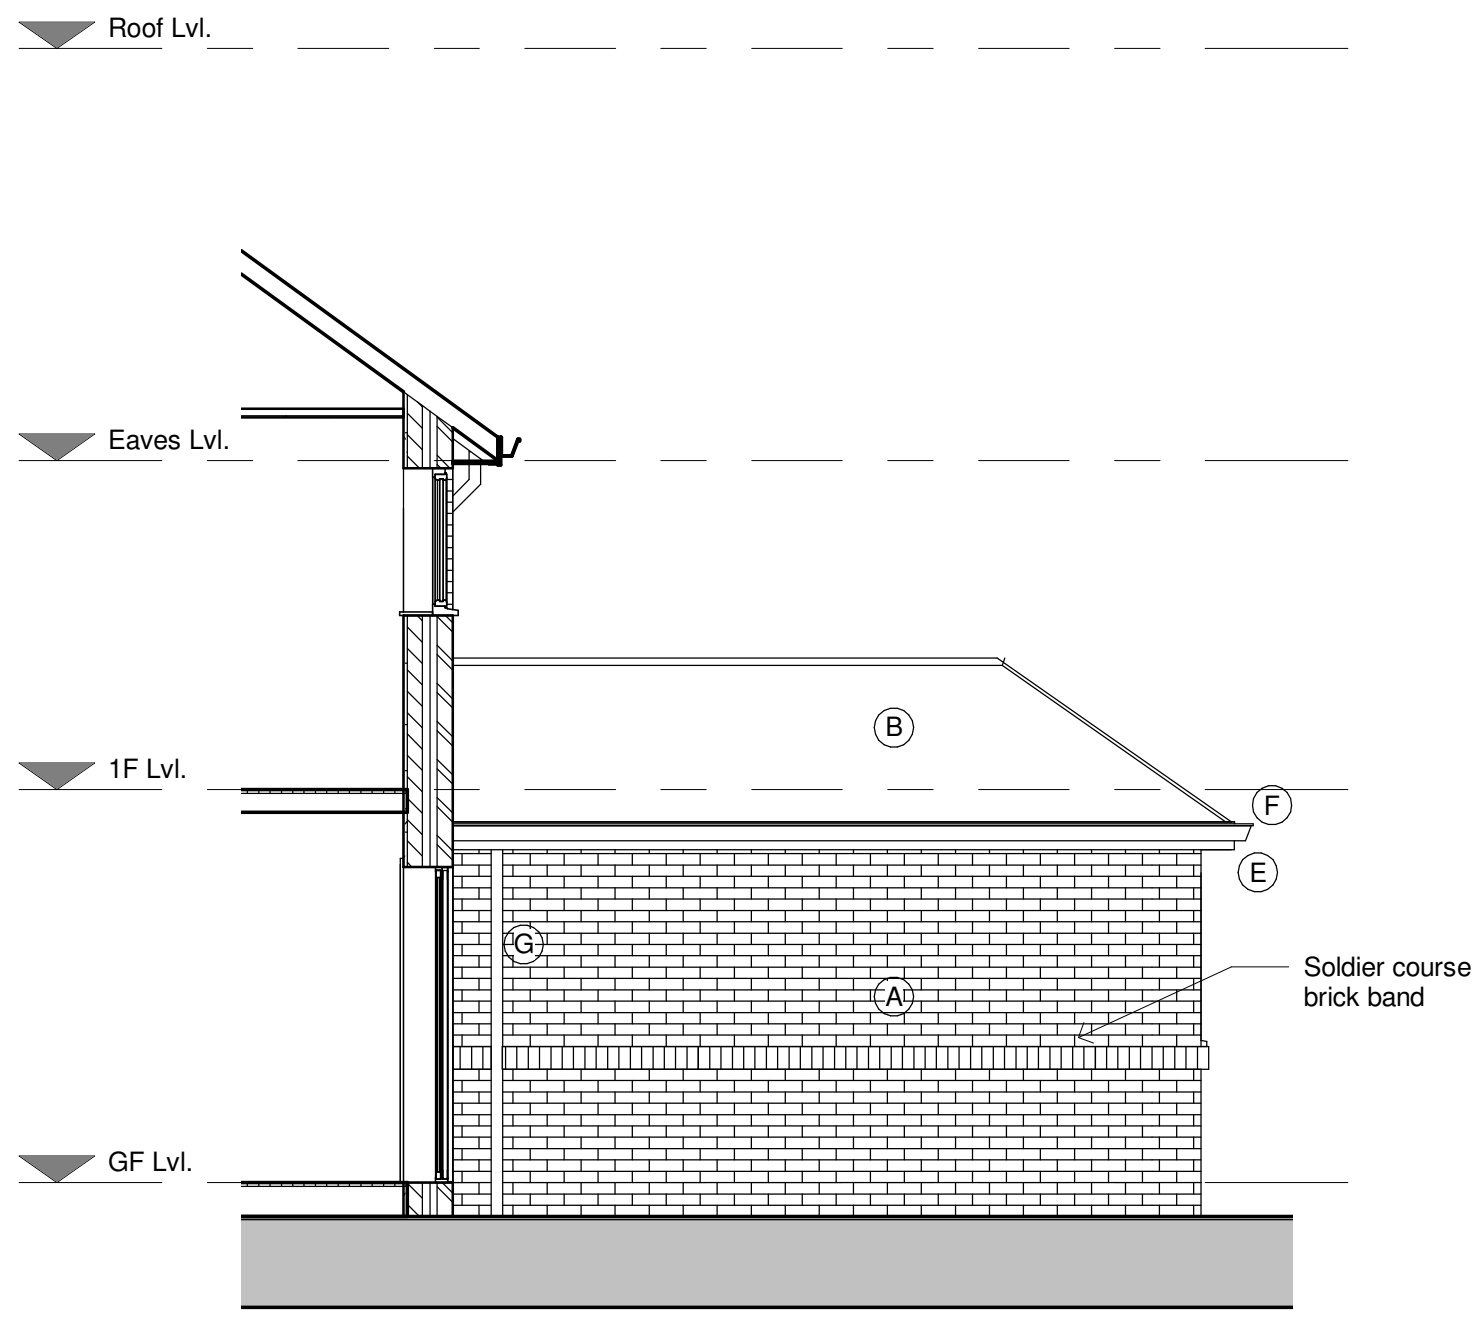


3 Proposed West
1 : 50

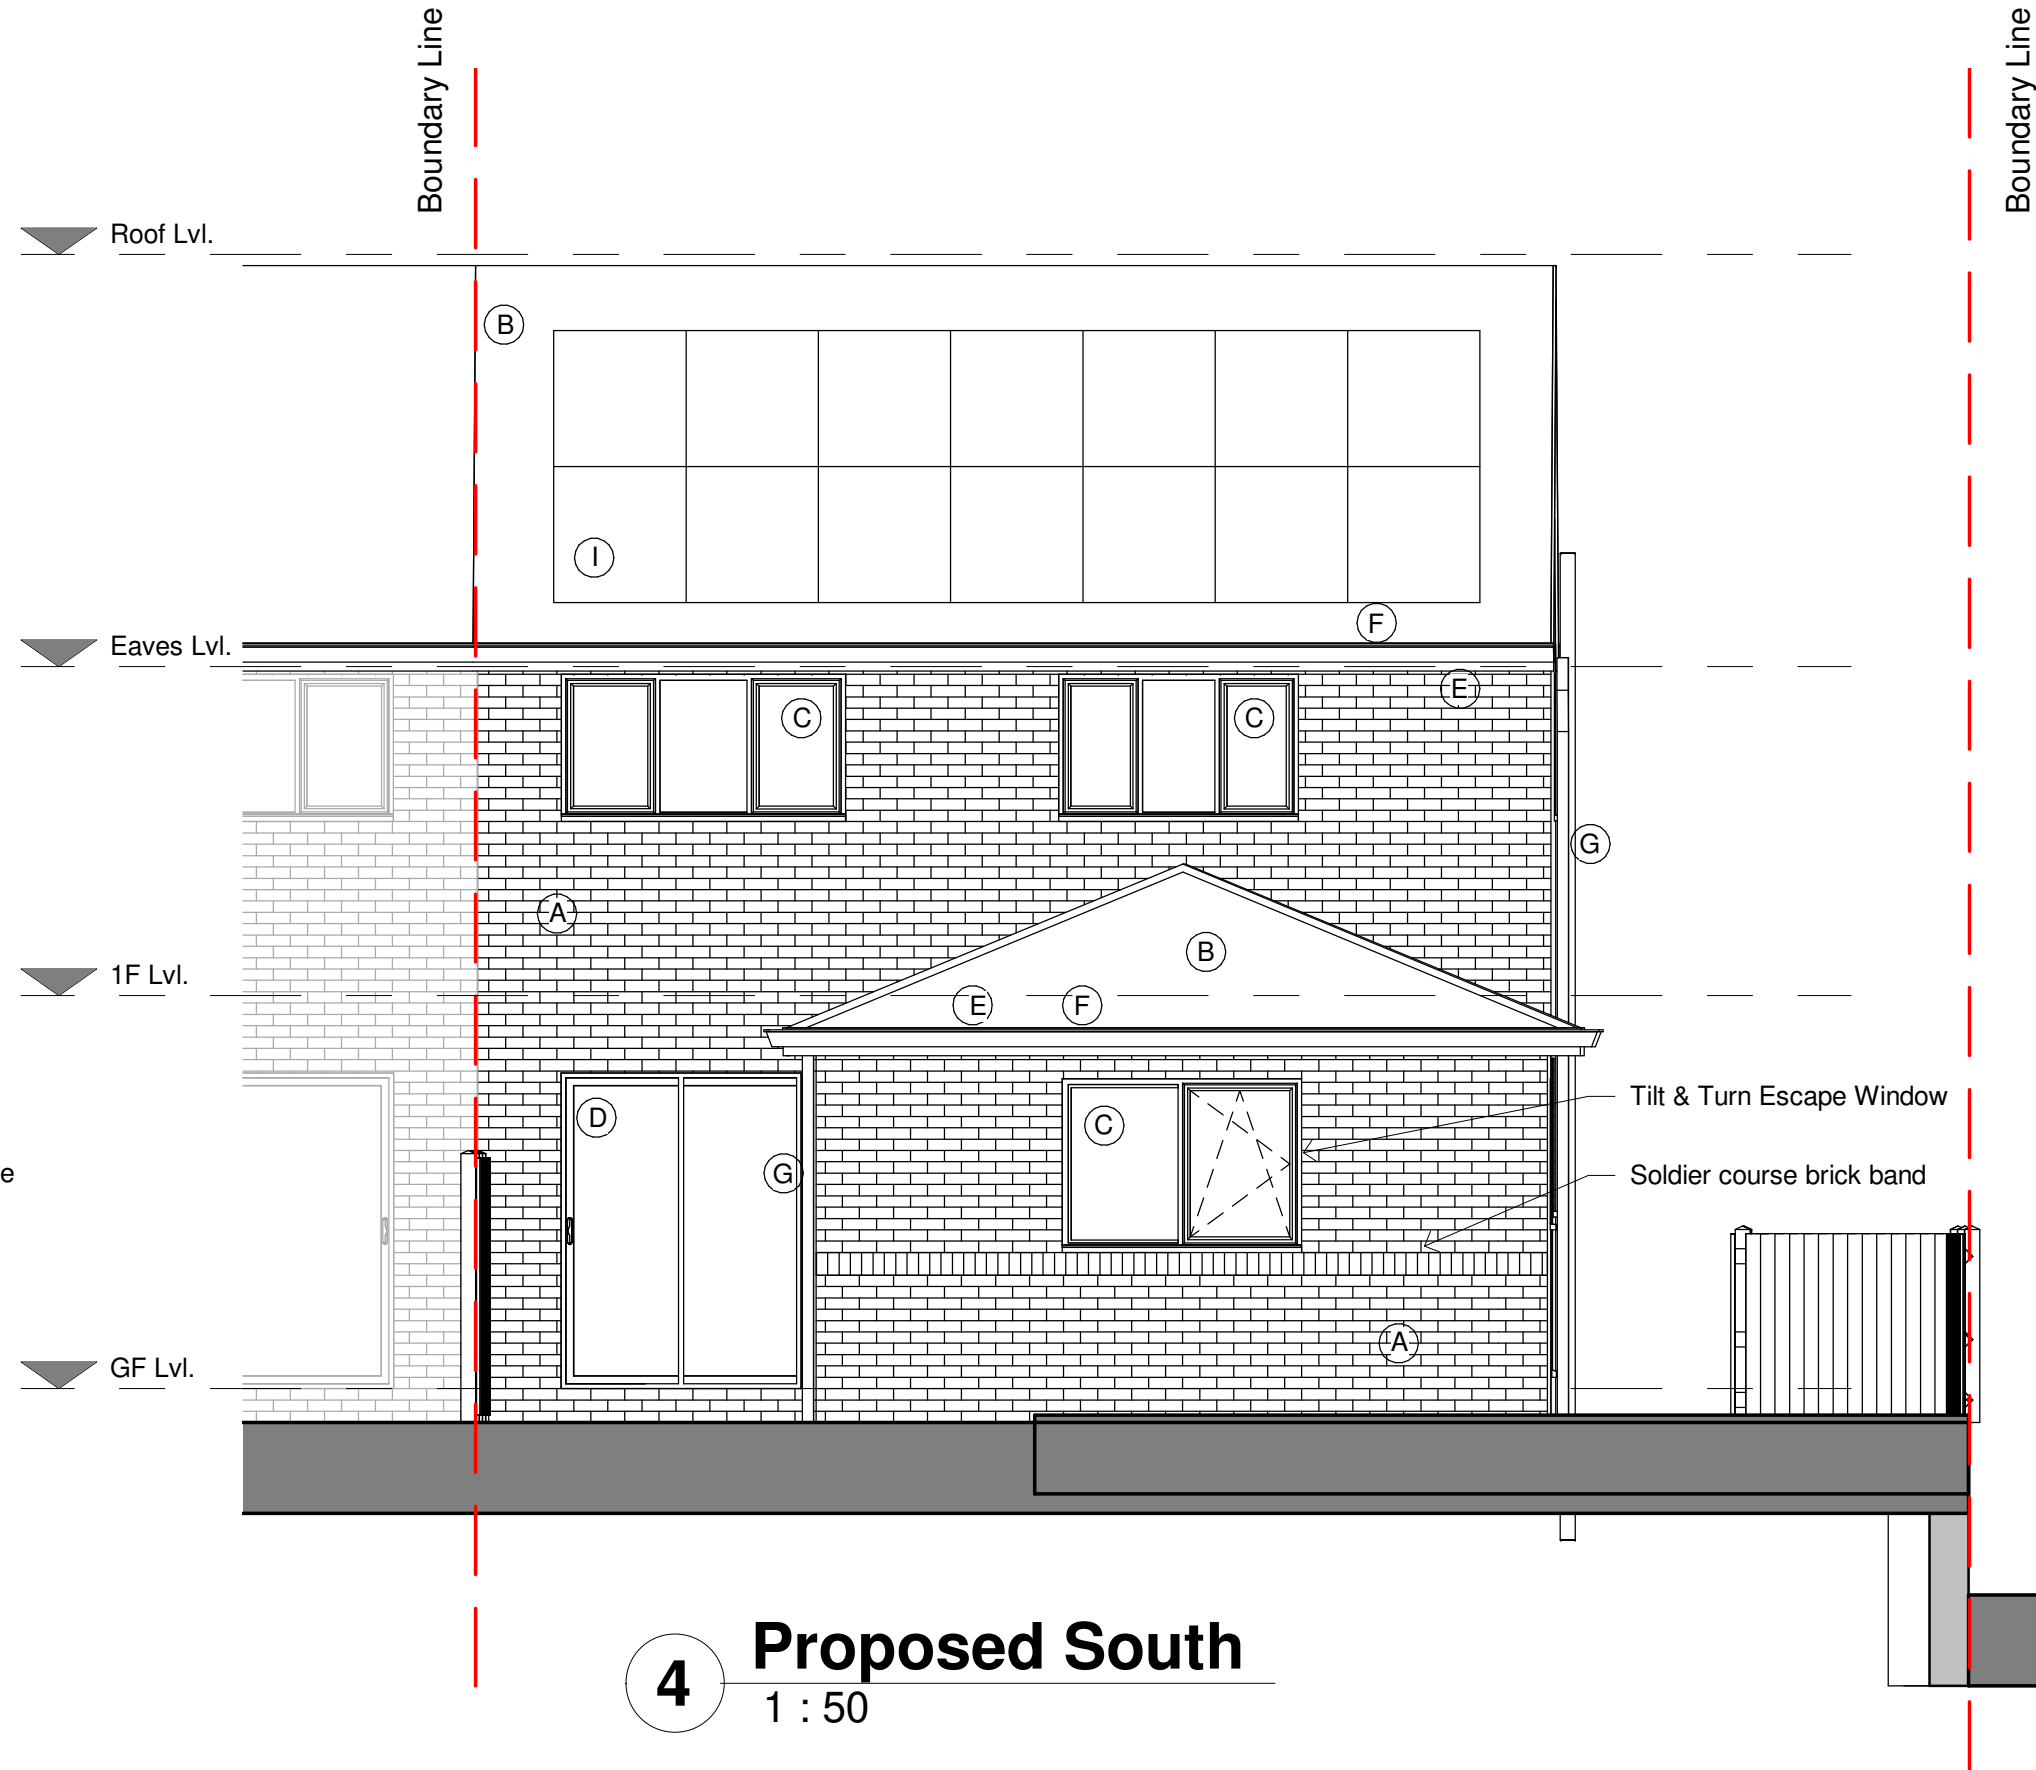


4 Proposed South
1 : 50



5 Proposed East
1 : 50

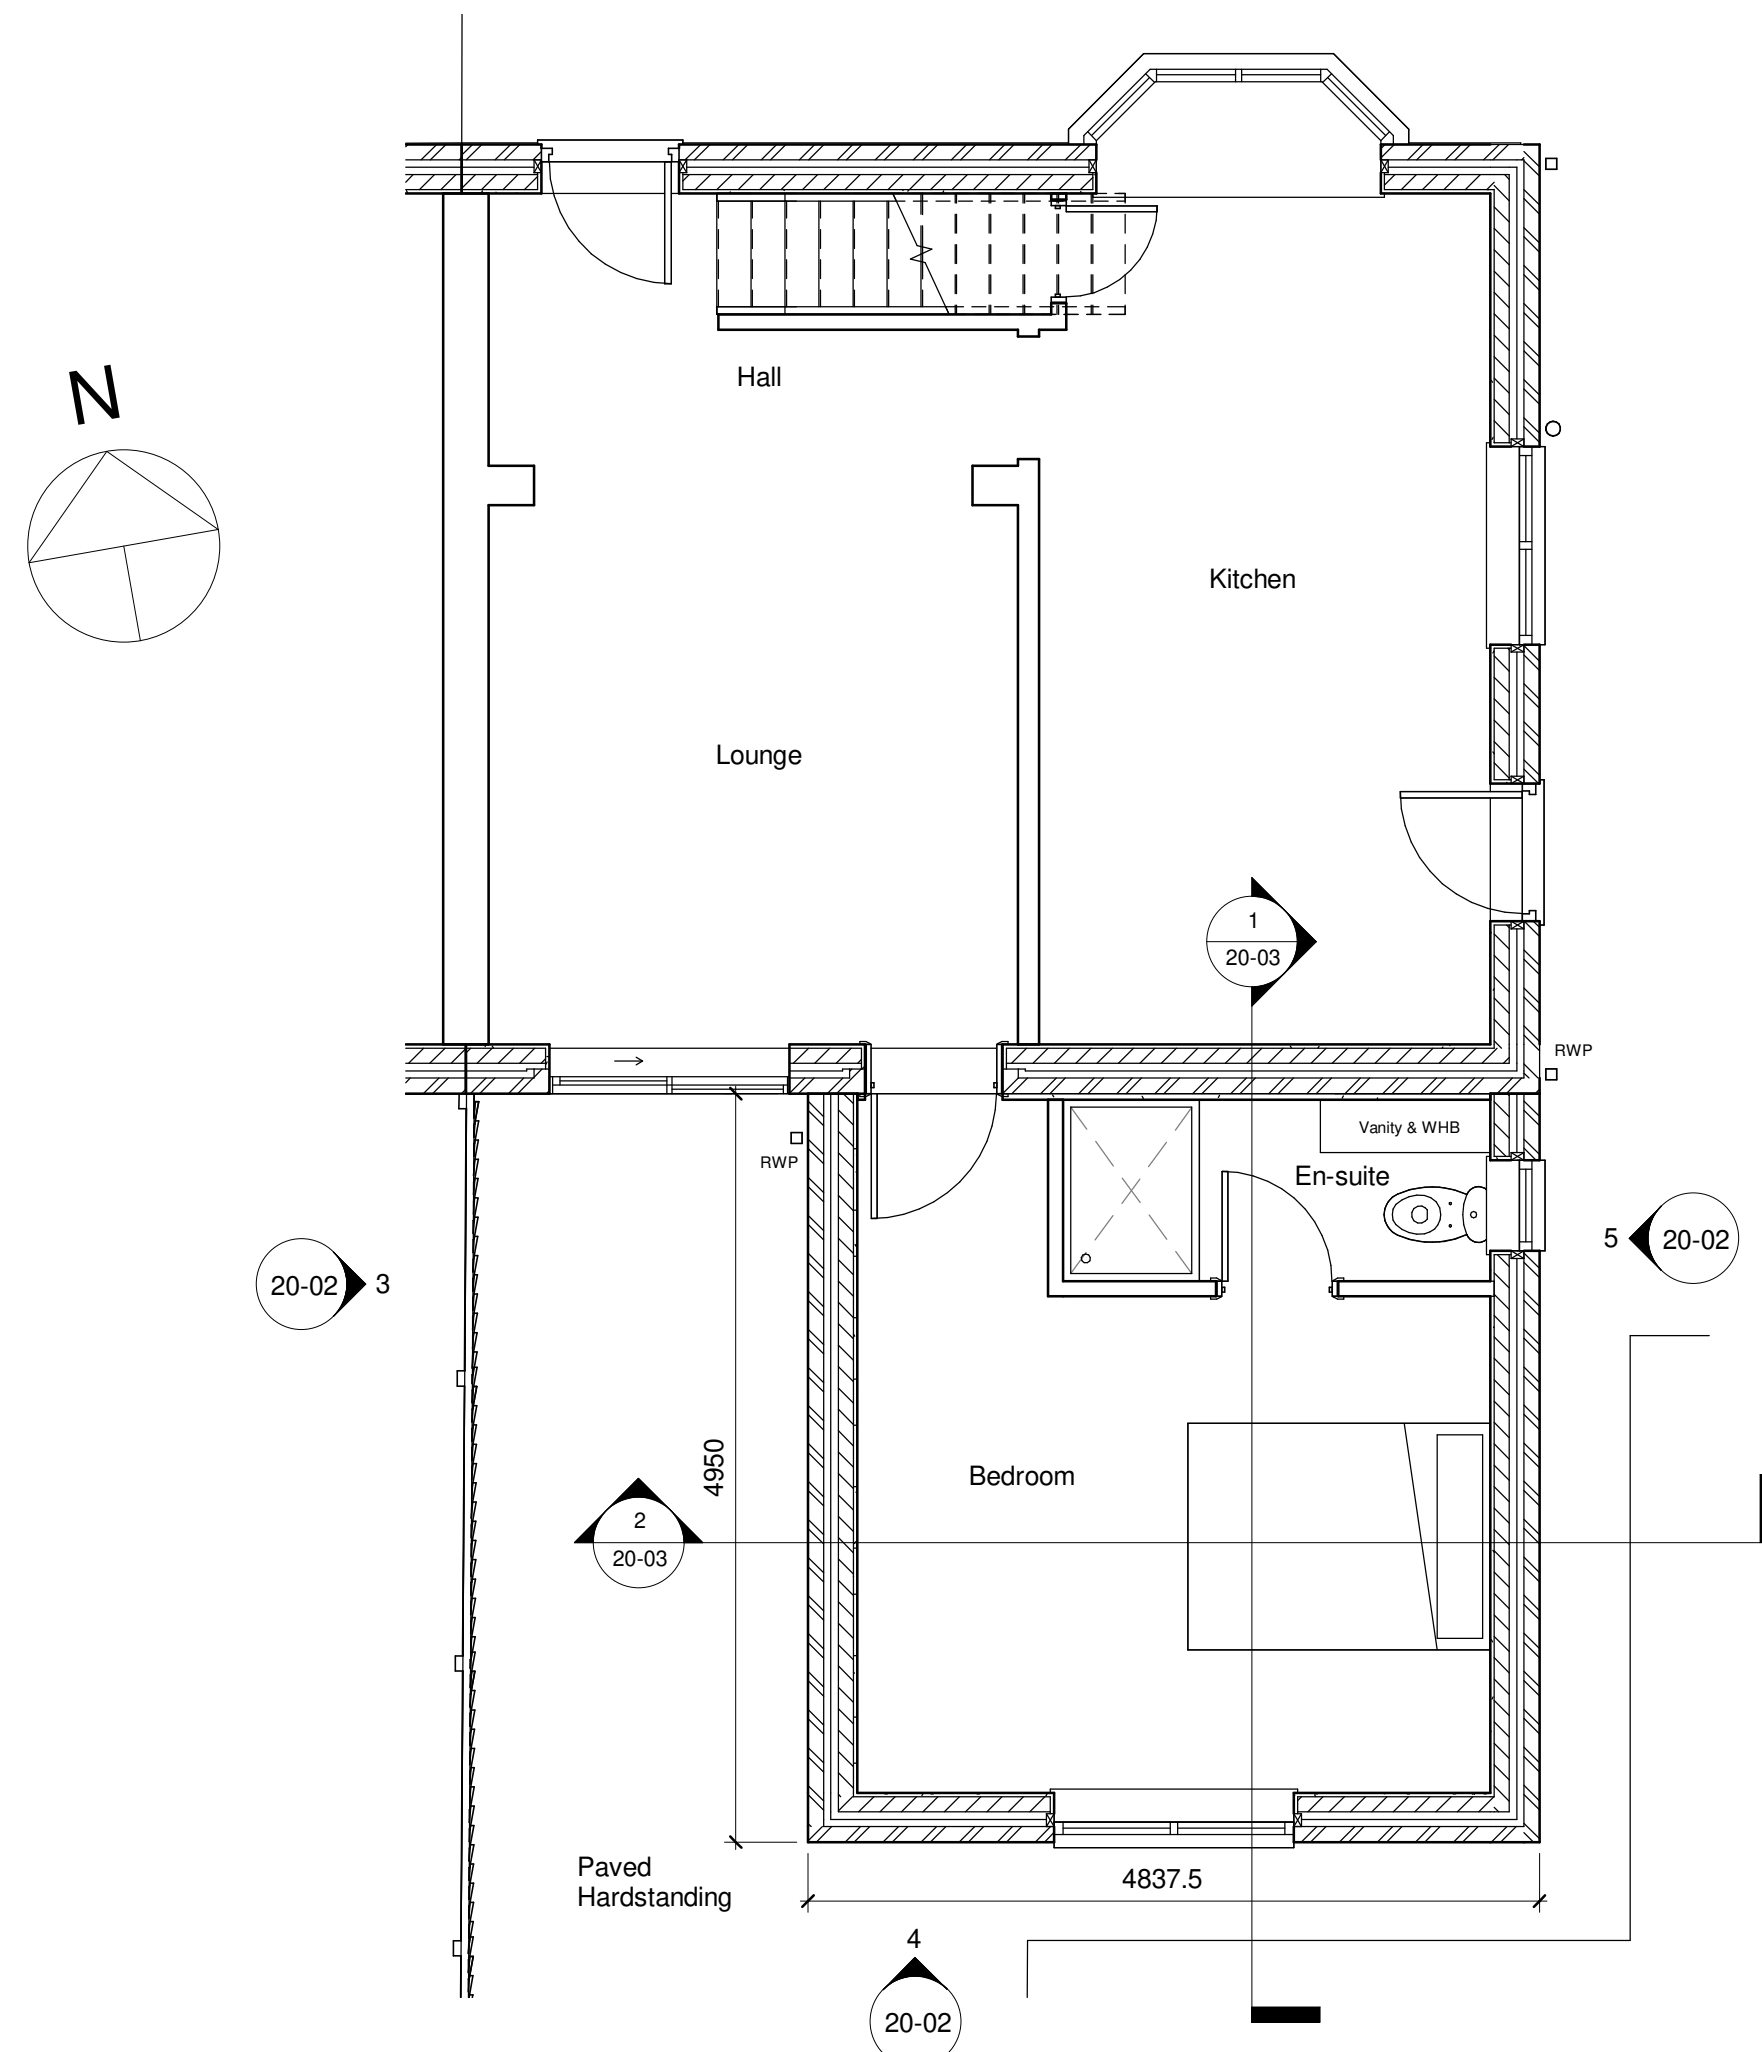

1 Proposed GF Plan
1 : 50

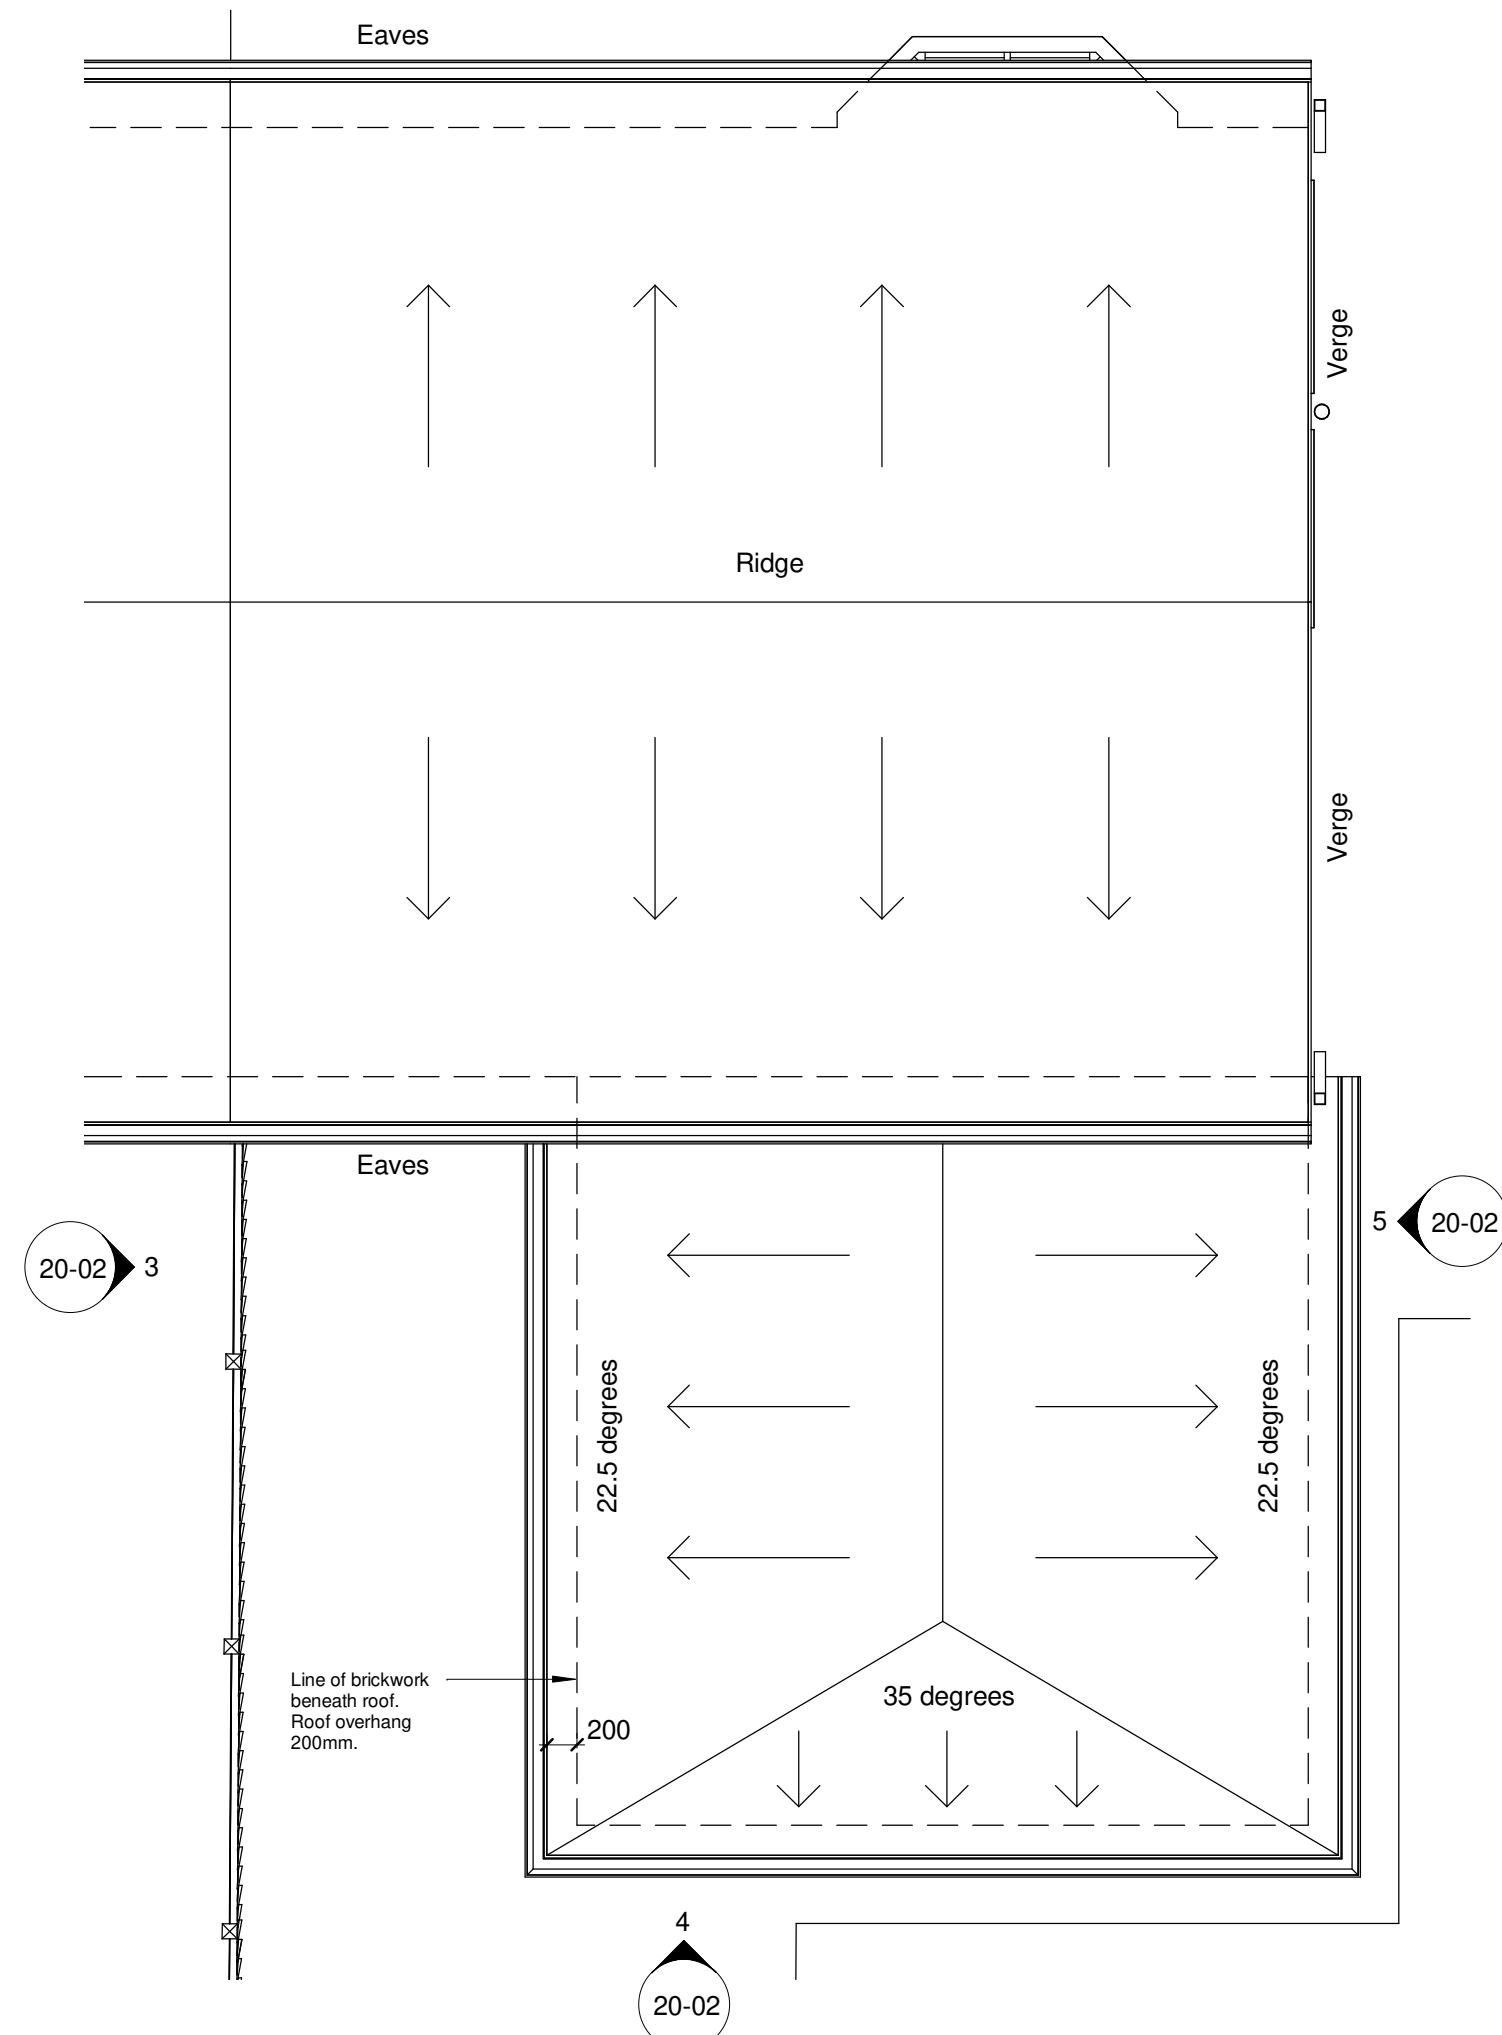

2 Proposed Roof Plan
1 : 50

Materials Key - Proposed	
(A)	Multi-Red Brickwork - Stretcher Bond
(B)	Light Brown Interlocking Concrete Tiles
(C)	White UPVC Double Glazed Window
(D)	White Sliding Patio Door
(E)	White Upvc Fascia & Soffit
(F)	White Upvc Rainwater Gutter
(G)	White Rainwater Downpipe (square section)
(H)	Red Upvc Door with White Frames
(I)	PV Solar Panels
(J)	Light Grey Waste Downpipes

P2	Issued for Planning	06.07.20	JB	DH
P1	Issued for Client Review & Approval	01.07.20	JB	DH

No.	Description	Date	Check	Drawn
Revisions				

PLANNING



CLIENT

Mr W. Alltree

PROJECT

7 Pine Close

TITLE

Proposed GA Plans & Elevations

SCALE (@ A1)	DRAWN BY	DATE
As indicated	DH	01.07.20
PROJECT NUMBER	DRAWING NUMBER	REV
2020-01	20-02	P2

