




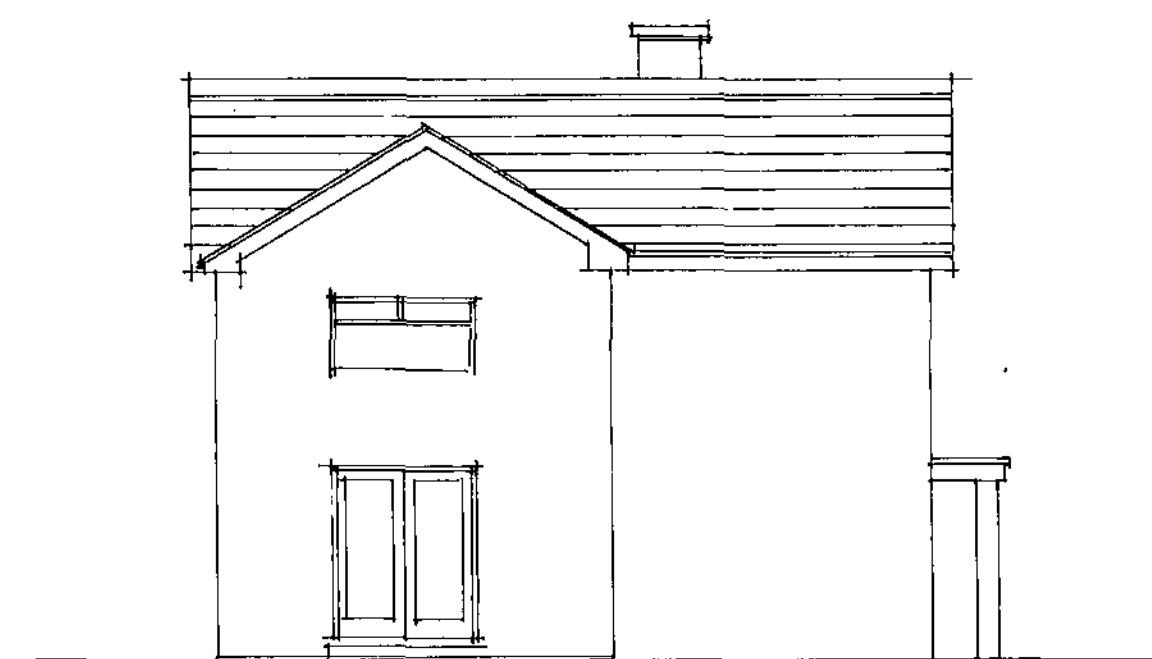


SIDE ELEVATION

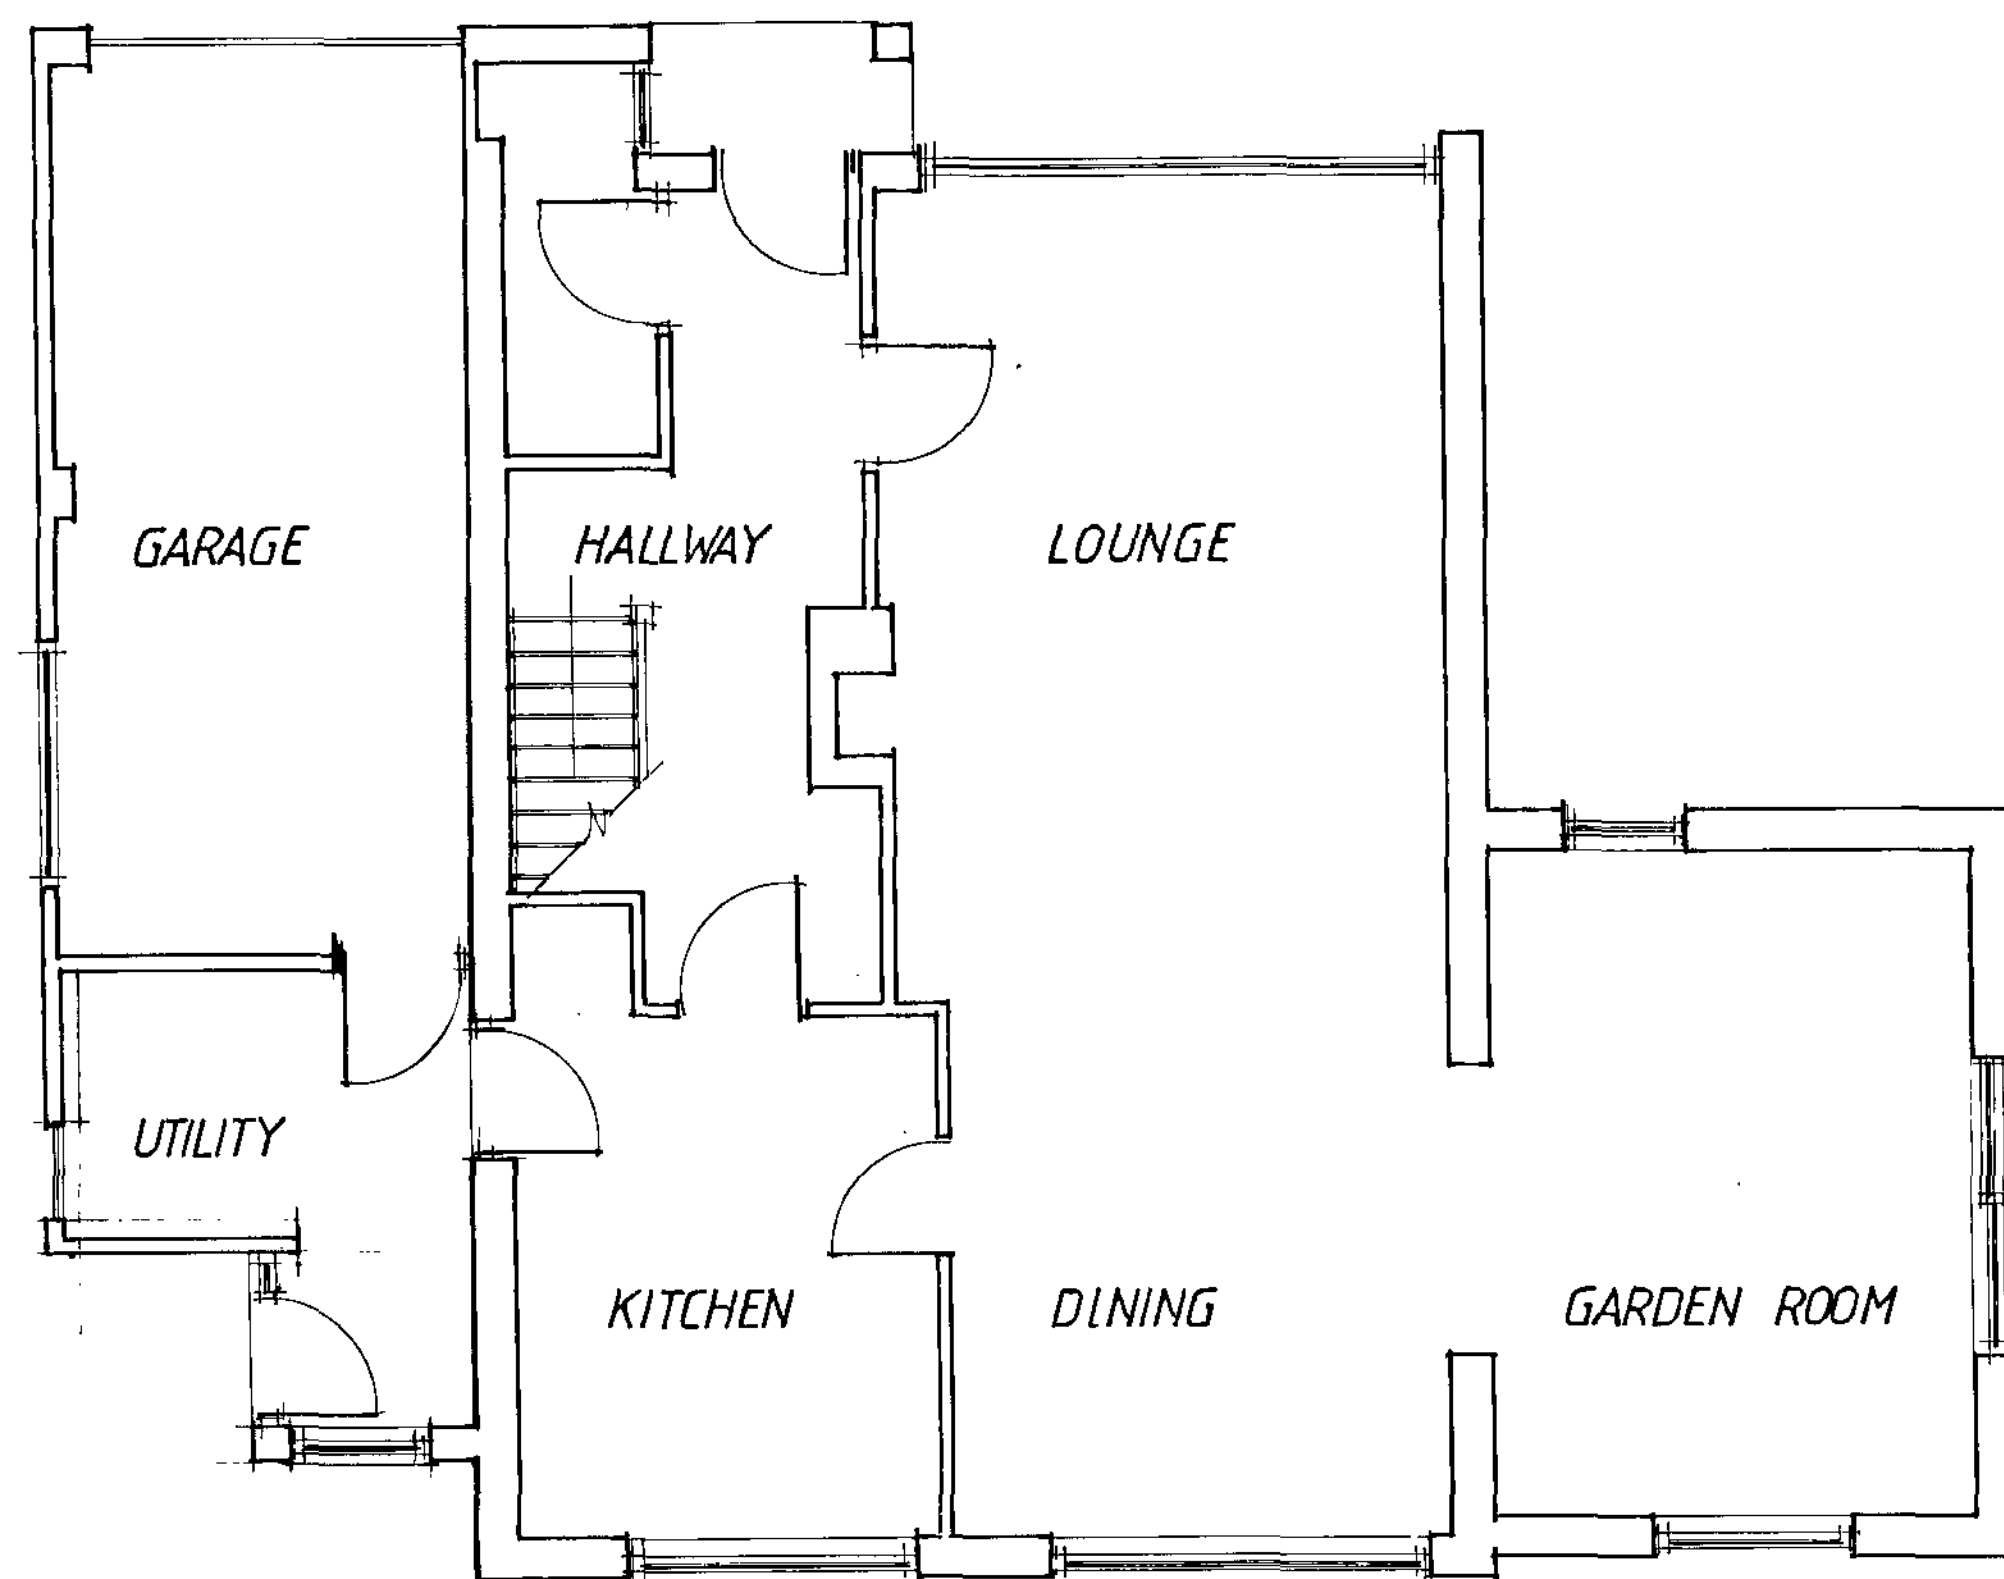

REAR ELEVATION

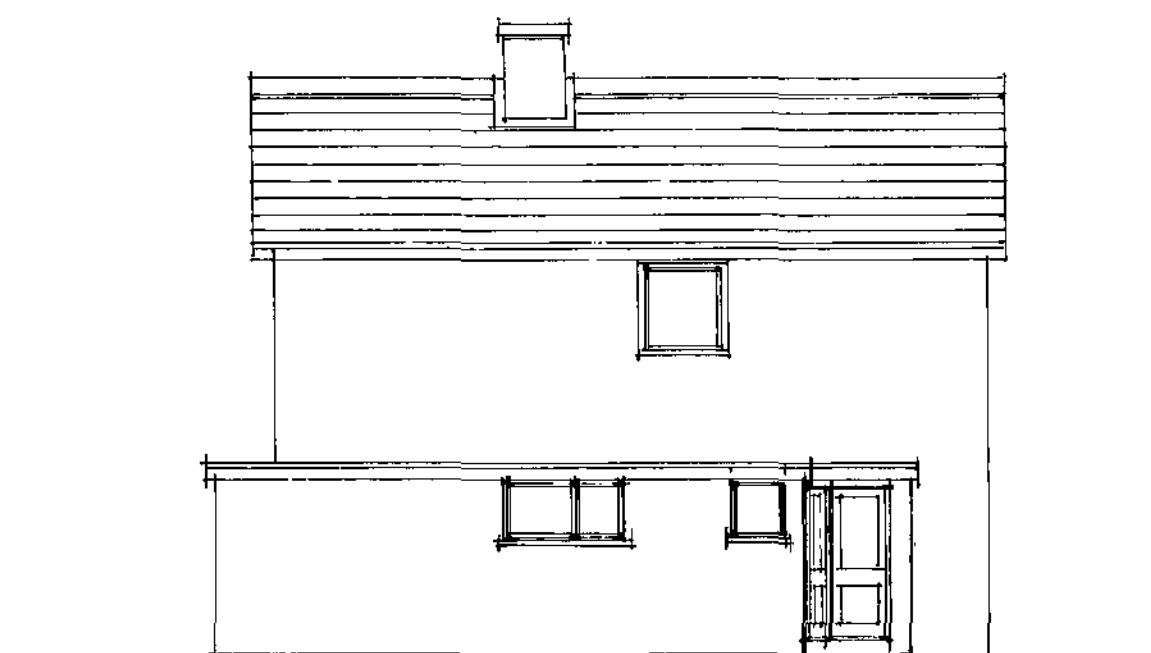

SIDE ELEVATION

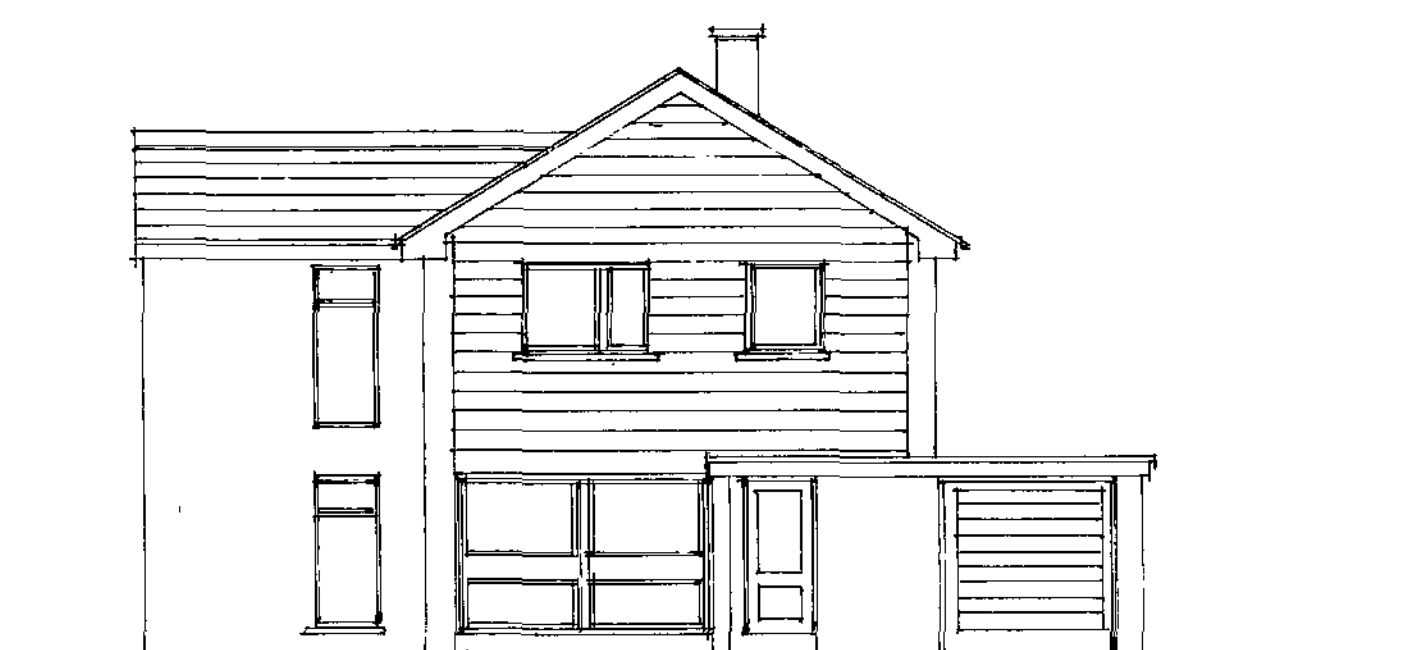

FRONT ELEVATION

AS EXISTING

29 WOODLAND RISE
SILKSTONE COMMON
NR BARNESLEY

Barnsley Metropolitan
Borough Council

18 AUG 2008

Corporation of Barnsley

SCALE 1:50 1:100

DATE AUG 08

DRAWN R HARRIS

2008-042-01

Millé
design

R. Harris, FCS D
M. E. Harris, B.A. (Hons)
design & construction

Architectural planning,
building & interiors
tel: & fax:
0114 2886929



ROOF CONSTRUCTION

[illegible]

WALL CONSTRUCTION

WALL CONSTRUCTION
103 MM PAVING BRICK OUTER LEAF
100 MM CARBON WITH 50 MM RANGSPAN
INSULATION
100 MM INSULANT BLOCK/CLUTE
50 MM INSULATED PARABENARD 95 LUM
WALL TO BOWTIE MIN 1/4 INCH OF 0.2 INCH
CARBON COVER INSULATED STEEL LINER
OVER DOOR AND WINDOW OPENINGS.
STAINLESS STEEL DOORIS TRIST NAIL THUS
DPS TO ALL JAMBES, CLIK AND LINERS.
VENTILATION DPE TO ALL OPENINGS.
DPS MIN 50 MM RANGSPAN EXTERNAIR
GROUND LEVEL

GARAGE

FLOOR CONSTRUCTION

FLOOR CONSTRUCTION
105MM THICK KINGSTON THERMAFLOK T-72 ZERO COP. ---
RIGID FLOOR INSULATION WITH 1MMK CHLOROPOLYMER FACES ON ---
LEVELLING SQUEEGED ON 150MM CONCRETE SLABS ON RAFTS ---
GAS PERMEABLE ON SAND BLINDING ON 150MM LAYERS OF
CONSOLIDATED CLEAN KINGSTONE SANDCORE.

THIRTY-ONE TRENCH BLOCKS BELOW GROUND LEVEL.
NINETY-ONE CONCRETE STRIP FOUNDATIONS.
TAKEN DOWN BELOW INVERT LEVEL OF ADJACENT
DRAINS. AND TO SATISFACTION OF LOCAL BUILDING INSPECTOR.

SECTION B B

PROPOSED KITCHEN EXTENSION
AND MONO PITCHED ROOF TO
EXISTING GARAGE AT
29 WOODLAND RISE
SILKSTONE COMMON
NR BARNSELEY.

Barnsley Metropolitan Borough Council

18 AUG 2008

SCALE 1:50 1:100

DATE AUG 08

2008:042:02

DRAWN R HARRIS

Millé
design

c s d R. Harris F.C.S.D.
M. E. Harris B.A. h.c.
design & construction

Architectural planning
building & interiors
tel: & fax:
0114 2886929