




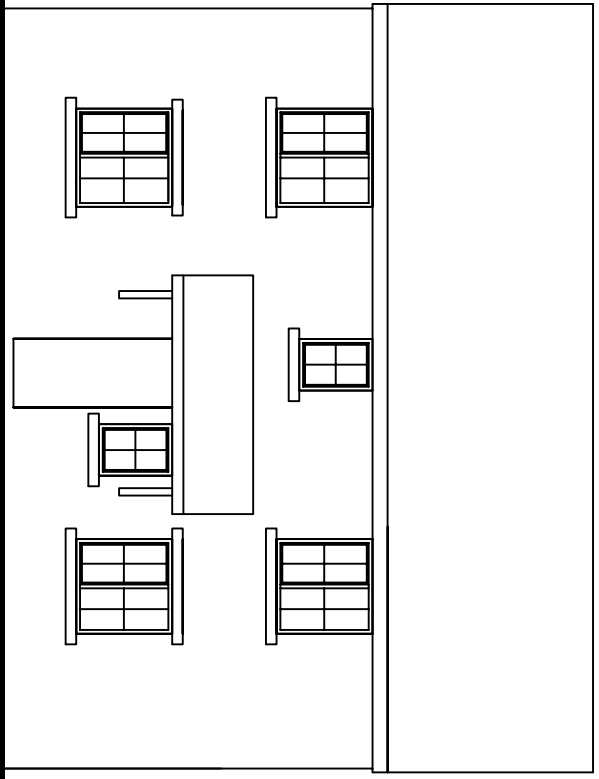


EXISTING FRONT ELEVATION

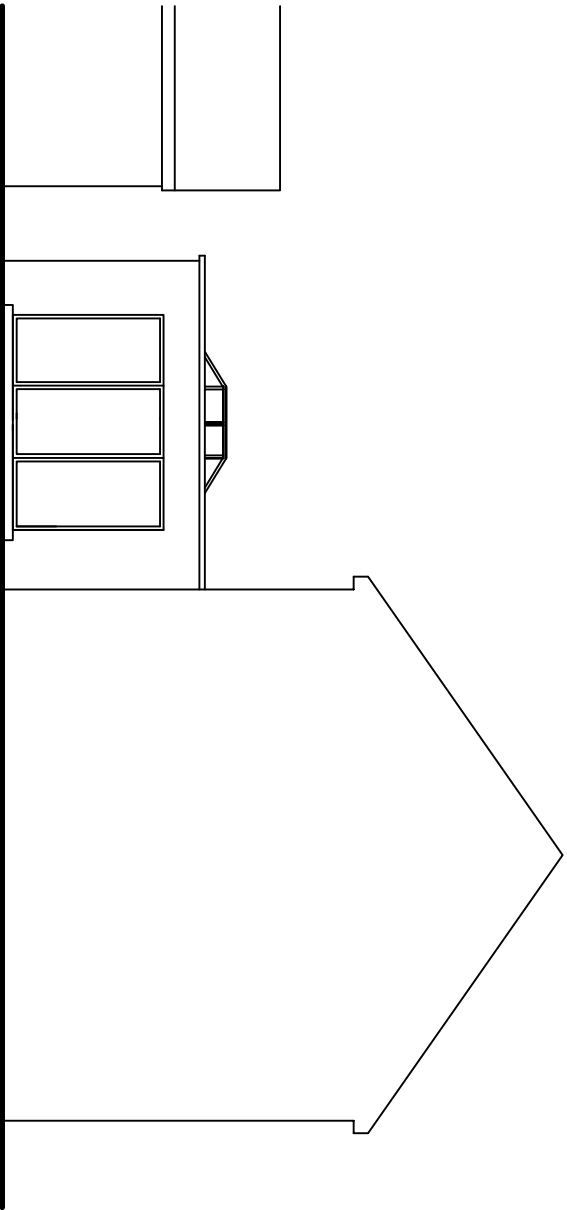


EXISTING NORTH SIDE ELEVATION

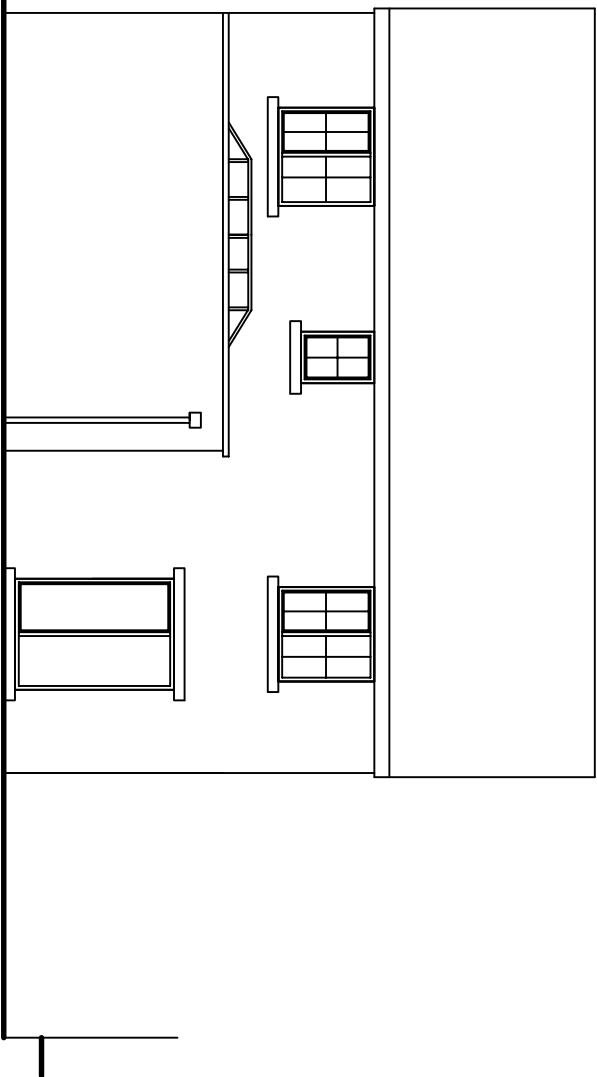


EXISTING REAR ELEVATION

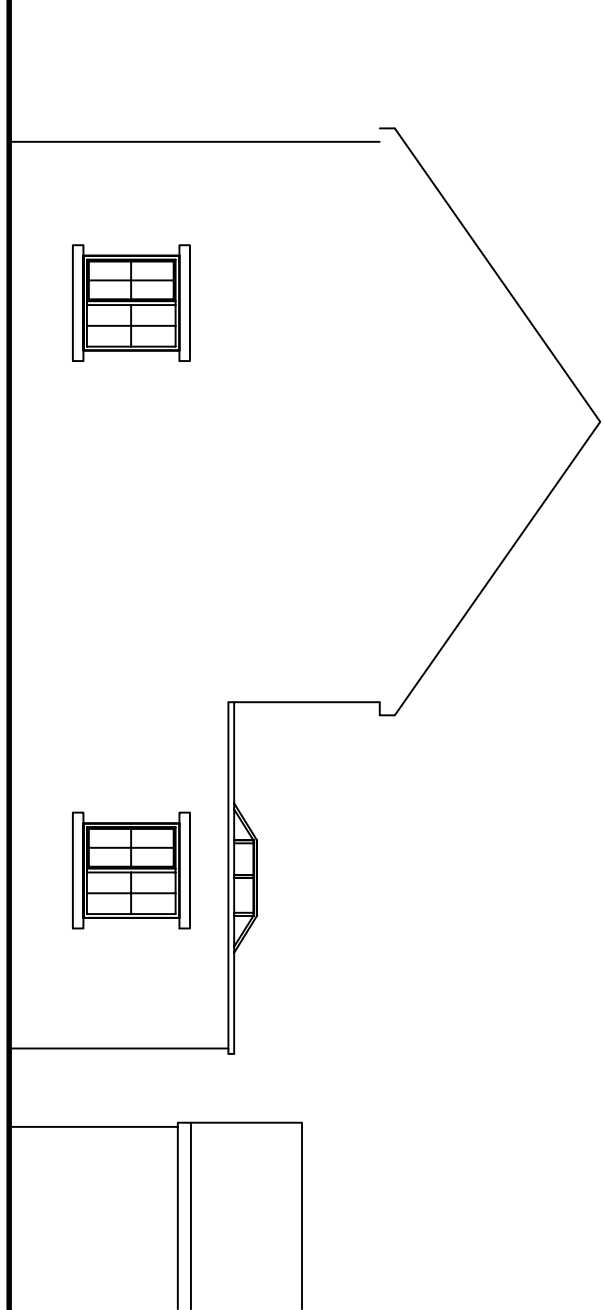


EXISTING SOUTH SIDE ELEVATION

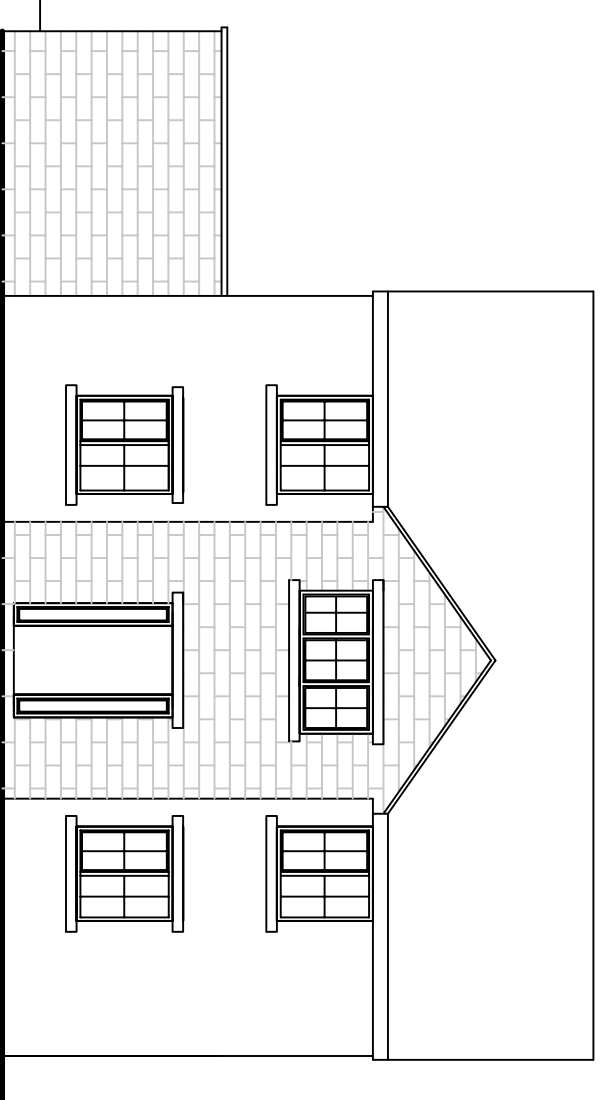


PROPOSED FRONT ELEVATION

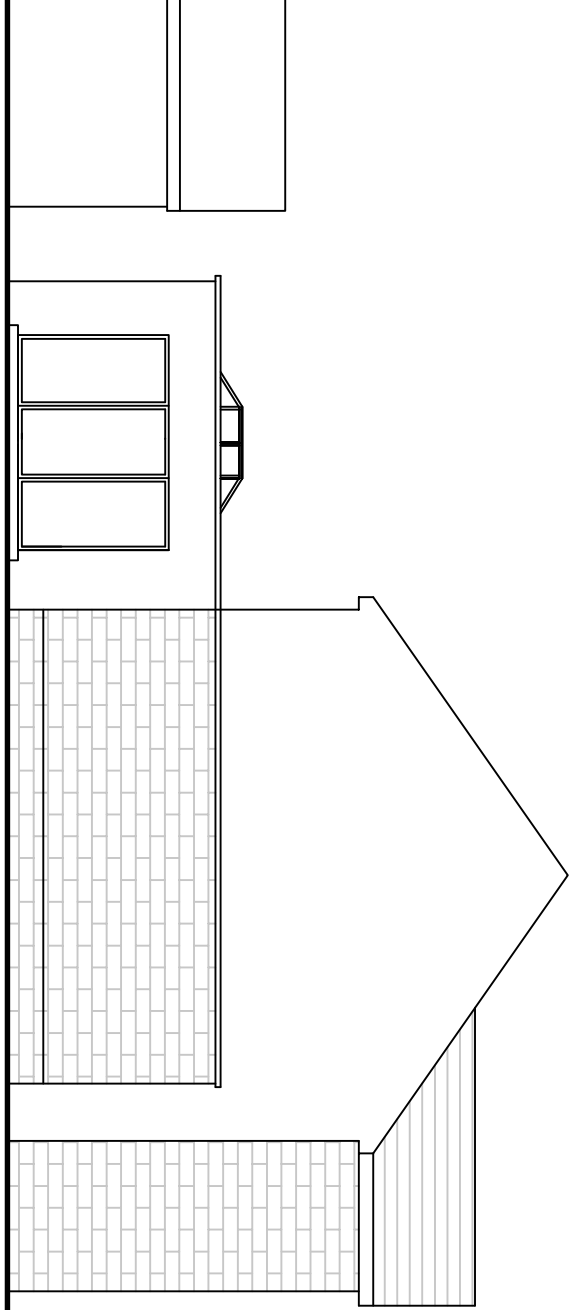

PROPOSED NORTH SIDE ELEVATION

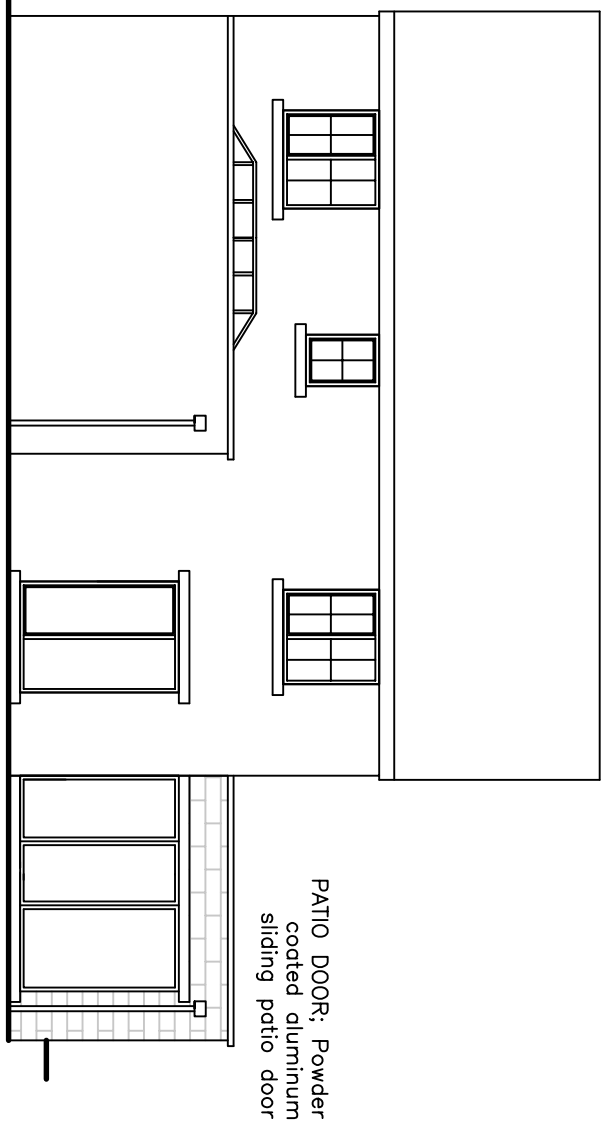

PROPOSED REAR ELEVATION

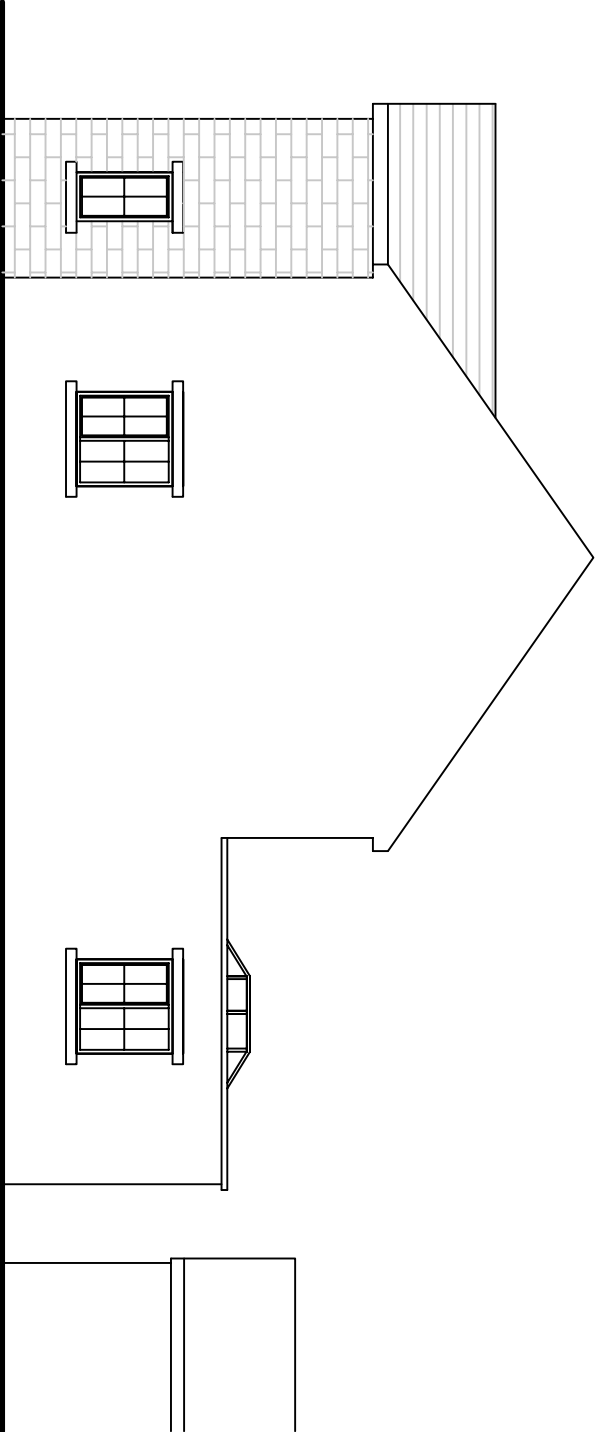


PROPOSED SOUTH SIDE ELEVATION


WALLS:
Artificial coursed stone to
match the existing walling.
ROOF SIDE EXTENSION:
Single ply roof cover.
ROOF FRONT EXTENSION:
Concrete roof tiles to
match existing.

PATIO DOOR: Powder
coated aluminium
sliding patio door


NOTES:
1. The Proposed Extensions are shown in red.
2. The Existing House is shown in grey.
3. The Proposed Extensions are shown in red.
4. The Existing House is shown in grey.

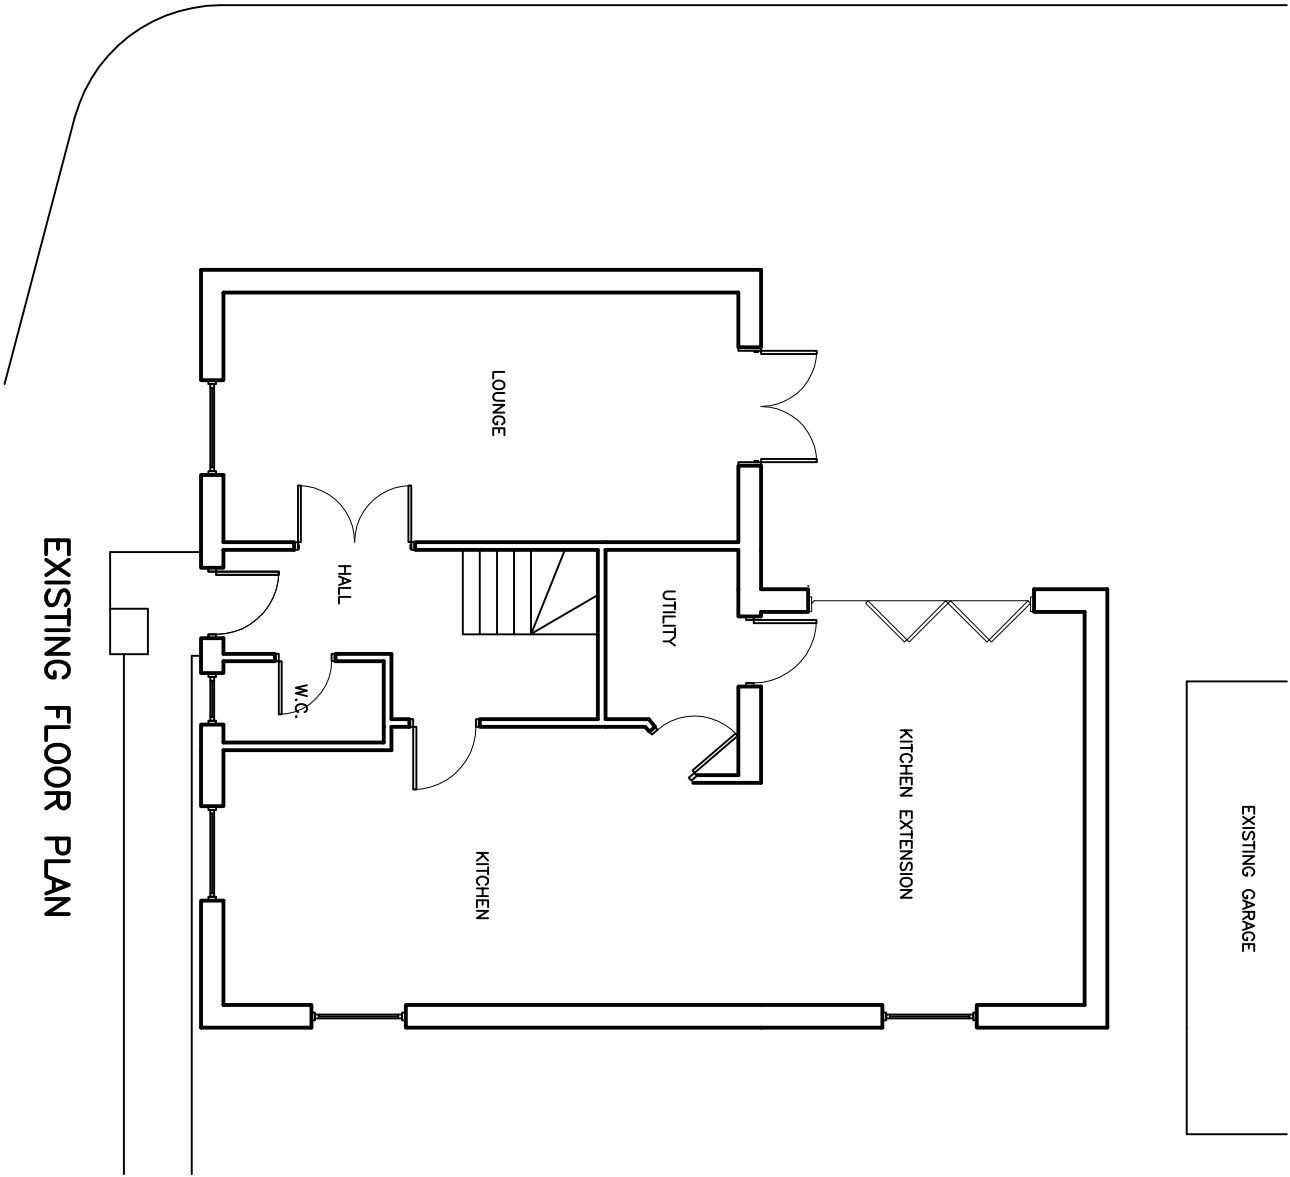


EXISTING FLOOR PLAN

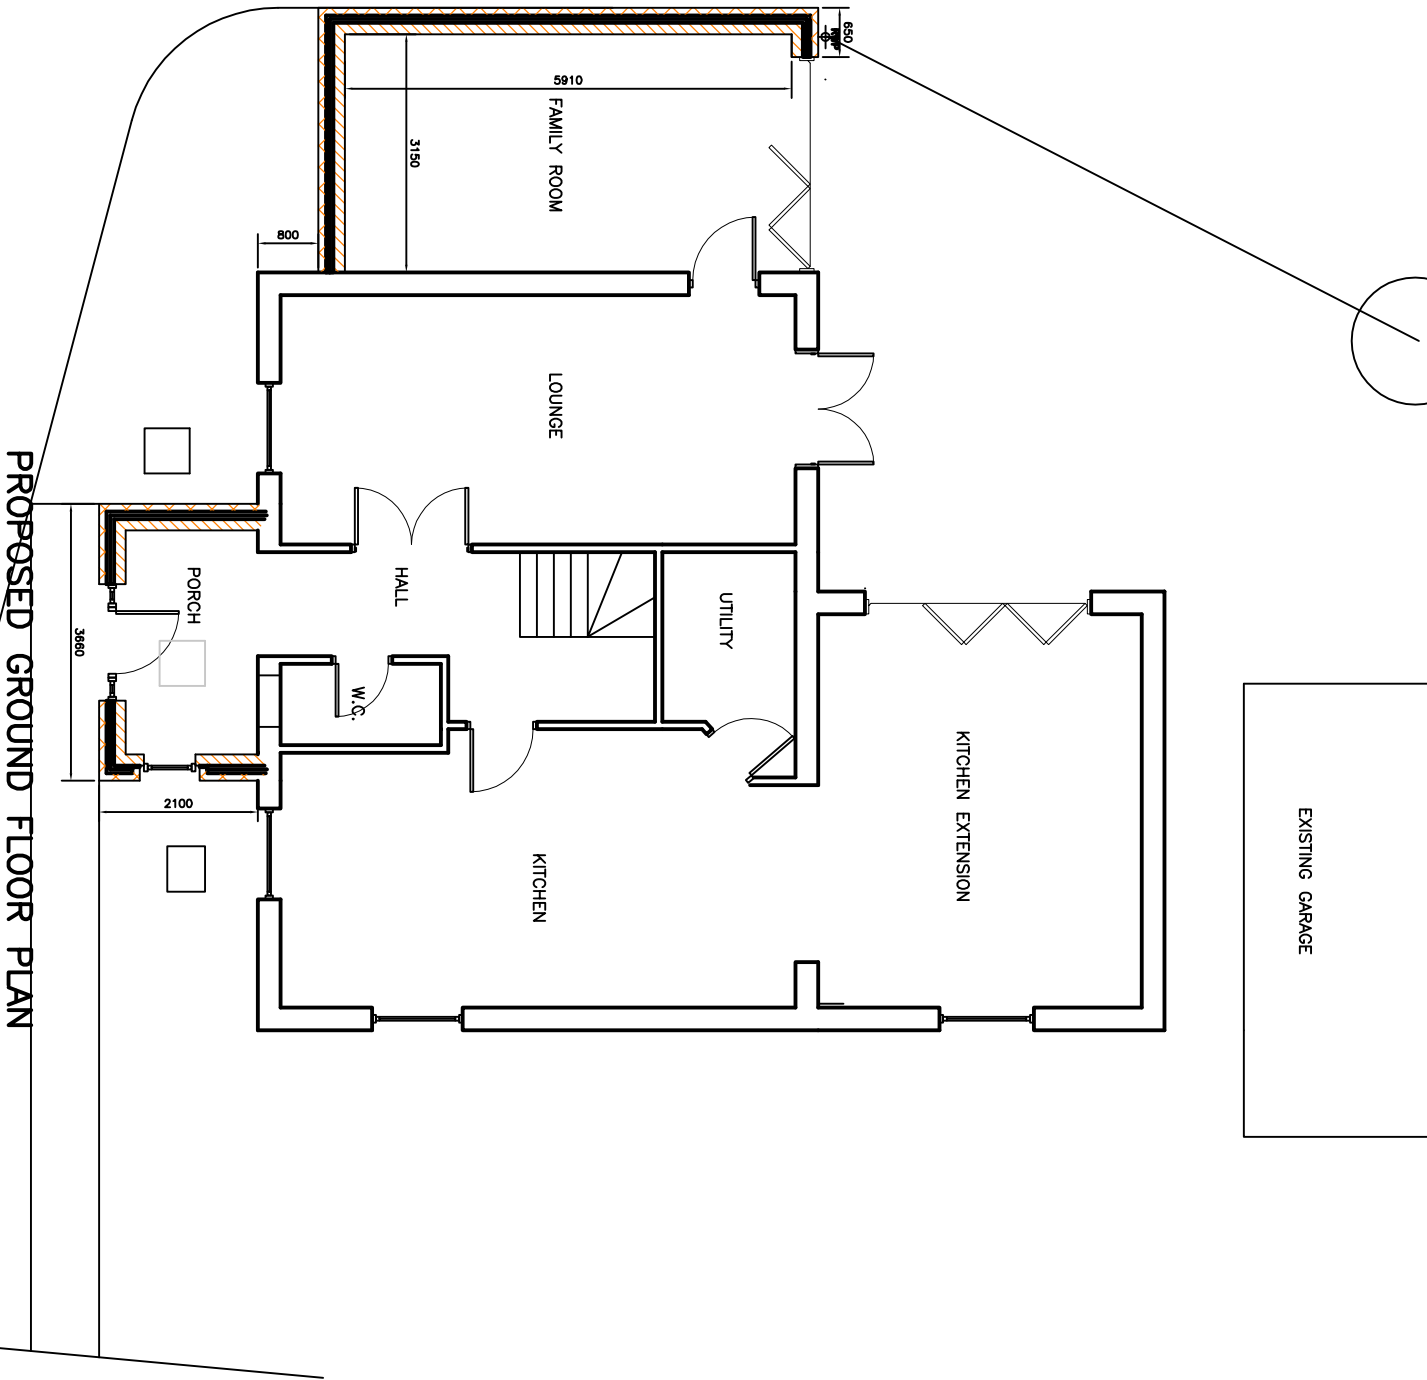

PROPOSED GROUND FLOOR PLAN

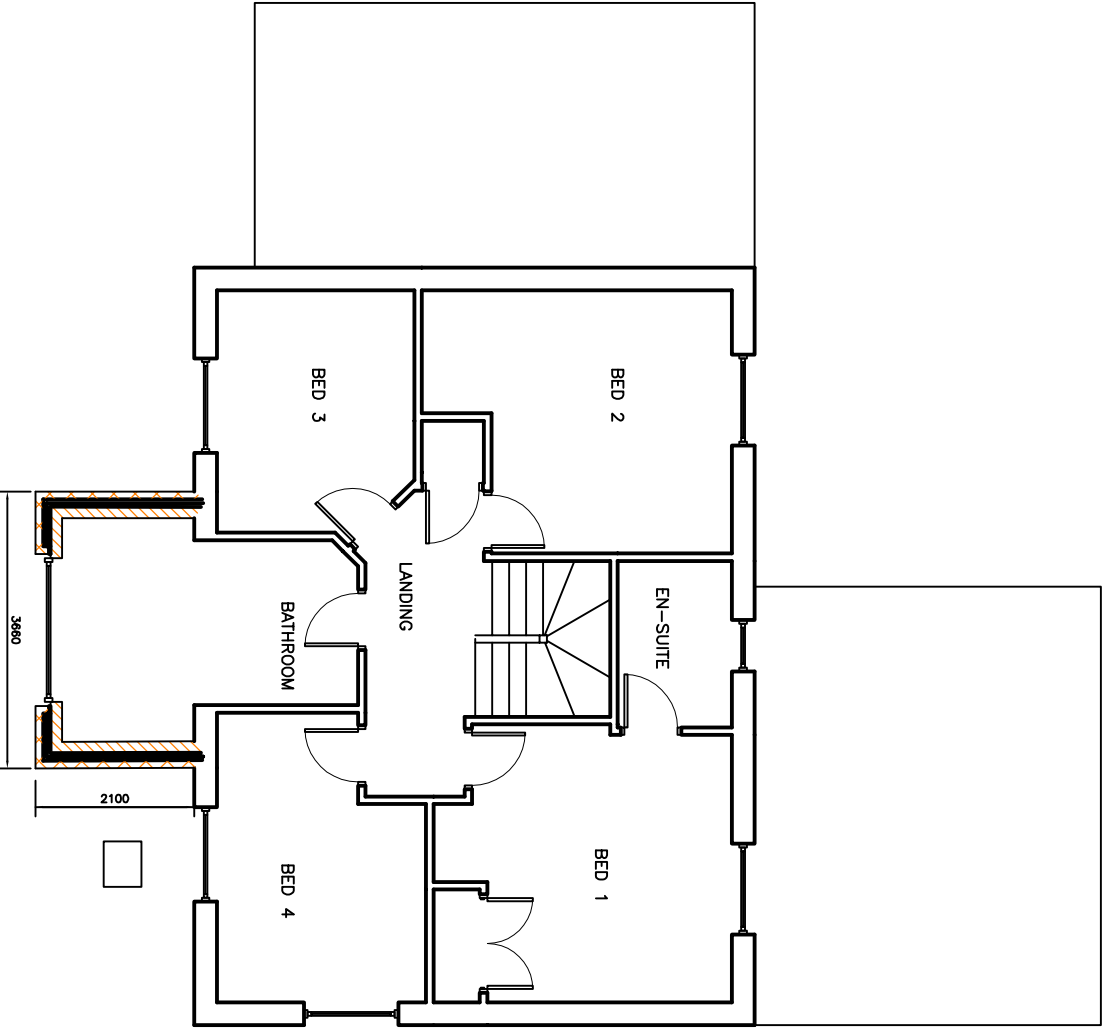

PROPOSED FIRST FLOOR PLAN

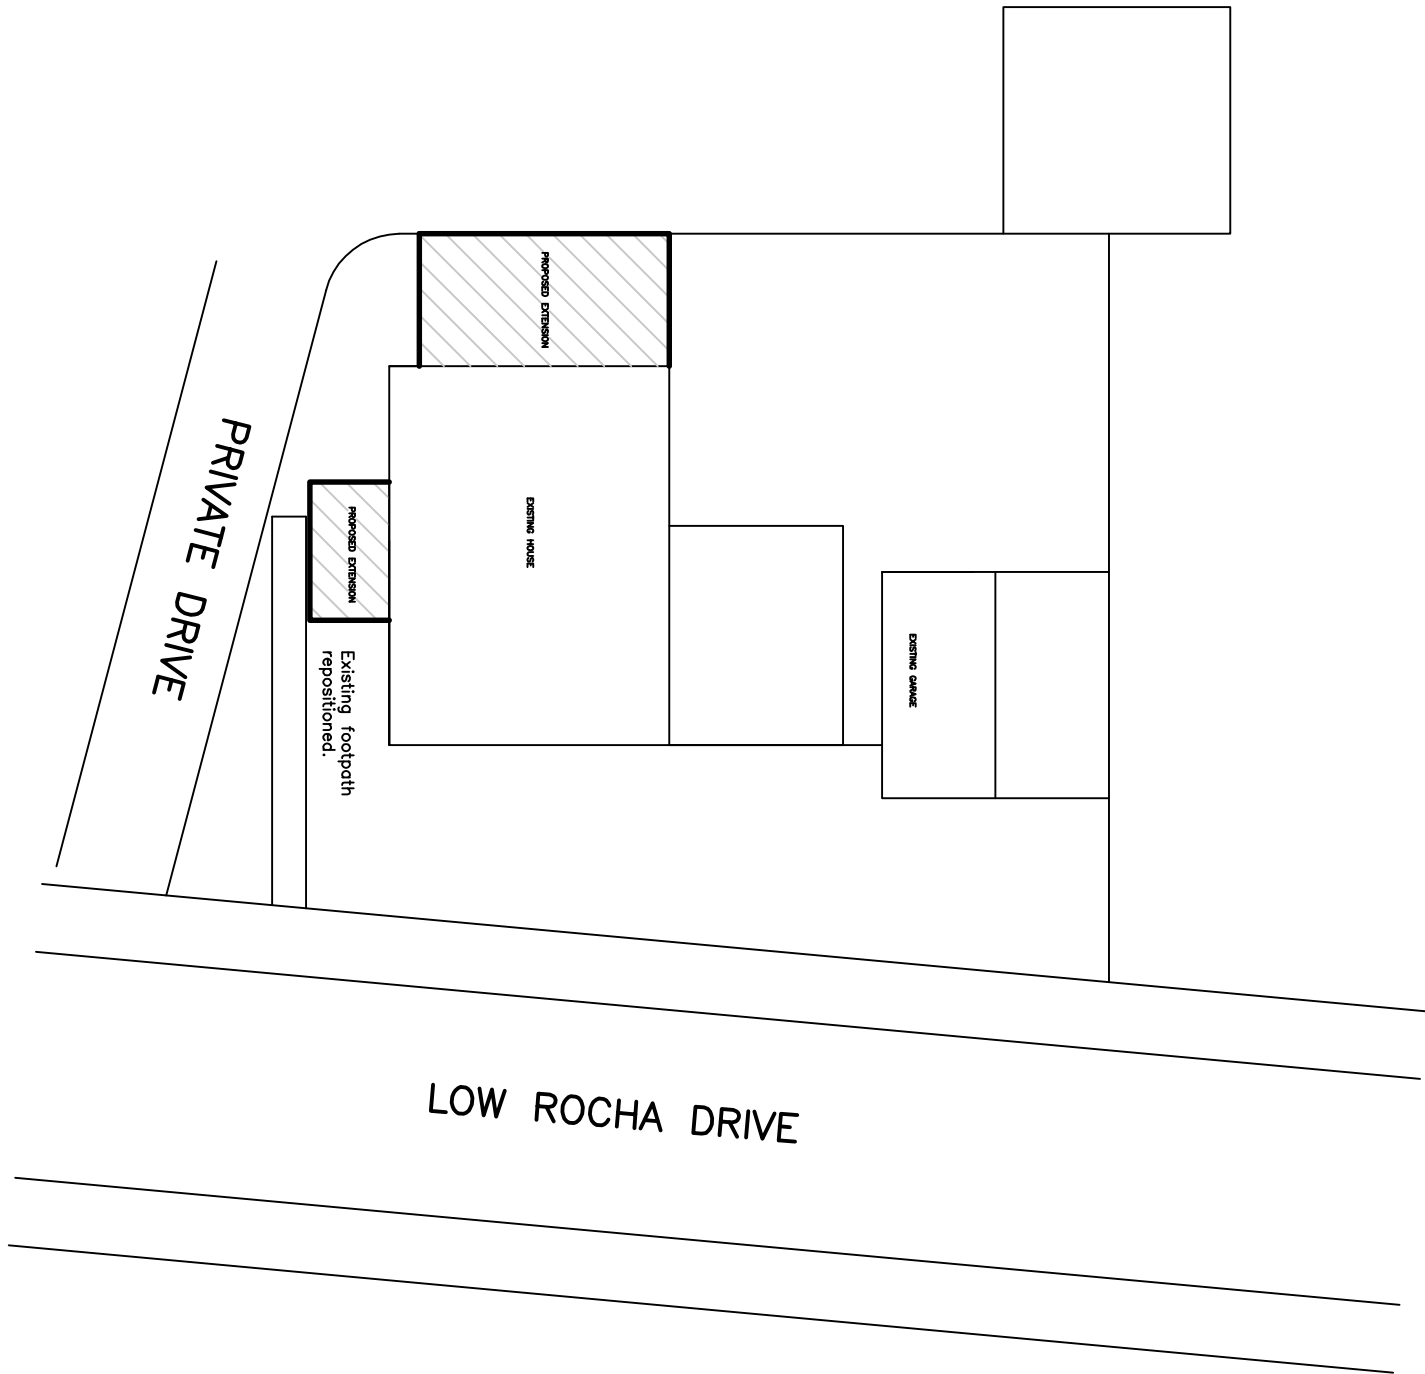

BLOCK PLAN Scale 1:200

EXISTING FIRST FLOOR PLAN

Mr & Mrs G EXLEY

PROPOSED SIDE & FRONT EXTENSIONS
20 LOW ROCHA DRIVE
MILHOUSE GREEN