



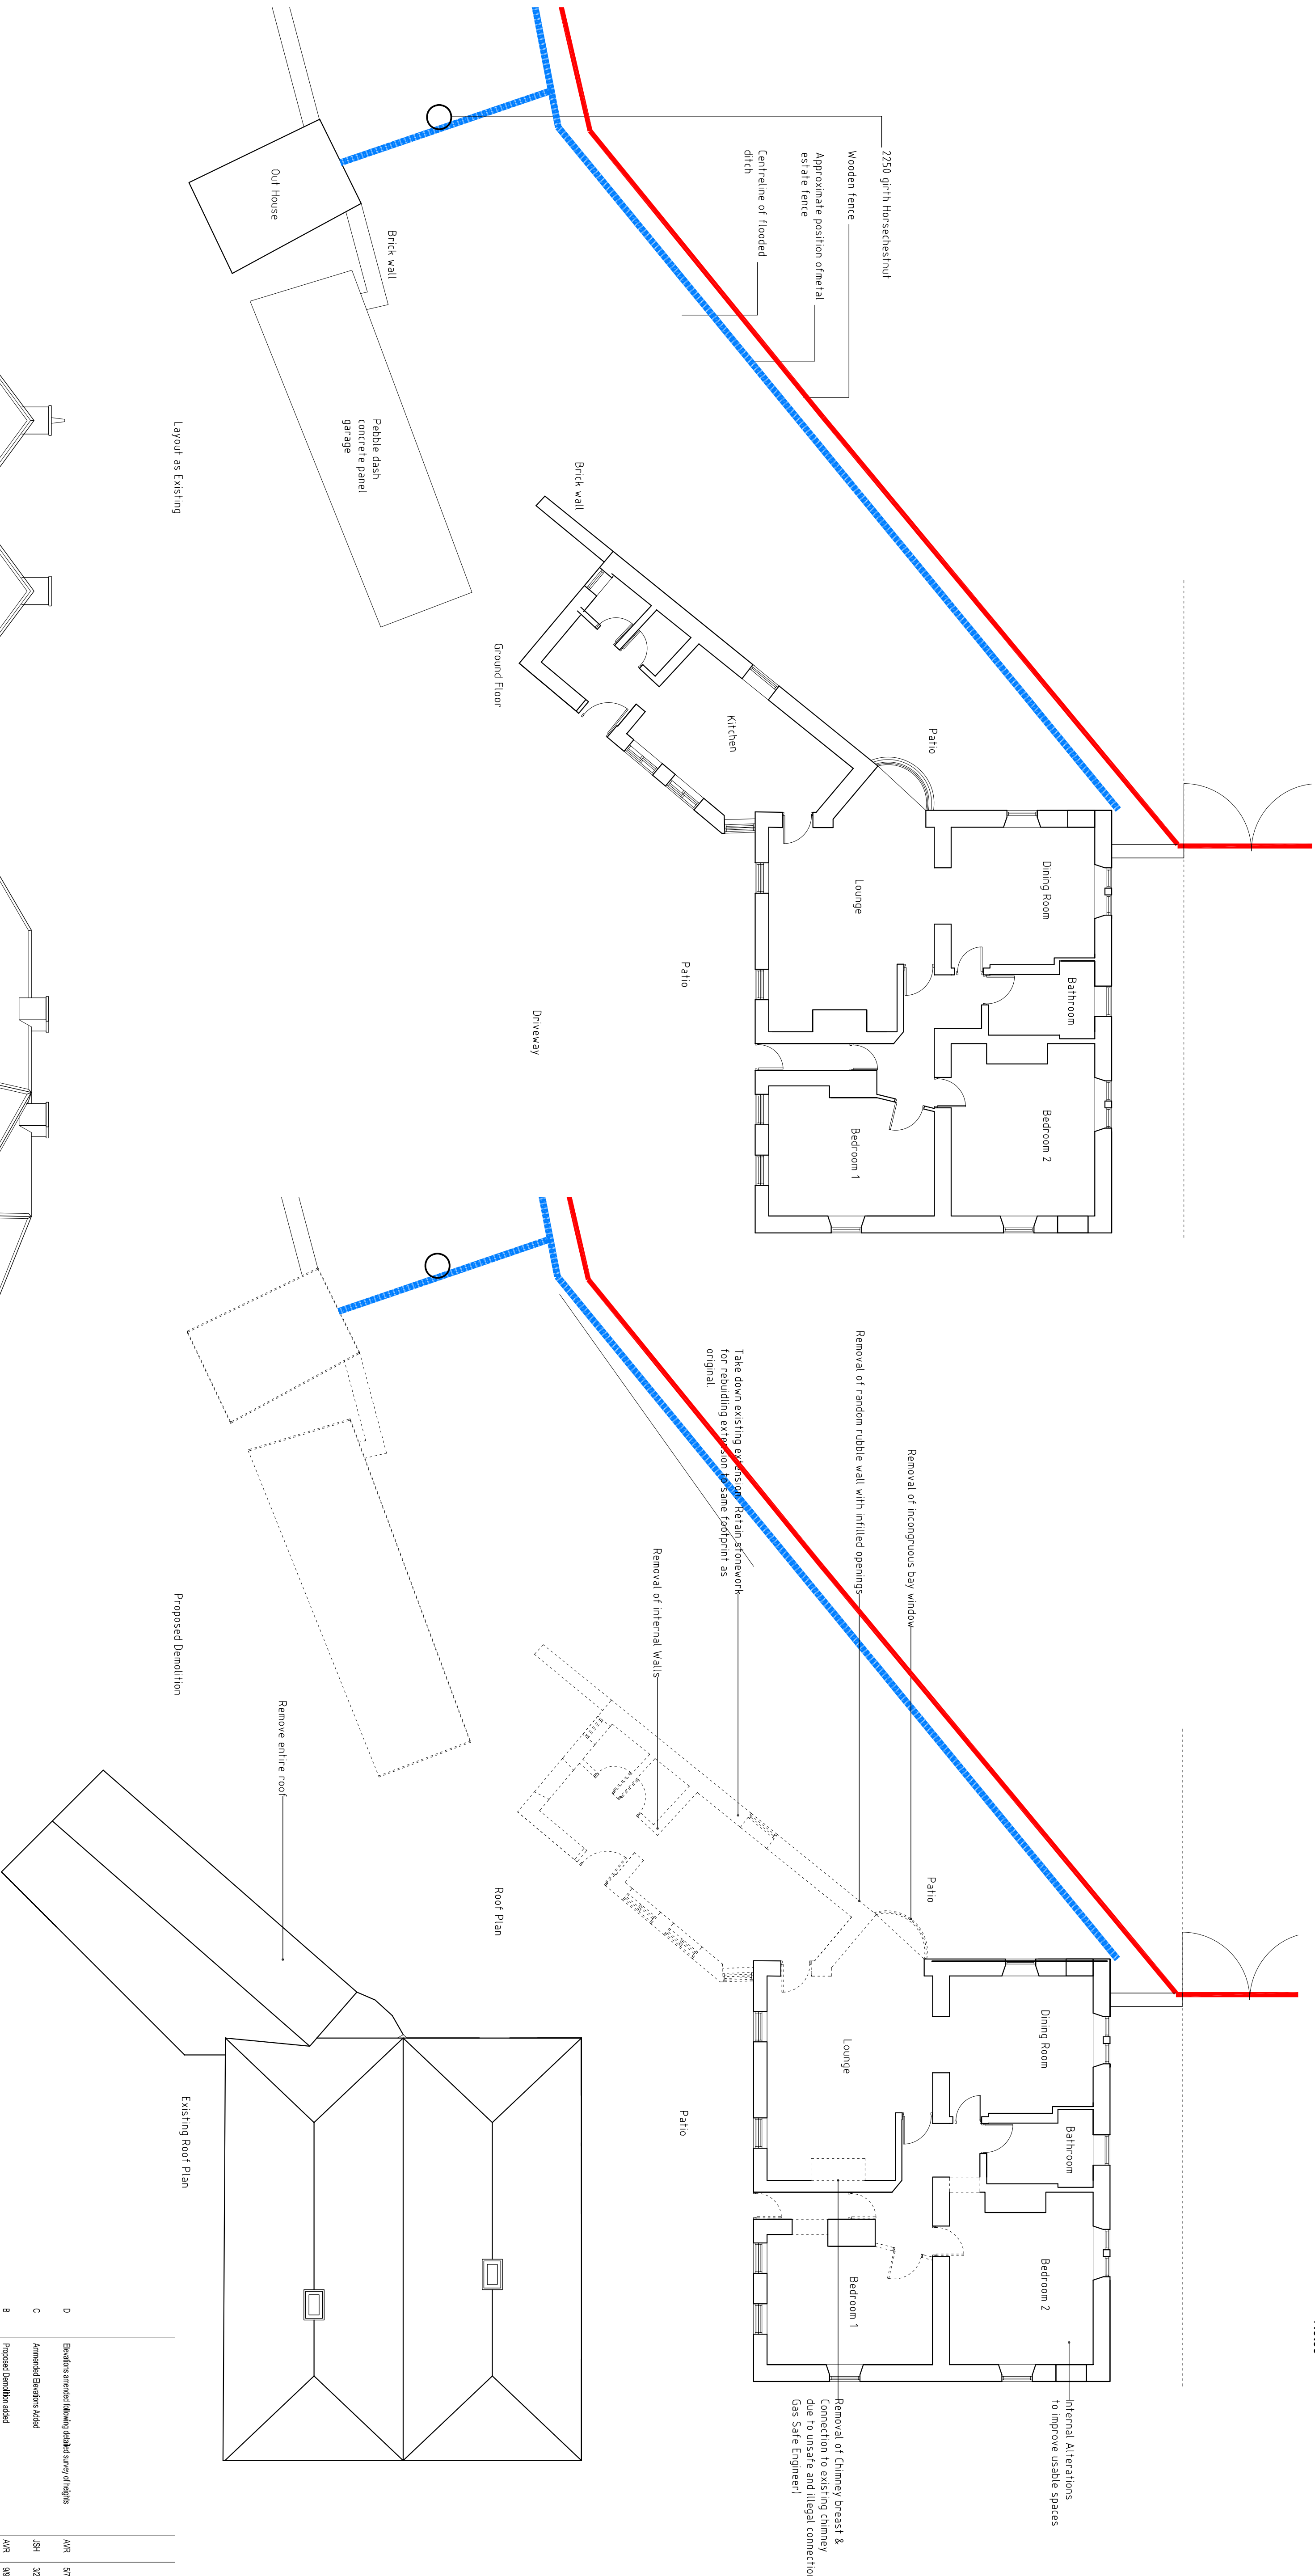


Layout as Existing

Proposed Demolition


Existing Roof Plan

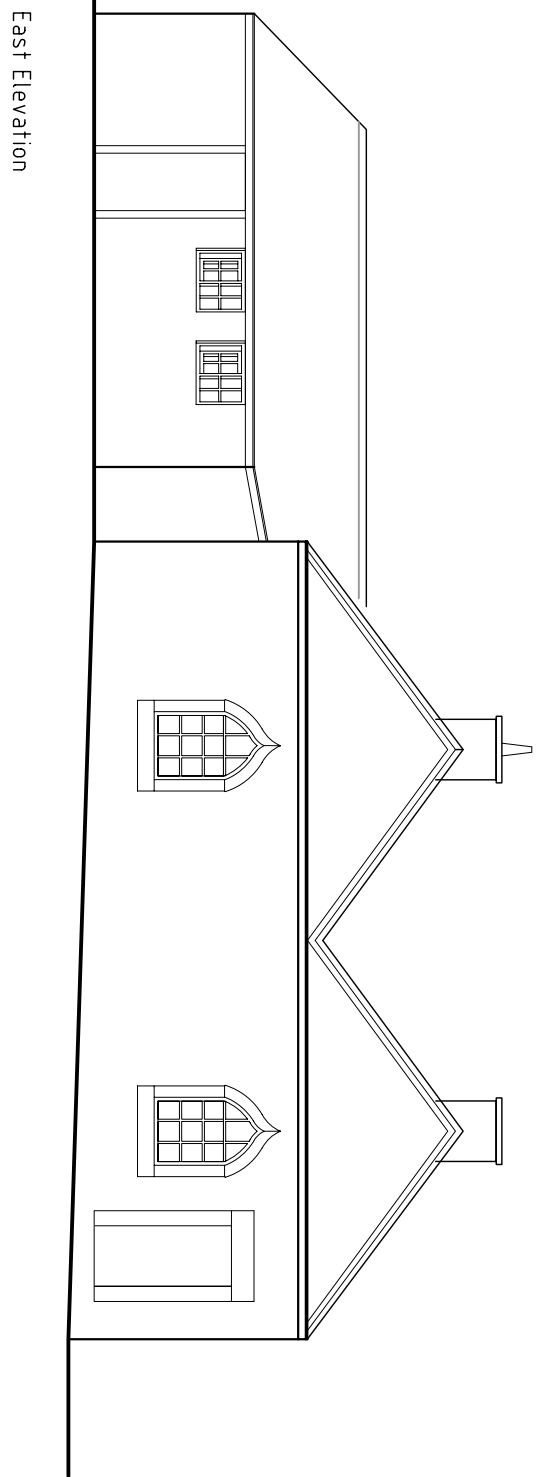


East Elevation

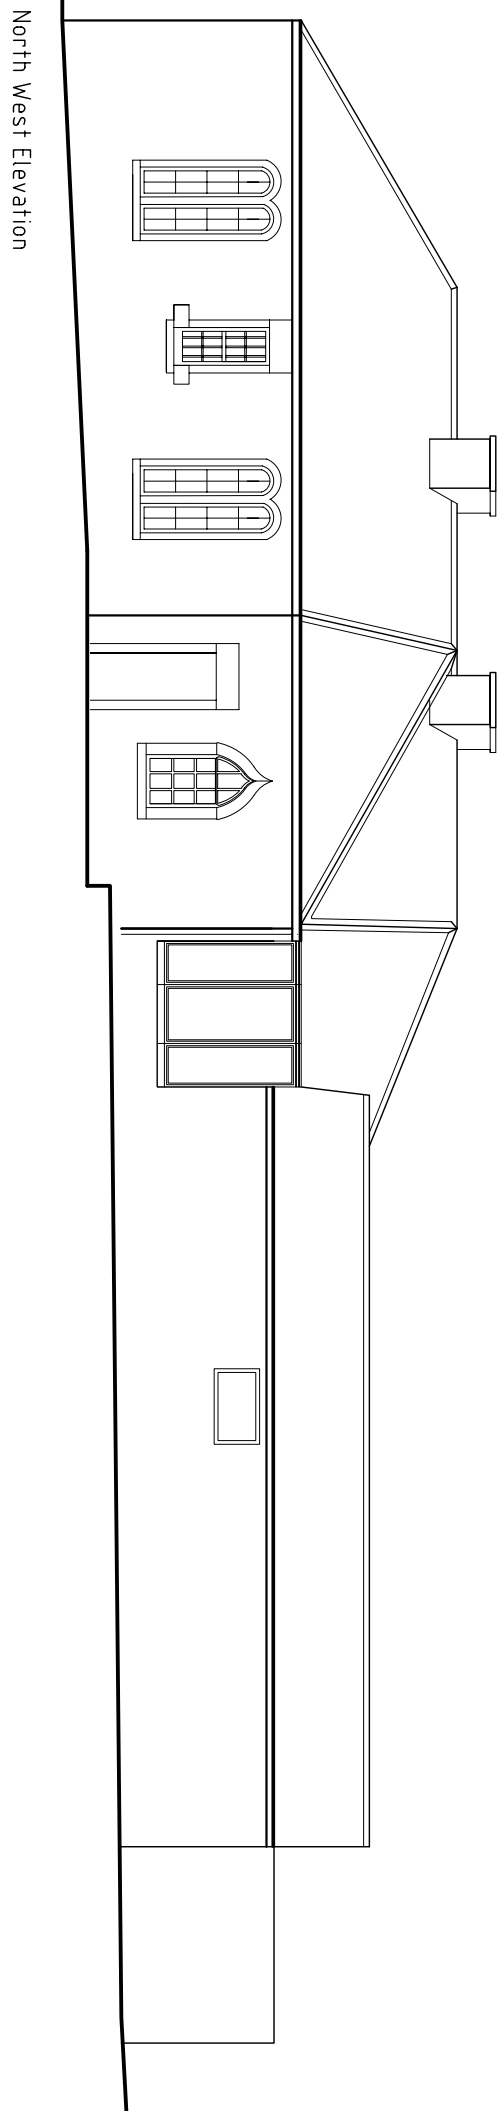

North West Elevation

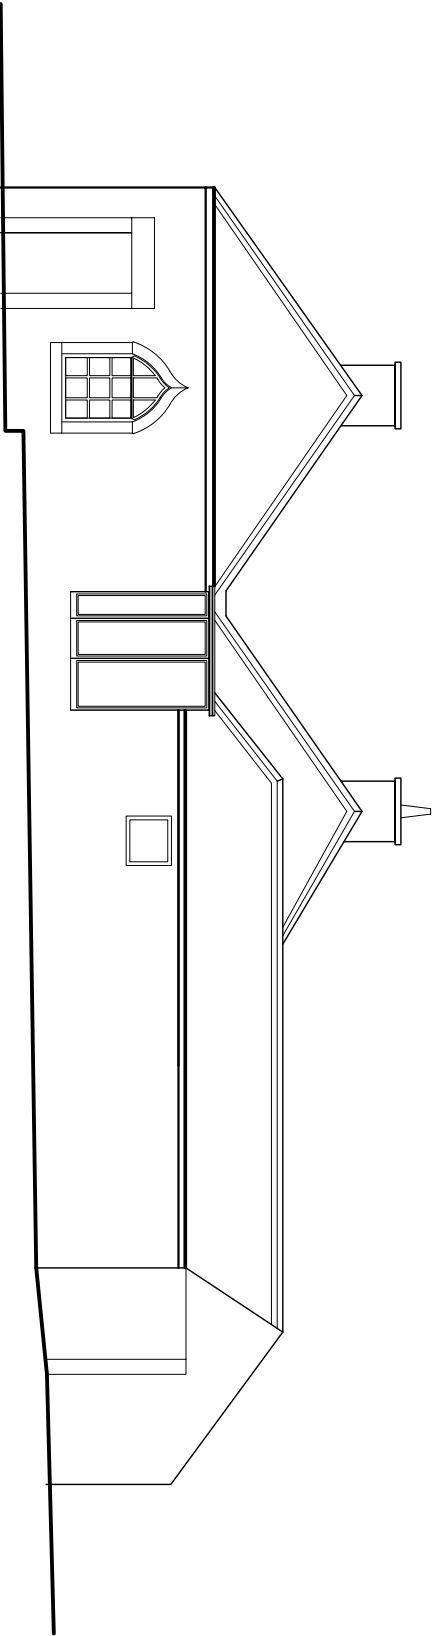

West Elevation

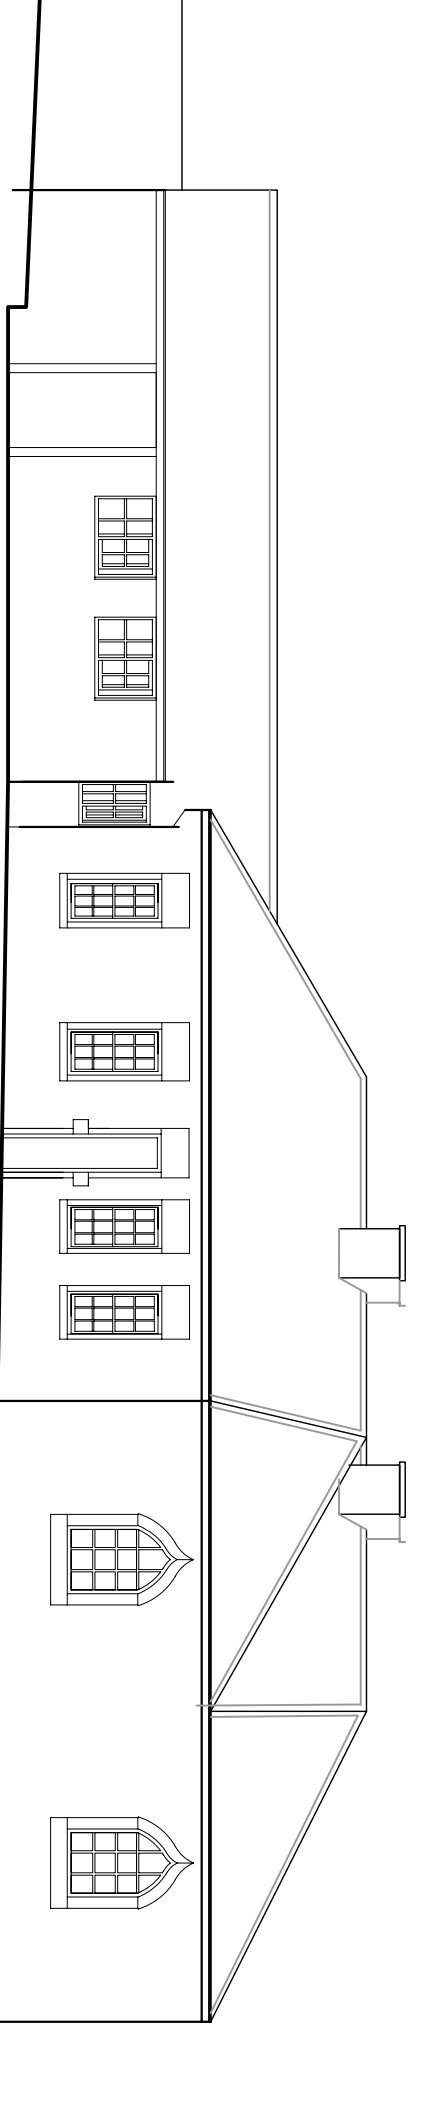

South Elevation

Essence Architecture Ltd.

Richard Campbell
Queen Anne's Lodge, Worsthough Bridge

Queen Anne's Lodge
Extension, Refurbishment and Repair

Existing Plans and Elevations

Scale	Status
A1 1:100	Planning
Client	Time
NLD	11/5/13
Project No.	Drawing No.
2013-05	EX01
Head Office	Revision
Upper Bagden House	D
Bagden Lane	
Worsthough Bridge	
Huddersfield	
HD3 3LQ	
Tel: 01484 853000	
Fax: 01484 853011	
Email: info@essencearch.co.uk	
Web Site: www.essencearchitecture.com	